



Notes:
This drawing is protected by copyright. No part of this document may be reproduced, altered, or transmitted in any form or by any means without permission.
Do not scale off these drawings for construction purposes. If any discrepancies are found, please contact PWCR.

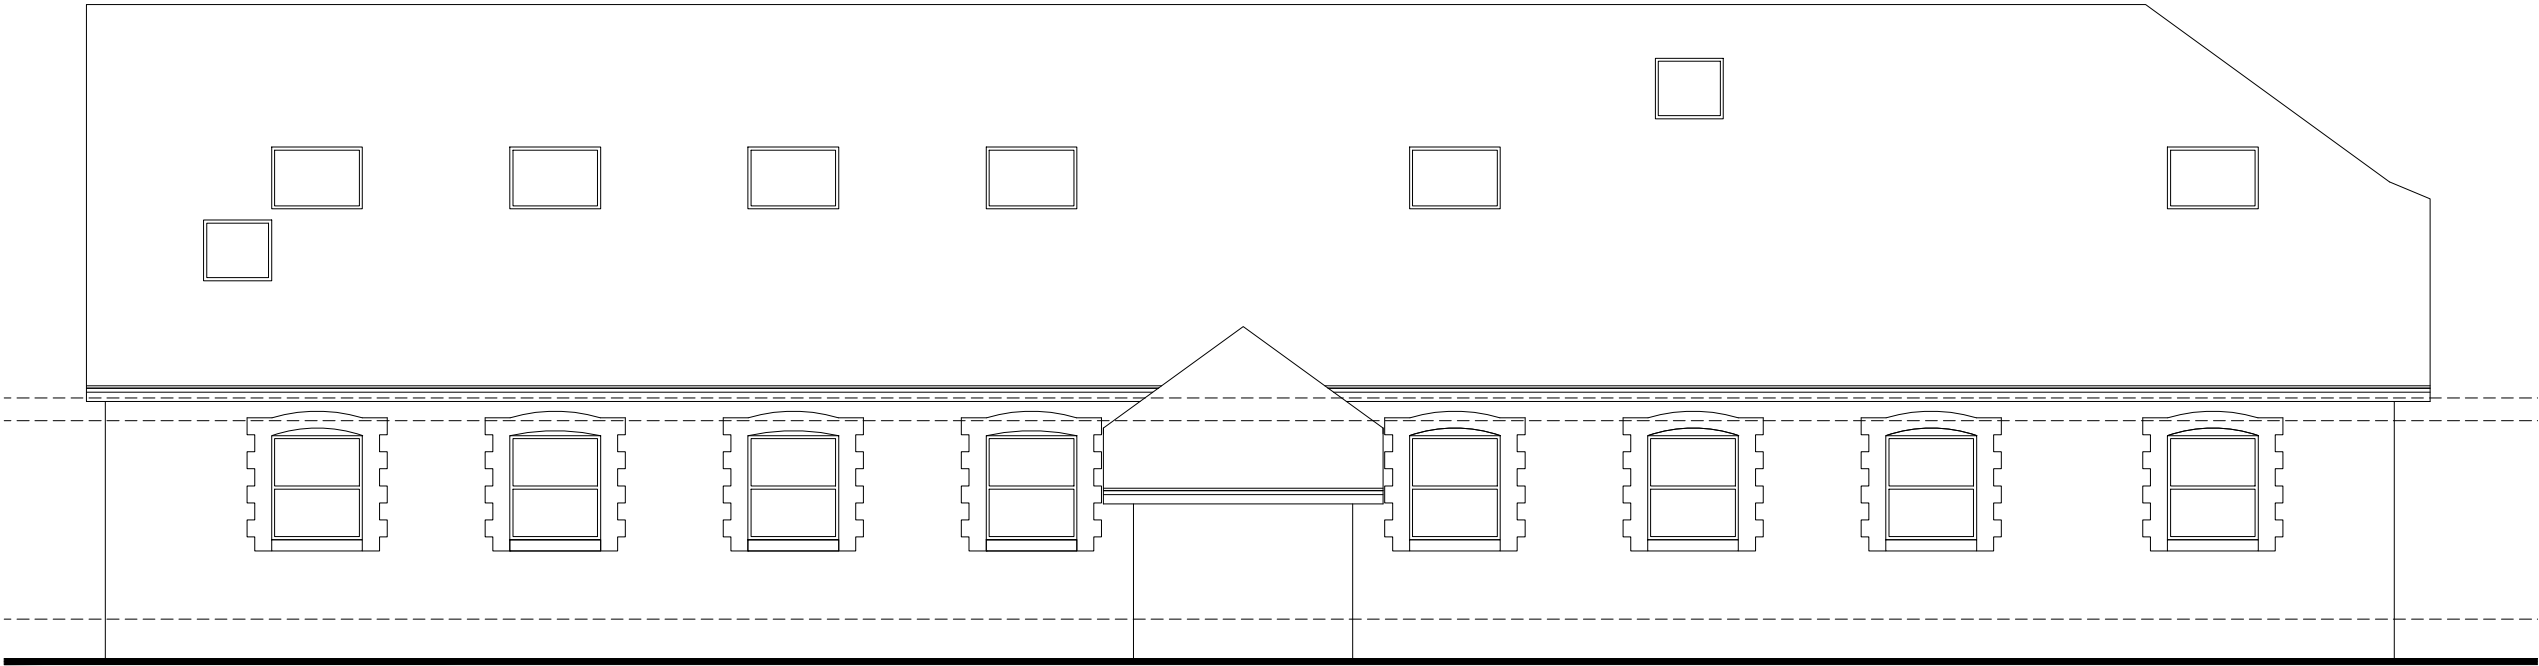

West Elevation
Scale 1:100

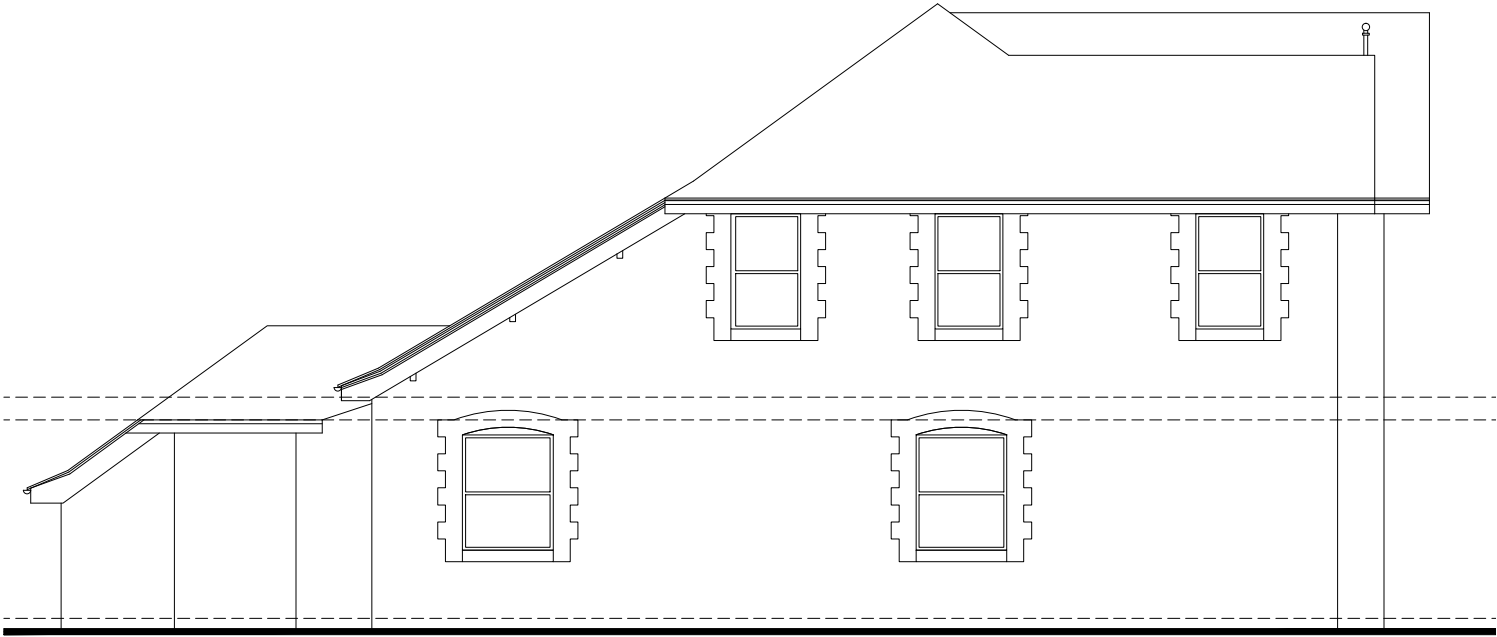

South Elevation
Scale 1:100

-	-	-	-
Rev	Description	Drawn By	Date
Client:	Holbrook Surgery	Drawn By:	AS
Dwg Title:	Exg. East & North Elevations	Checked By:	-
Project:	Extension to Surgery, 9 Bartholomew Way, Horsham. RH12 5JL	Scale	1:100 @A3
		Date:	May 2026
Job No.:	2521(26)	Dwg No.:	S04
		Revision:	-

