


Notes:
This drawing is protected by copyright. No part of this document may be reproduced, altered, or transmitted in any form or by any means without permission.
Do not scale off these drawings for construction purposes. If any discrepancies are found, please contact PWCR.



A	Minor amendments to existing site layout	AS	09.07.26
Rev	Description	Drawn By	Date
Client:	Holbrook Surgery	Drawn By:	AS
Dwg Title:	Exg. Ground Floor Plan	Checked By:	-
Project:	Extension to Surgery, 9 Bartholomew Way, Horsham. RH12 5JL	Scale	1:100 @A3
Job No.:	2521(26)	Dwg No.:	S01
		Revision:	A

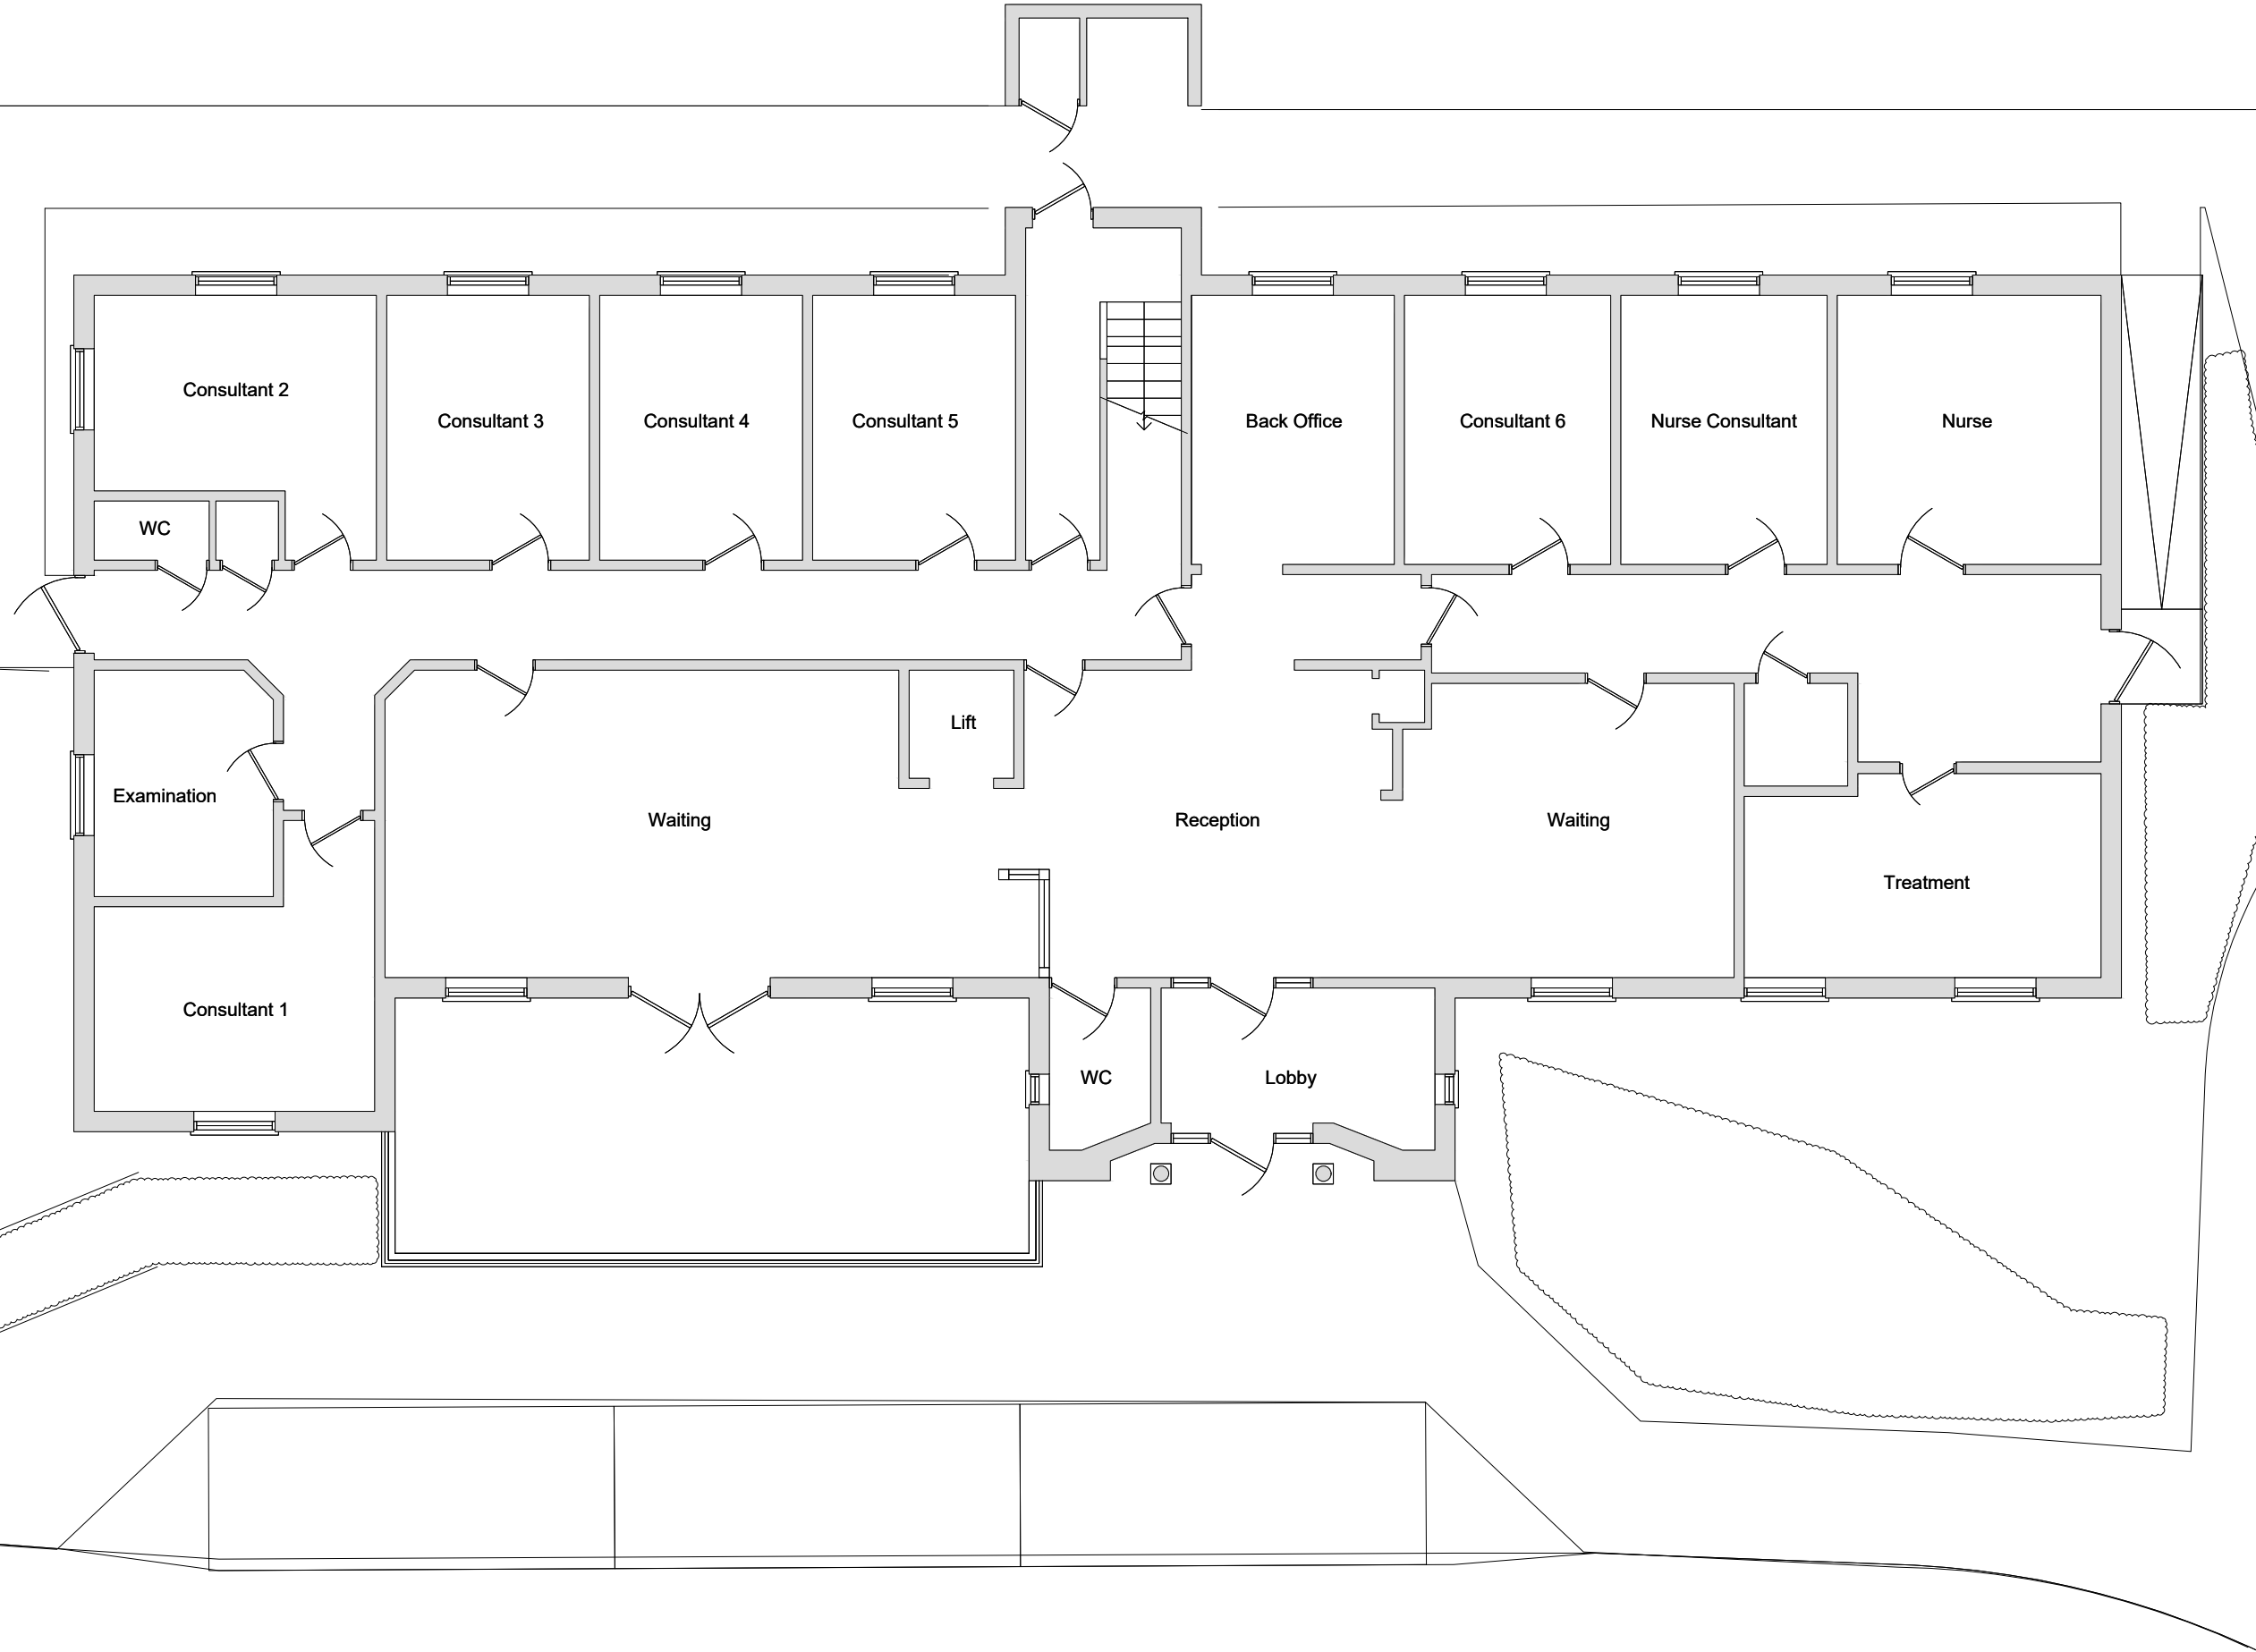

Ground Floor Plan
Scale 1:100

