


Notes:
This drawing is protected by copyright. No part of this document may be reproduced, altered, or transmitted in any form or by any means without permission.
Do not scale off these drawings for construction purposes. If any discrepancies are found, please contact PWCR.

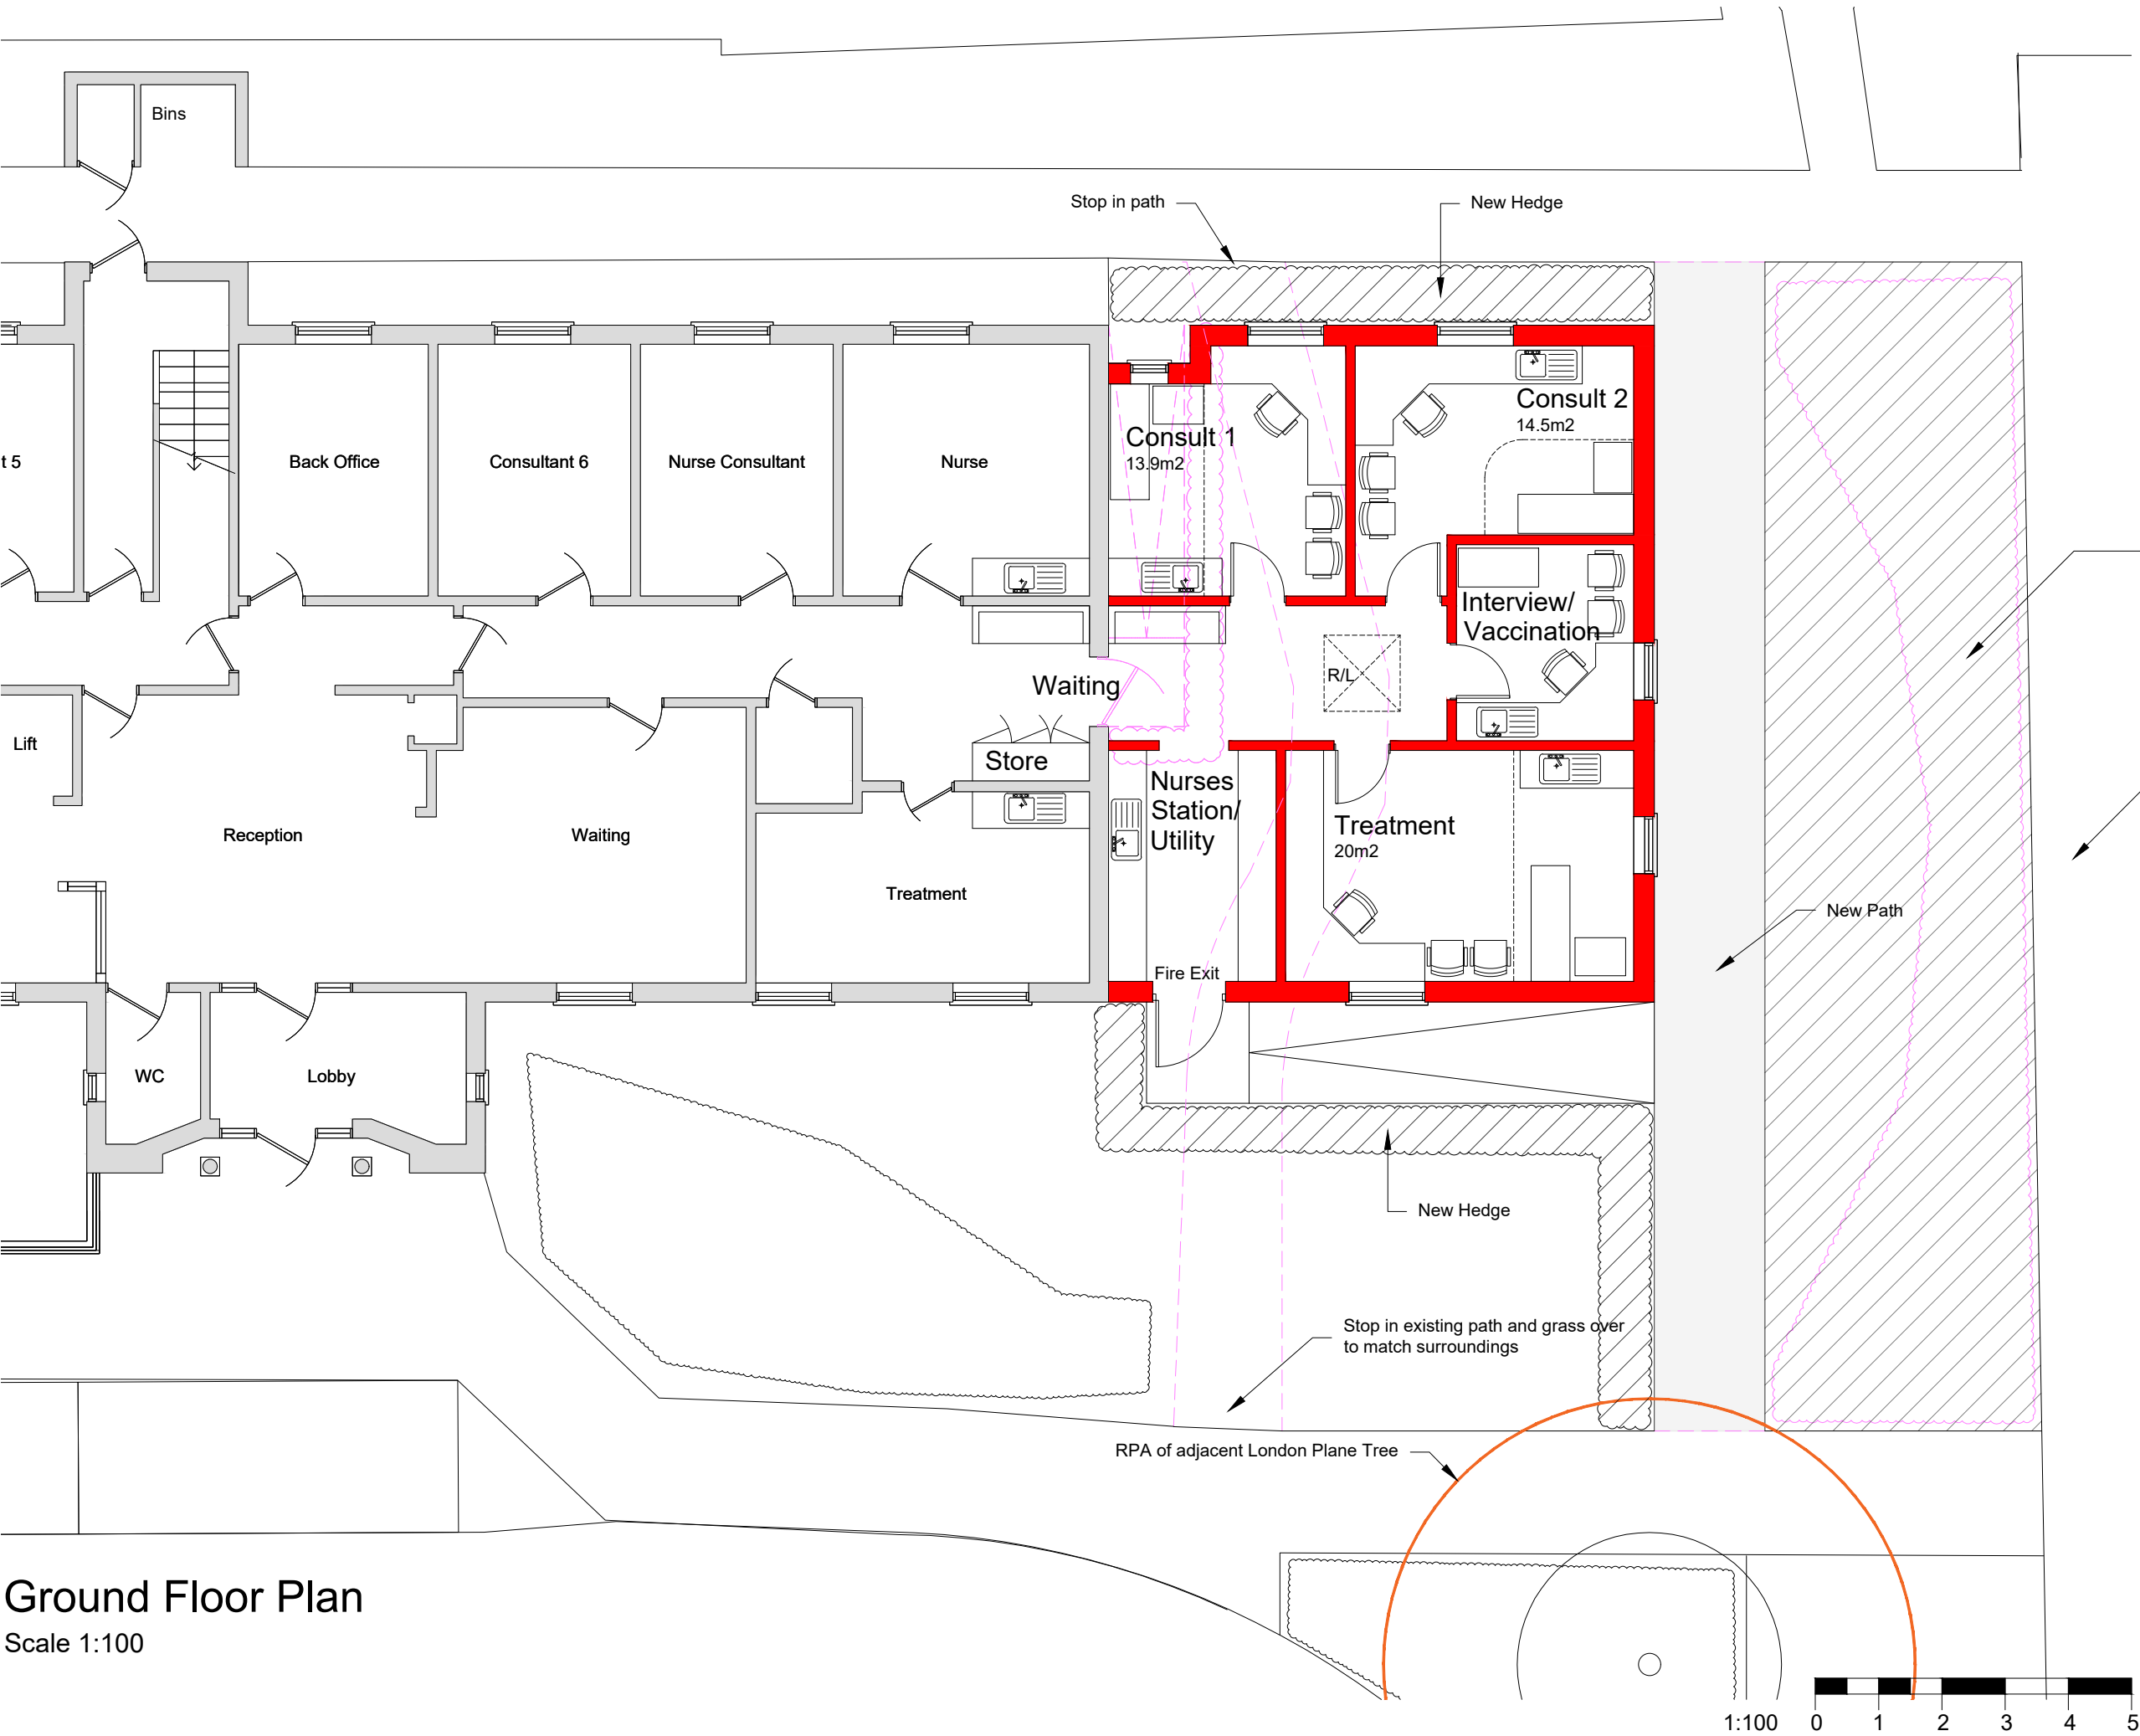

Existing Ornamental hedge removed and replaced with native scrubland

Existing Car Park (see Site Plan)

Demolition/Removals

New Work

A	Amendments to site layout	AS	10.07.26
Rev	Description	Drawn By	Date
Client:	Holbrook Surgery	Drawn By:	AS
Dwg Title:	Proposed Ground Floor Plan	Checked By:	-
Project:	Extension to Surgery, 9 Bartholomew Way, Horsham. RH12 5JL	Scale:	1:100 @A3
Job No.:	2521(26)	Dwg No.:	D03
Revision:			A

PWCR
ARCHITECTS | TOWN PLANNERS

PWCR, Grosvenor House,
Bleke Street, Shaftesbury,
Dorset SP7 8AW

01747 851881
www.pwcr.co.uk
mail@pwcr.co.uk

RIBA
Chartered Practice