


Notes:
This drawing is protected by copyright. No part of this document may be reproduced, altered, or transmitted in any form or by any means without permission.
Do not scale off these drawings for construction purposes. If any discrepancies are found, please contact PWCR.

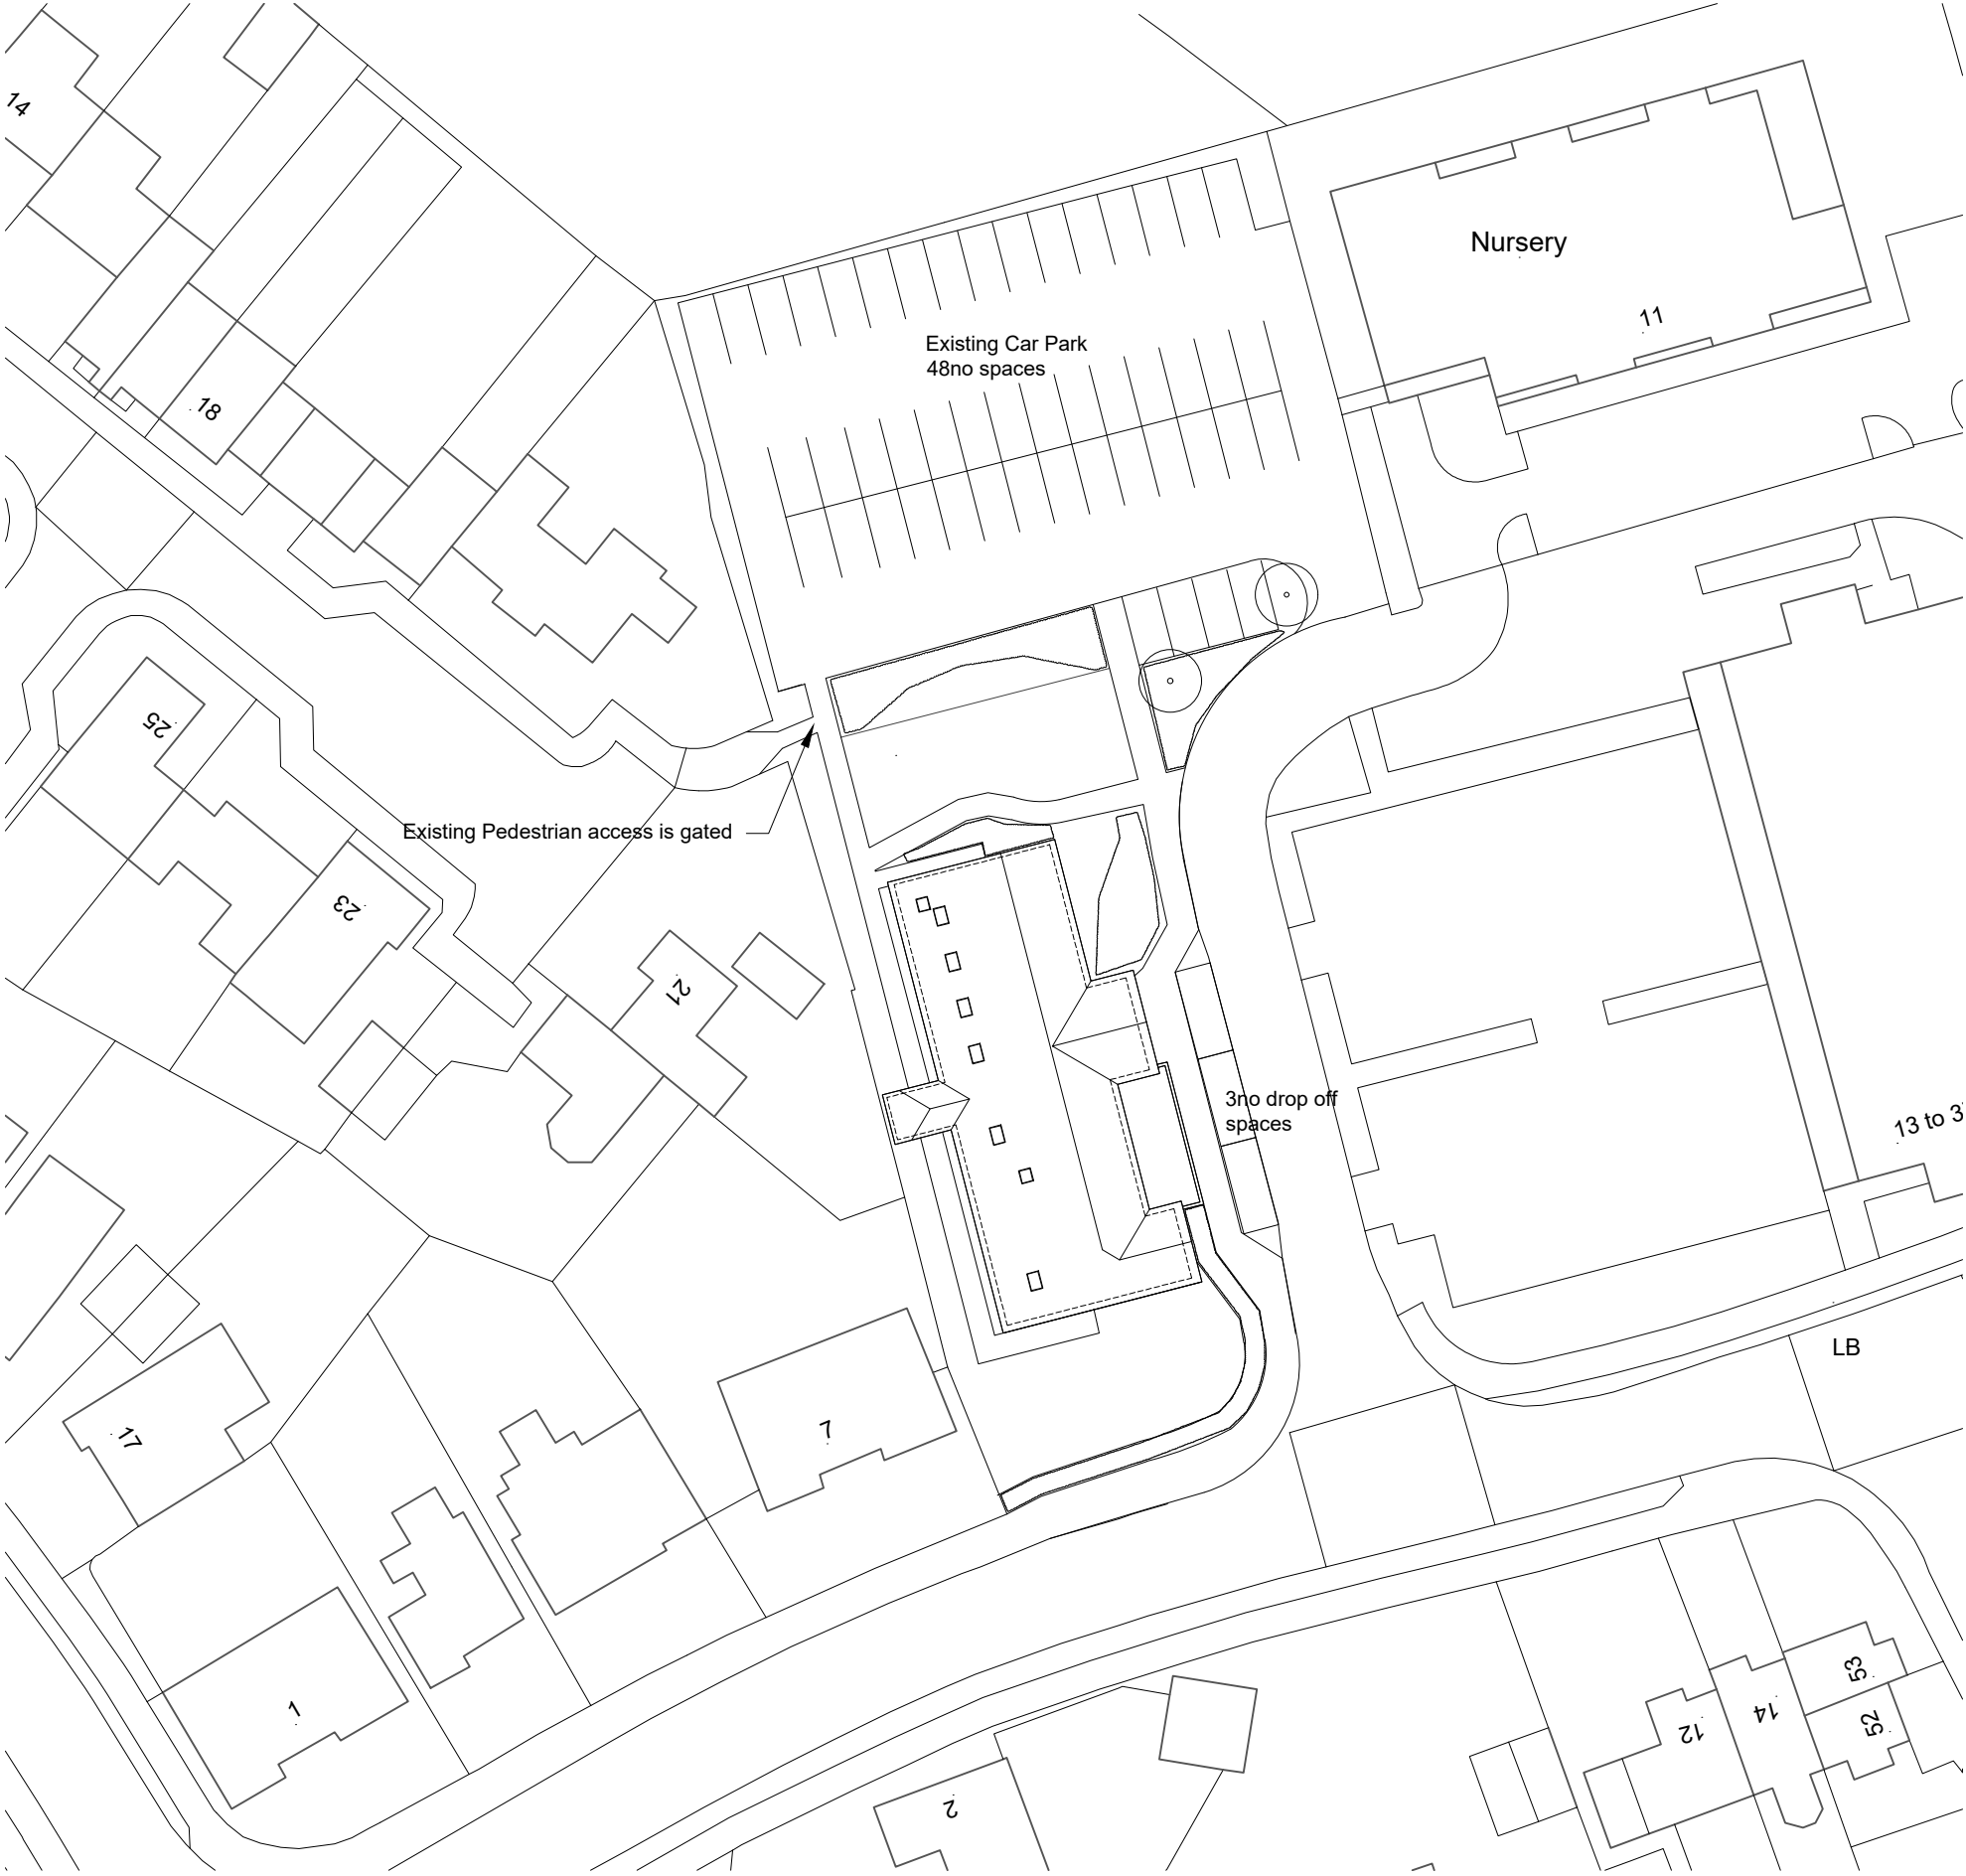

Site Plan/Roof Plan
Scale 1:500

A	Site context amended	AS	09.07.26
Rev	Description	Drawn By	Date
Client:	Holbrook Surgery	Drawn By:	AS
Dwg Title:	Exg. Site/Roof Plan	Checked By:	-
Project:	Extension to Surgery, 9 Bartholomew Way, Horsham. RH12 5JL	Scale	1:500 @ A3
		Date:	June 2026
Job No.:	2521(26)	Dwg No.:	S05
		Revision:	-



ARCHITECTS | TOWN PLANNERS