


Notes:
This drawing is protected by copyright. No part of this document may be reproduced, altered, or transmitted in any form or by any means without permission.
Do not scale off these drawings for construction purposes. If any discrepancies are found, please contact PWCR.

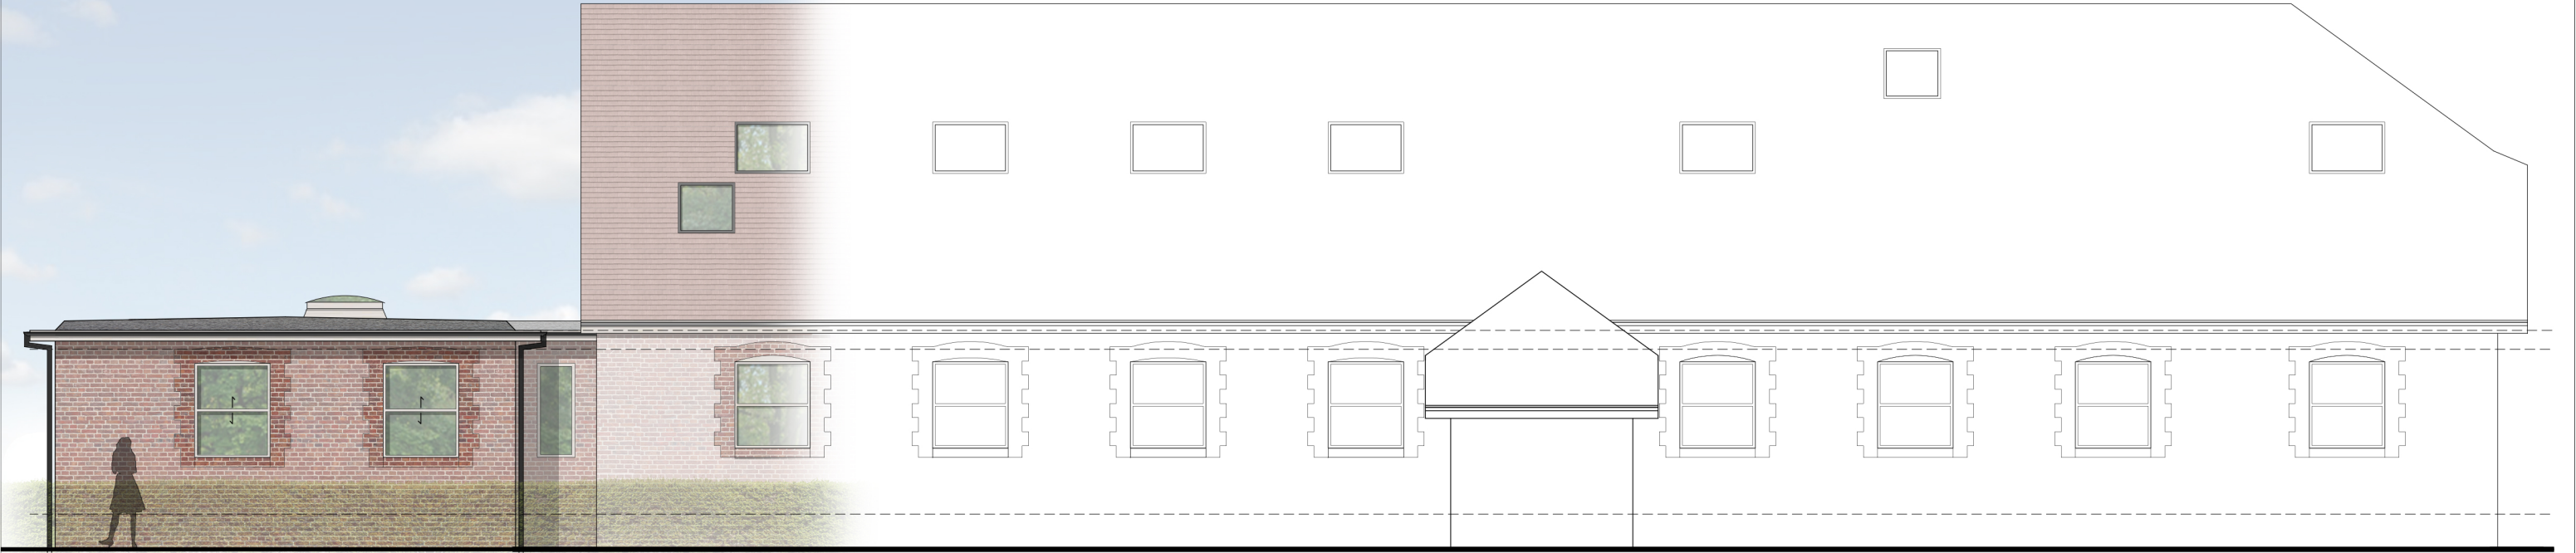

West Elevation
Scale 1:100



South Elevation (Unchanged)
Scale 1:100

Rev	Description	Drawn By	Date
Client: Holbrook Surgery		Drawn By:	AS
Dwg Title: Proposed West and South Elevations		Checked By:	-
Project: Extension to Surgery, 9 Bartholomew Way, Horsham. RH12 5JL		Scale:	1:100 @A3
		Date:	May 2026
Job No.: 2521(26)	Dwg No.: D06	Revision:	-

PWCR
ARCHITECTS | TOWN PLANNERS

