


Notes:
This drawing is protected by copyright. No part of this document may be reproduced, altered, or transmitted in any form or by any means without permission.
Do not scale off these drawings for construction purposes. If any discrepancies are found, please contact PWCR.

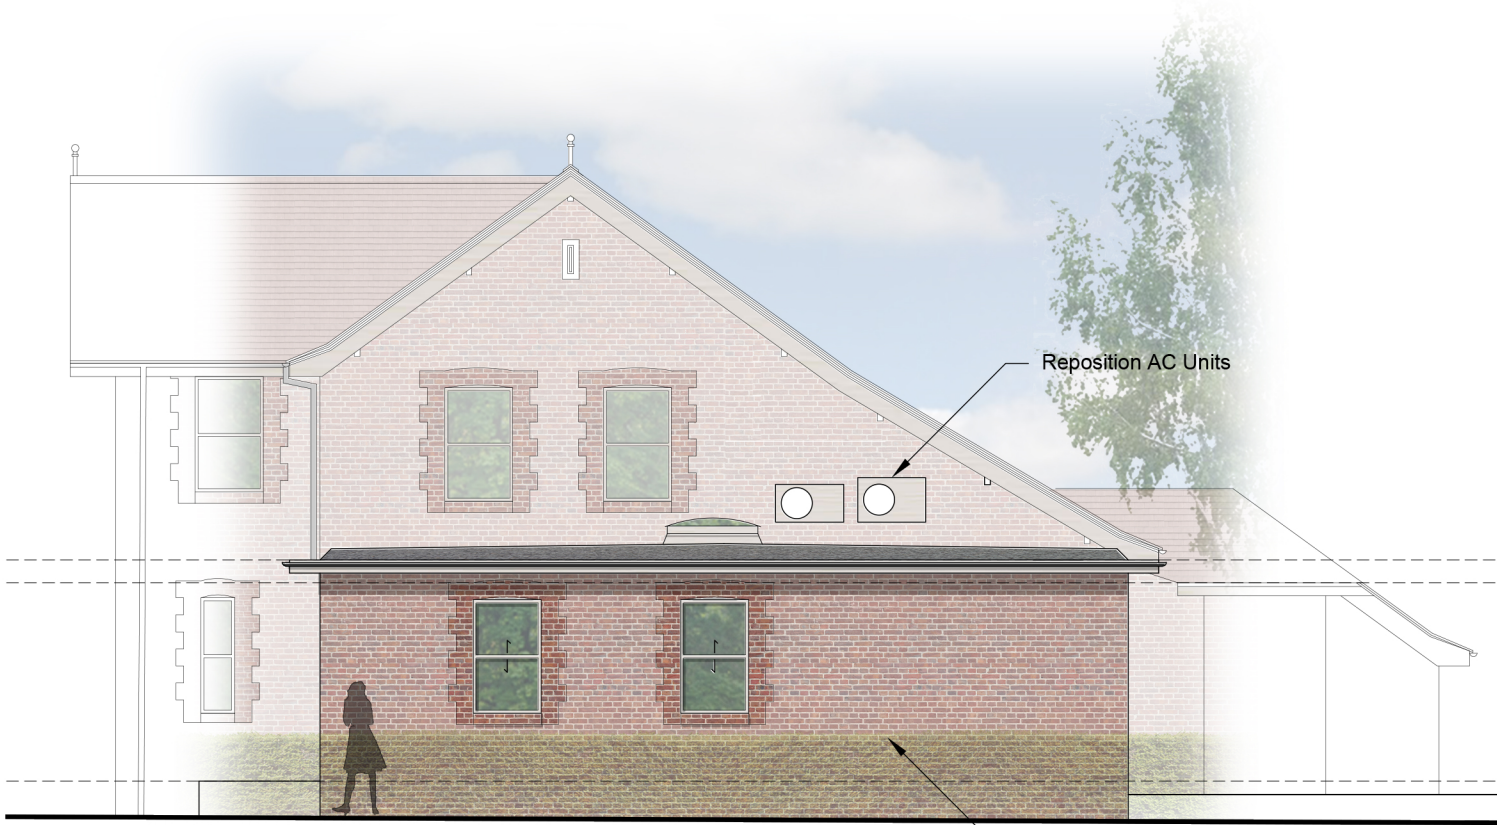

East Elevation
Scale 1:100



North Elevation
Scale 1:100

Rev	Description	Drawn By	Date
Client:	Holbrook Surgery	Drawn By:	AS
Dwg Title:	Proposed East & North Elevations	Checked By:	-
Project:	Extension to Surgery, 9 Bartholomew Way, Horsham. RH12 5JL	Scale	1:100 @A3
Job No.:	2521(26)	Dwg No.:	D05
Revision:	-	Date:	May 2026

