


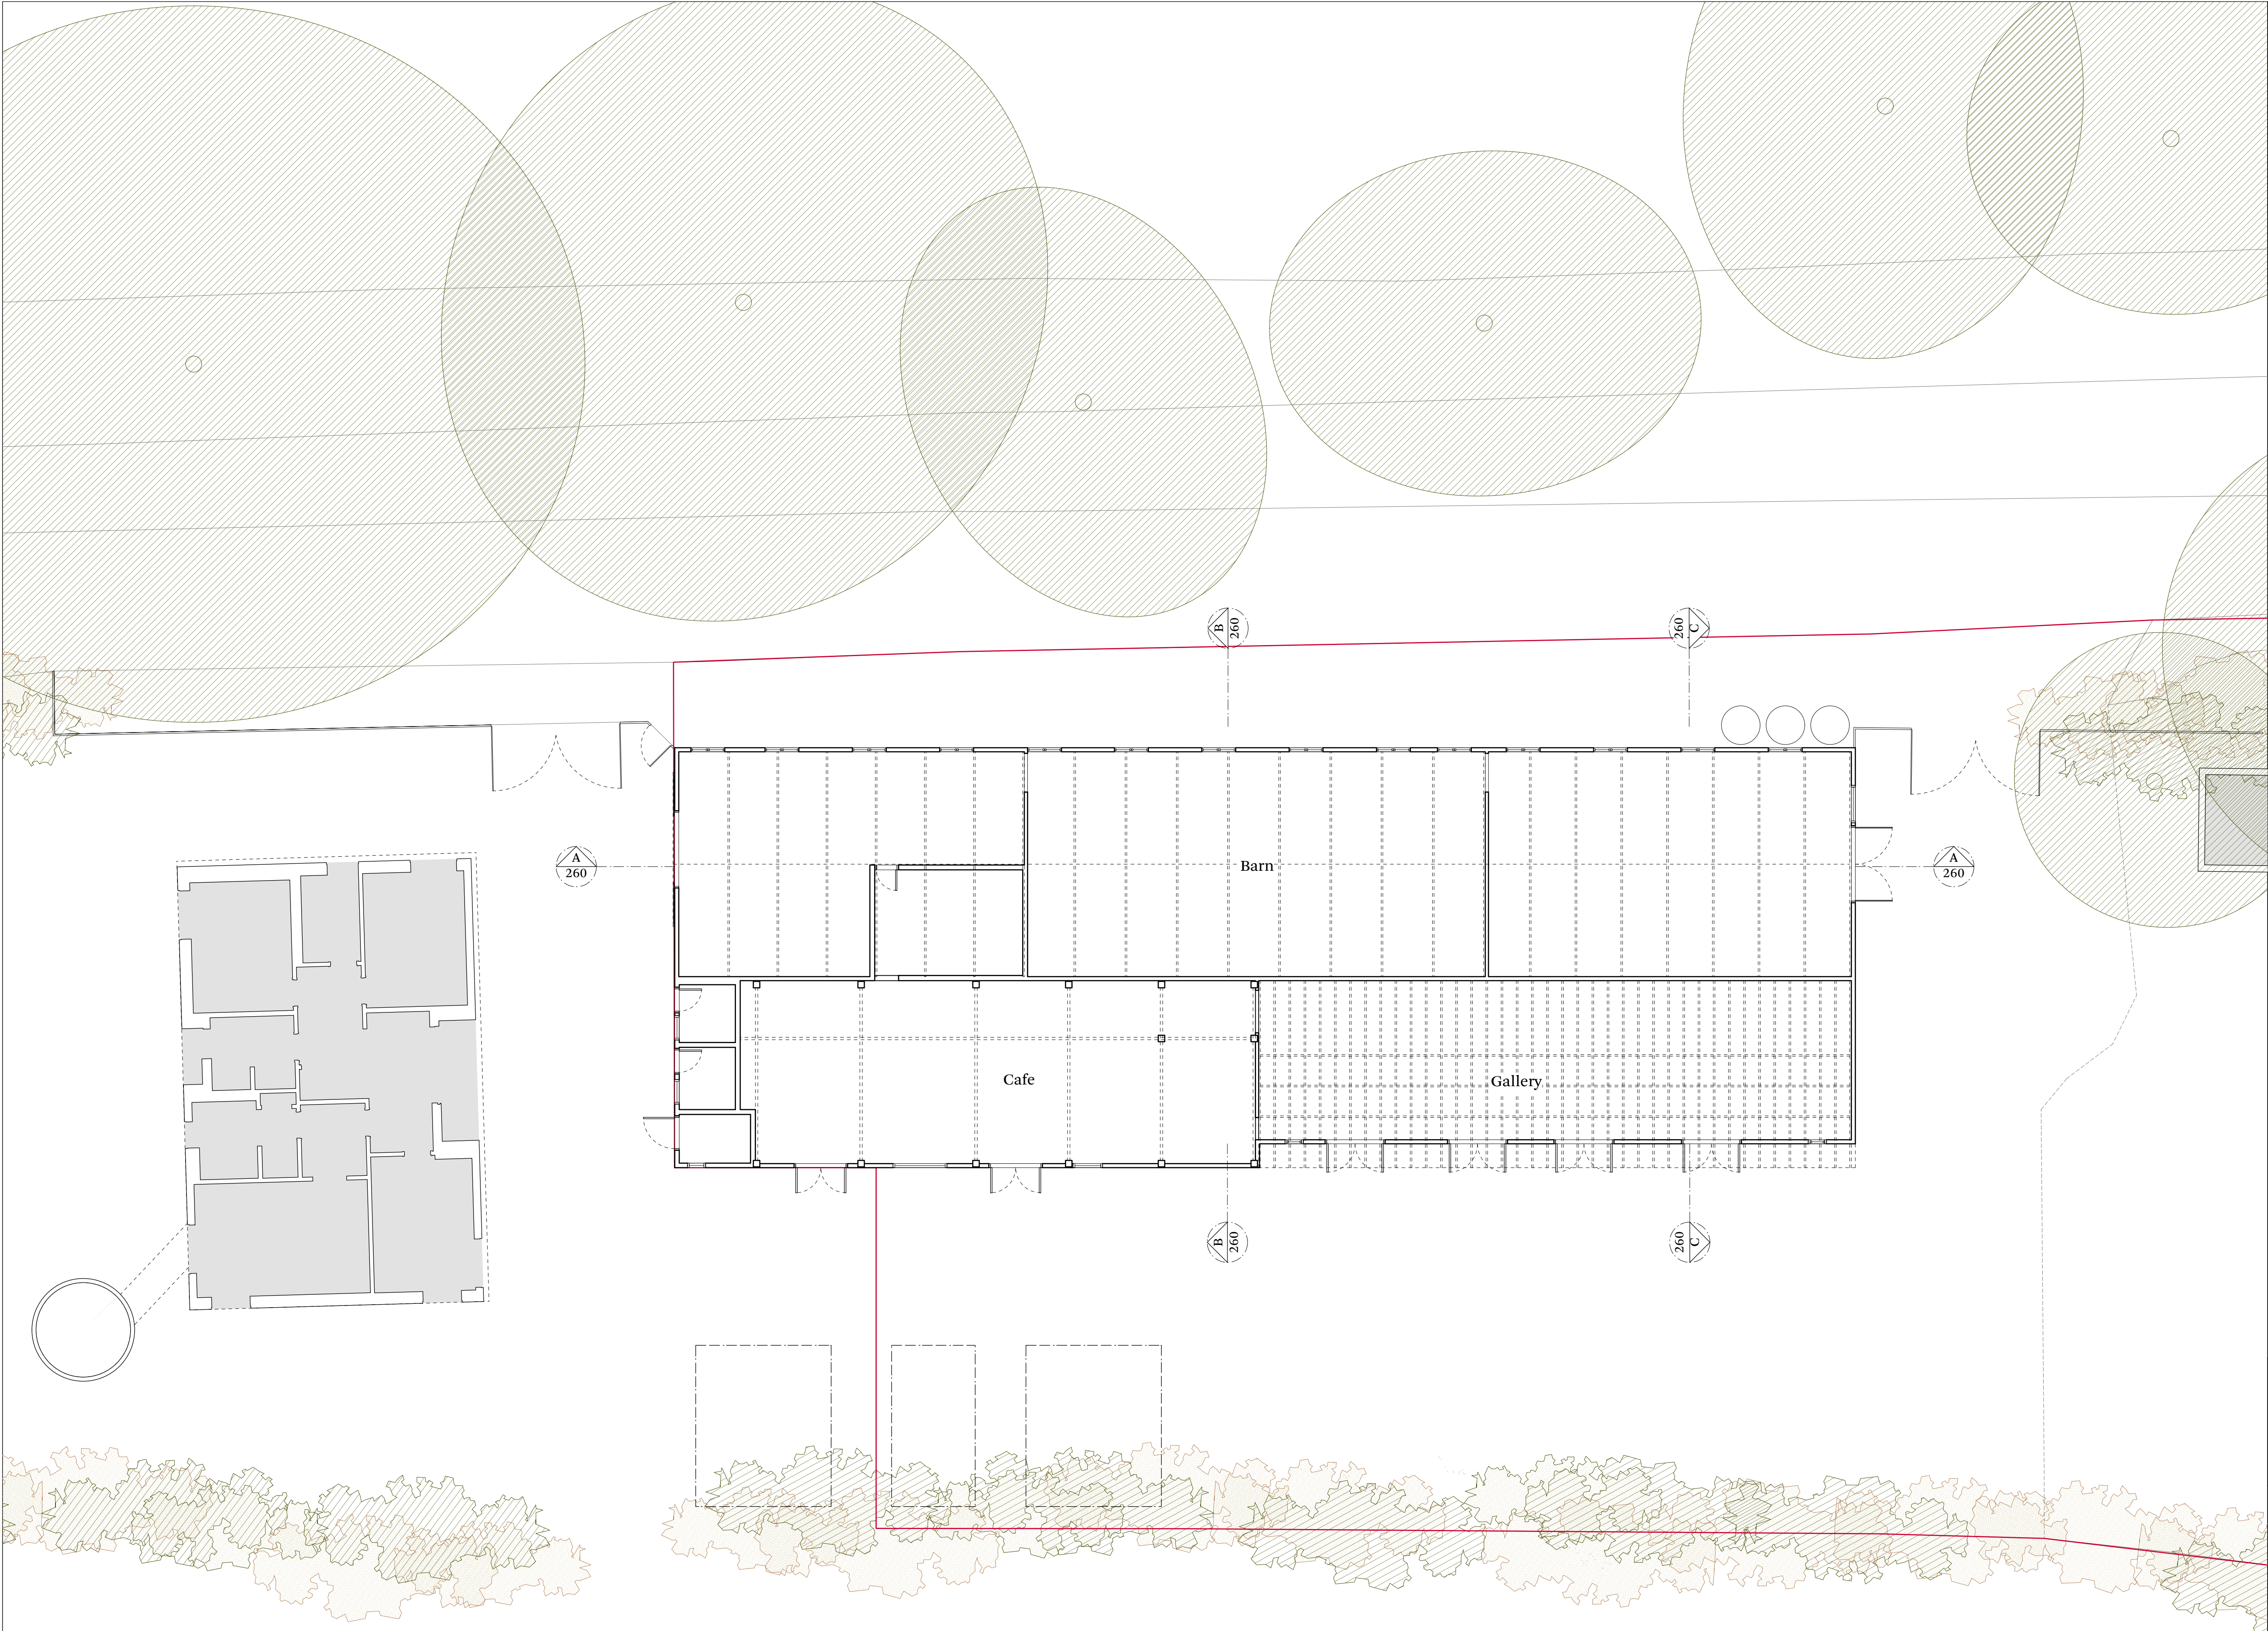

NOTES

All dimensions are from structure to structure unless indicated otherwise.

Elements of structure and services are indicated for coordination purposes. For full structural and services layouts refer to Structural and Services Engineers' drawings.

Do not scale directly from drawing. All dimensions to be checked on site prior to construction or fabrication of any elements.

Any discrepancies between figured dimensions to be reported to architect for clarification prior to commencing work.

© Copyright Reserved

Rev	Date	Comments

SandyRendelArchitects

Sandy Rendel Architects Ltd
Unit 18a, Iliffe Yard, London SE17 3QA
T: +44(0)20 3602 1260 E: info@sandyrendel.com

Job No:	280
Project:	Morlands Barn
Drawing title:	Existing Ground Floor Plan
Scale:	1:100 @ A1 / 1:200 @ A3
Origination Date:	July, 2026
Status:	Planning
Drawing No :	280/PL/100
Rev	-