


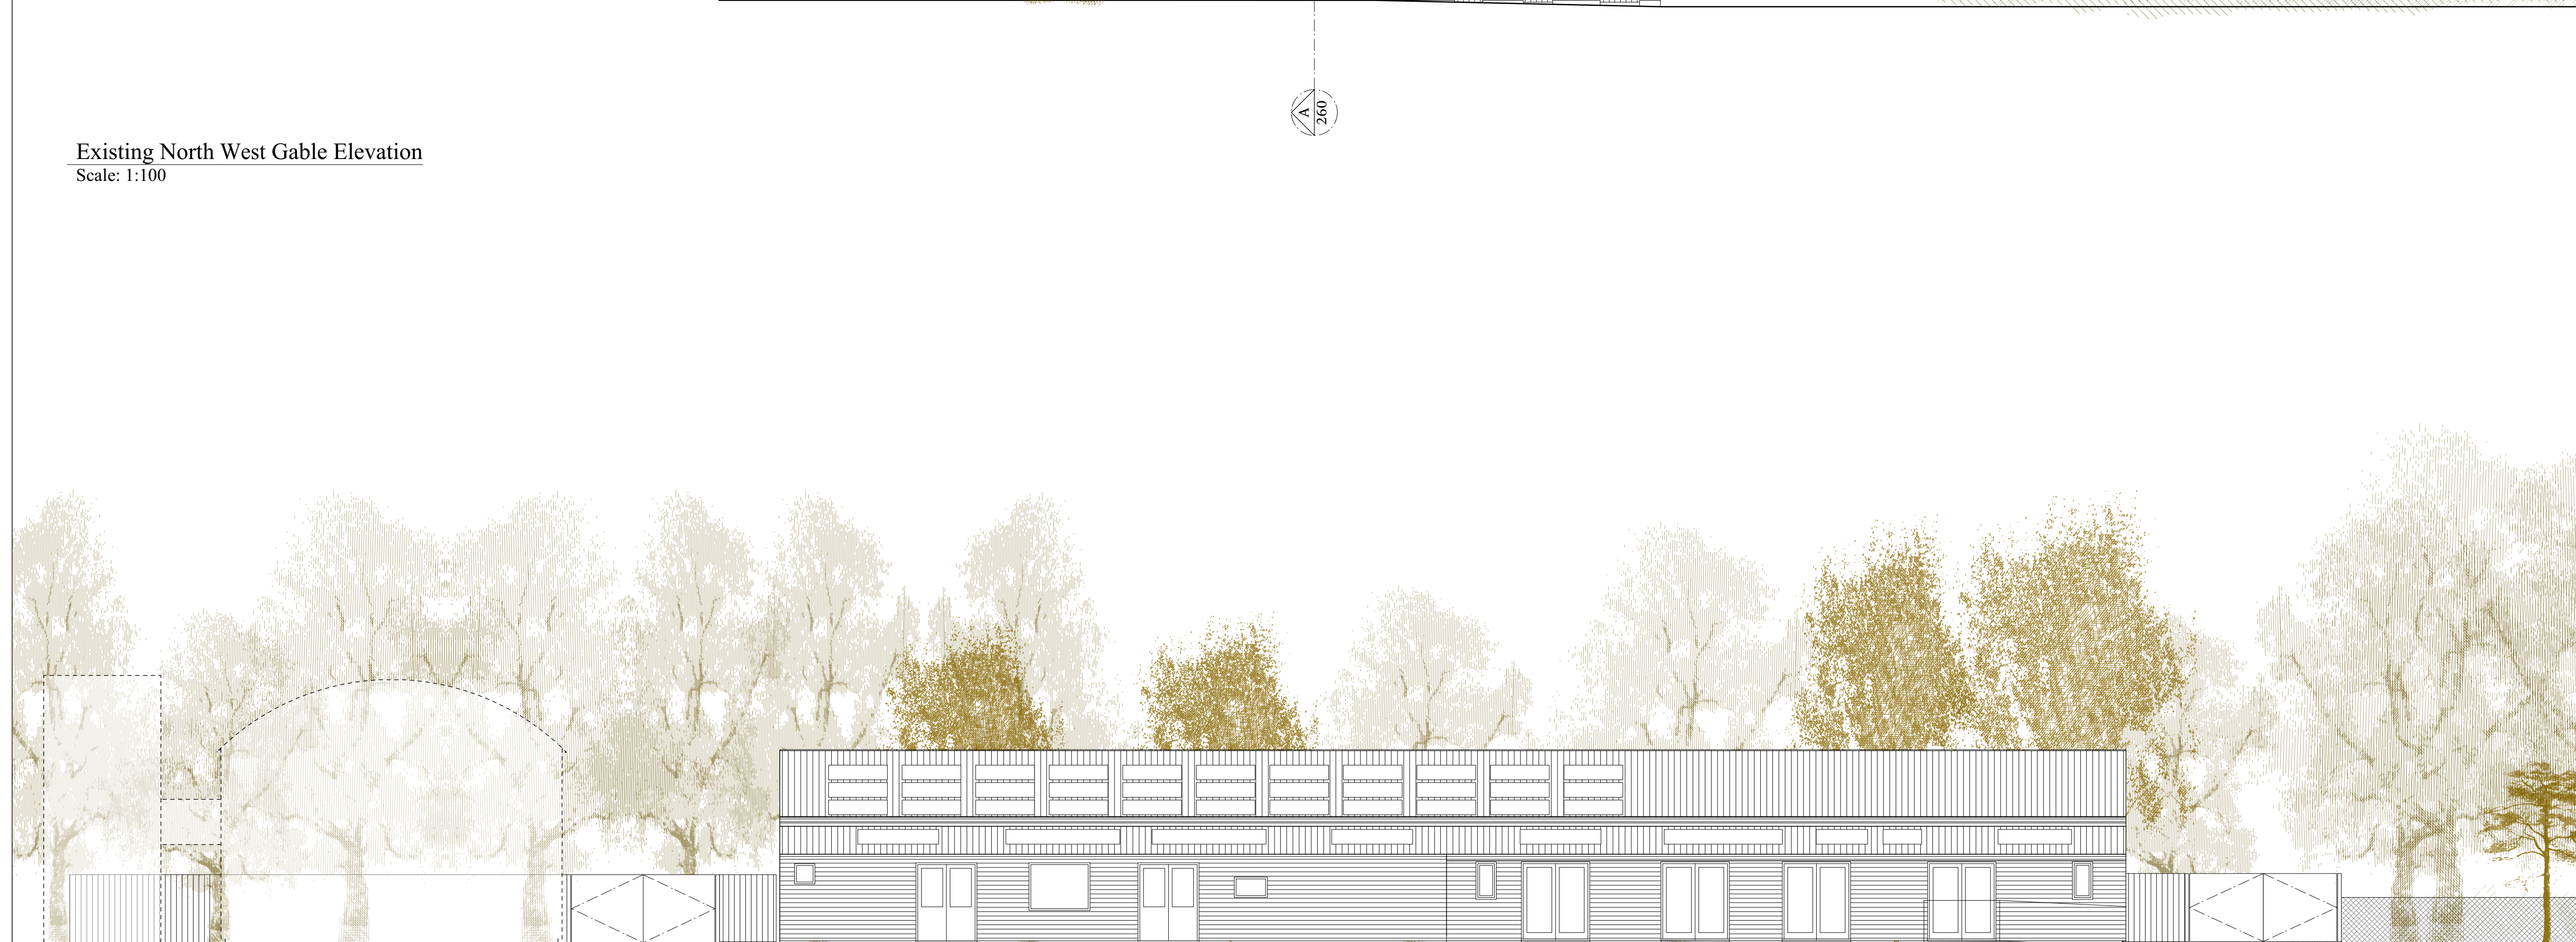

Existing South West Rear Elevation
Scale: 1:100

Rev	Date	Comments
-----	------	----------

Sandy Rendel Architects Ltd
Unit 18a, Iliffe Yard, London SE17 3QA
T: +44(0)20 3602 1260 E: info@sandyrendel.com

Drawing No : **280/PL/151**

Rev	
-----	--

