


Notes:
This drawing is protected by copyright. No part of this document may be reproduced, altered, or transmitted in any form or by any means without permission.
Do not scale off these drawings for construction purposes. If any discrepancies are found, please contact PWCR.

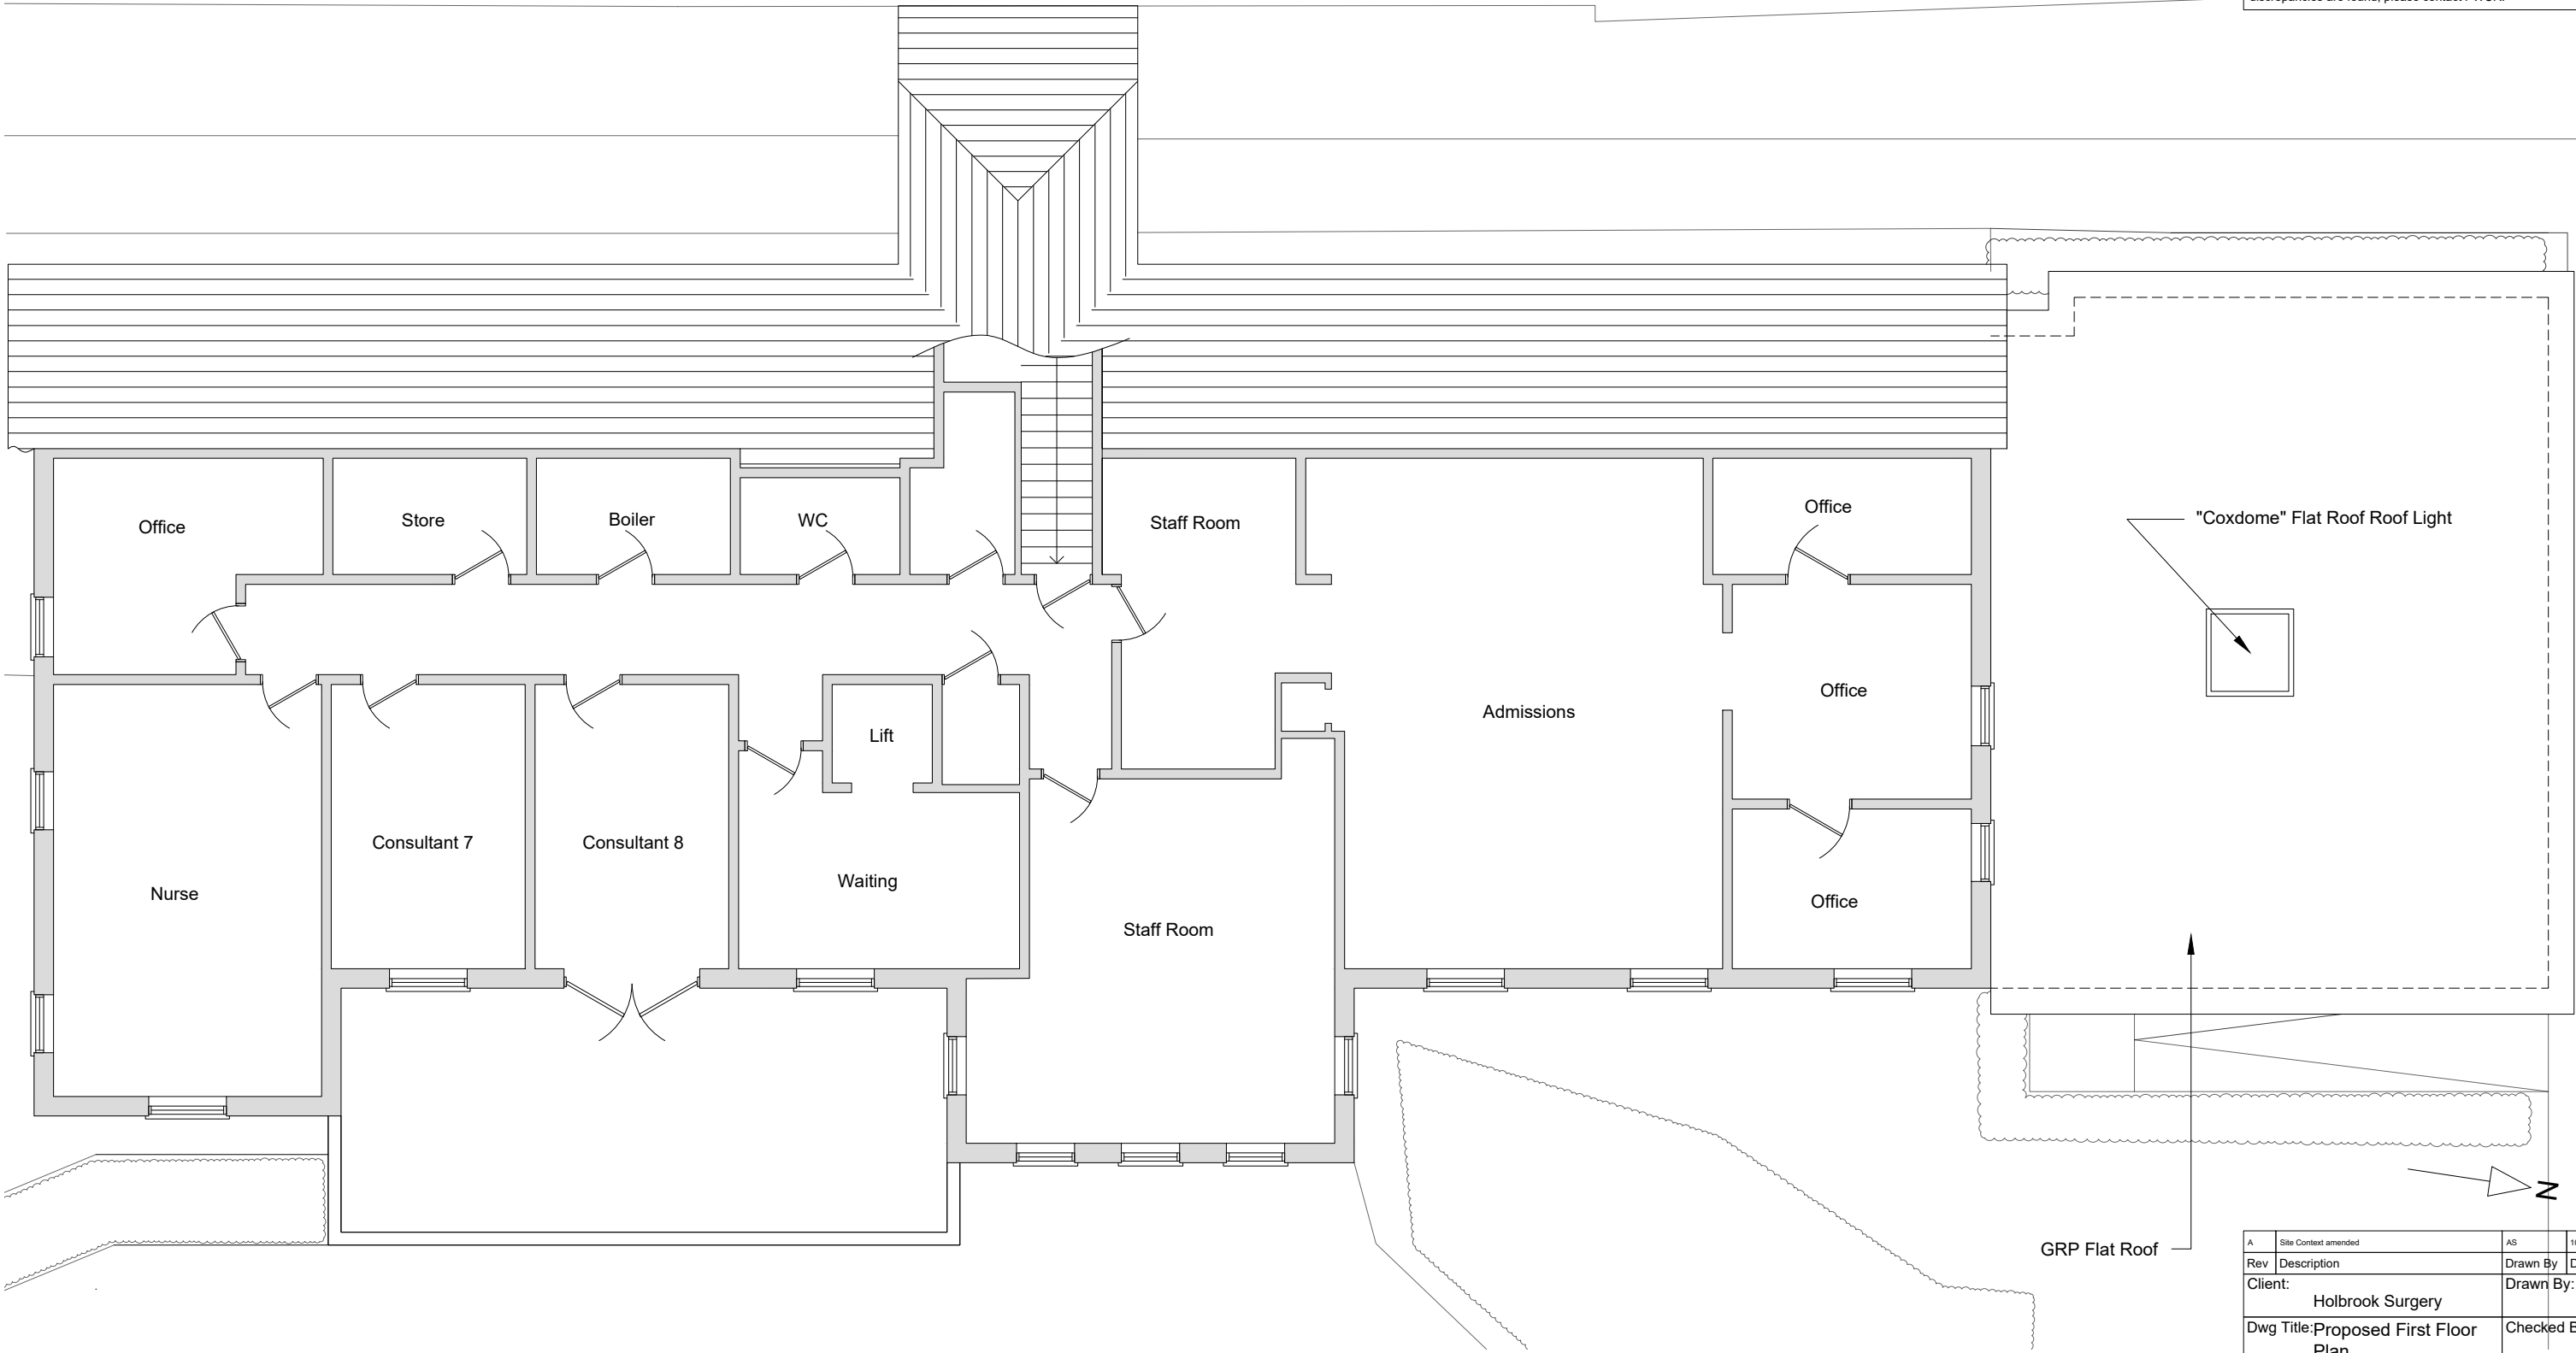

First Floor/Roof Plan
Scale 1:100

A	Site Context amended	AS	10.07.26
Rev	Description	Drawn By	Date
Client:	Holbrook Surgery	Drawn By:	AS
Dwg Title:	Proposed First Floor Plan	Checked By:	-
Project:	Extension to Surgery, 9 Bartholomew Way, Horsham. RH12 5JL	Scale	1:100 @A3
Job No.:	2521(26)	Date:	June 2026
Dwg No.:	D04	Revision:	A



ARCHITECTS | TOWN PLANNERS