



Floor Plans

Scale 1:50



Existing Ground Floor

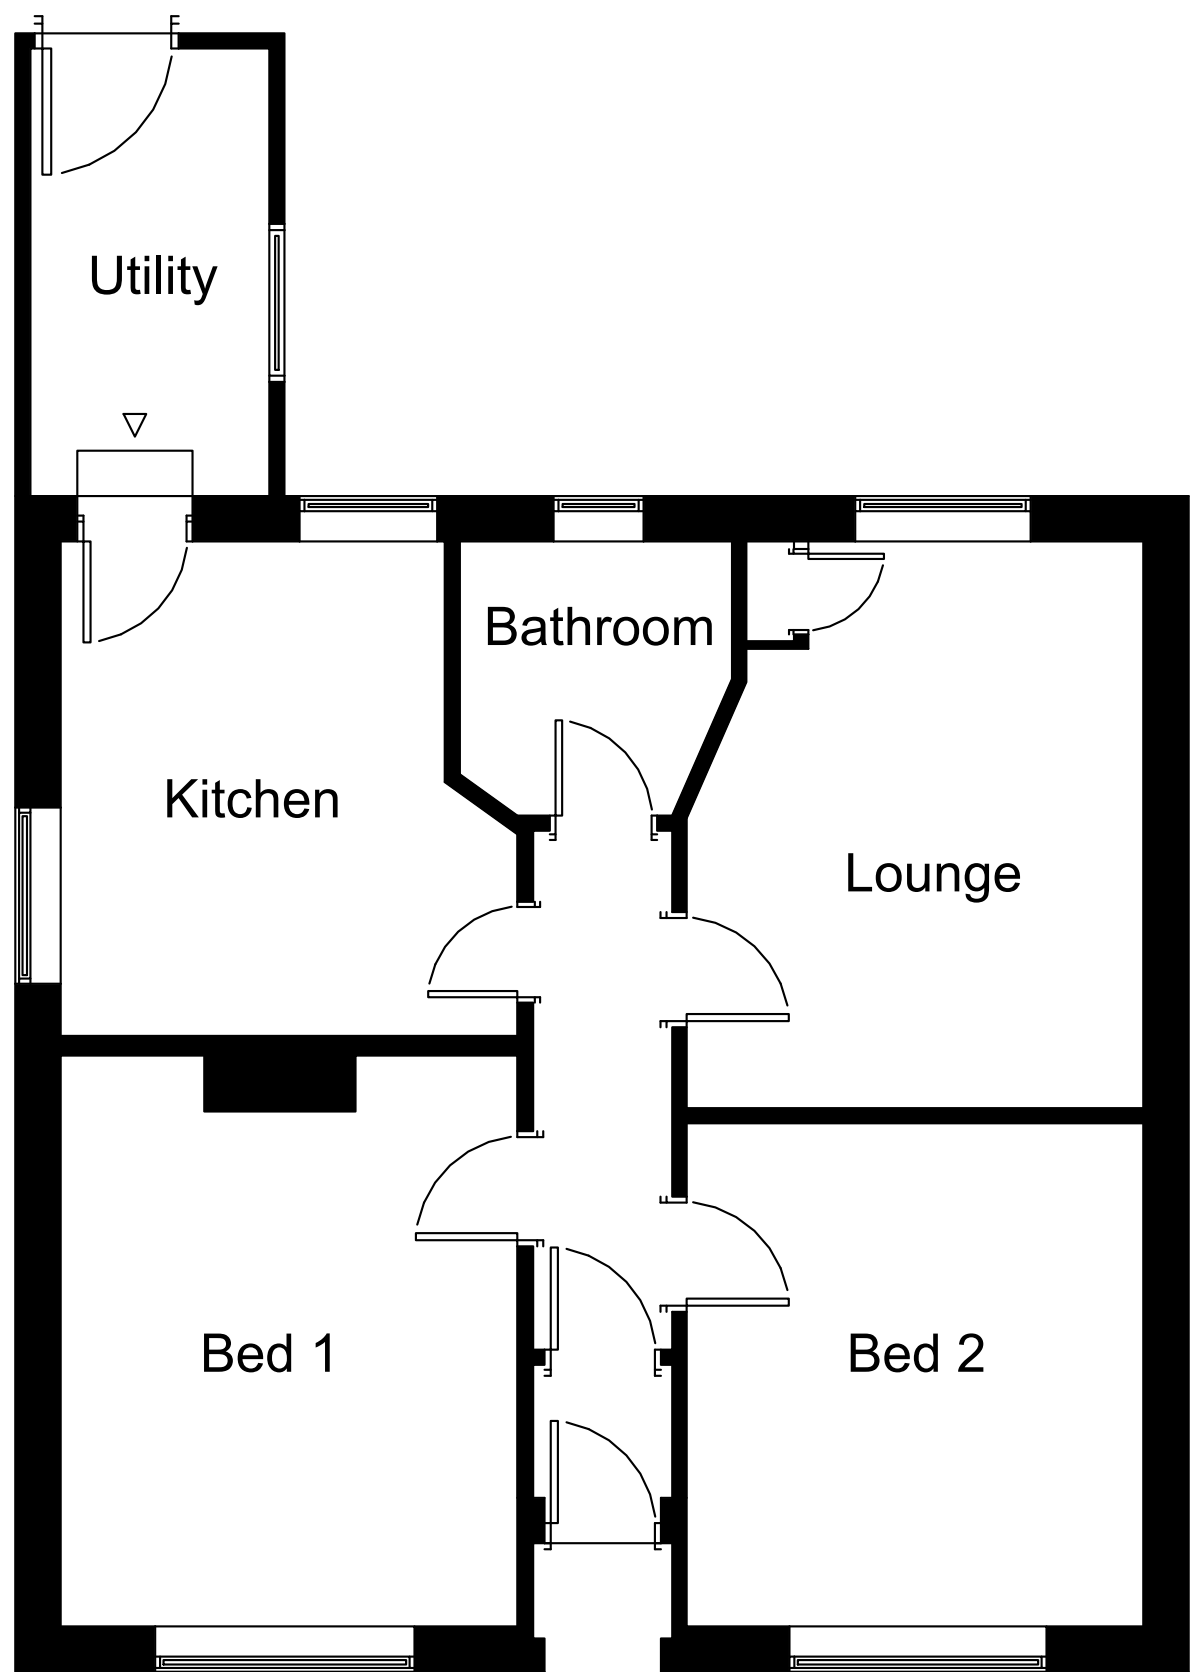

Proposed Ground Floor

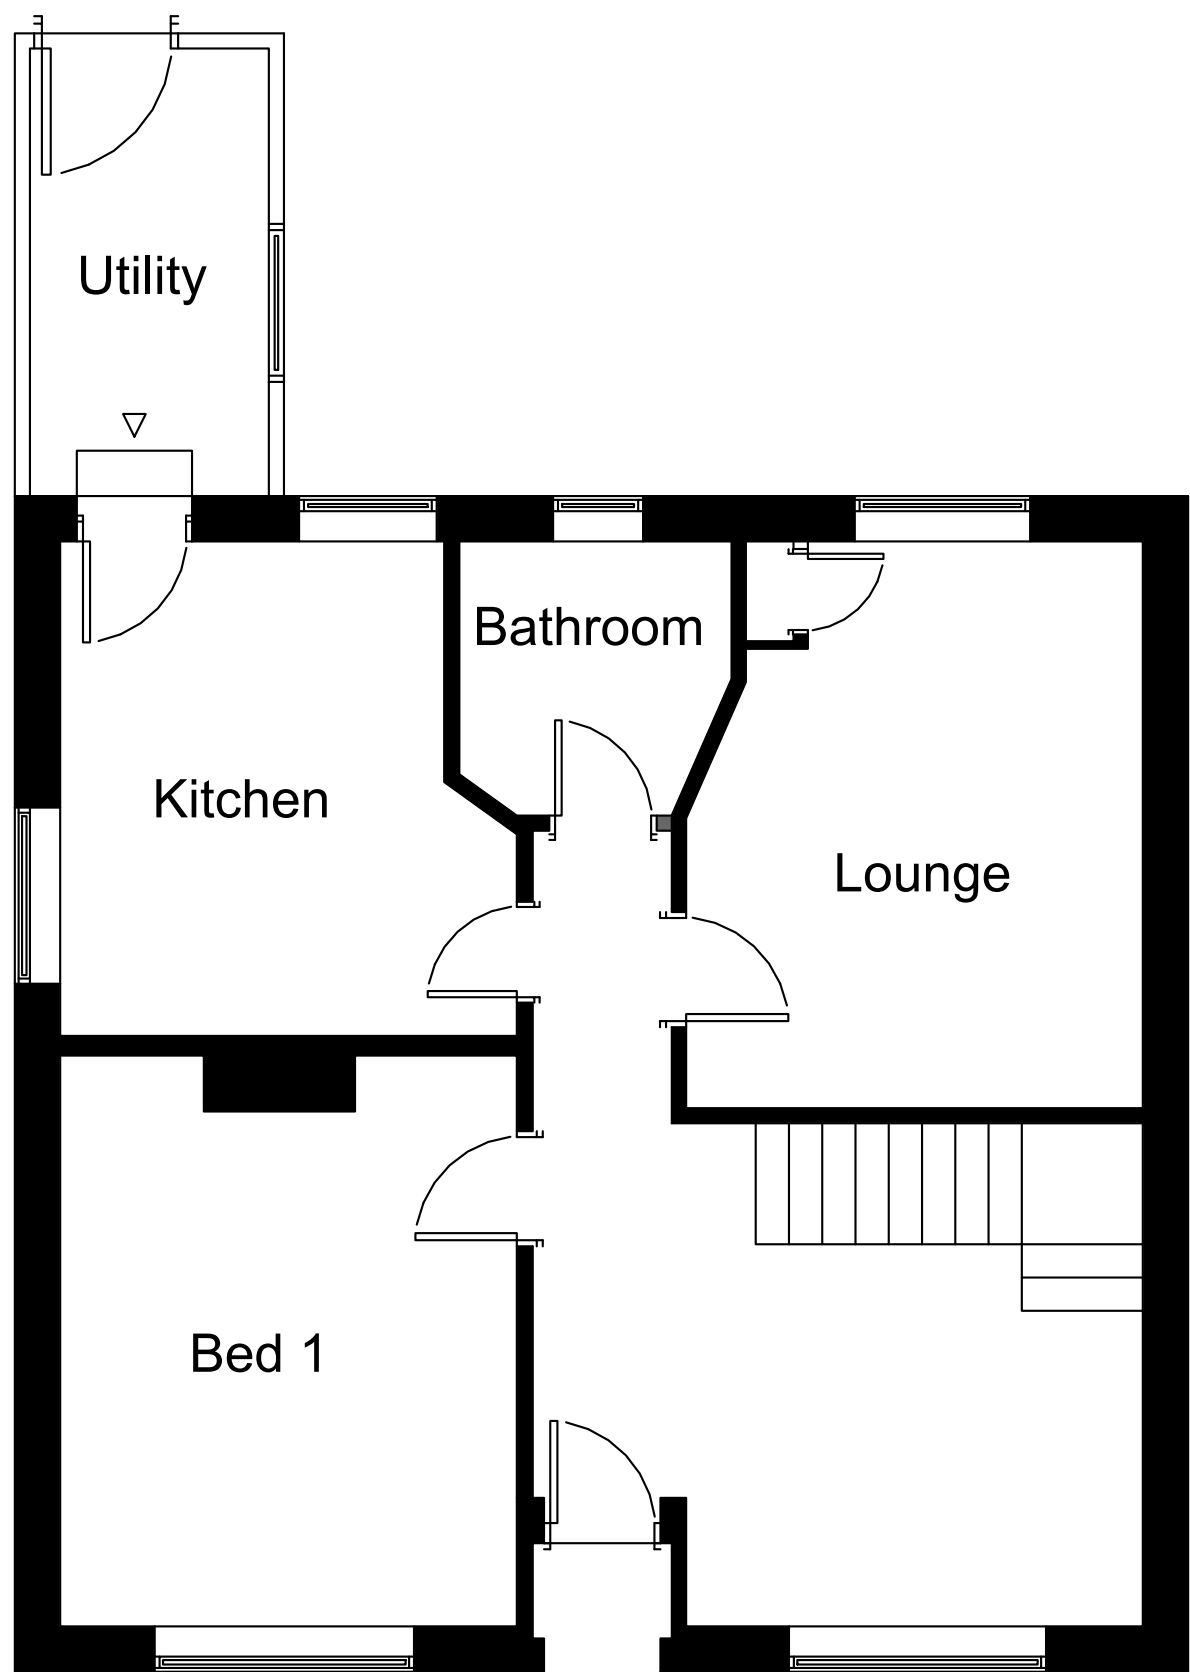

Proposed First Floor

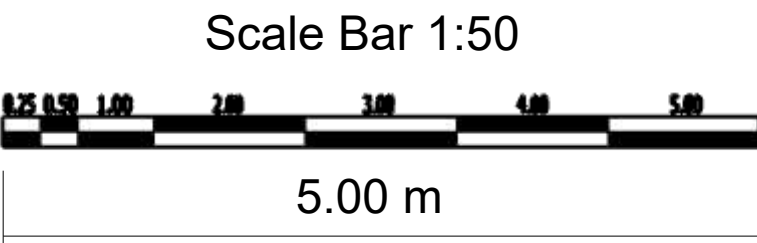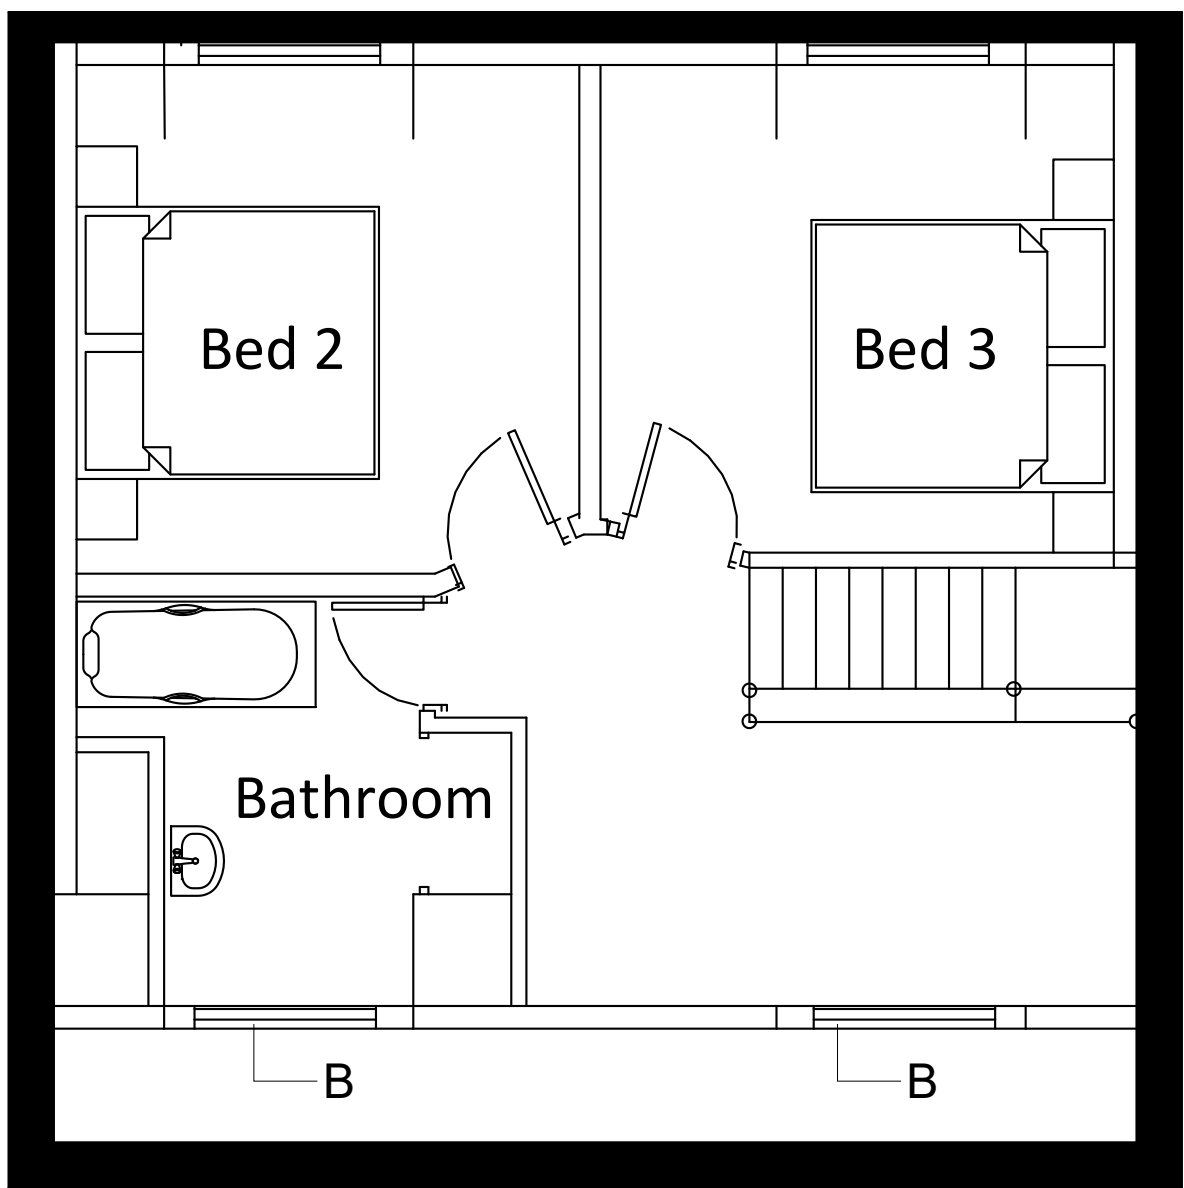

NOTES

DRAWINGS FOR PLANNING PURPOSES ONLY.
ALL DIMENSIONS TO BE TAKEN ON SITE,
PRIOR TO CONSTRUCTION.

A. TILE
B. WINDOW

The fenestration, external materials and detailed design of the architectural elements of the proposed loft conversion are sympathetic to the existing dwelling and does not unduly affect the amenities of the adjoining neighbours.

The extension does not adversely affect the outlook from windows in neighbouring dwellings.

Materials to be similar in appearance to the existing house.

*** Hip To Gable & Rear Elevation Dormers Under Separate Permitted Development Application***

READ IN CONJUNCTION WITH ALL OTHER PROJECT DOCUMENTS-REFER ALL DISCREPANCIES AND ERRORS TO THE ARCHITECT/AUTHOR. SCALING THIS DRAWING IS PERMITTED EXCEPT FOR CONSTRUCTION PURPOSES-WORK ONLY TO FIGURED DIMENSIONS DURING CONSTRUCTION NOT AUTHORISED FOR CONSTRUCTION UNLESS SPECIFICALLY STATED. ALL COPYRIGHTS IN THIS DRAWING AND DESIGNS SHOWN THEREIN IS RETAINED-DO NOT REPRODUCE WITHOUT CONSENT.



PAGE DESCRIPTION: Floor Plans & Elevations
PROJECT STAGE: Planning Application
PROJECT TITLE: Loft conversion.

CLIENT: Mr and Mrs Douglass-Saker
ADDRESS: Cheeleys, Burford Rd,
Oakhill, Horsham, RH13 5SR

DATE: 22/04/2026
DRAWN BY: CRG