

Elevations

Scale 1:100

Existing


Front

Rear



RHS

LHS

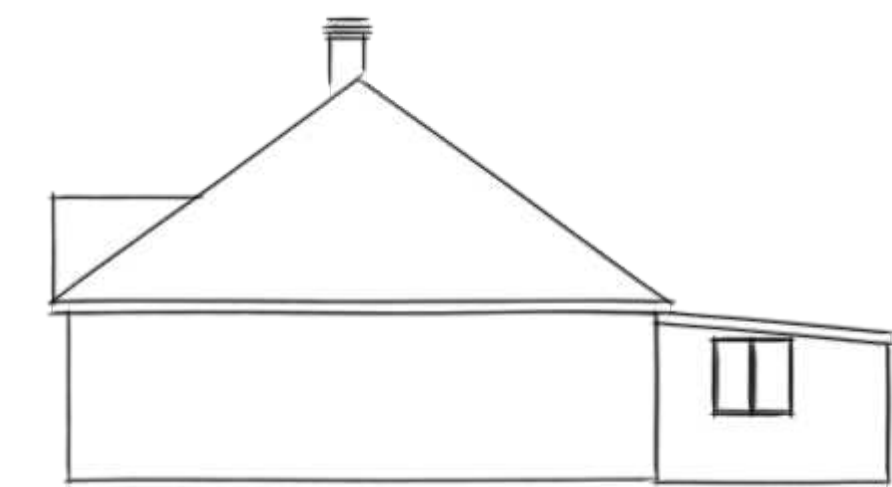

Proposed


Front

Rear



RHS


LHS

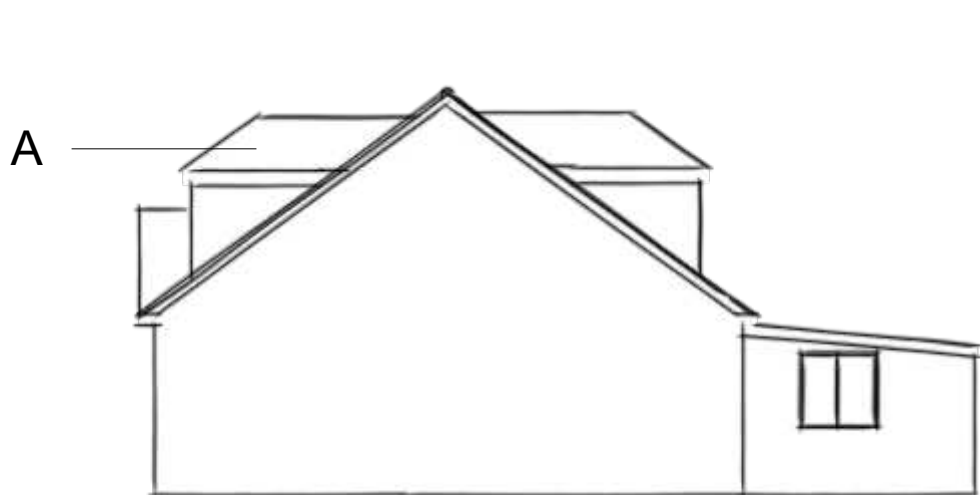


Roof Plans

Scale 1:100

Existing

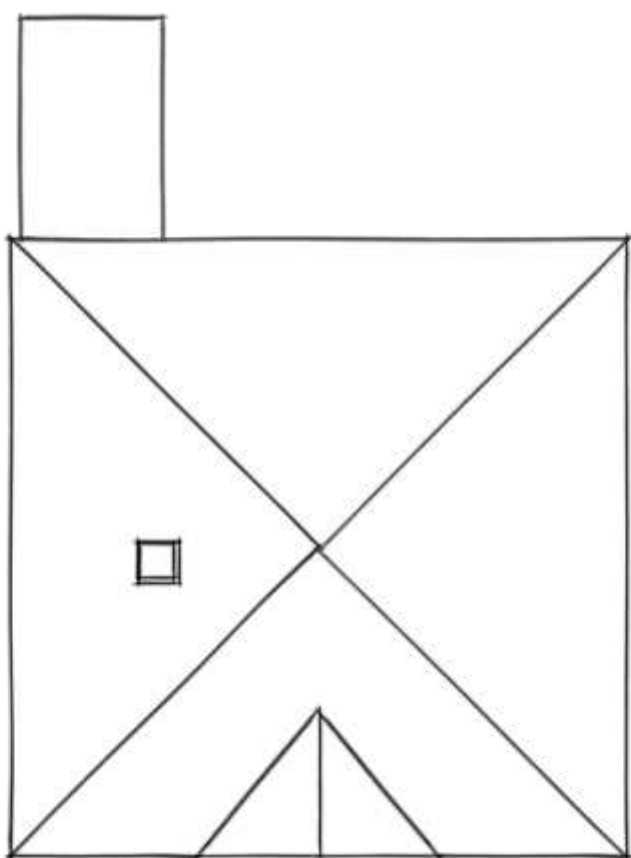

Proposed

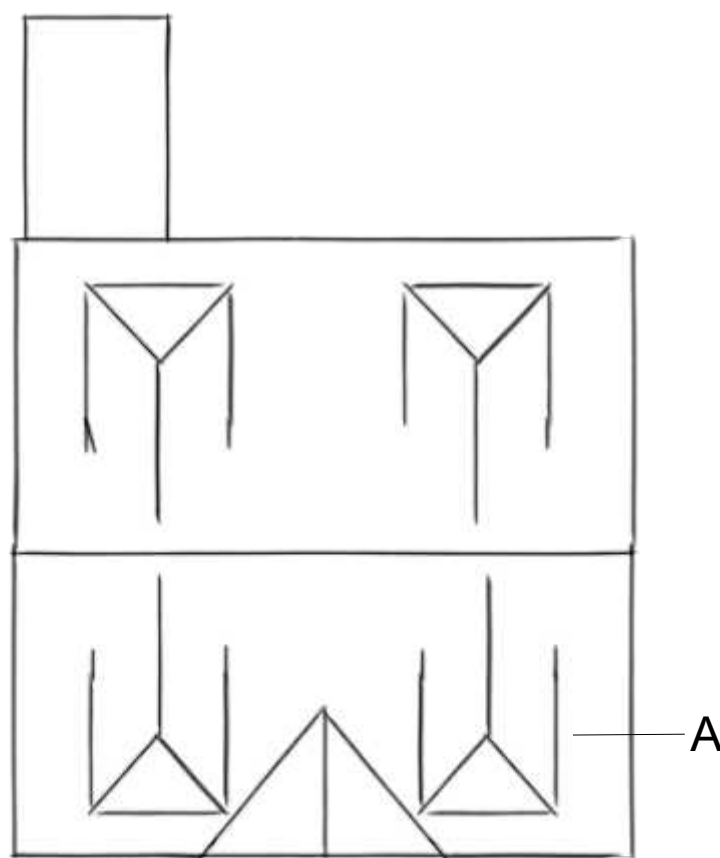


* Hip To Gable & Rear Elevation Dormers Under Separate Permitted Development Application*

NOTES

DRAWINGS FOR PLANNING PURPOSES ONLY. ALL DIMENSIONS TO BE TAKEN ON SITE, PRIOR TO CONSTRUCTION.

A. TILE
B. WINDOW

Scale Bar 1:100

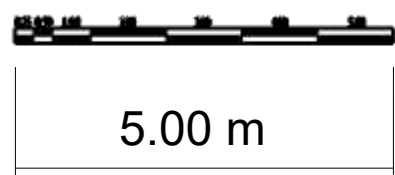

READ IN CONJUNCTION WITH ALL OTHER PROJECT DOCUMENTS-REFER ALL DISCREPANCIES AND ERRORS TO THE ARCHITECT/AUTHOR. SCALING THIS DRAWING IS PERMITTED EXCEPT FOR CONSTRUCTION PURPOSES-WORK ONLY TO FIGURED DIMENSIONS DURING CONSTRUCTION NOT AUTHORISED FOR CONSTRUCTION UNLESS SPECIFICALLY STATED. ALL COPYRIGHTS IN THIS DRAWING AND DESIGNS SHOWN THEREIN IS RETAINED-DO NOT REPRODUCE WITHOUT CONSENT.



PAGE DESCRIPTION: Floor Plans & Elevations
PROJECT STAGE: Planning Application
PROJECT TITLE: Loft conversion.

CLIENT: Mr and Mrs Douglass-Saker
ADDRESS: Cheeleys, Burford Rd, Oakhill, Horsham, RH13 5SR

DATE: 22/04/2026
DRAWN BY: CRG