




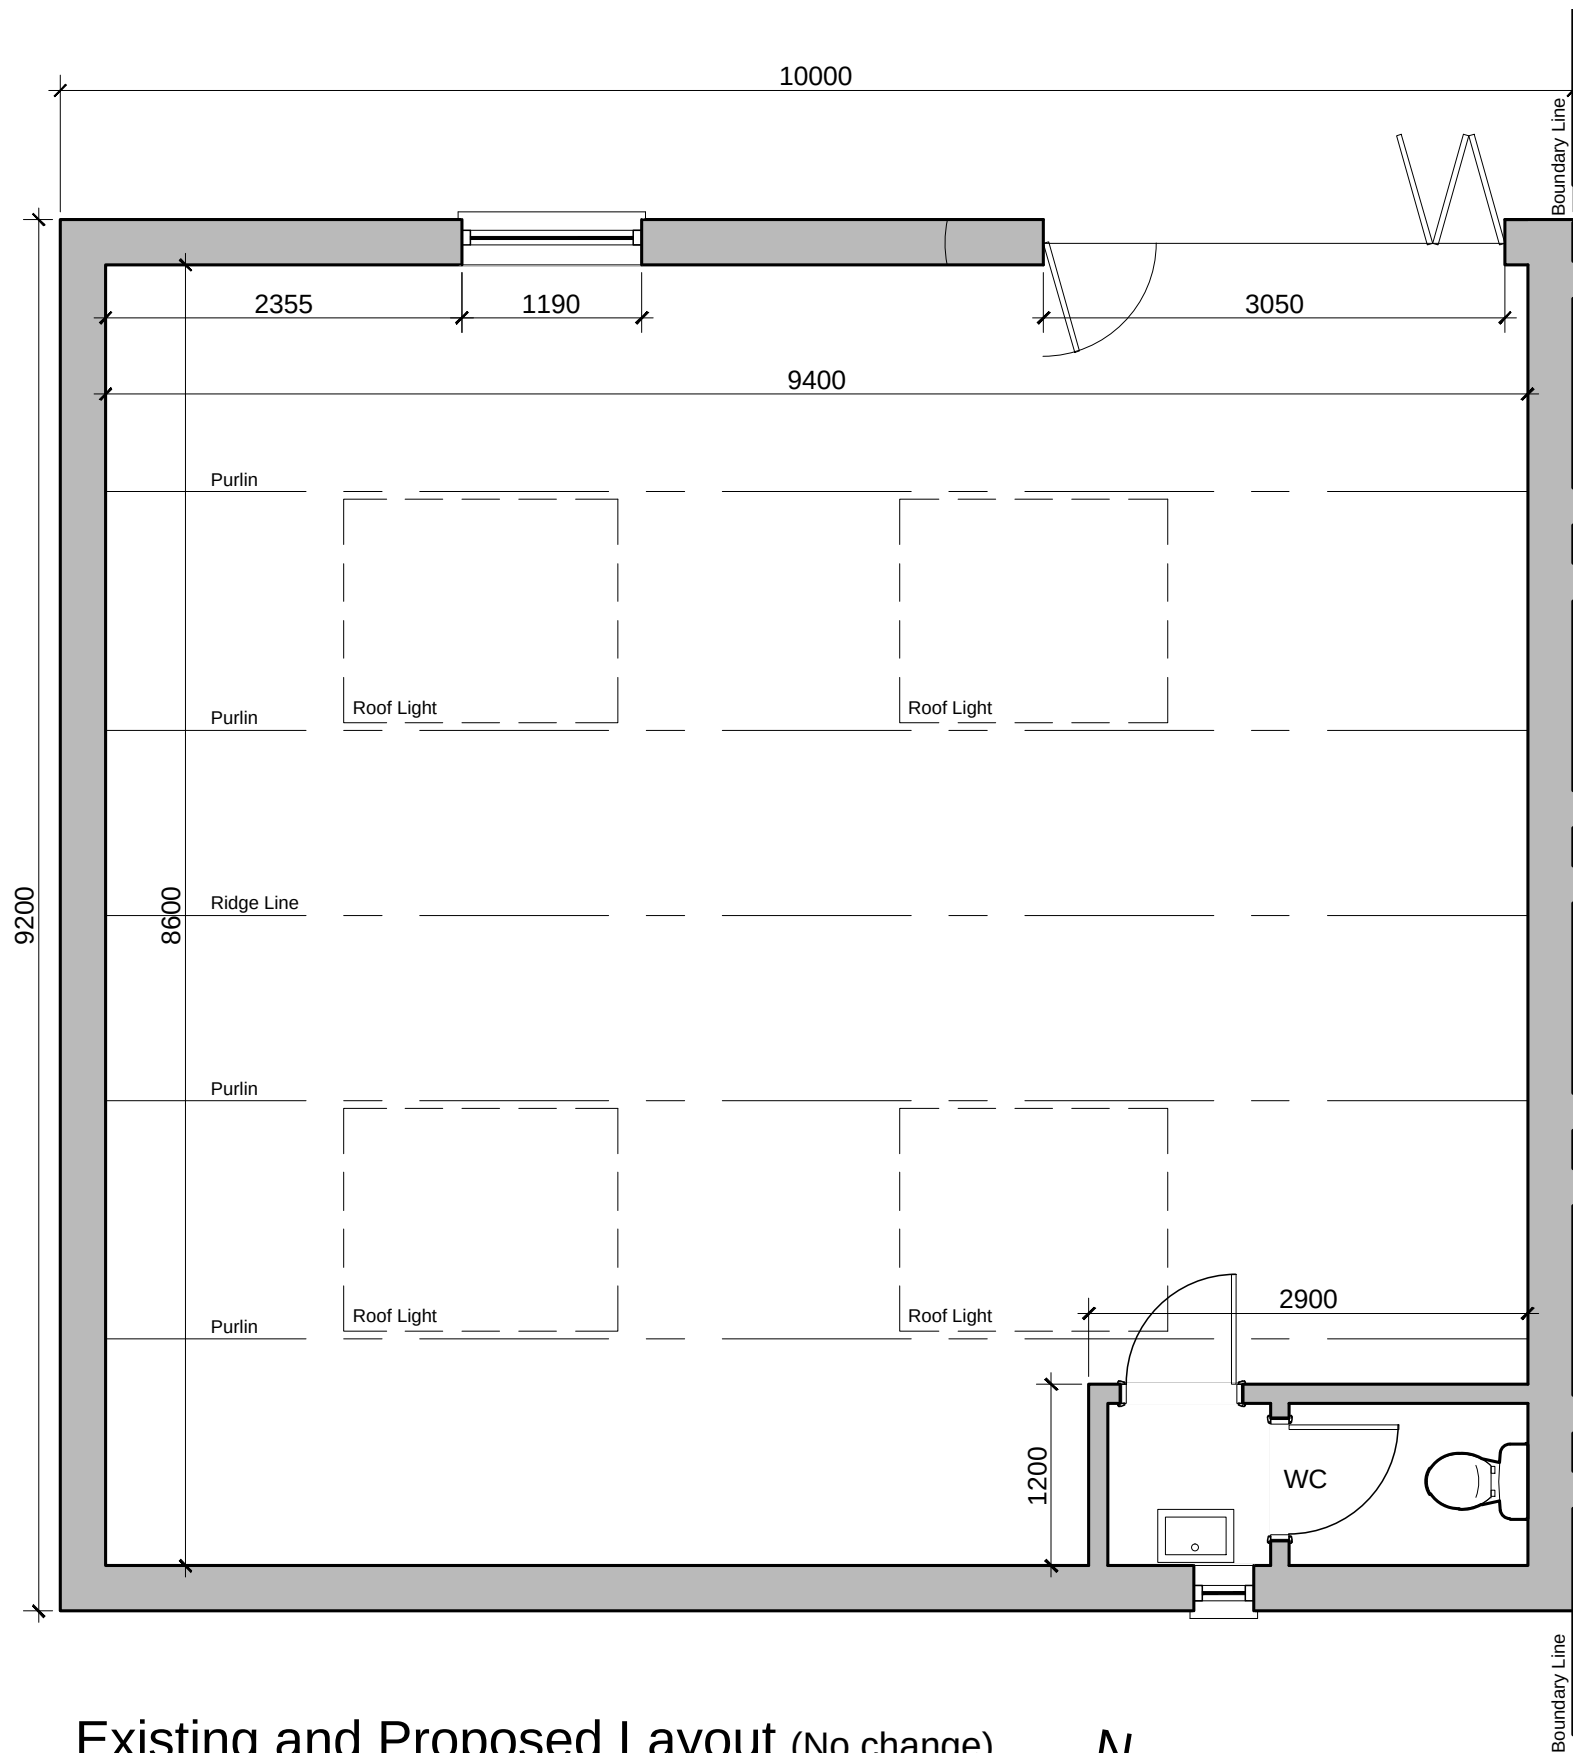


Existing and Proposed Layout (No change)

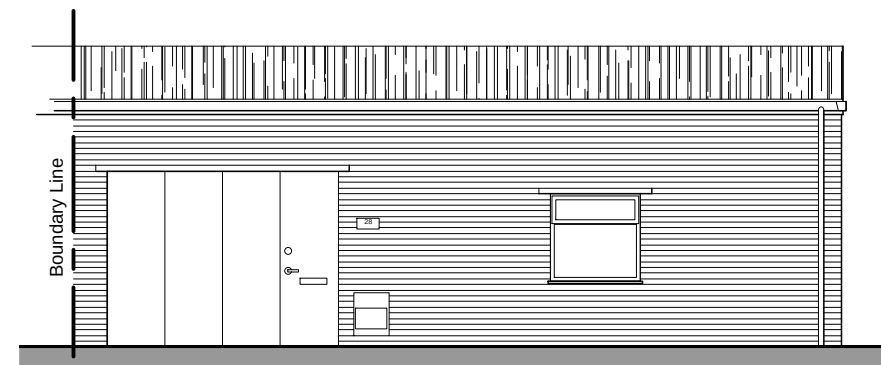


Scale 1:50

 

Front/North Elevation

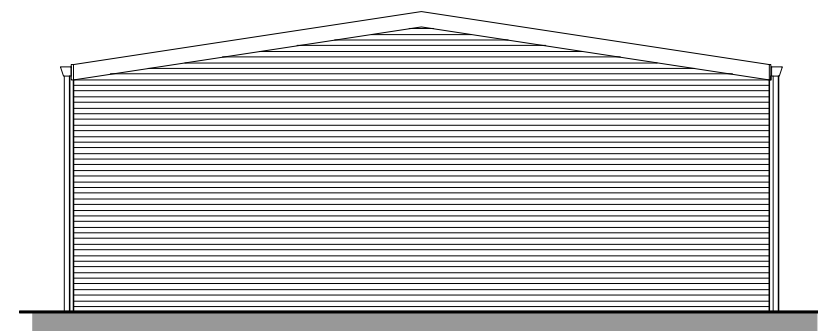

Side/West Elevation

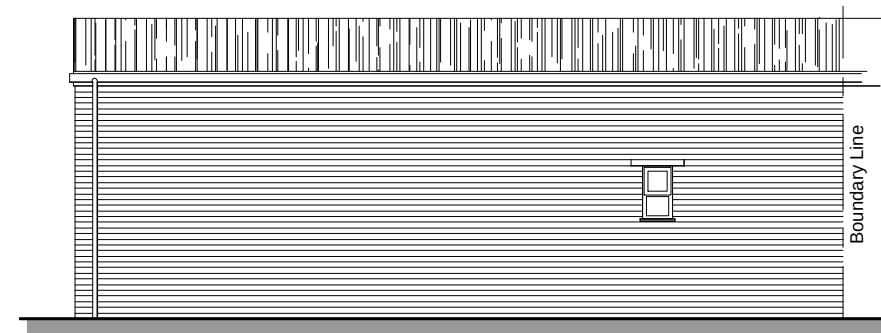

Rear/South Elevation

Existing and Proposed Elevations



Scale 1:100

notes
Where applicable this drawing to be read in conjunction with Structural engineers
and specialist sub contractors' details, specification and drawings
Do not scale from this drawing

planning issue

proposed change of use for 28
Huffwood Estate, Billingshurst,
RH14 9UR for Mr.P Snowsell

Existing and Proposed
Floor Plan and Elevations

scale @ a3			date			drawn		
1:50 & 1:100			April '26			Planning		
project number	organisation	zone	level	doc type	role	dwg n°	suitability	revision
DS2601	- 000A-	XX	- XX	- DR	- AR	- 200	- S00	- 000