


EXISTING BUILDING  
SHOWN IN BLACK



NEW BUILDING  
SHOWN IN RED

\* MATERIAL SCHEDULE FOR  
PROPOSED EXTENSION \*

- FACE BRICKWORK TO MATCH  
THE EXISTING HOUSE.
- BLACK FLAT ROOFING FELT
- WHITE UPVC PATIO DOOR  
FRAMES TO MATCH EXISTING  
WINDOWS.

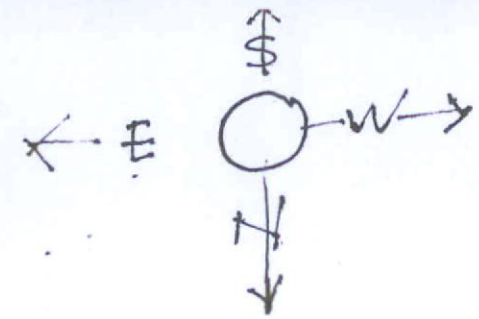

SCALE BAR 1:50

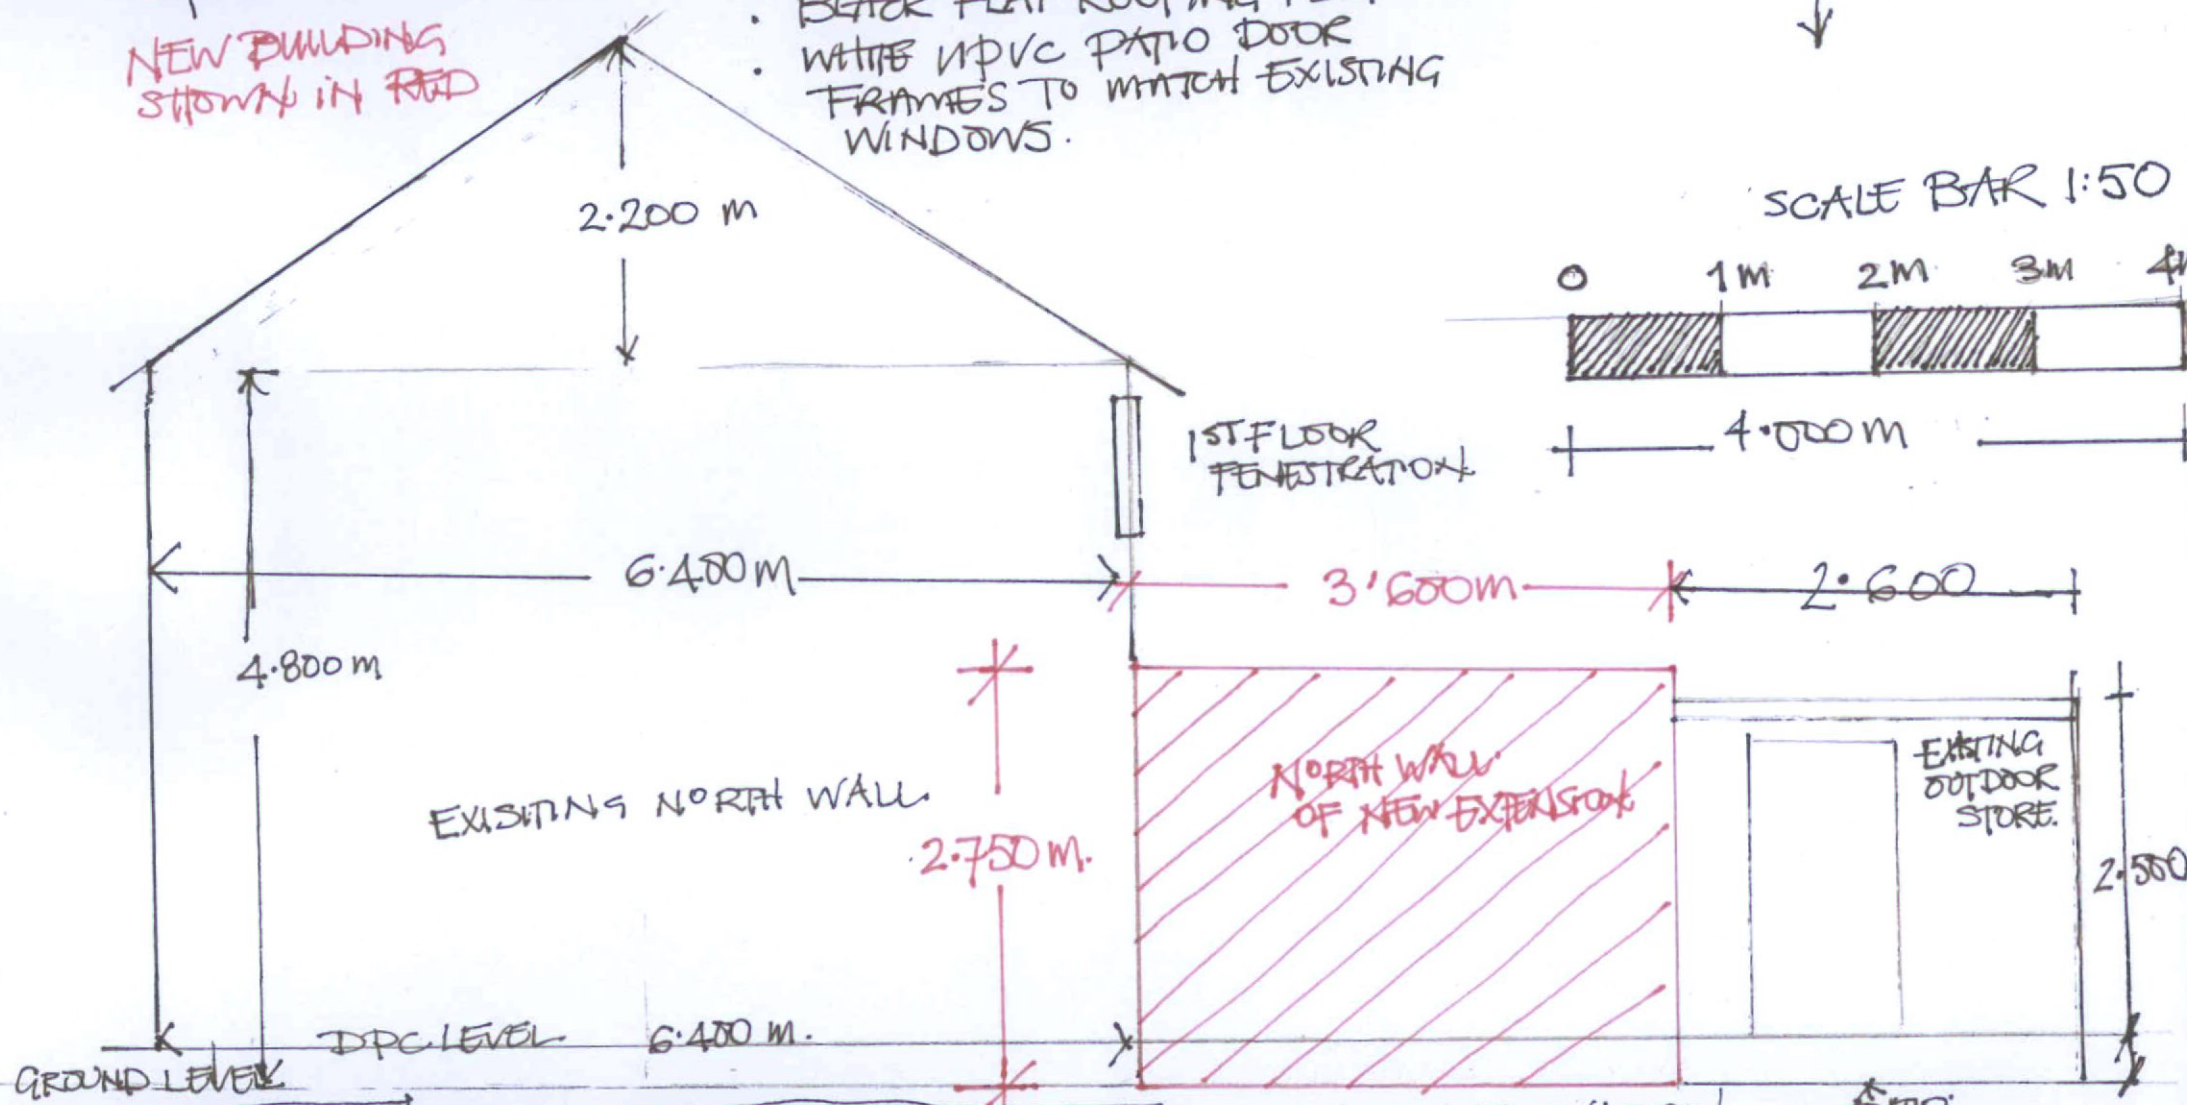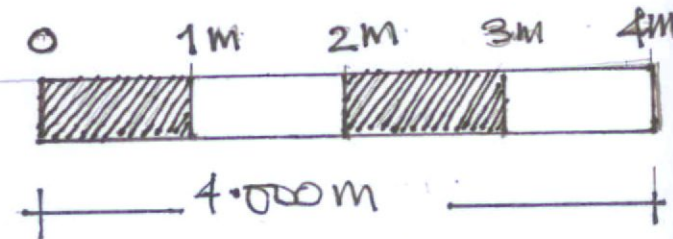

PLANNING REF.  
DC/26/0582

26 TURZE ROAD  
RUDGWICK, HORSHAM.  
WEST SUSSEX RH12 3ES

NORTH ELEVATION  
NEW SINGLE STOREY  
EXTENSION  
HATCHED IN RED

PATIO  
DRAWING No. 04.  
SCALE 1/50.  
23.02.2026.