

Scale Bar (1:50)
0m 5m


Scale Bar (1:100)
0m 5m 10m




Existing Front Elevation
(Scale 1:100)




Existing Rear Elevation
(Scale 1:100)

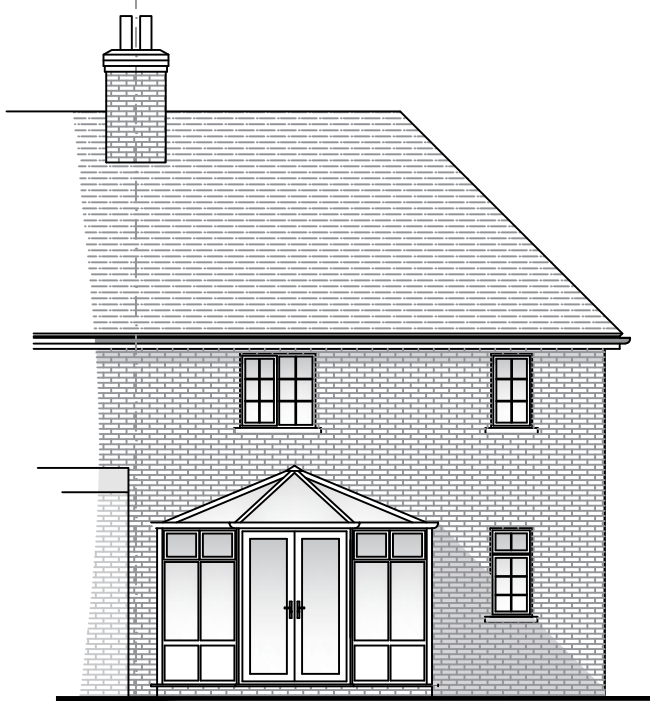


Existing Side Elevation
(Scale 1:100)

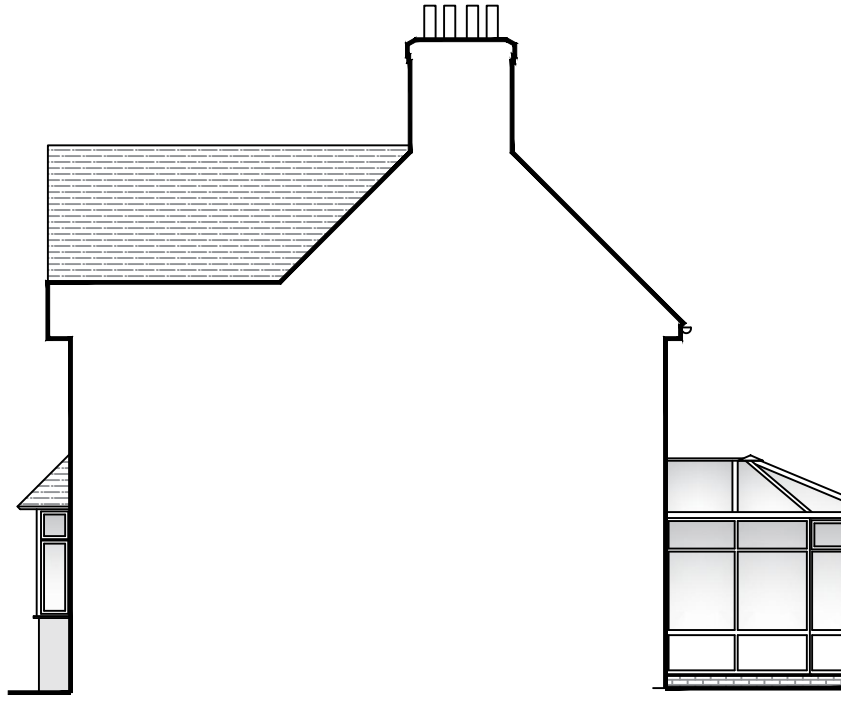


Existing Side Elevation
(Scale 1:100)

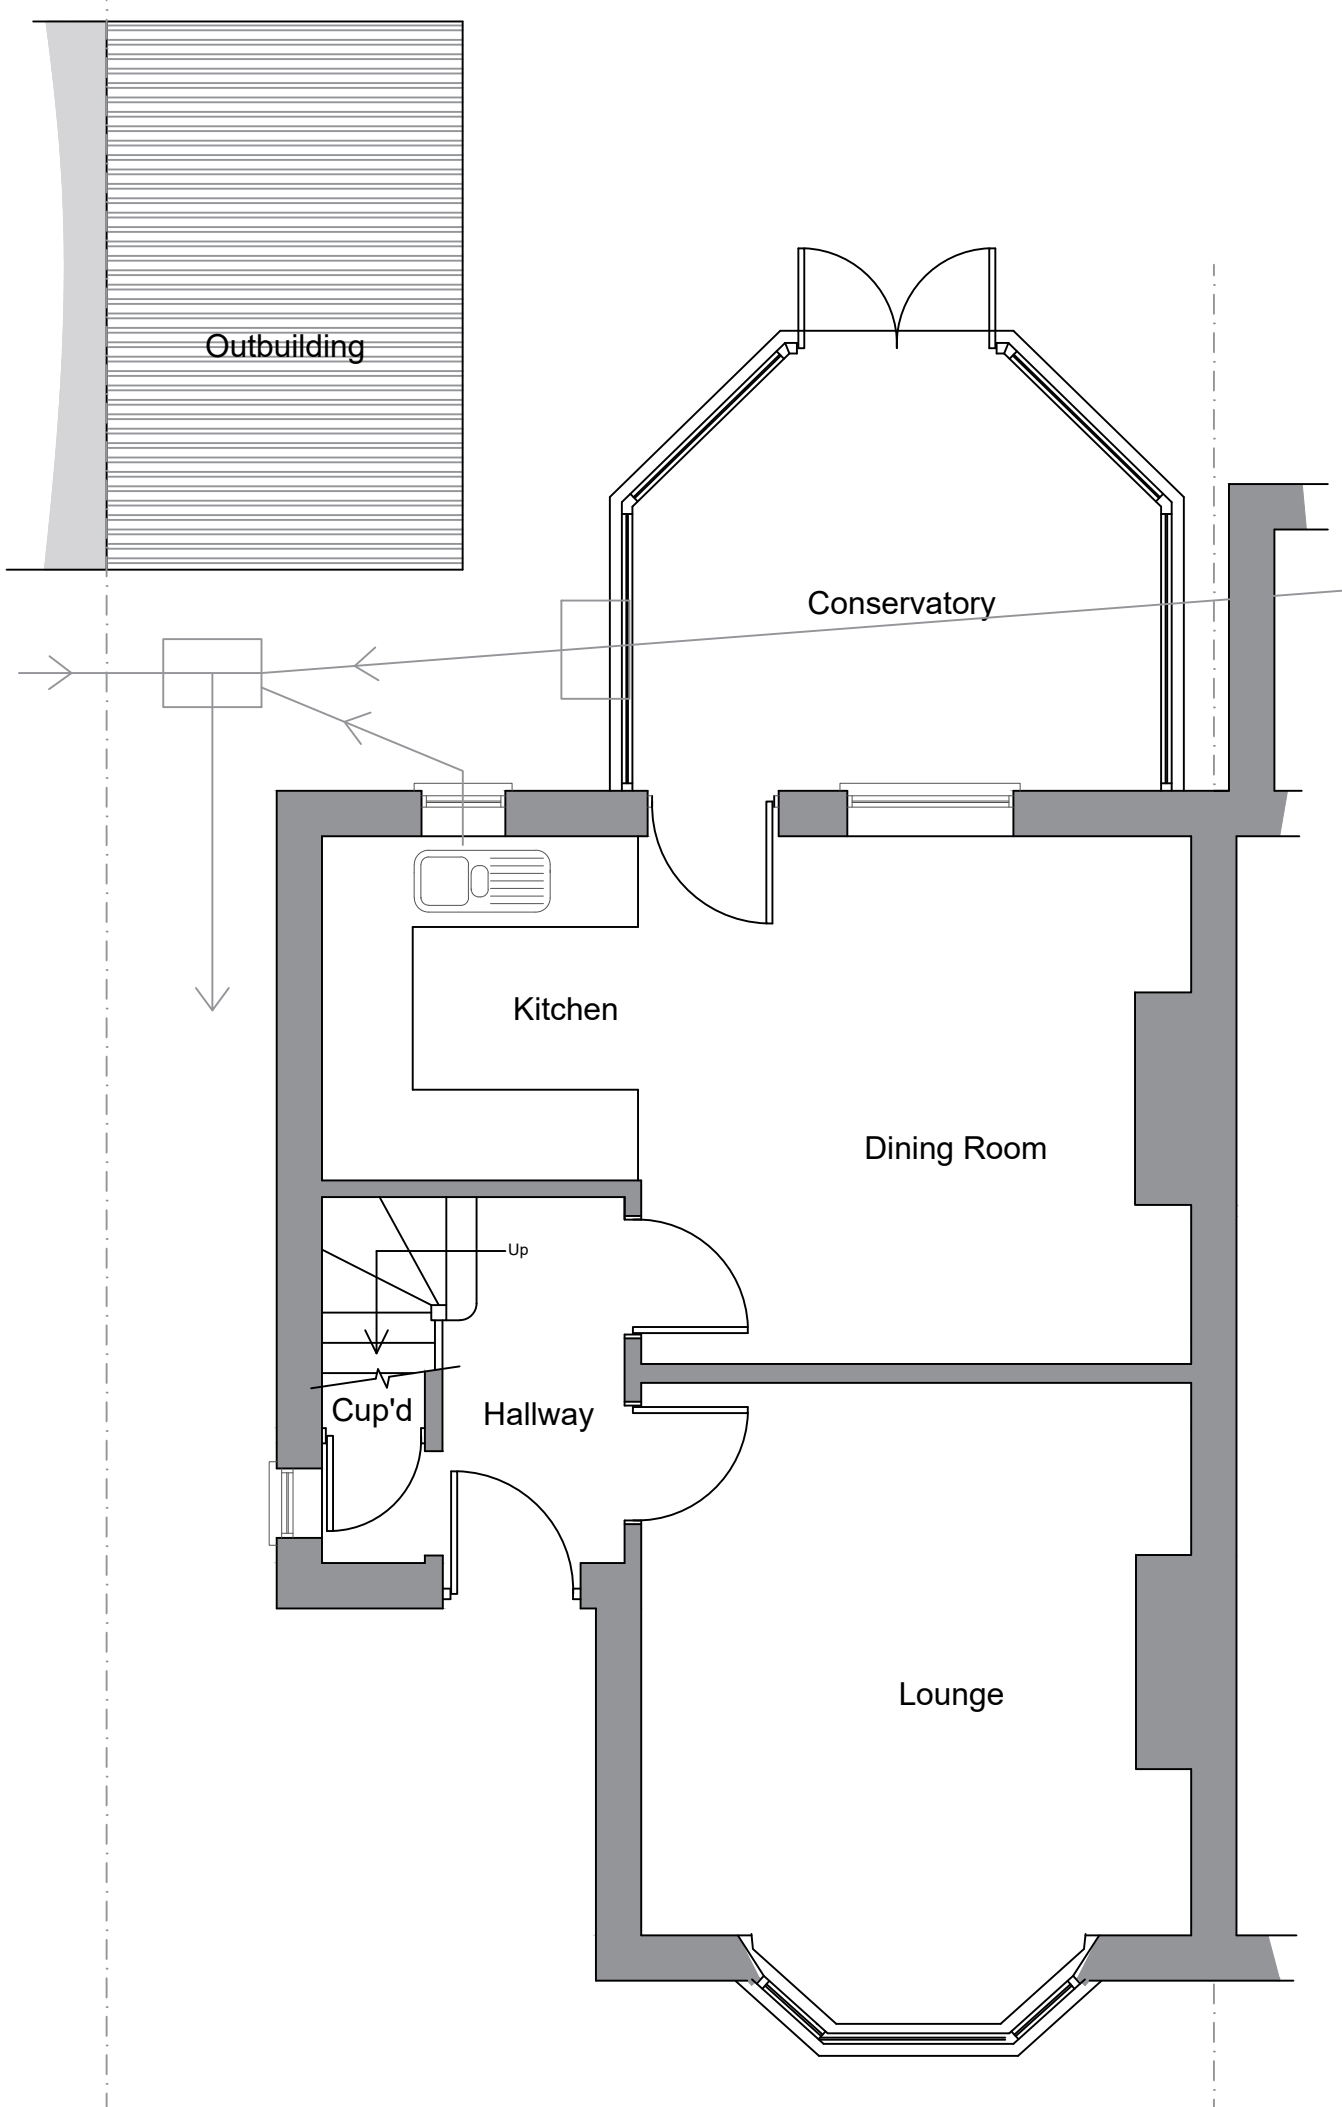

Existing Ground Floor Plan (Scale 1:50)

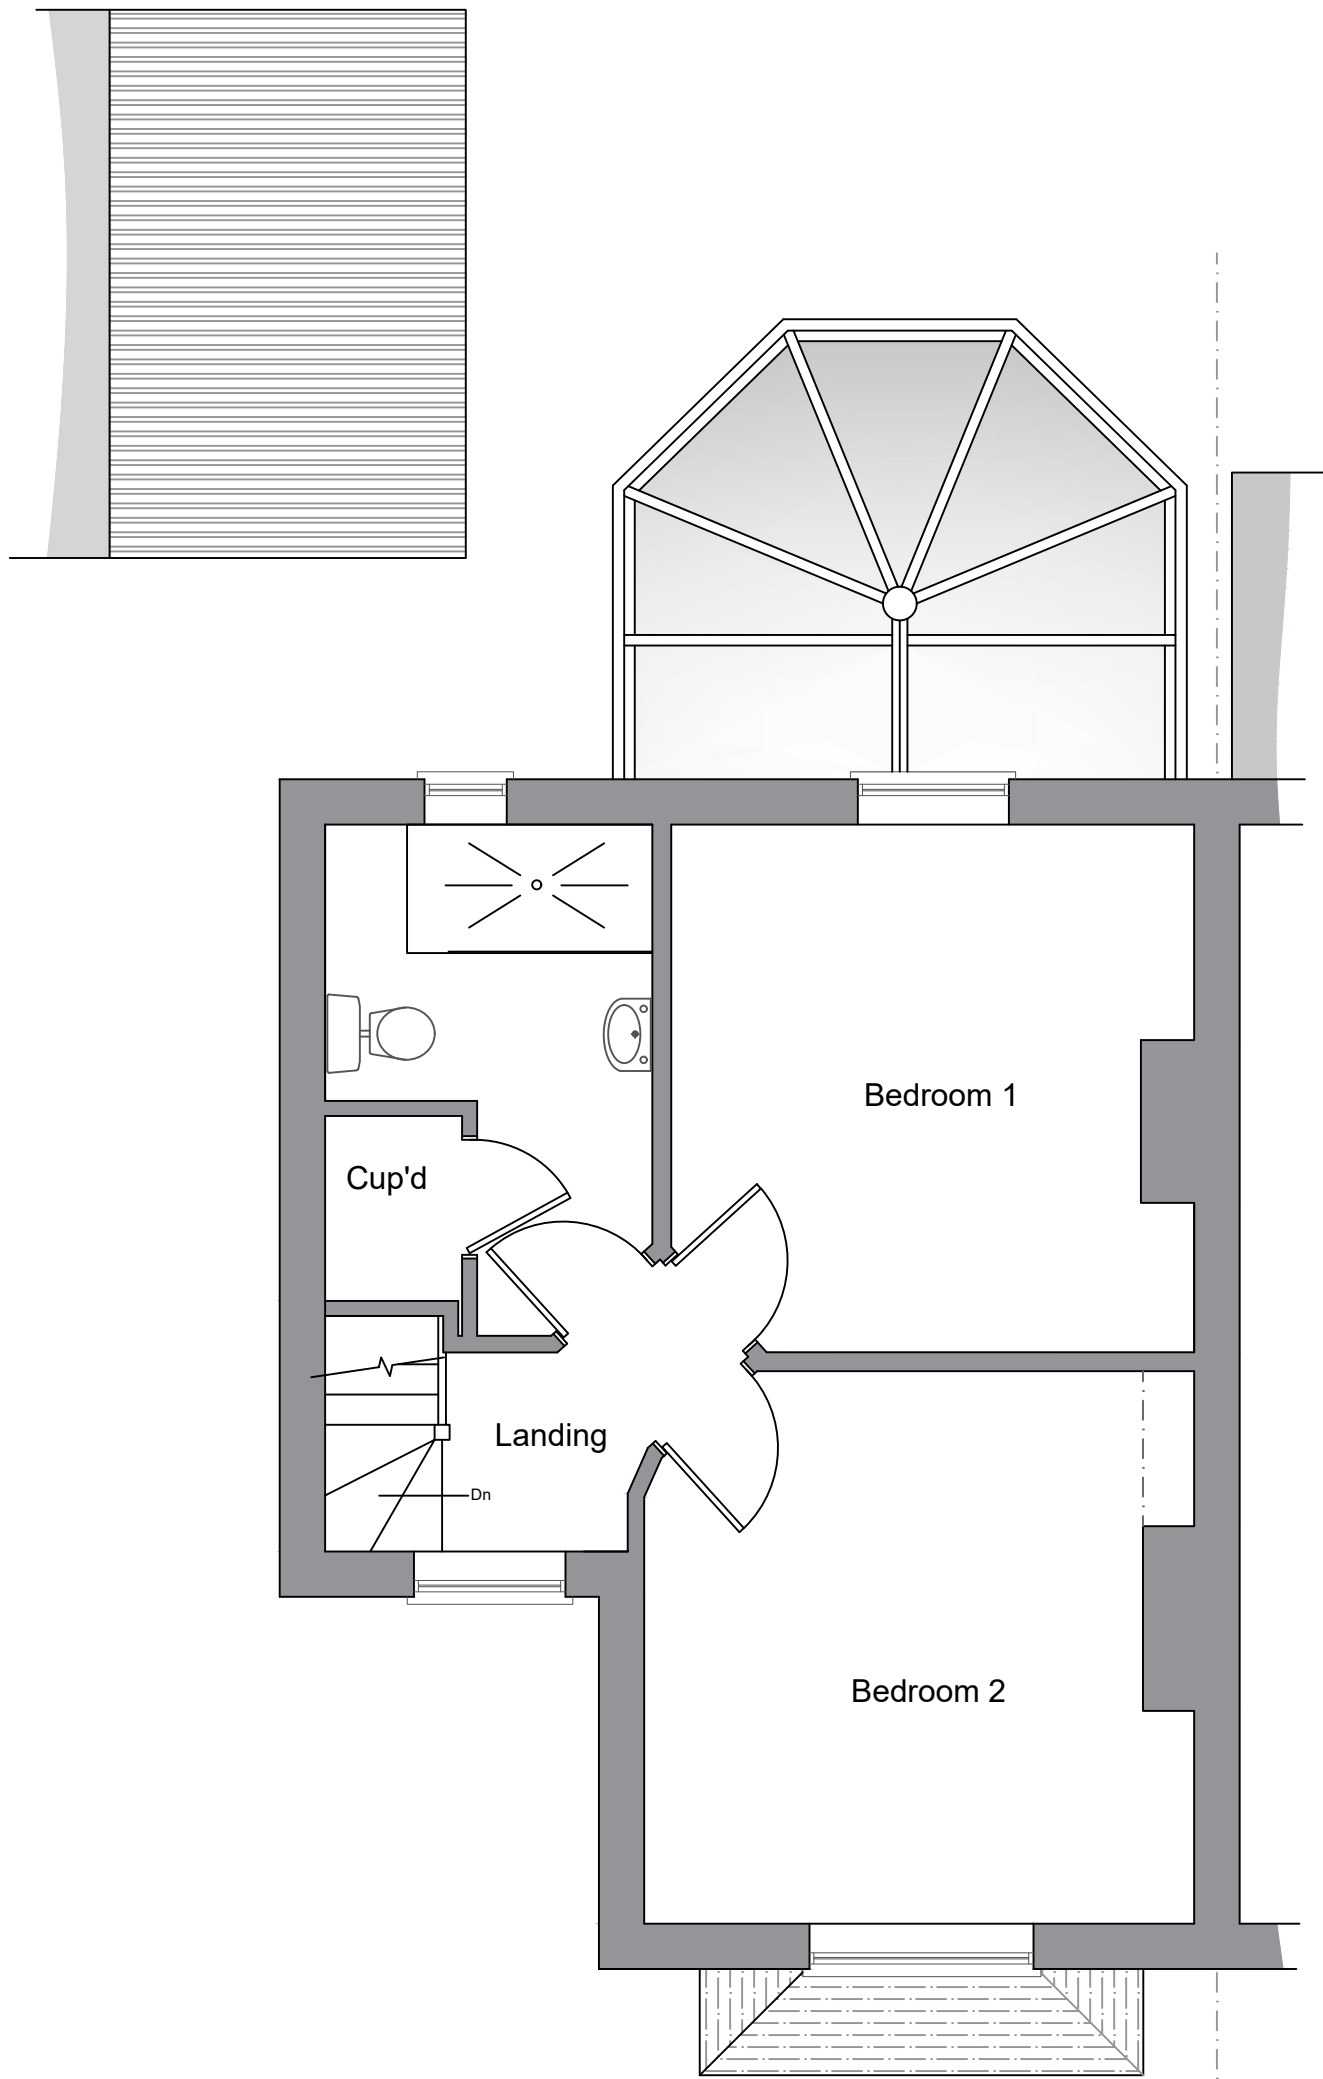

Existing First Floor Plan (Scale 1:50)

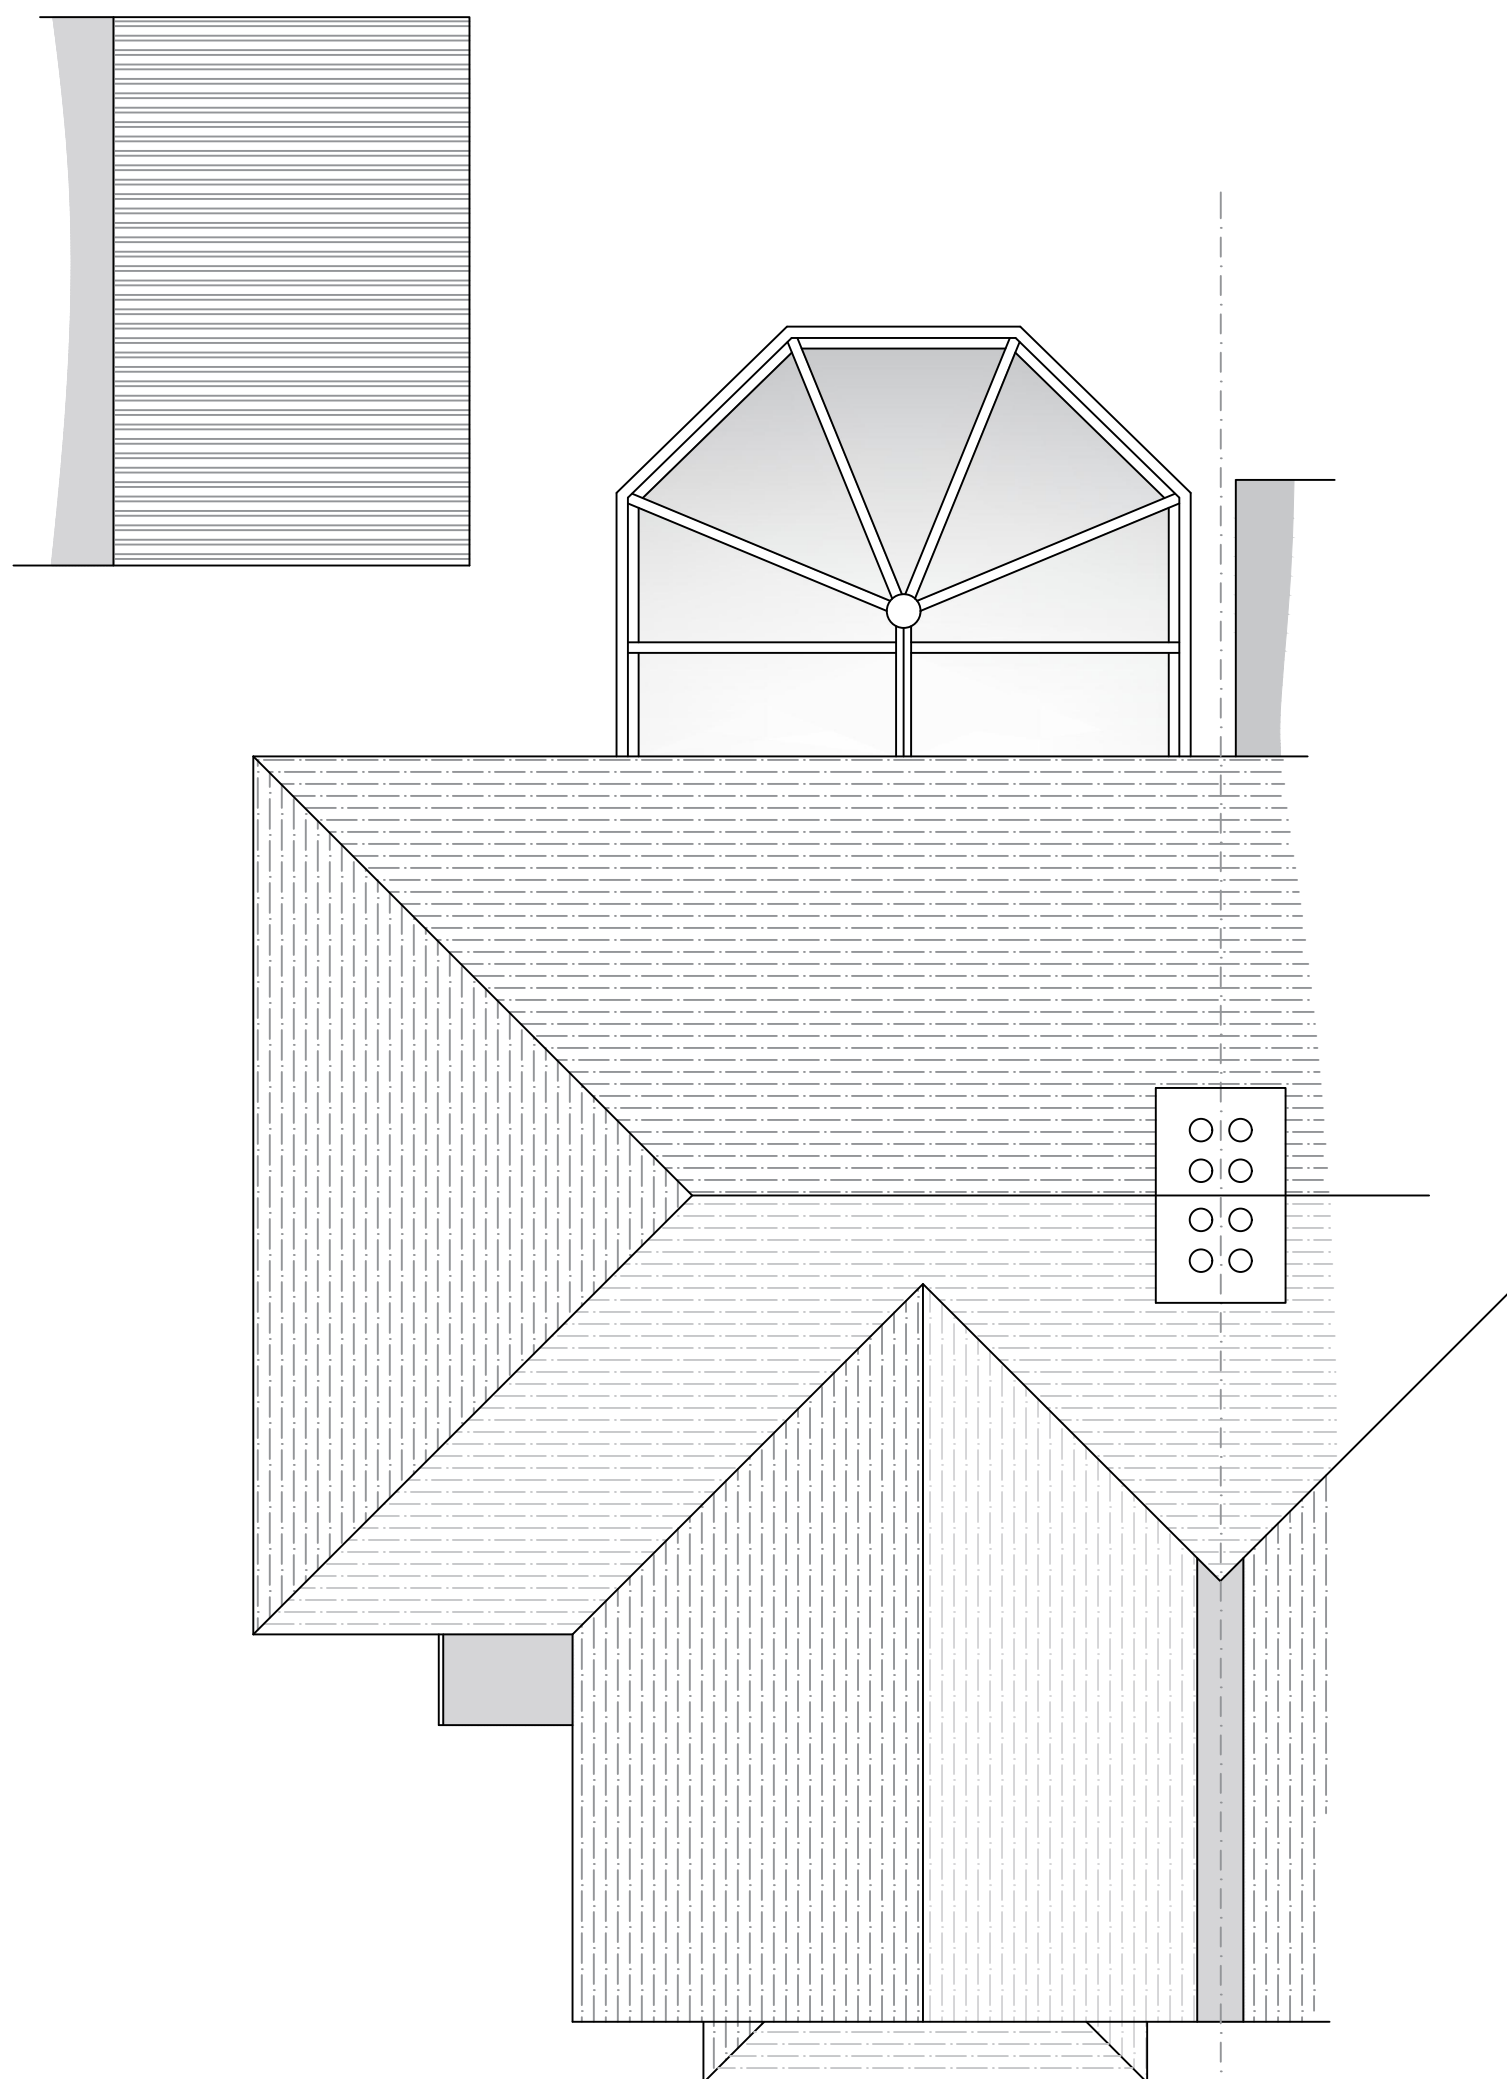

Existing Roof Plan (Scale 1:50)

revisions

12 Daux Way
Billingshurst
West Sussex
RH14 9TG

13 Daux Way
Billingshurst
West Sussex
RH14 9TG

project

Proposed demolition of conservatory and construction of
single storey rear extension

title

Existing Layouts and Elevations

scale

As noted @ A1

date

Jan 2026

revision

drawing number

2026.493.01

DOWNSVIEW
ASSOCIATES
Chartered Surveyors
Little Acorns, Hangers Lane, Storrington,
West Sussex, RH20 3AZ
Tel: 01323 746577 Mob: 0725 44966
Email: info@downview-associates.co.uk

