


Scale Bar (1:50)
0m 5m


Scale Bar (1:100)
0m 5m 10m




Proposed Rear Elevation
(Scale 1:100)

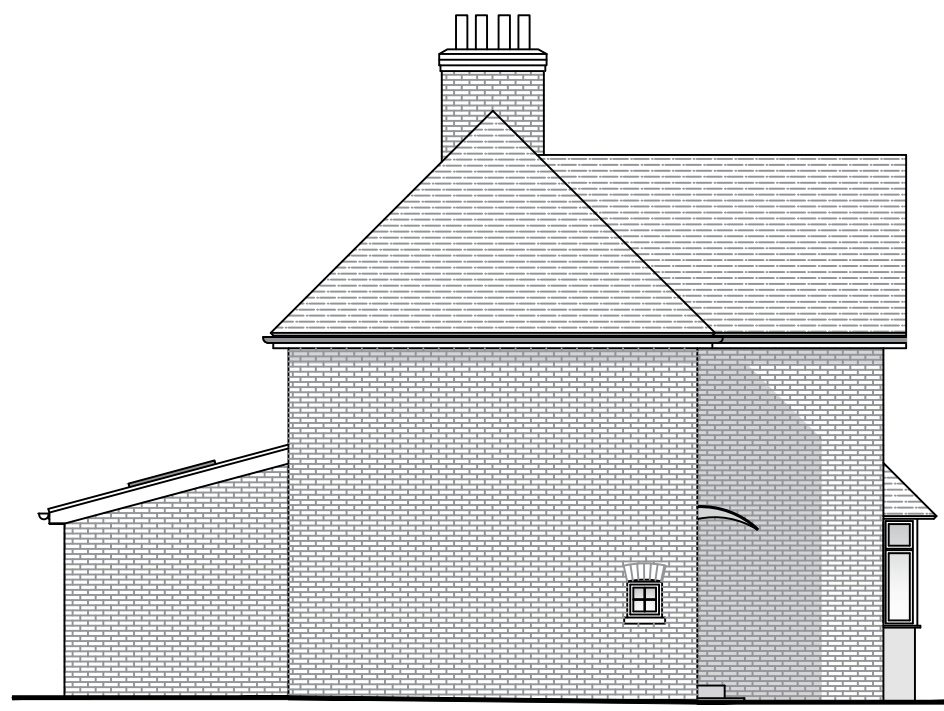


Proposed Side Elevation
(Scale 1:100)

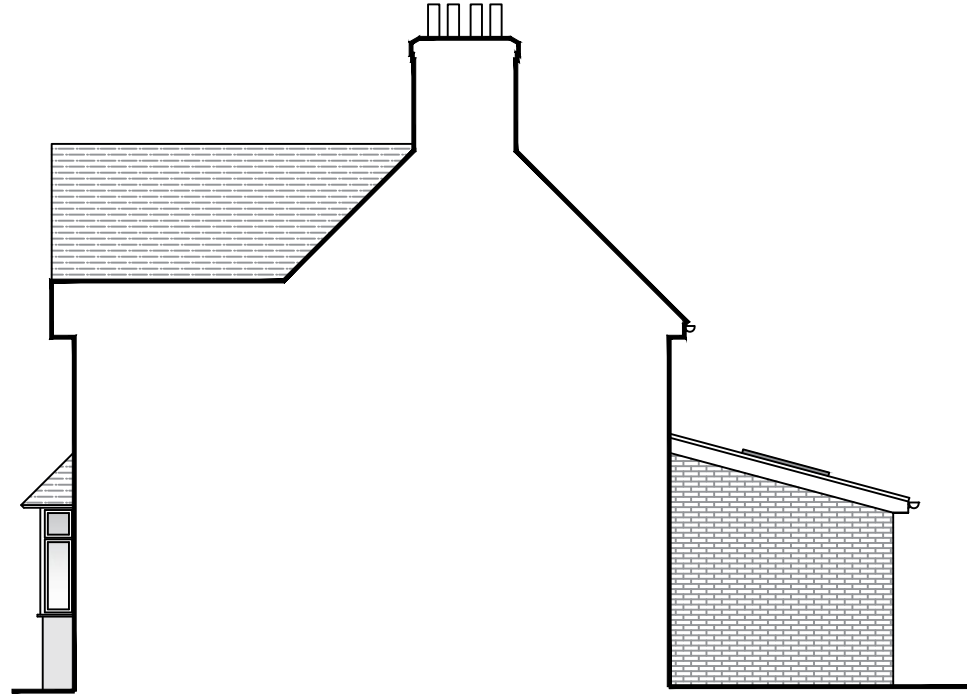


Proposed Side Elevation
(Scale 1:100)

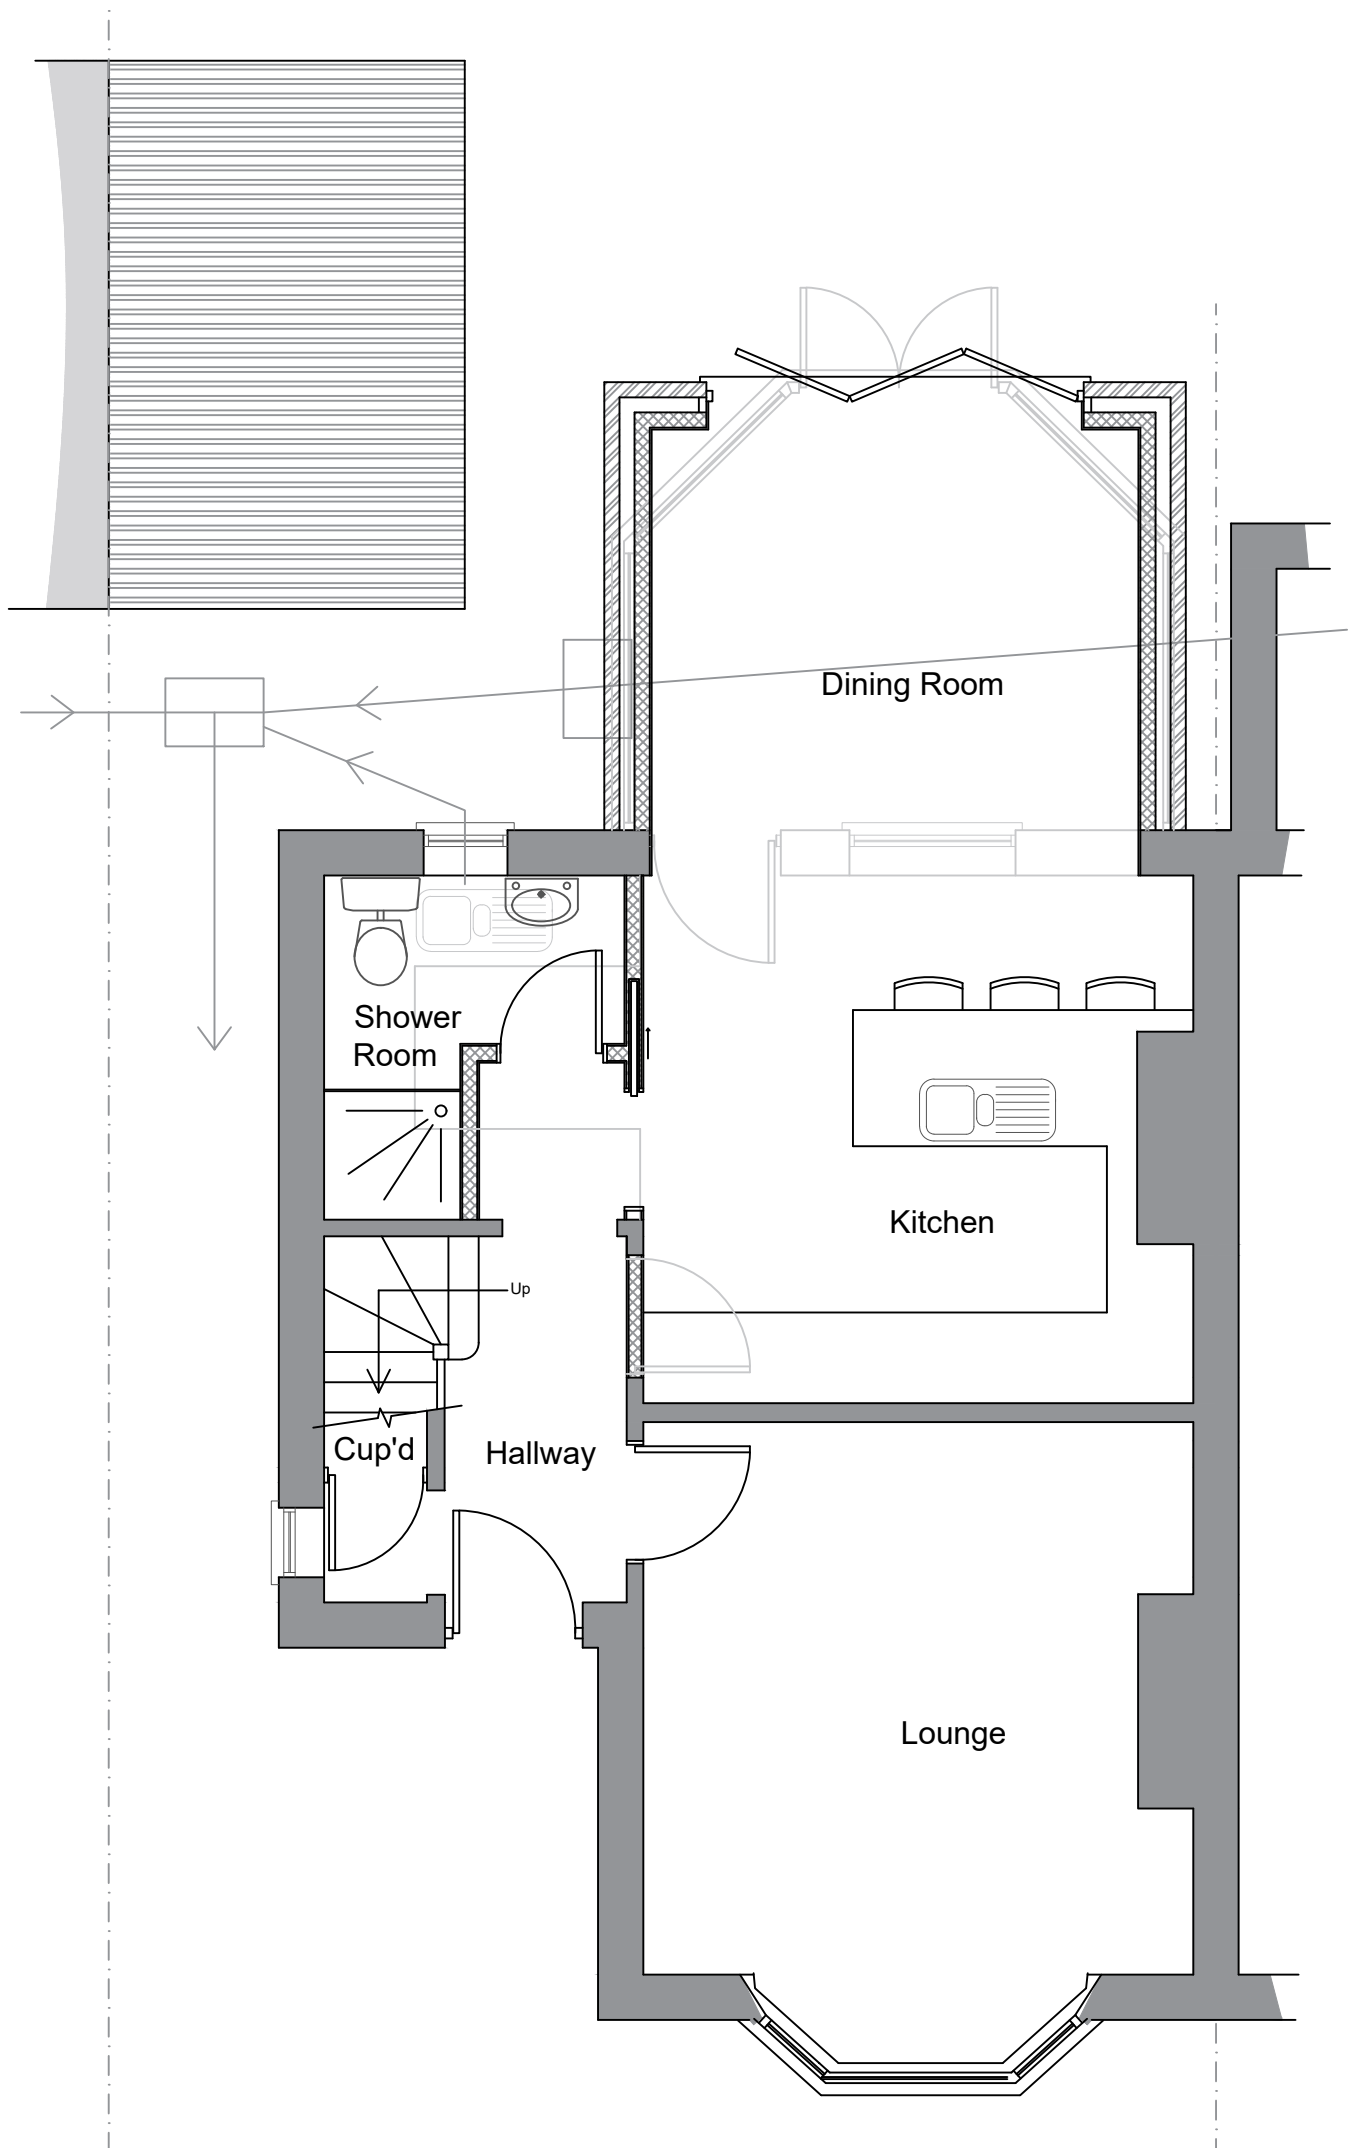

Proposed Ground Floor Plan (Scale 1:50)

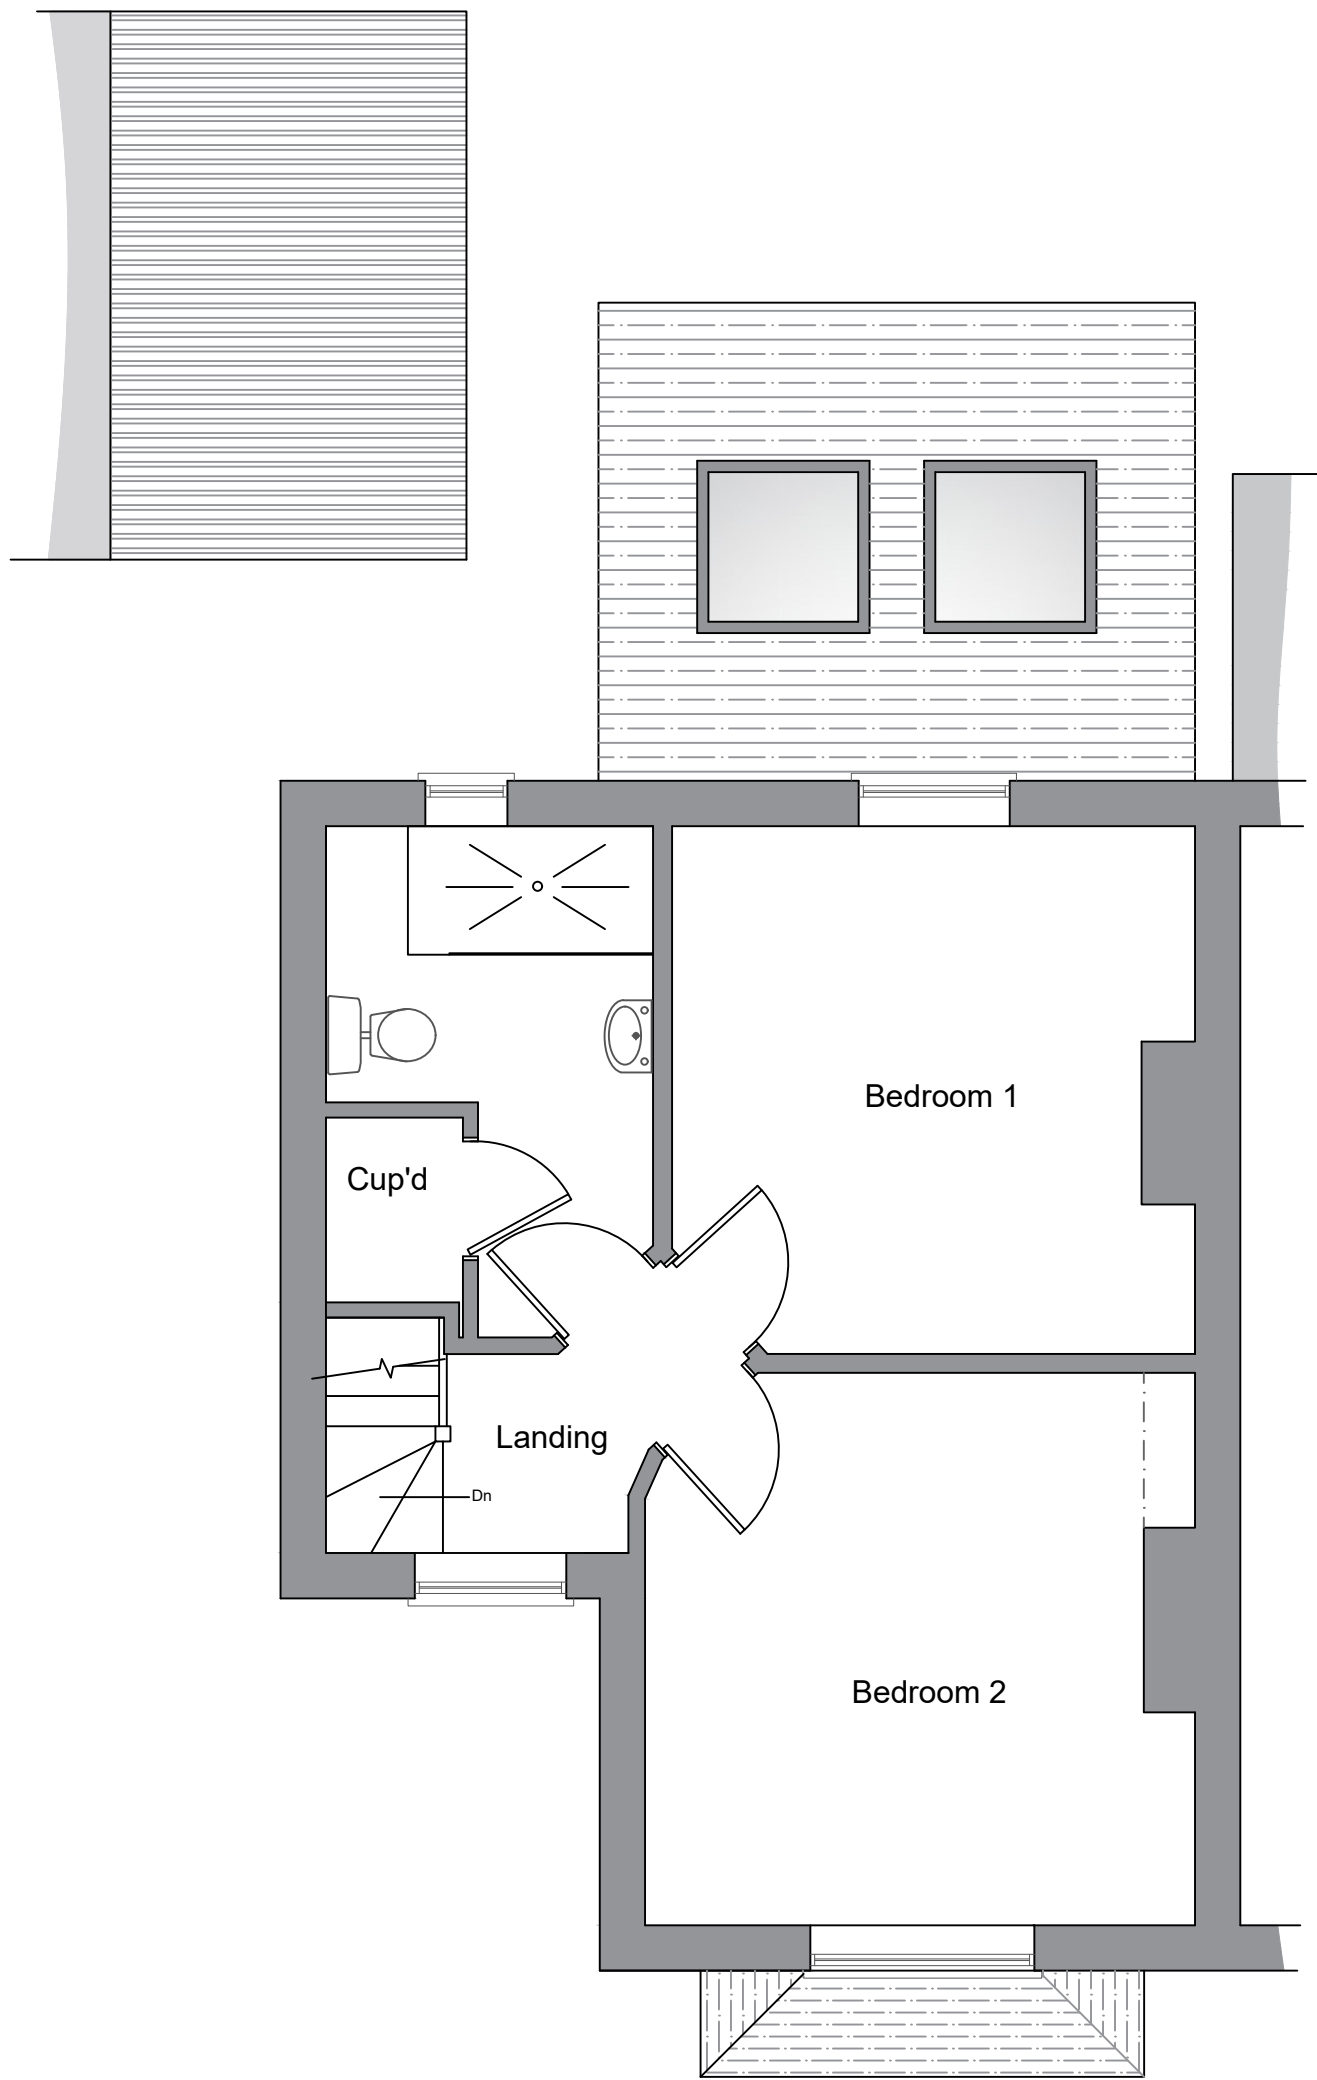

Proposed First Floor Plan (Scale 1:50)

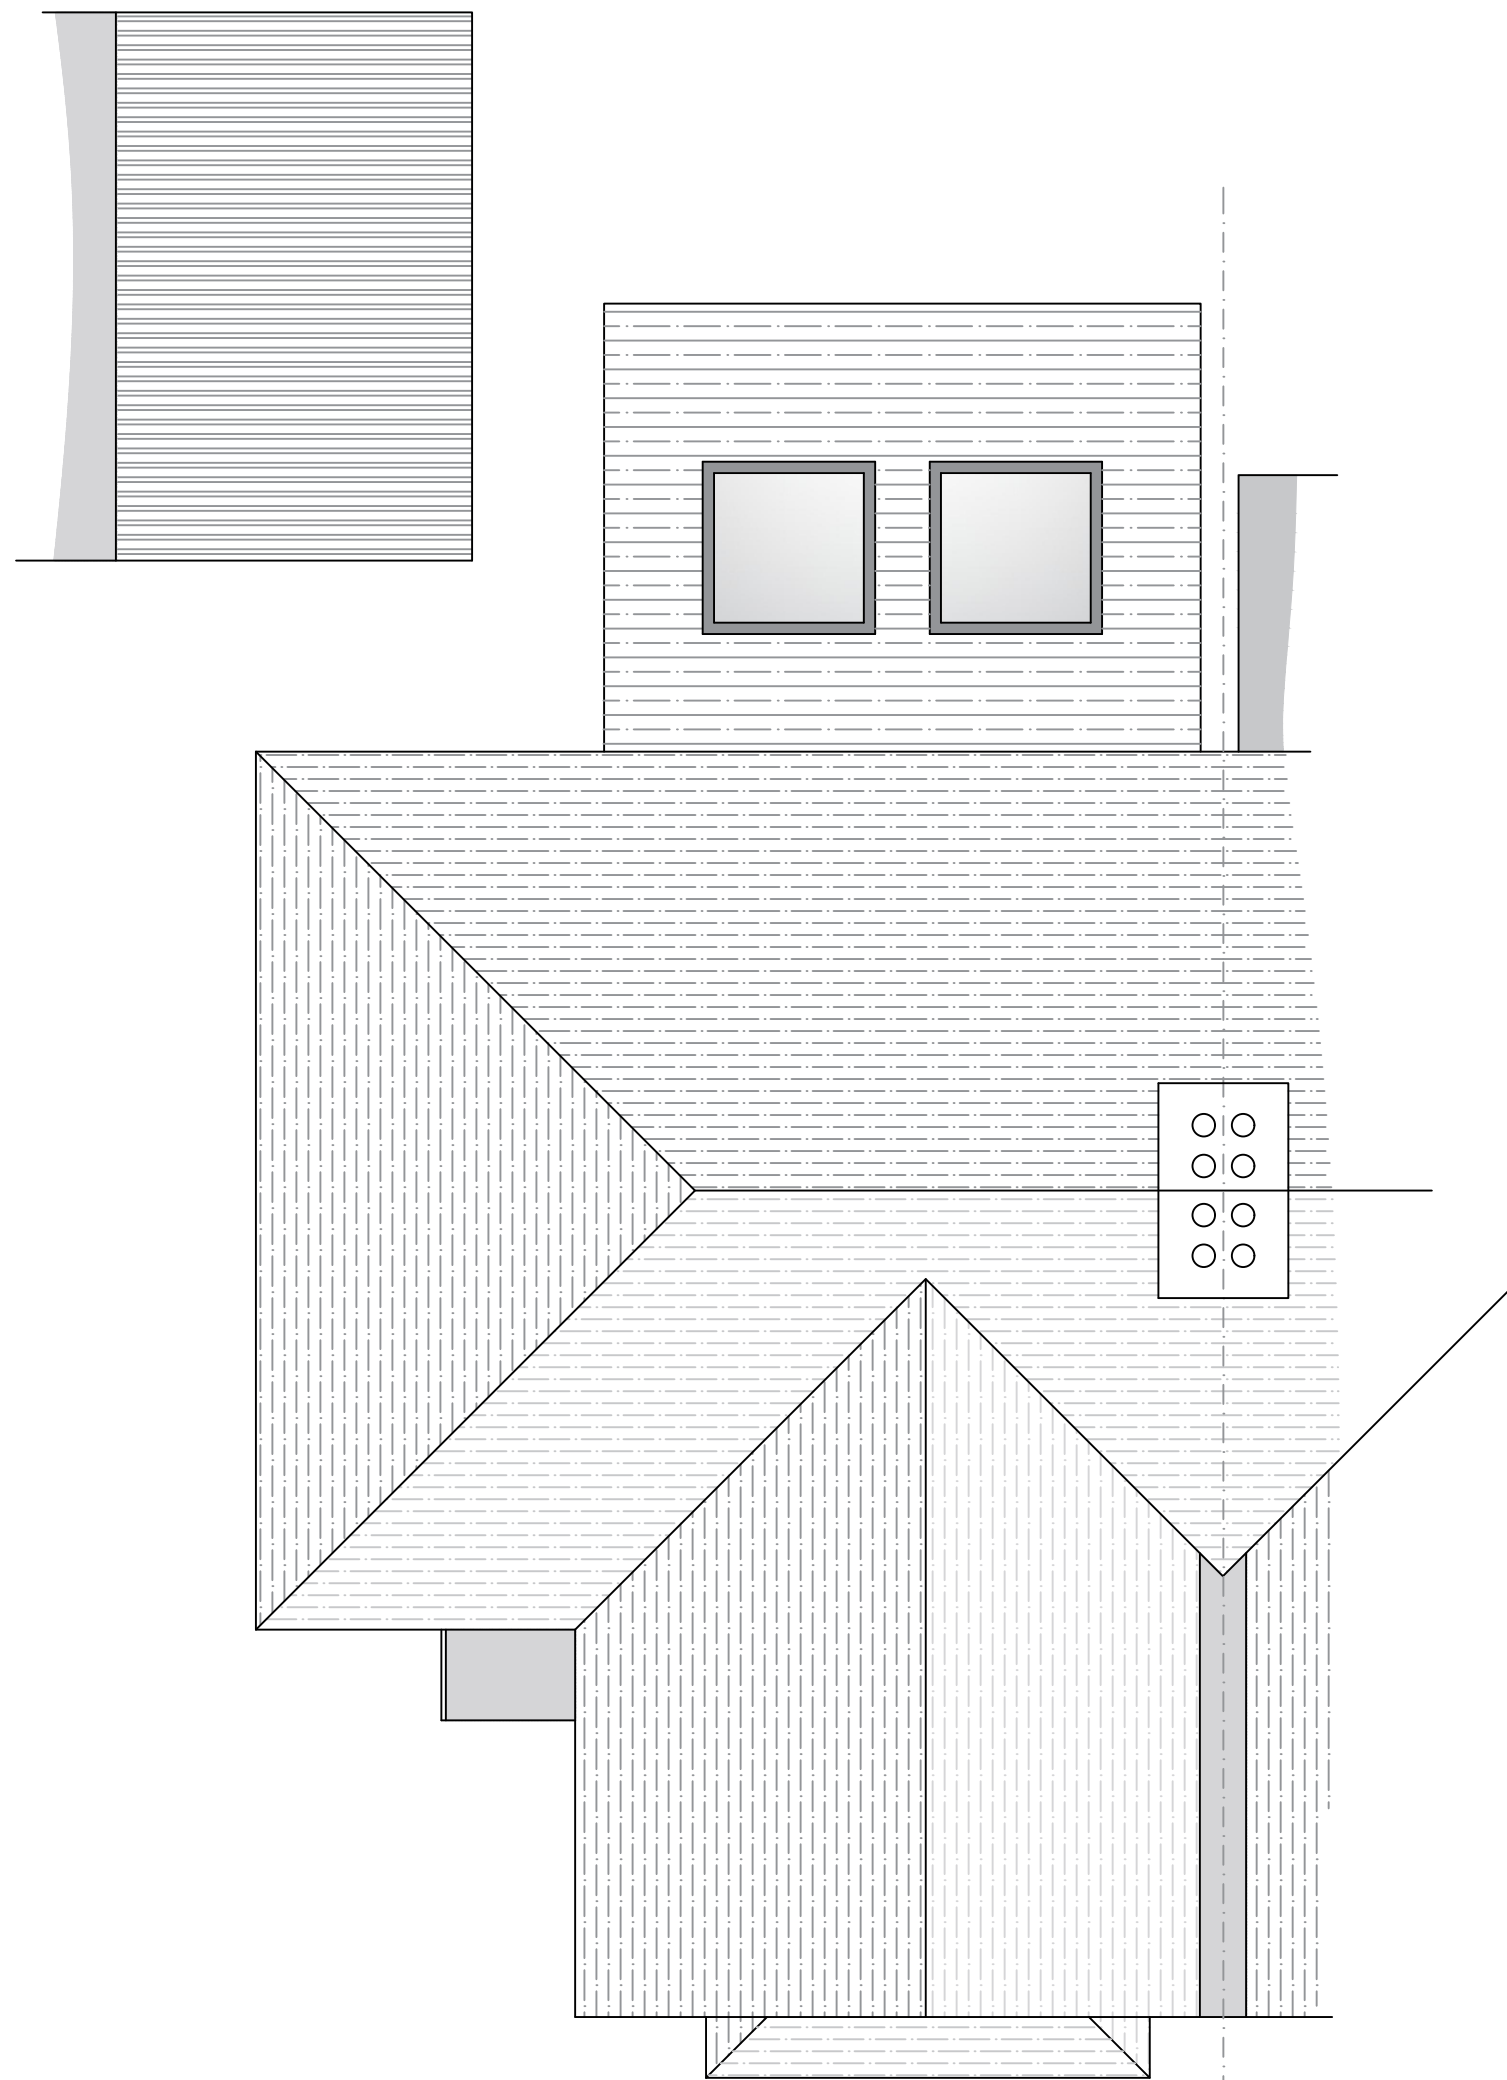

Proposed Roof Plan (Scale 1:50)

revisions		
DOWNSVIEW ASSOCIATES Chartered Surveyors		
Little Acorns, Hampden Lane, Storrington, West Sussex, RG20 3JZ Tel: 01903 743567 Mob: 07525 64486 Email: info@downviewassociates.co.uk		
12 Daux Way Billingshurst West Sussex RH14 9TG		
Project: Proposed demolition of conservatory and construction of single storey rear extension		
Site: Proposed Layouts and Elevations		
Scale: As noted @ A1	Date: Jan 2026	Revision:
Drawing number: 2026.493.02		