

[illegible]

Scale bar 1:100 on A1 paper

 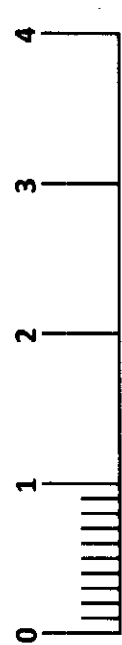

Scale bar 1:50 on A1 paper

Client

IR & NMR LITERATURE

Job Title

UPPER WESBROOK FARM
BOGNER ROAD
HARSTEN
RH12 3PT

Drawing Title

PROVIDED SINCE STREET
REAR EXTENSION, FRONT
PORCH & LOFT CONVERSION
WITH BALCONY


Scale 1:50 1:100

Date Nov 25 Drawn by LD


Rev.	Drq. No.
------	----------

10/27/07


594 x 841mm A1

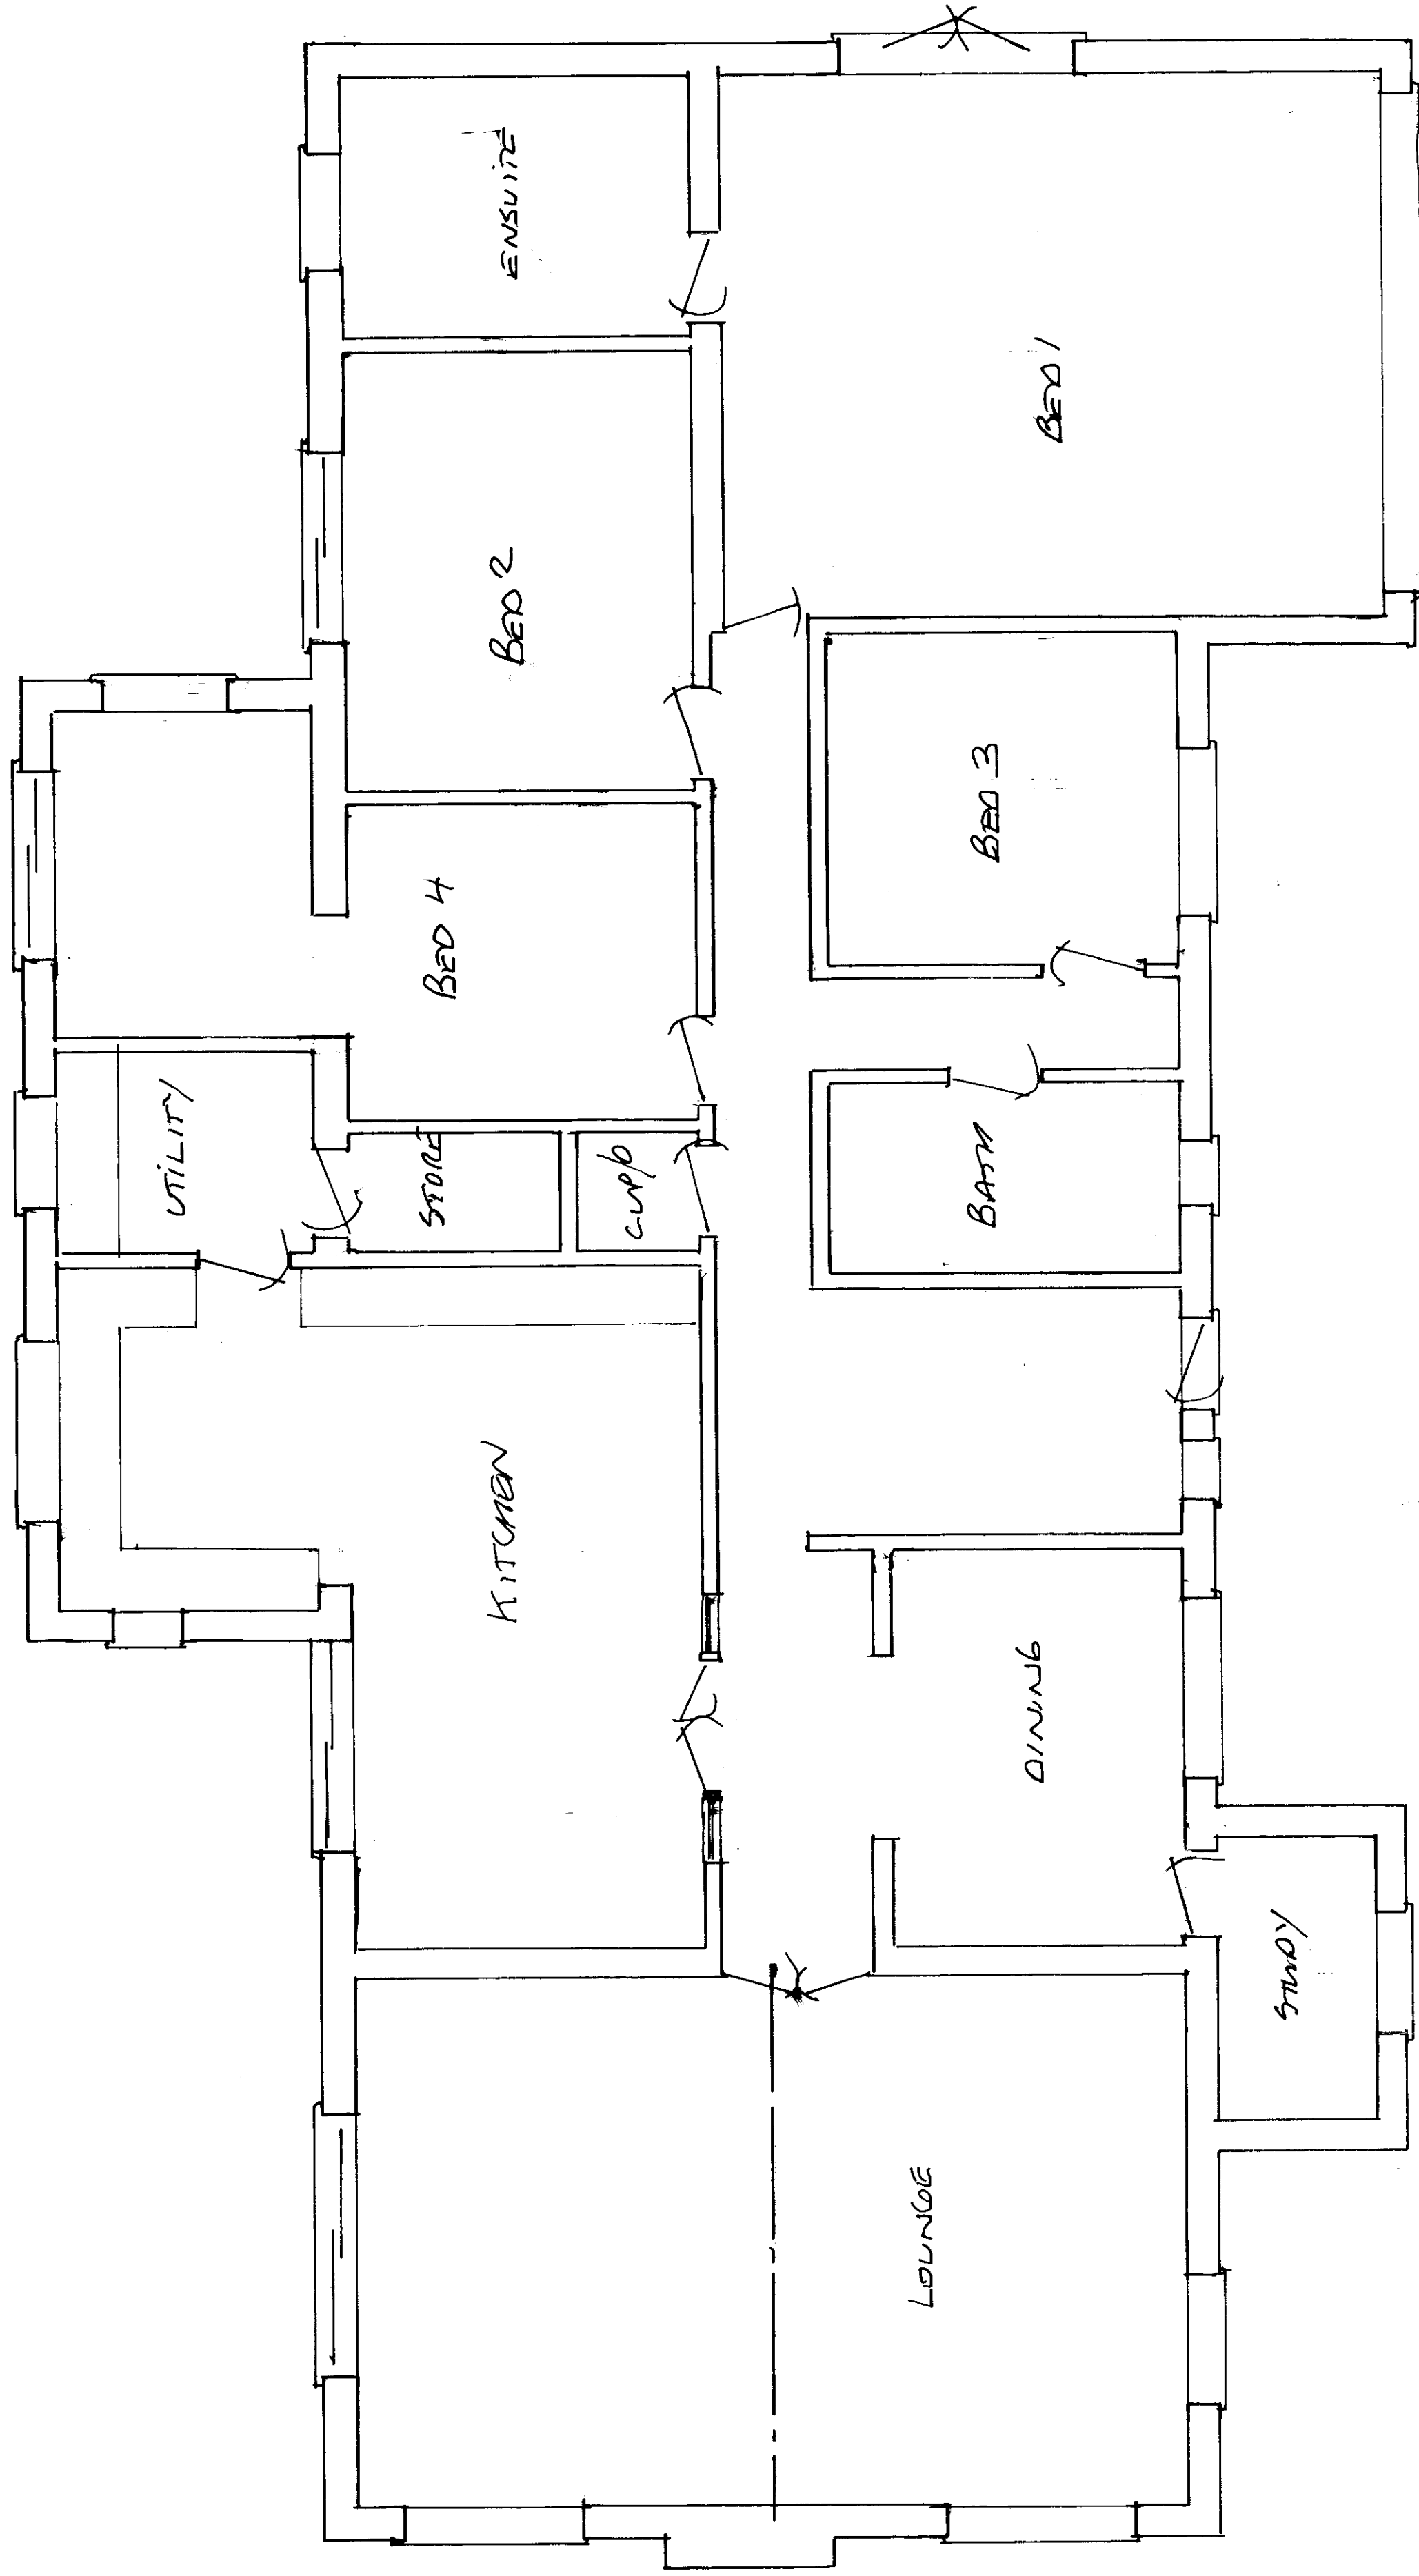


existing ground floor plan

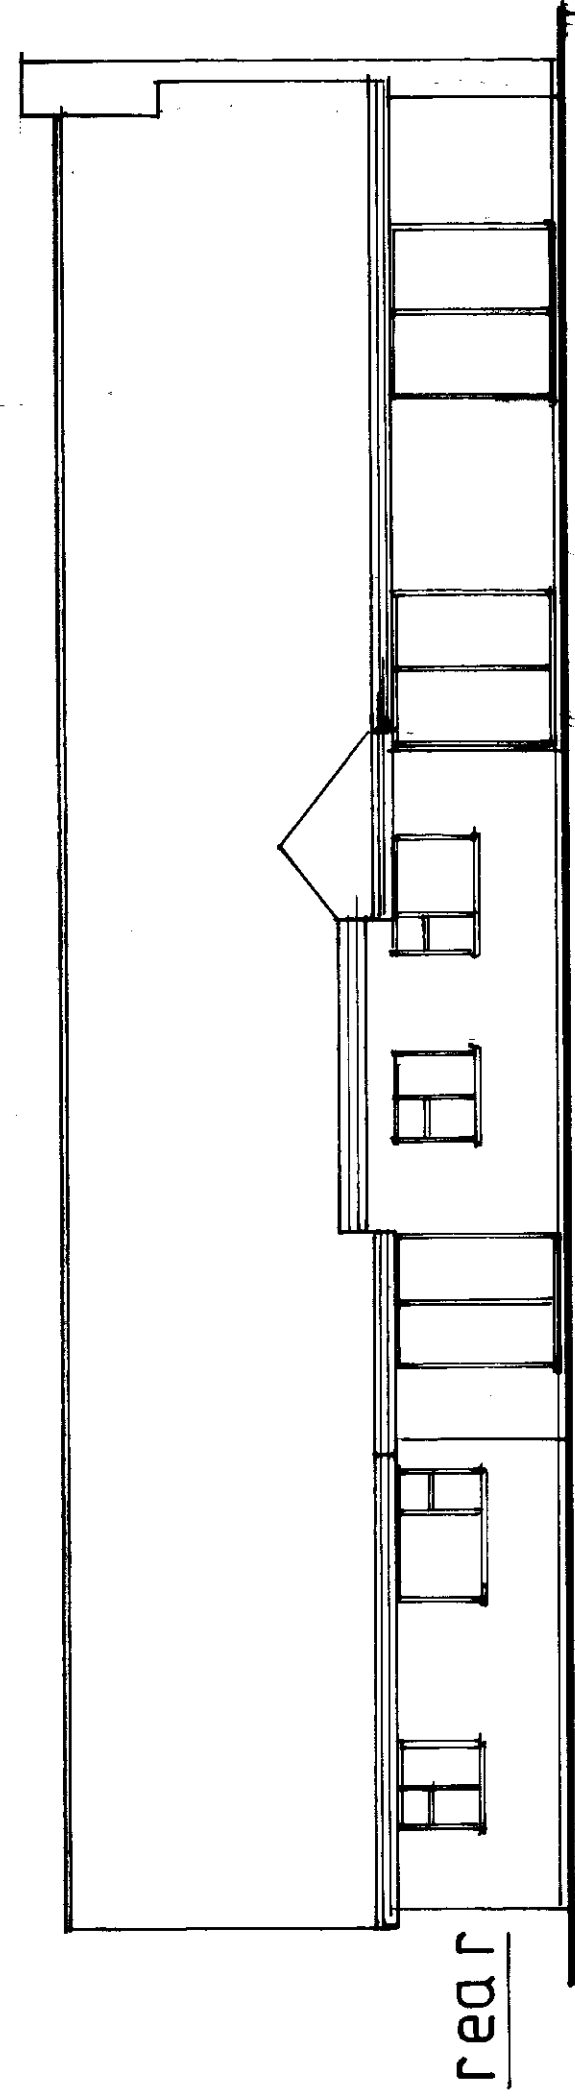


red

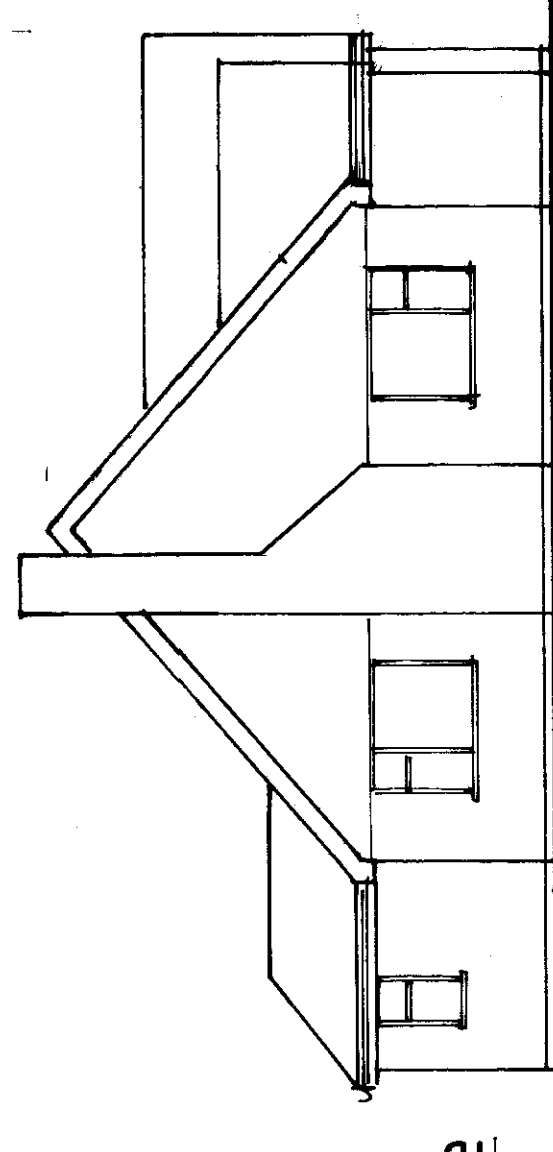

side

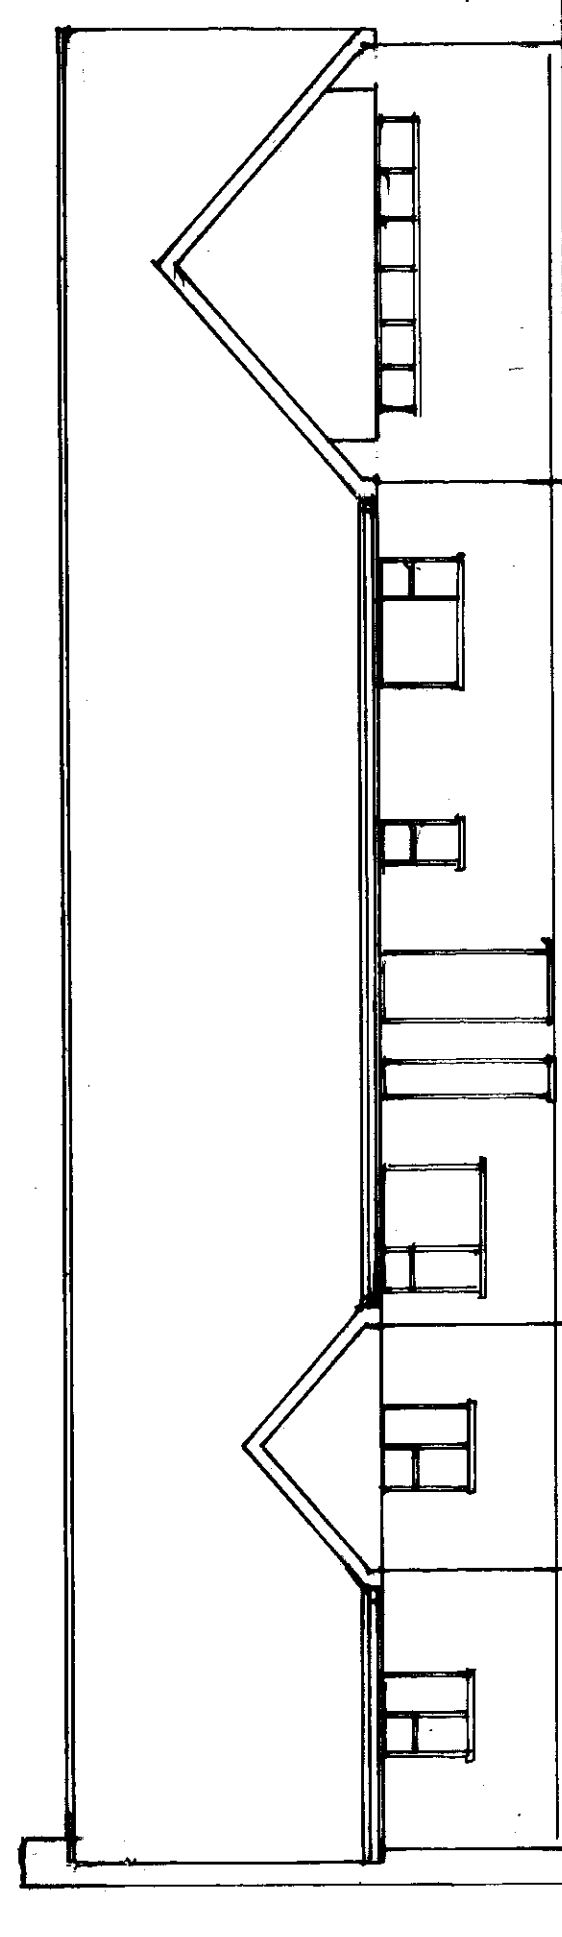

front

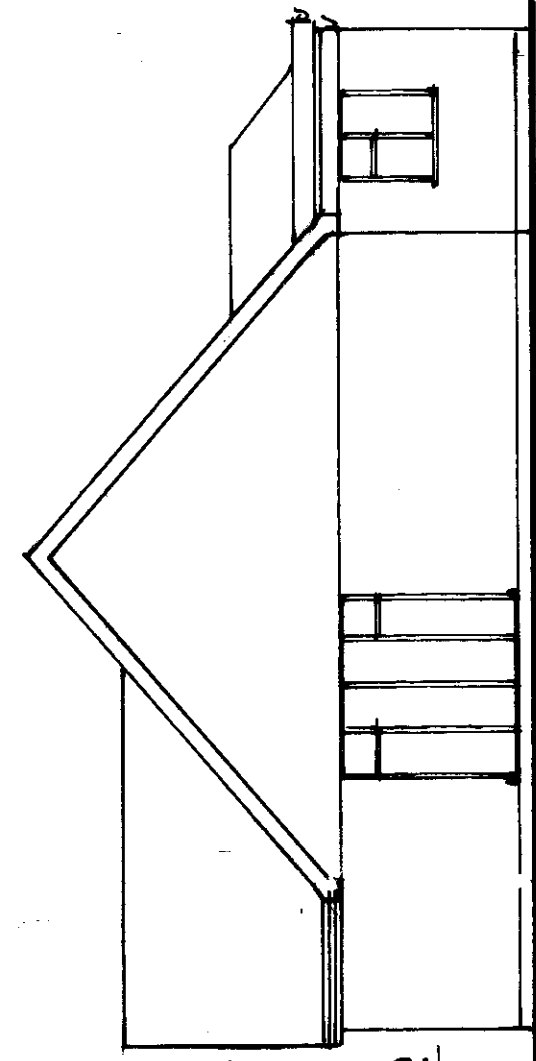

side

existing elevations