


A				Date	Revisions

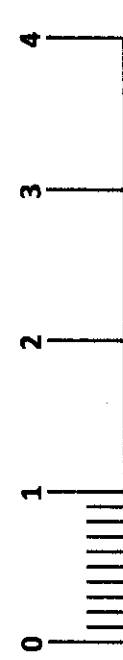

Scale bar 1:100 on A1 paper



Scale bar 1:50 on A1 paper

Client

MR & MRS C. T. RALE

Job Title

UPPER WESTBROOK FARM
BOLNICE ROAD
HORSKMAN
RH12 3PT

Drawing Title

PREPARED SINGLE STORY
REAR EXTENSION,
FRONT PORCH & LIFT-
CONVERSION WITH
BALCONY

Scale 1:50 1:100


Date NOV 25	Drawn by <i>ML</i>
-------------	--------------------

Rev. _____
Drg. No. _____


COIL T 103

ev.


594 x 841mm A1

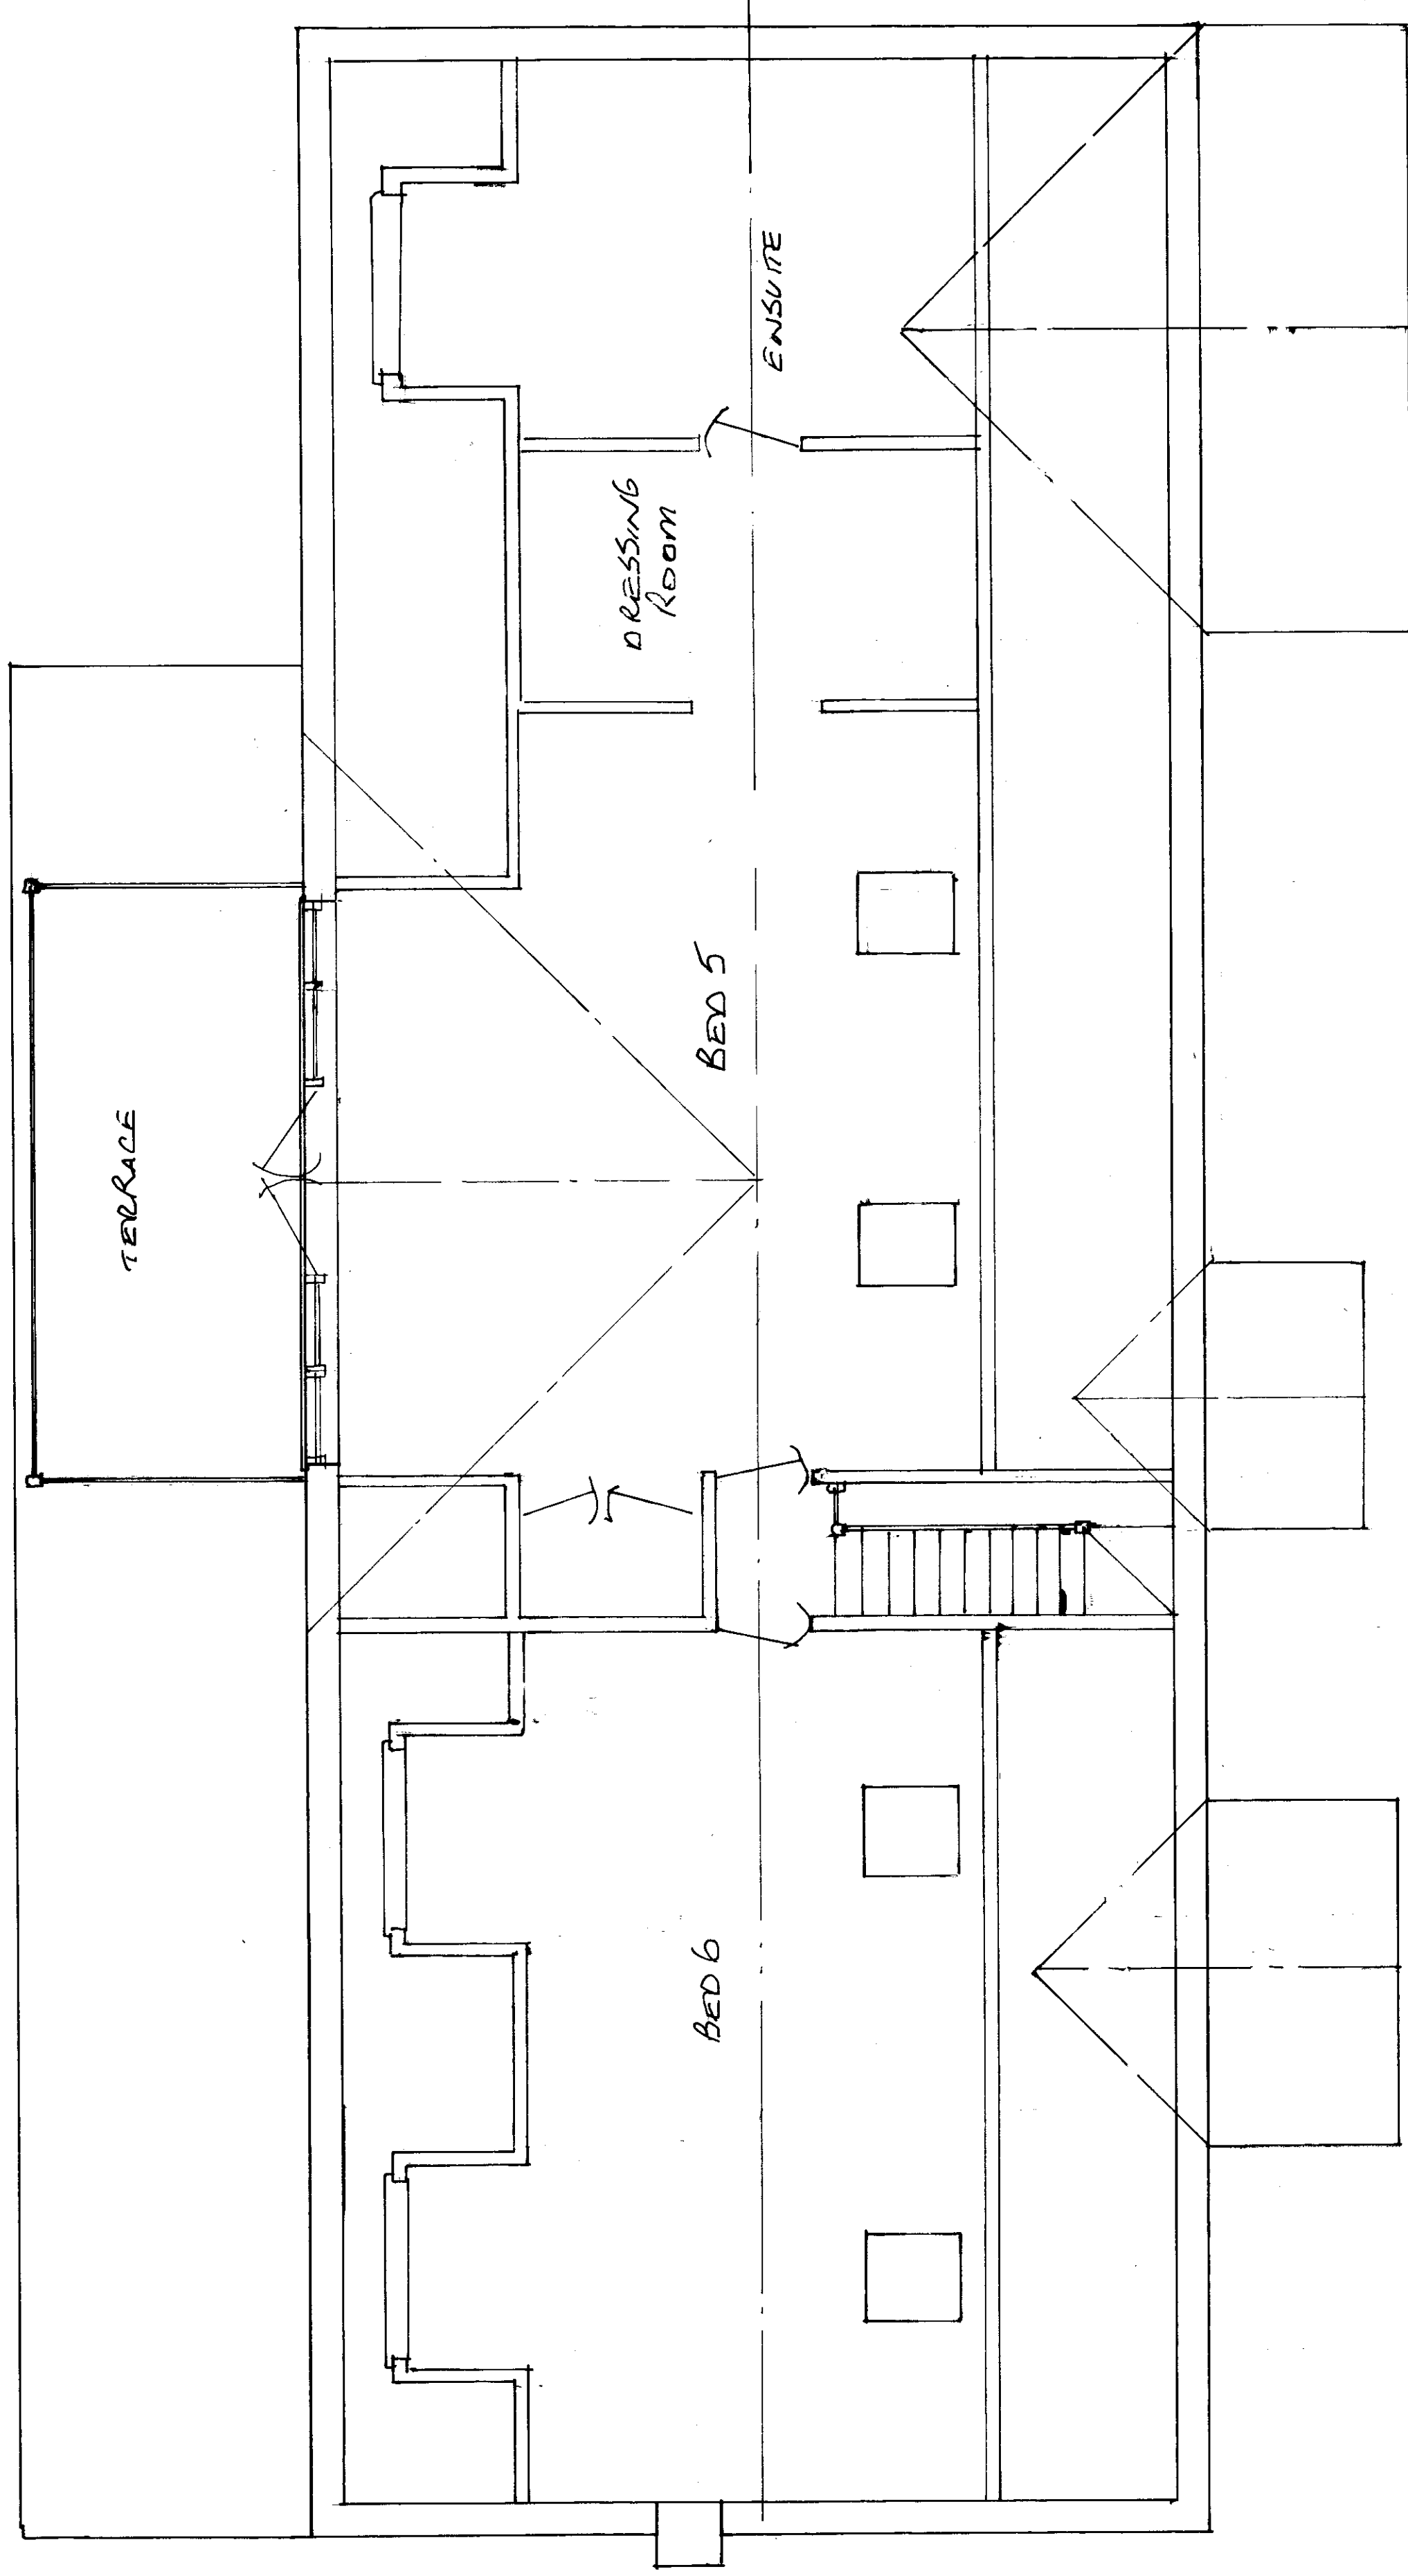

proposed left plan

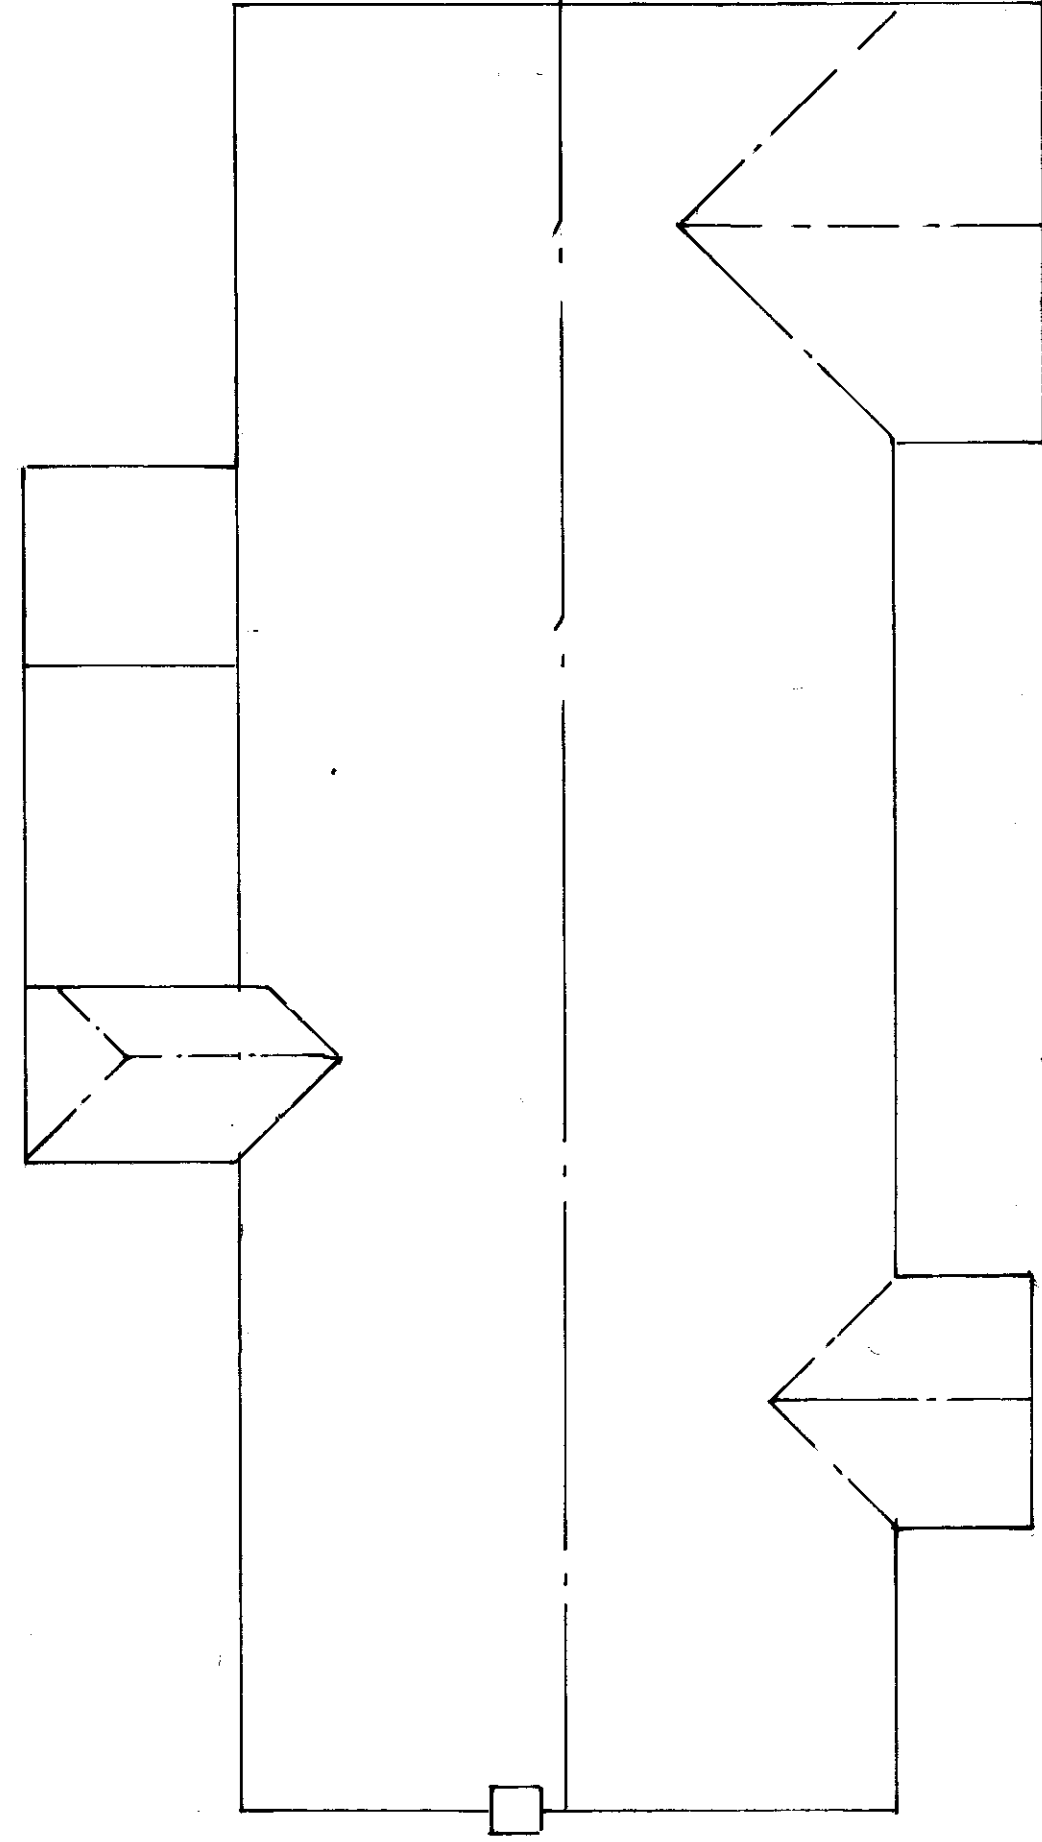

existing roof plan

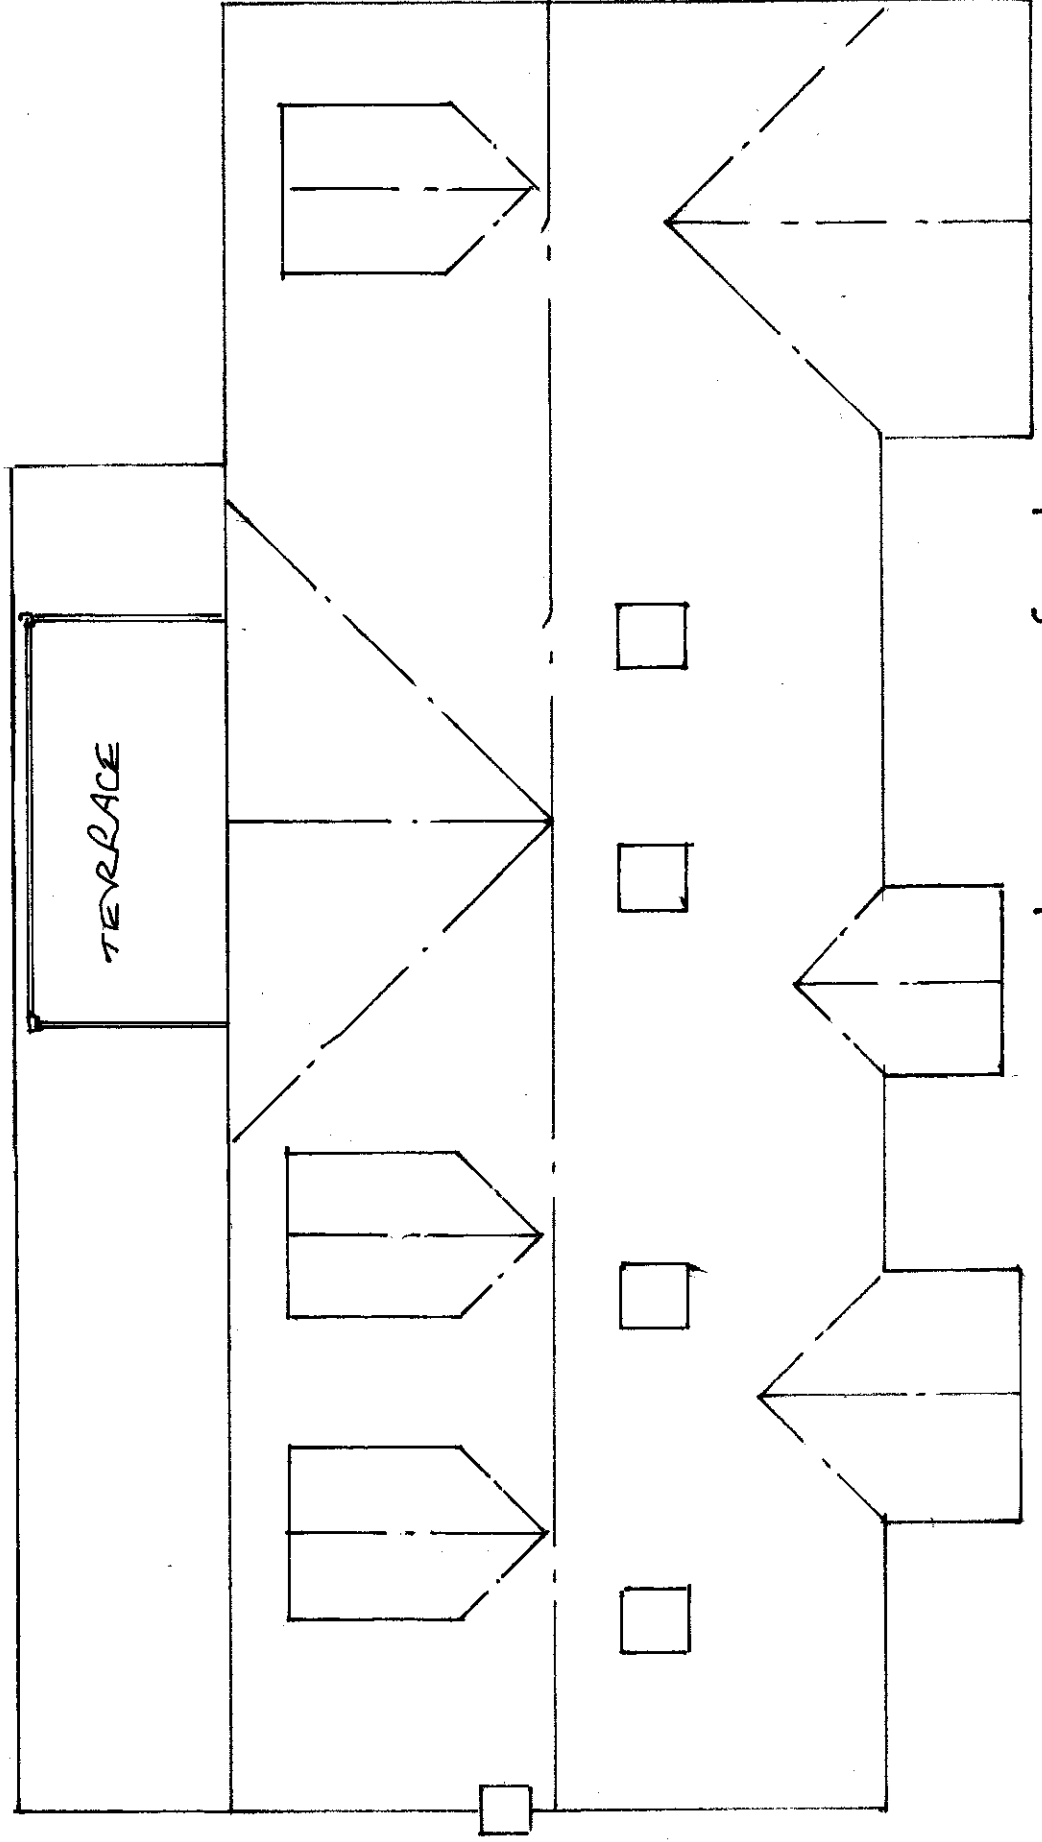

proposed roof plan