

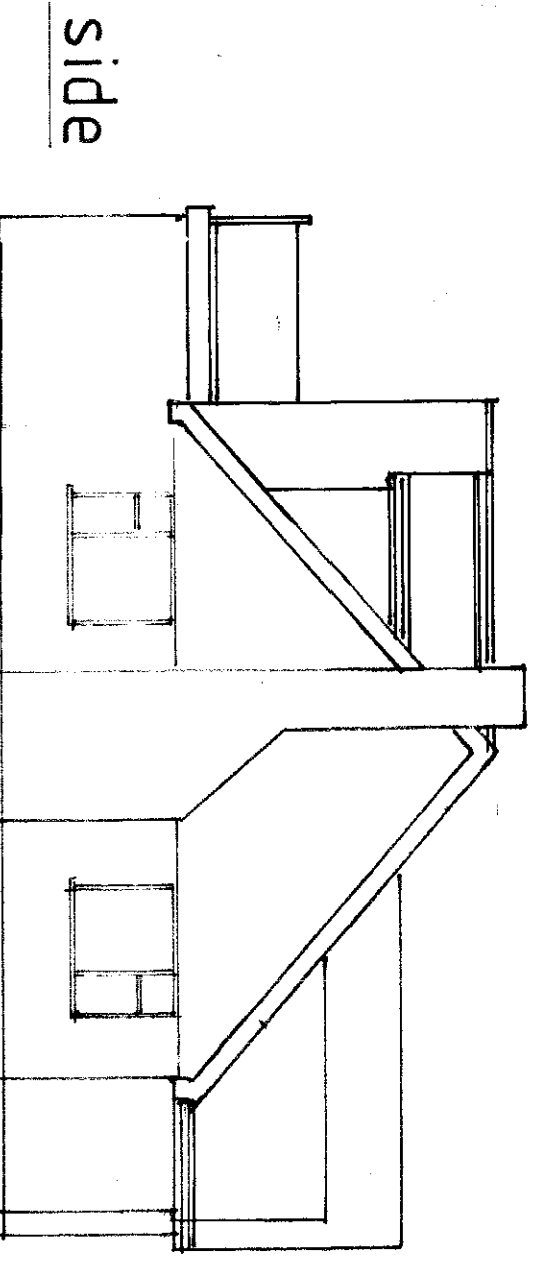
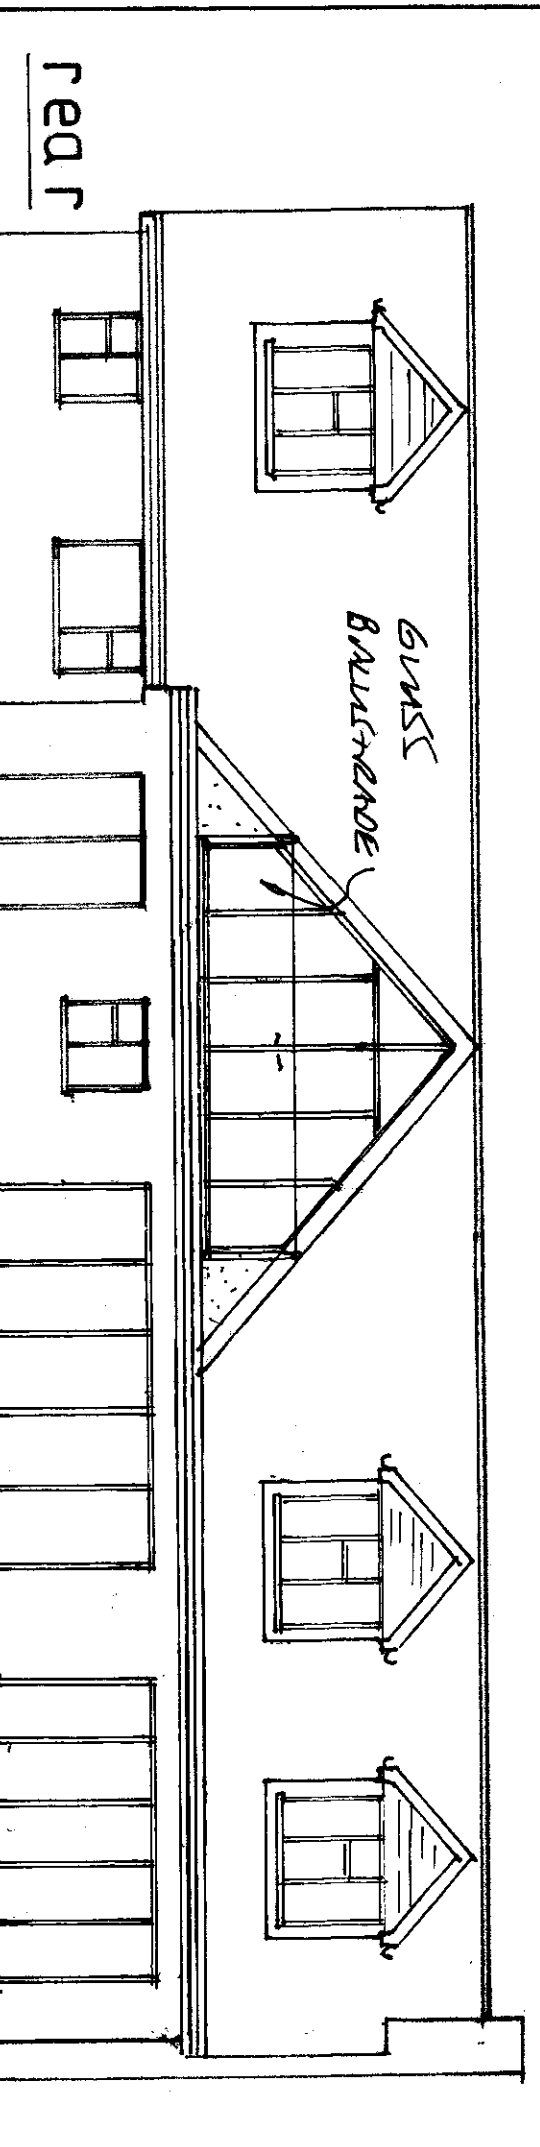
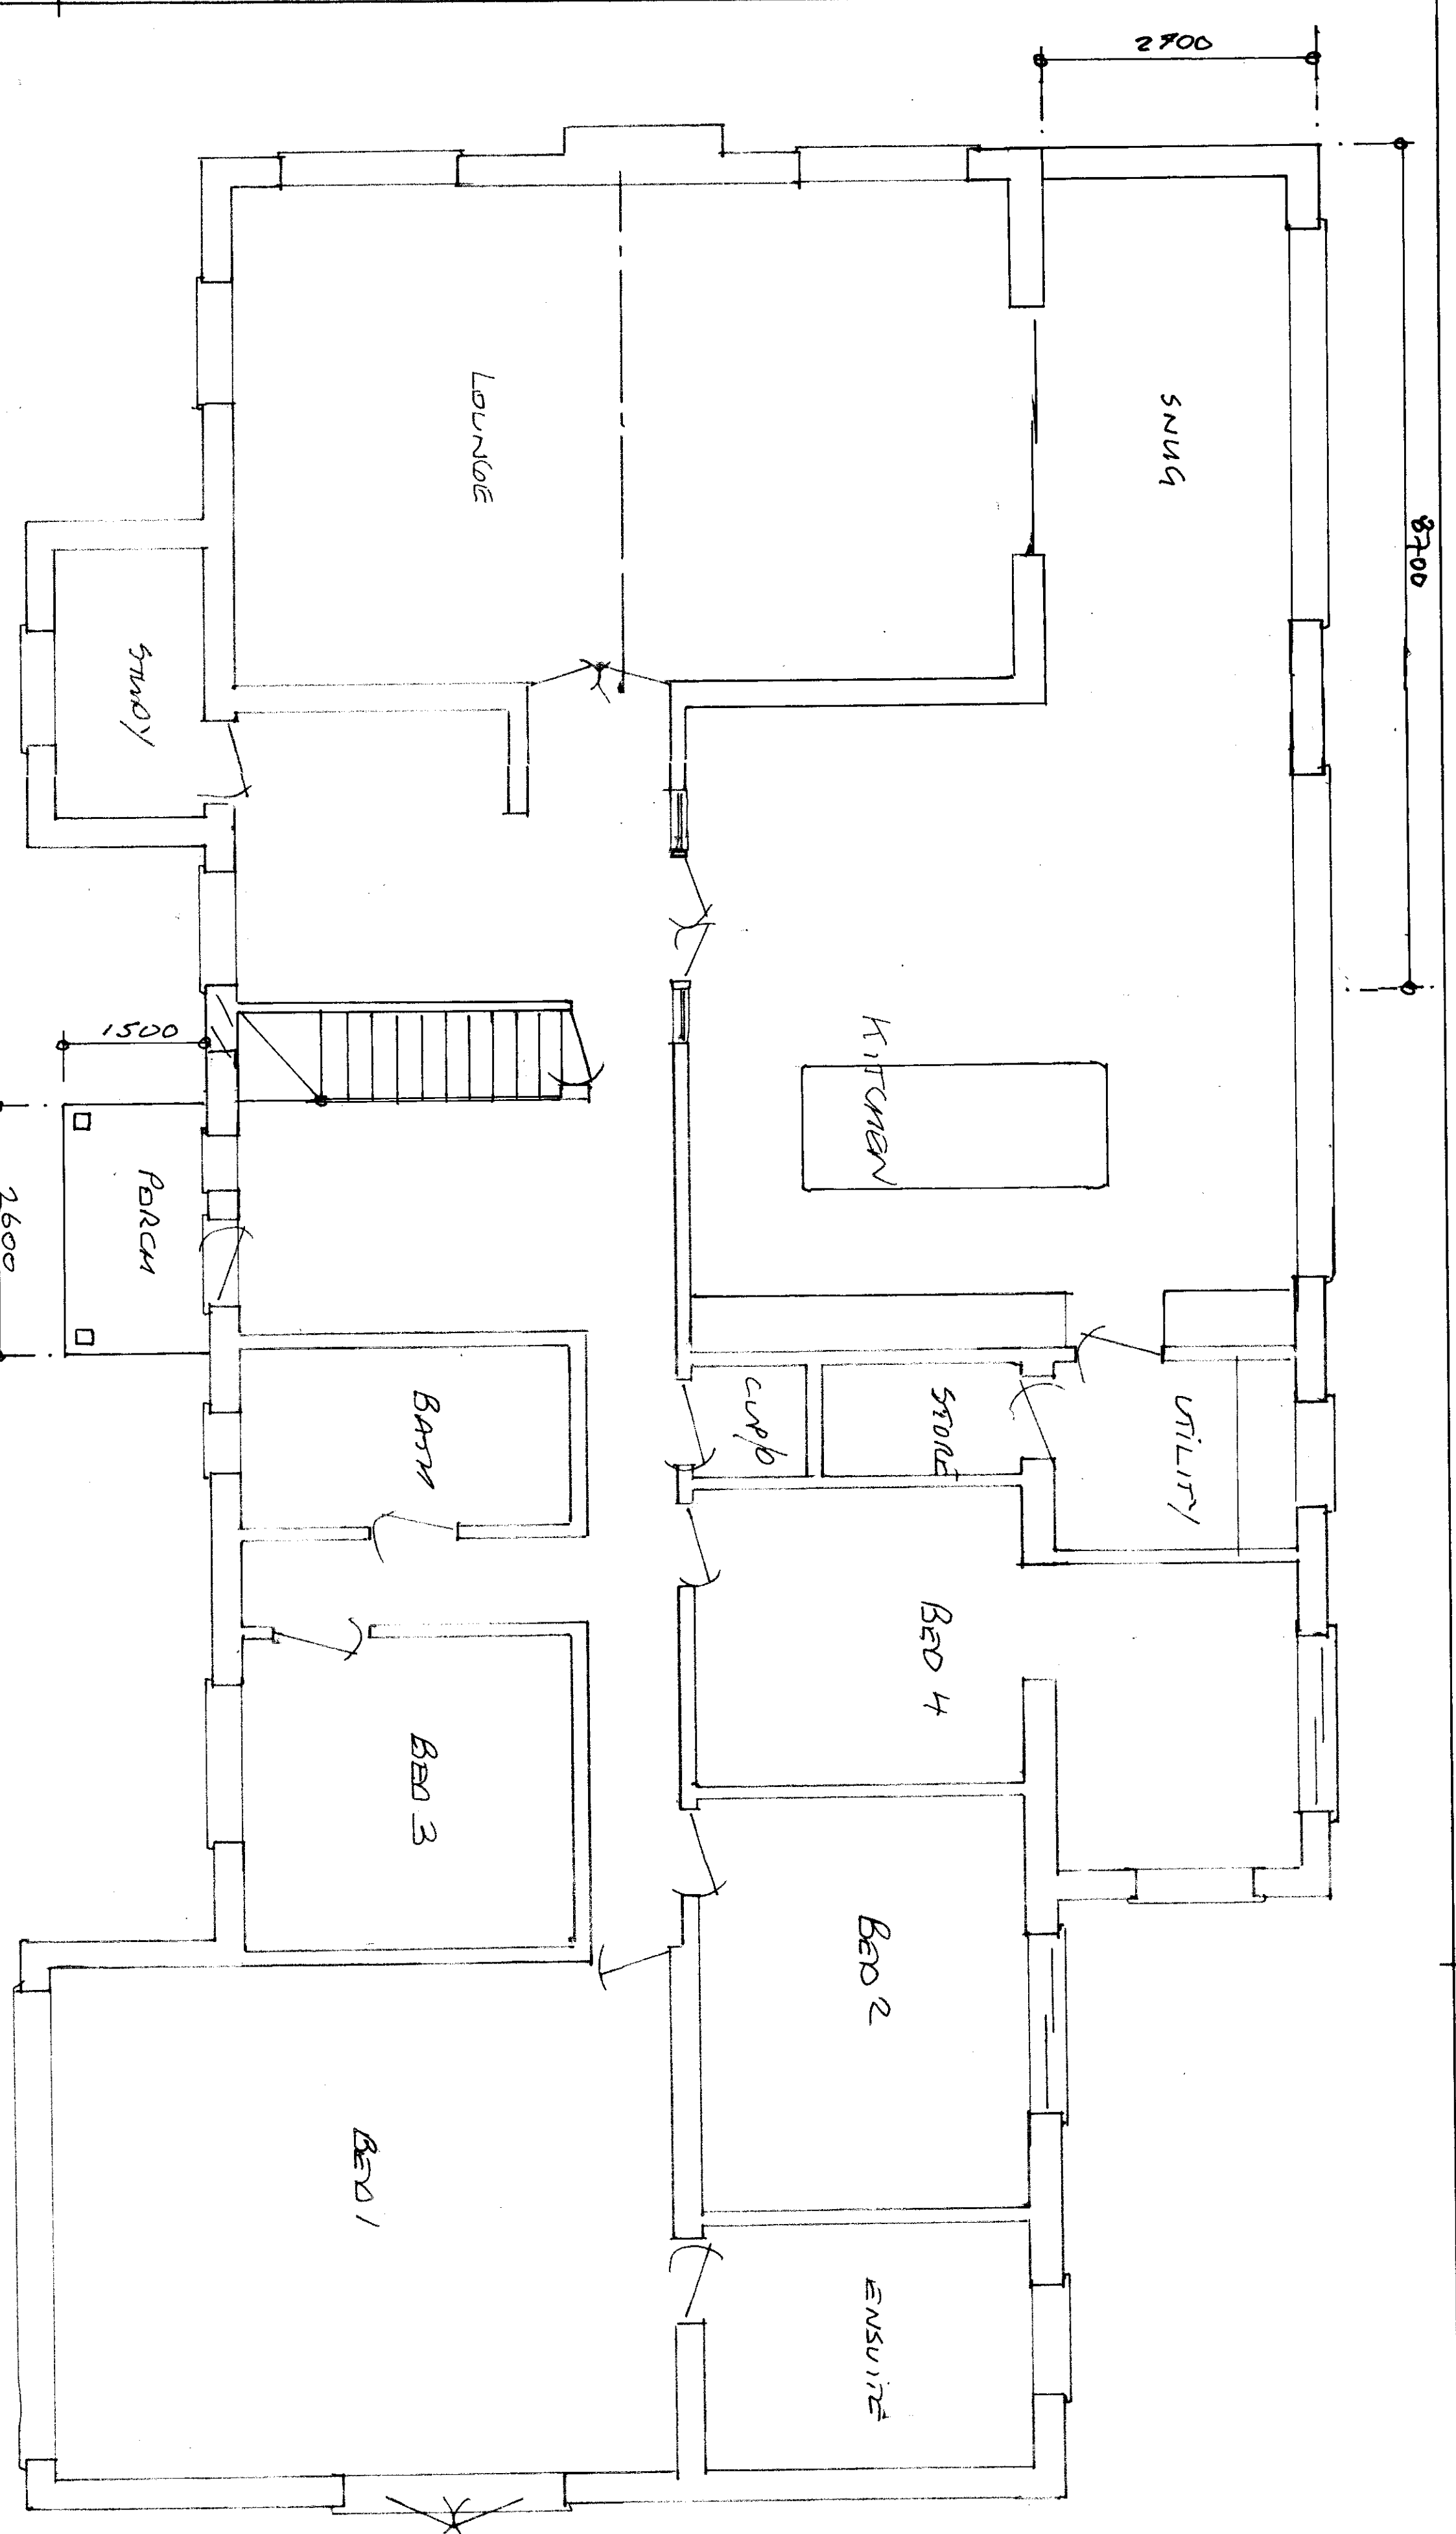


proposed ground floor plan

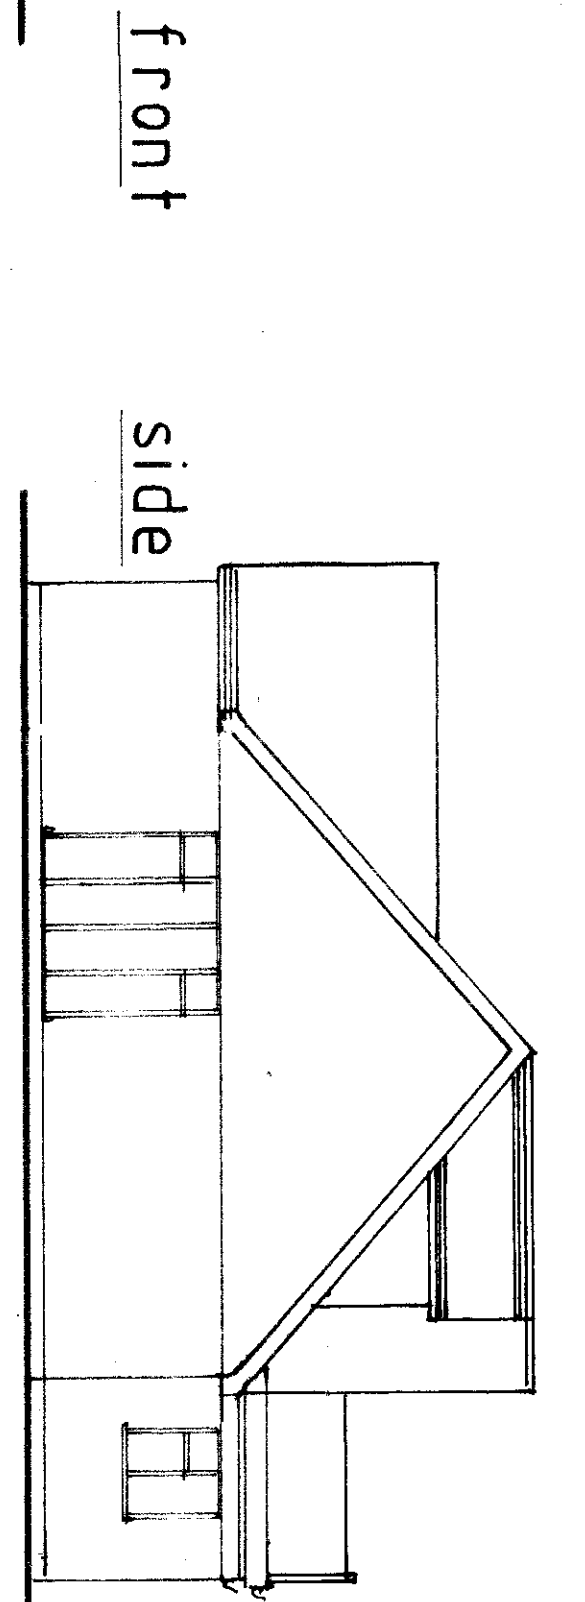


NOTE:

ALL EXISTING MATERIALS TO REMAIN EXISTING

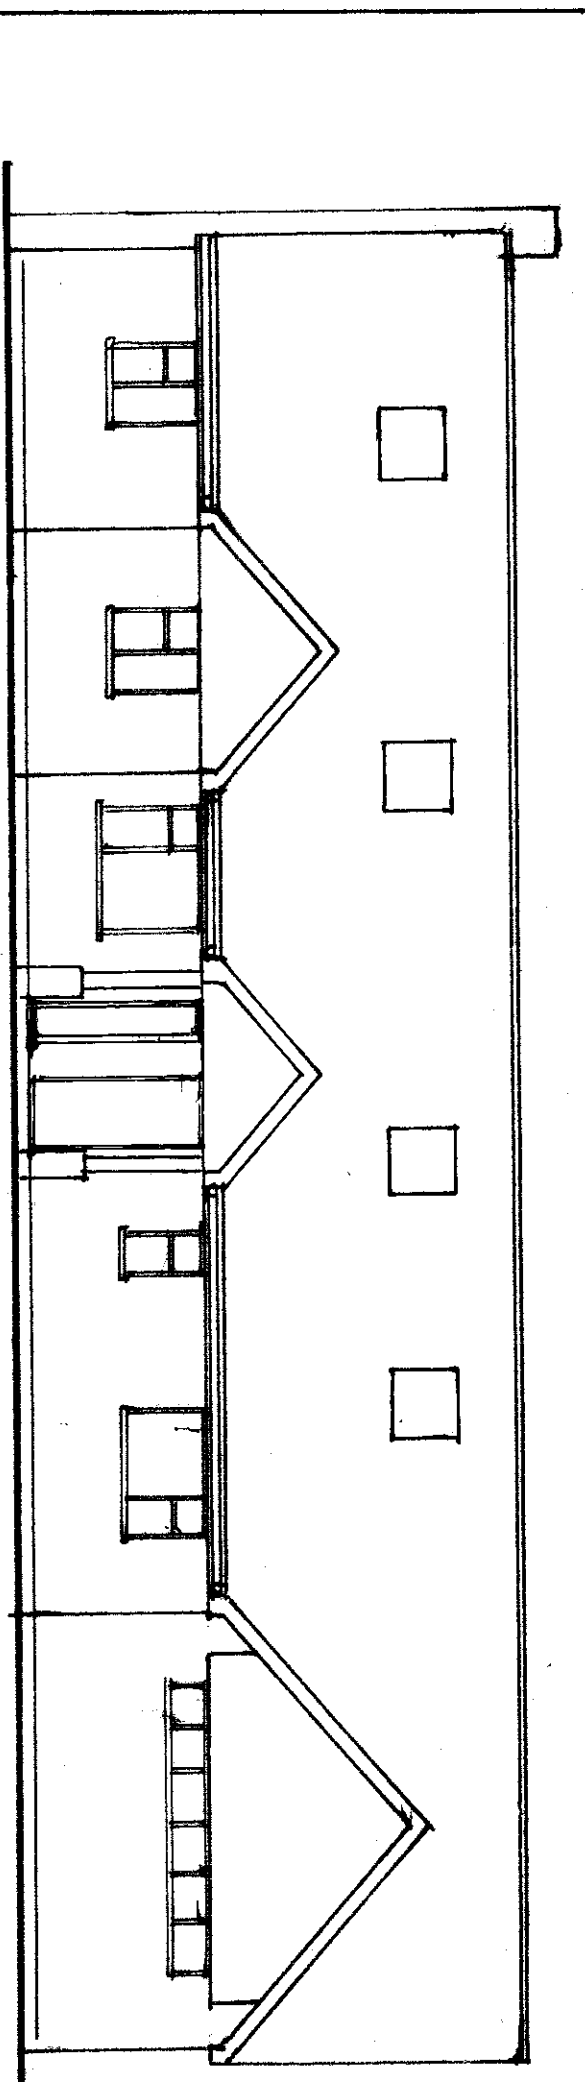

proposed elevations

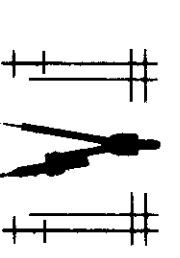

KINGSWOOD CONSULTANCY


Planning / Building Control / Structural Calculations

Judith Orchard: 07825 069405

Colin Orchard: 07710 566498

e: kingswoodconsultancy@gmail.com

Revisions	
A	Date

 

Scale bar 1:100 on A1 paper



Scale bar 1:50 on A1 paper

Client
M & W L. T. T. T. T.

Job Title
UPPER WESTBURY FARM
BOVINE ROUND
HORNSTEAD
RM12 3PT

Drawing Title
PROPOSED SINGLE STOREY
REAR EXTENSION
FROM PORCH WITH
CONVERSION WITH
BALCONY

Scale 1:50 1:100

Date NOV 25 Drawn by MD

Dr. No. 601 47102 Rev.