




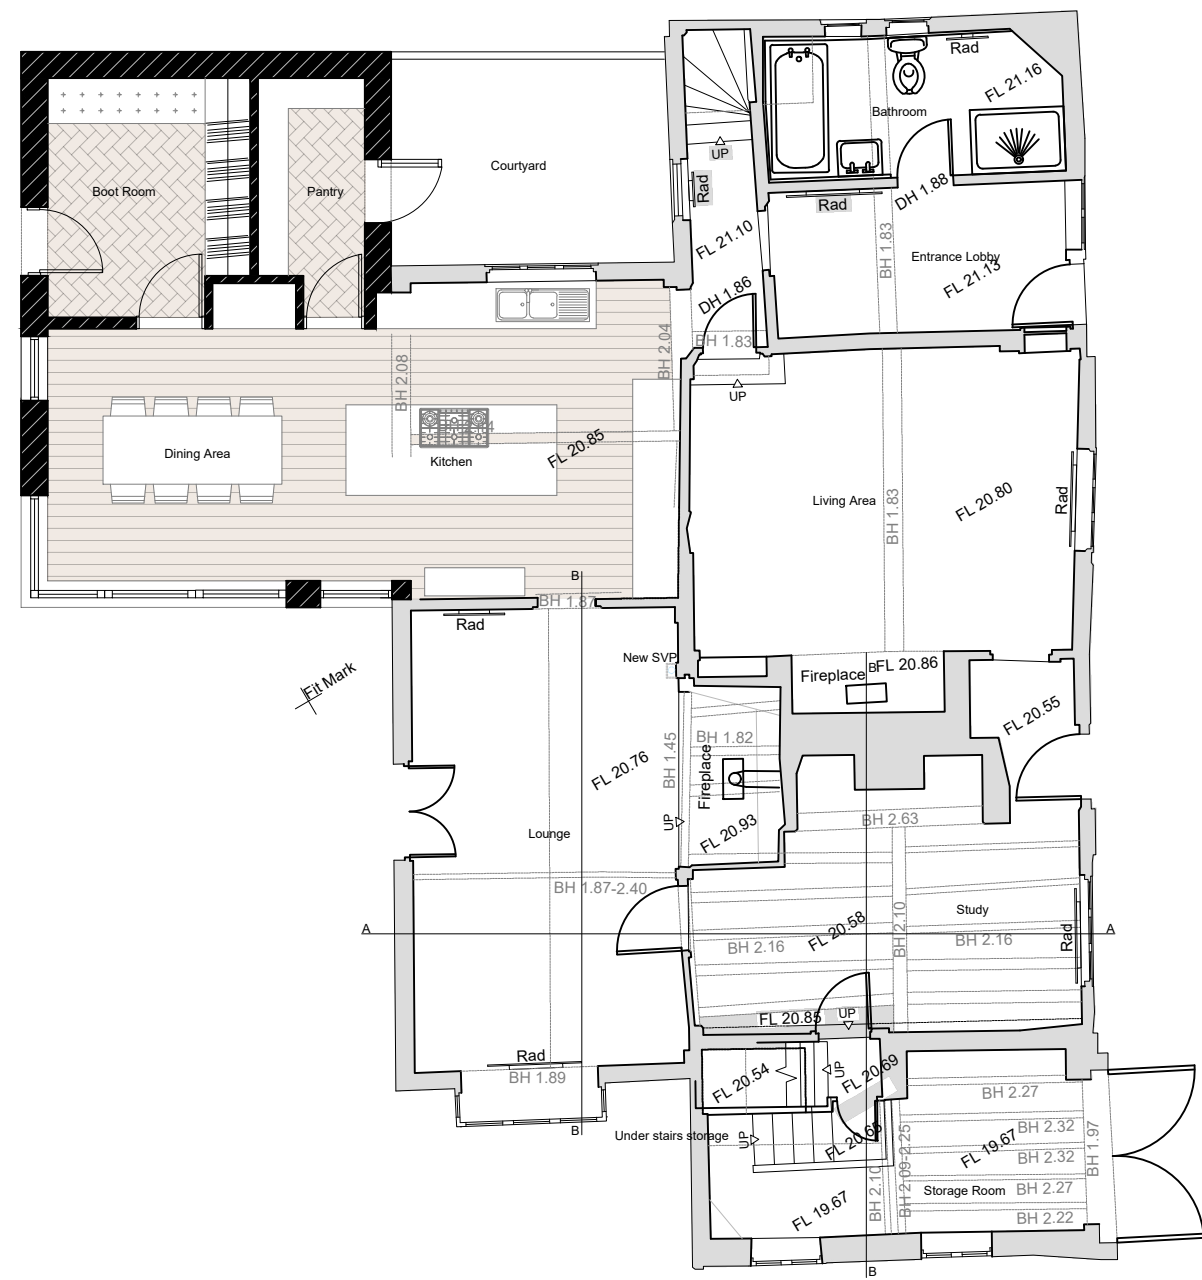

GROUND FLOOR PLAN - AS PROPOSED
SCALE @ 1:100 ON AN A1 SHEET

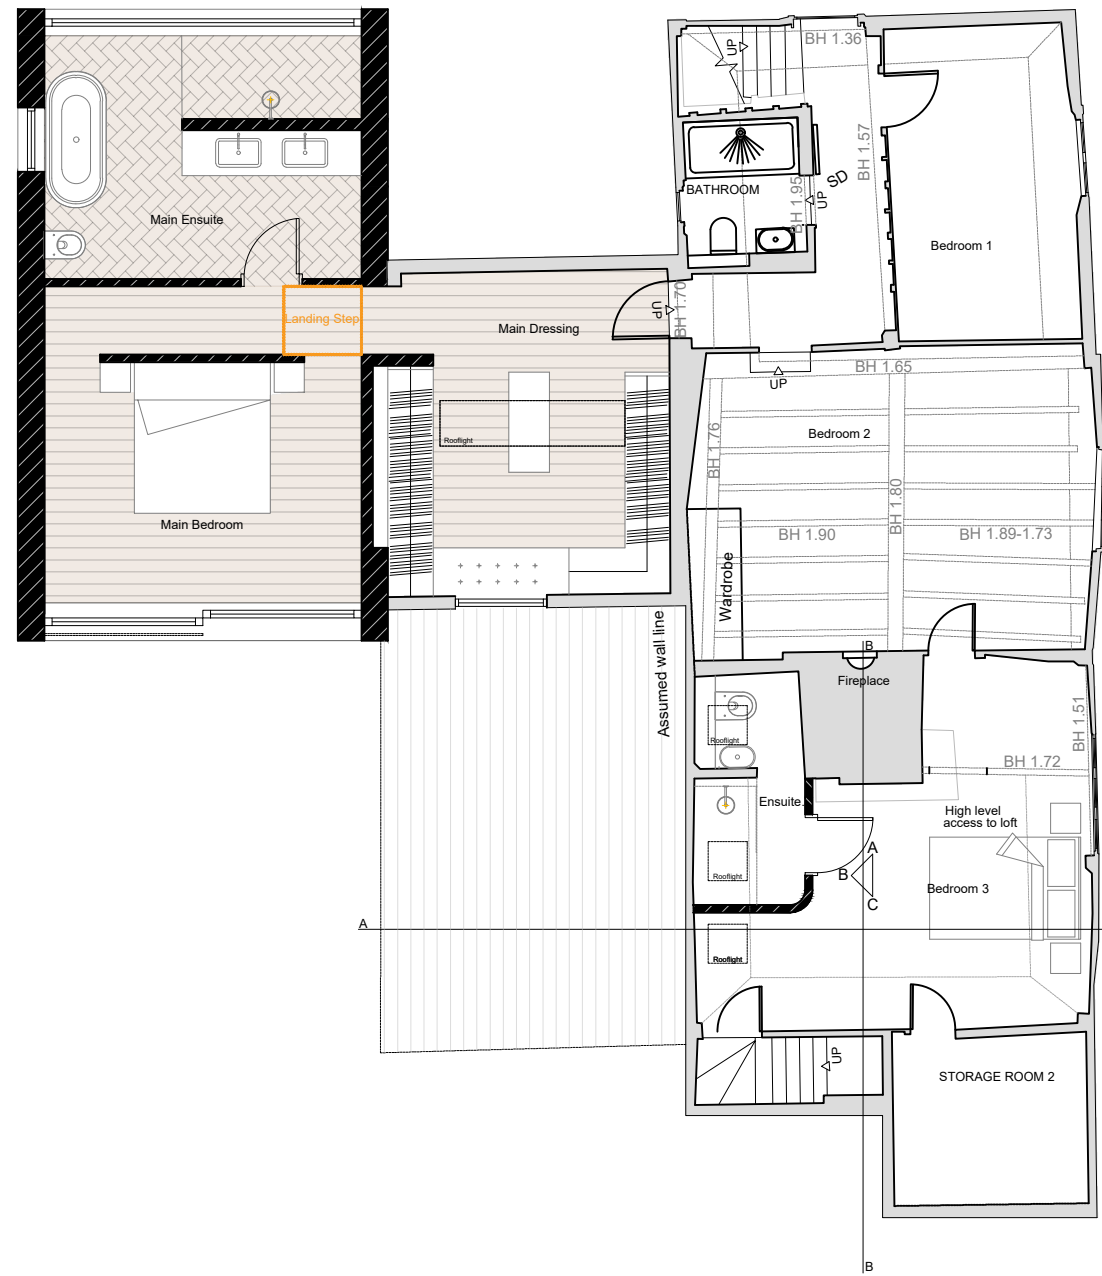



FIRST FLOOR PLAN - AS PROPOSED
SCALE @ 1:100 ON AN A1 SHEET

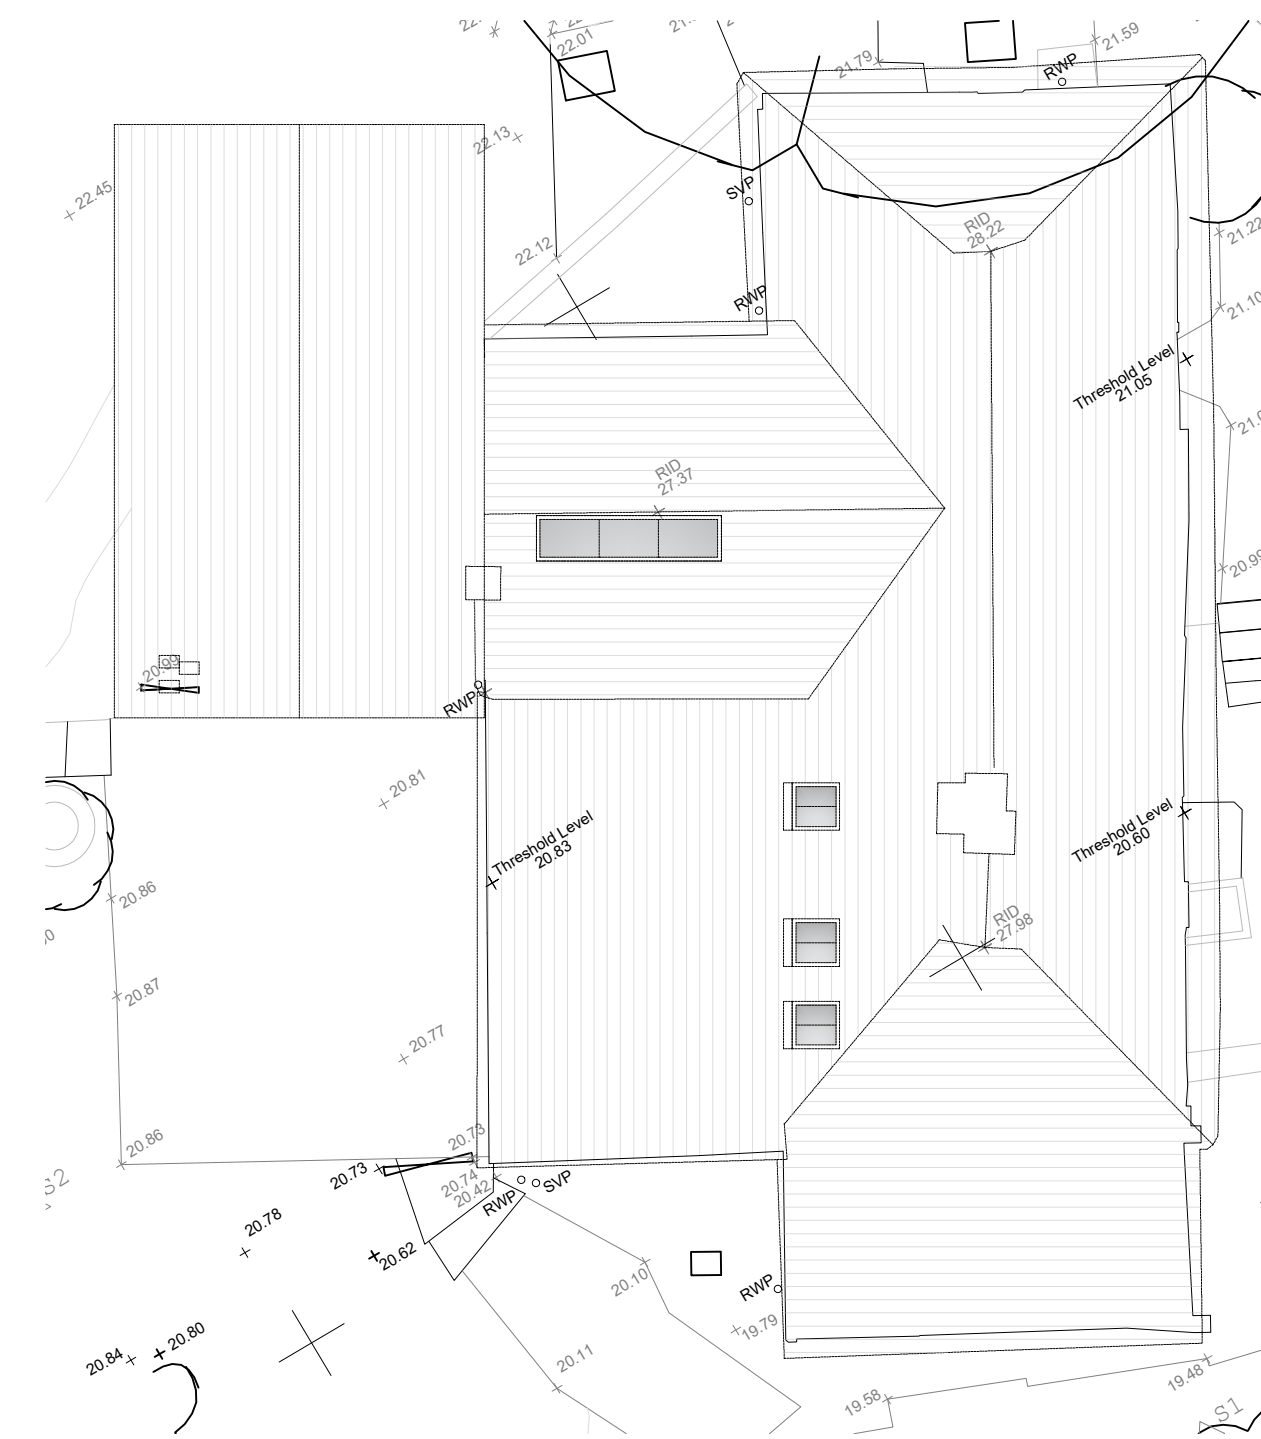


FIRST FLOOR PLAN - AS PROPOSED
SCALE @ 1:100 ON AN A1 SHEET

FOR PLANNING
PURPOSES ONLY

NOT FOR CONSTRUCTION

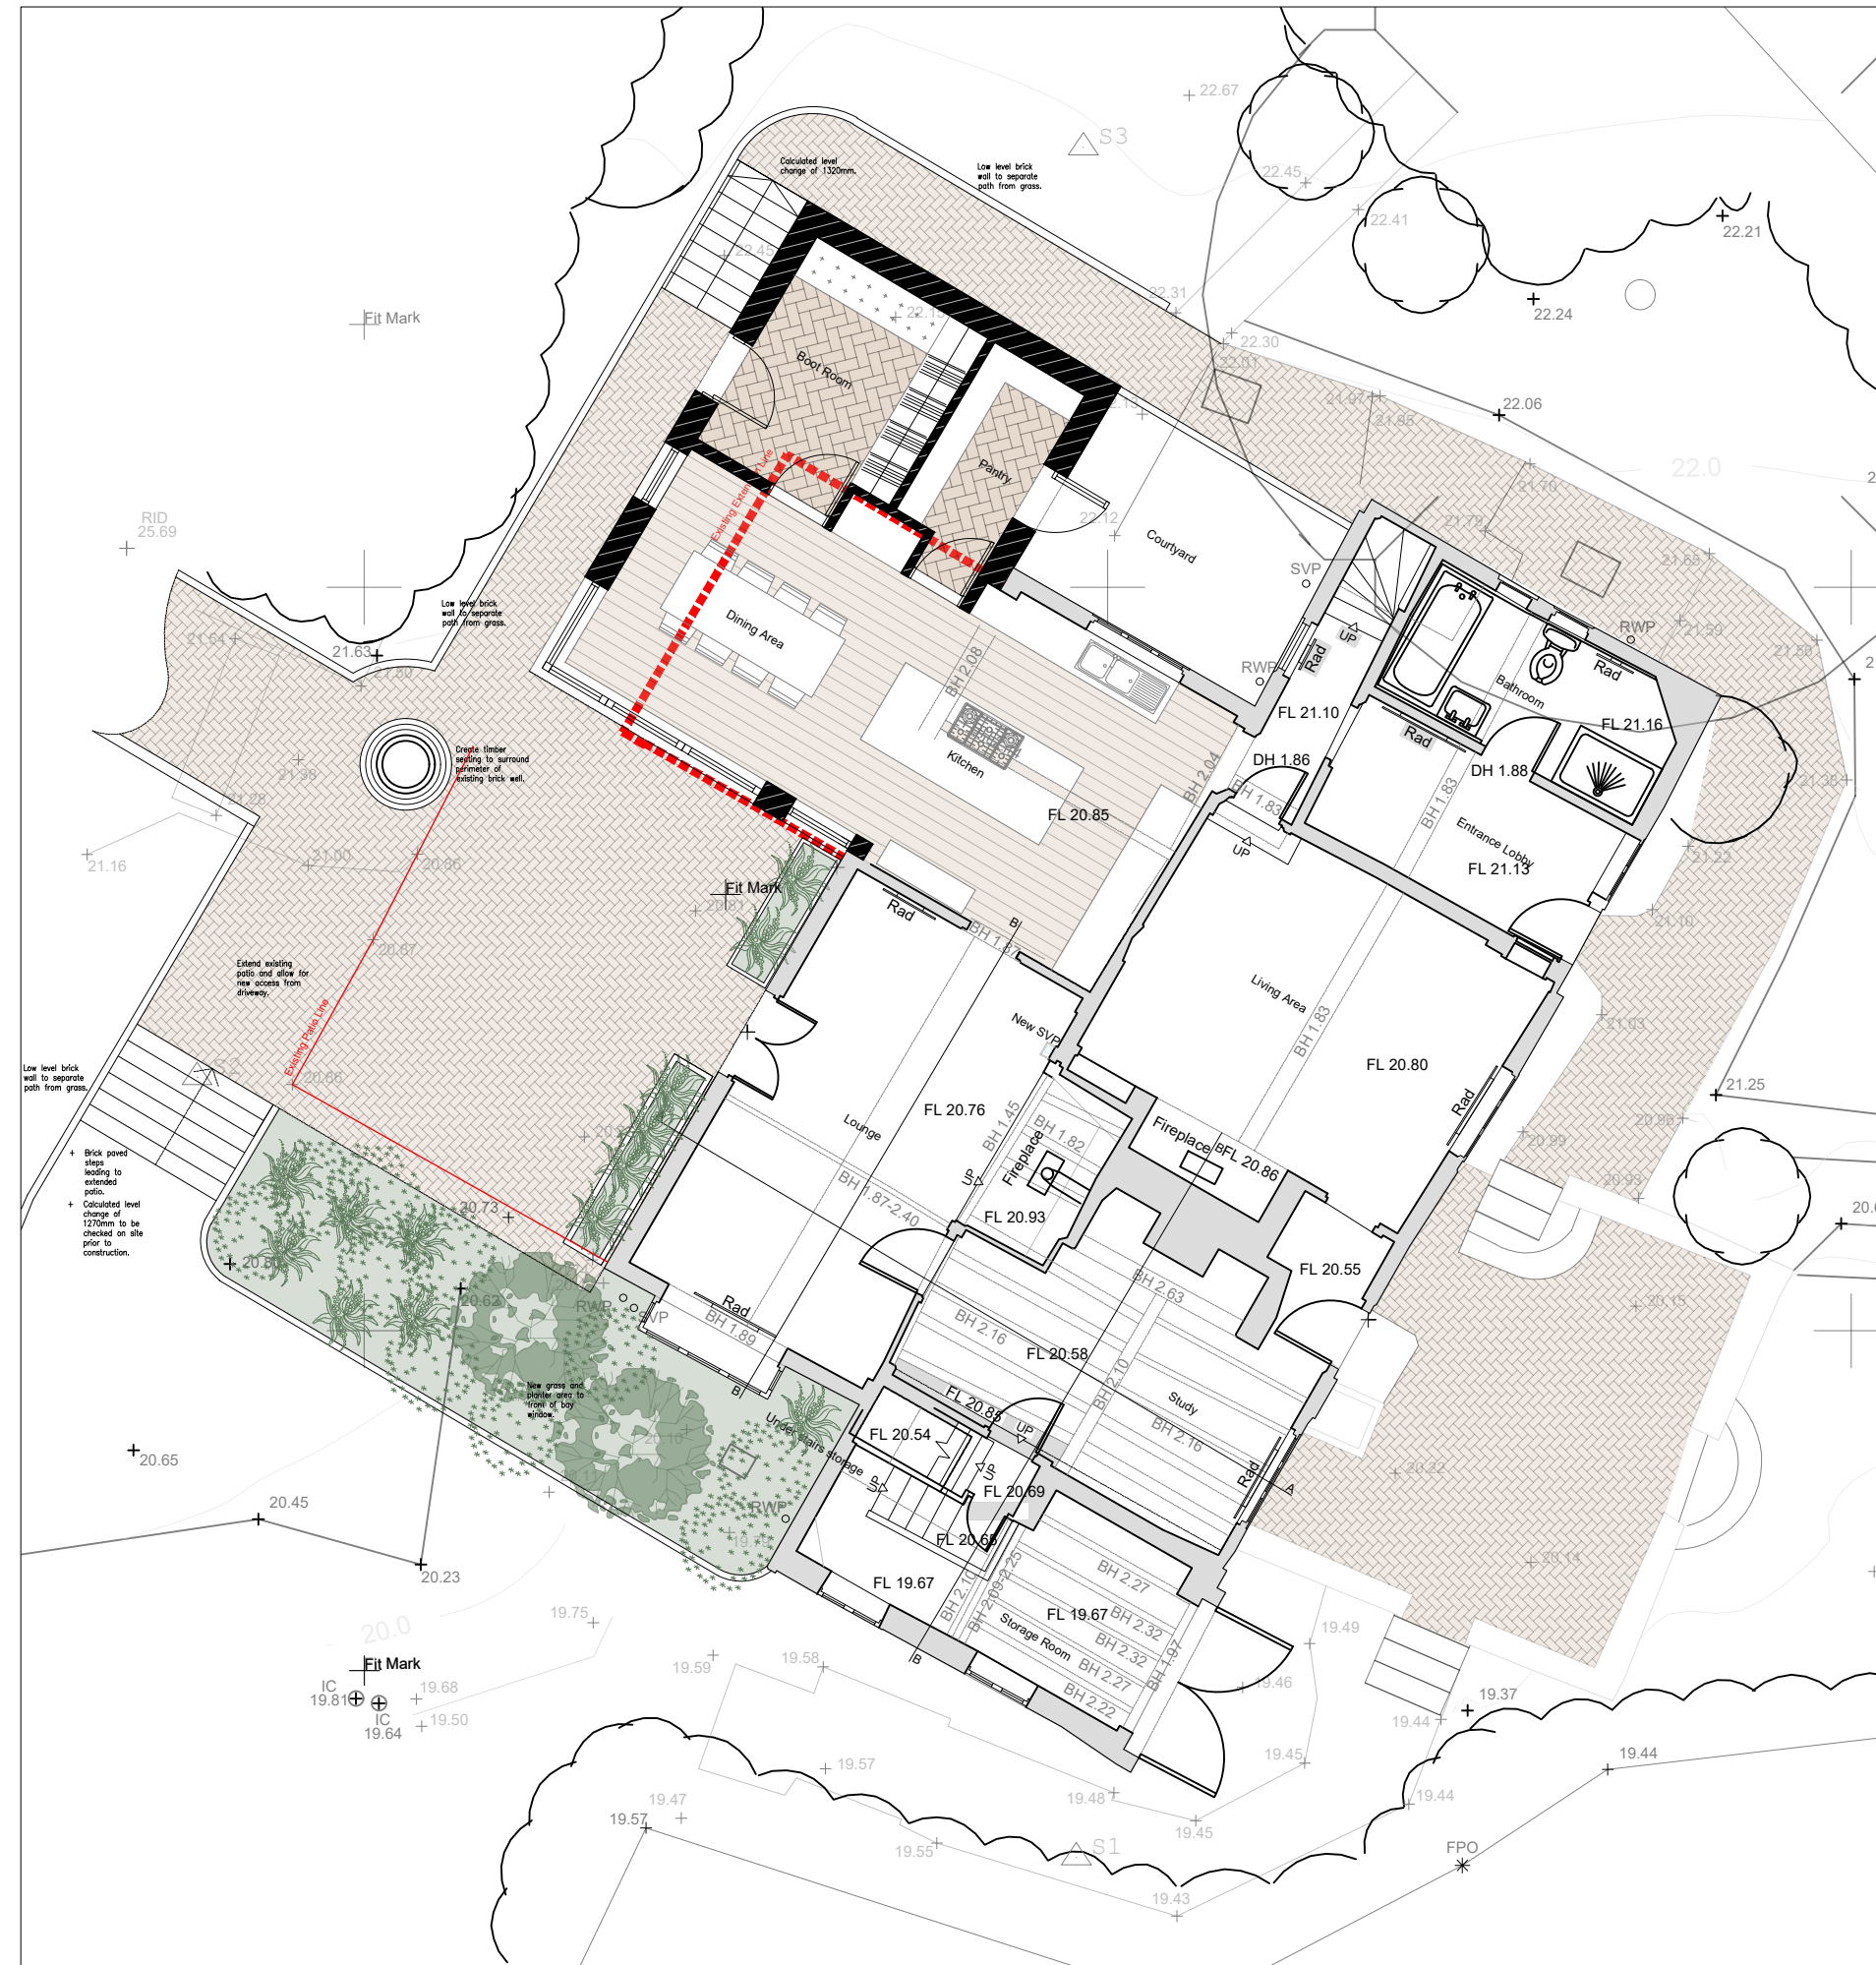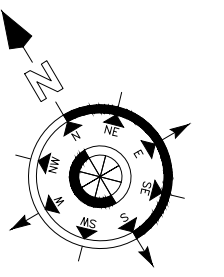


CONTEXTUAL GROUND FLOOR PLAN - AS PROPOSED
SCALE @ 1:100 ON AN A1 SHEET

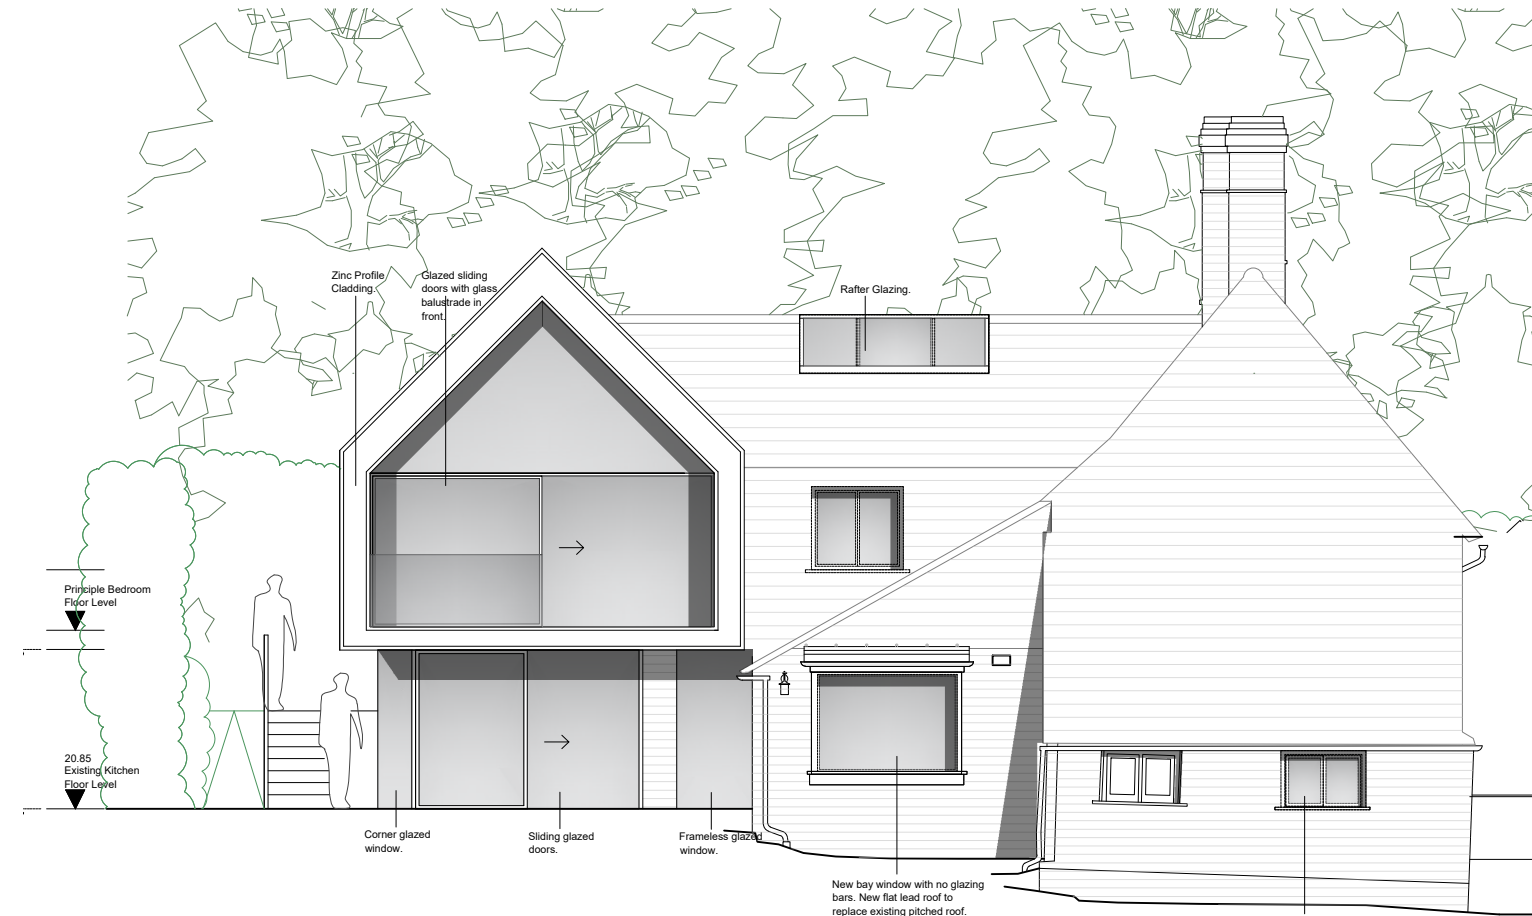


SOUTH FACING ELEVATION - AS PROPOSED
SCALE @ 1:100 ON AN A1 SHEET



EAST FACING ELEVATION - AS PROPOSED
SCALE @ 1:100 ON AN A1 SHEET

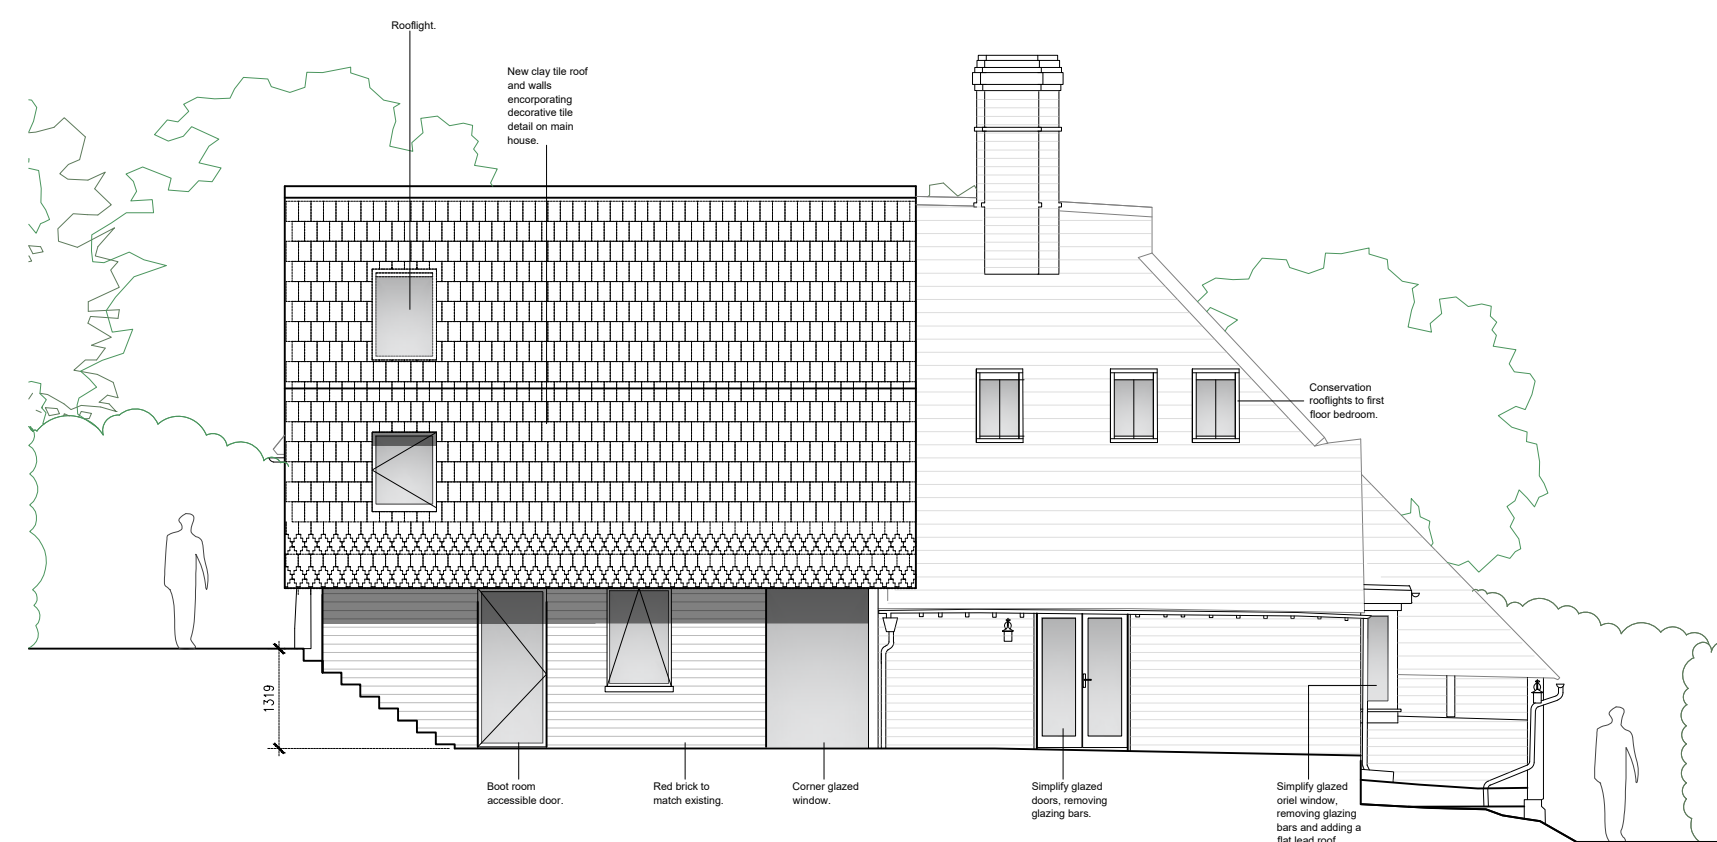

WEST FACING ELEVATION - AS PROPOSED
SCALE @ 1:100 ON AN A1 SHEET

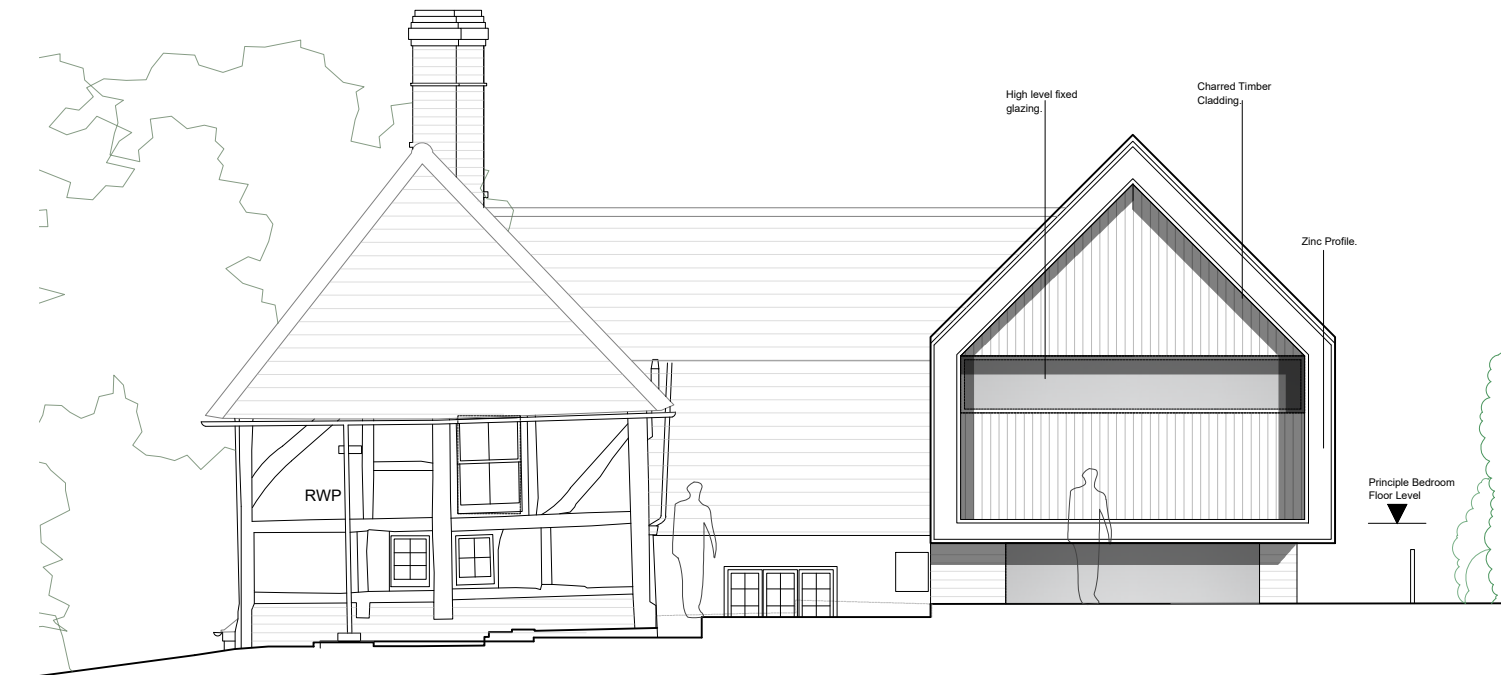


NORTH FACING ELEVATION - AS PROPOSED
SCALE @ 1:100 ON AN A1 SHEET



REV. DATE. BY. AMENDMENT. CHK.

PLANNING

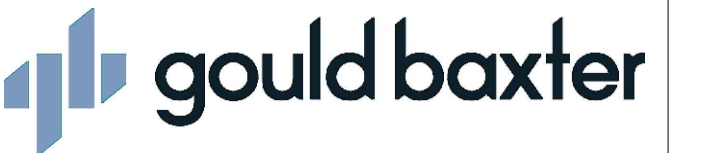

2 Lucastes Mews, Paddockhall Road,
Haywards Heath,
West Sussex, RH16 1HE
(01444) 452604
hh@gouldbaxter.co.uk
www.gouldbaxter.co.uk

NOTES:
DO NOT SCALE OFF THIS DRAWING UNLESS FOR PLANNING PURPOSES.
CHECK ALL DIMENSIONS ON SITE BEFORE ANY WORK IS COMMENCED.
ALL GOODS MATERIALS AND WORKMANSHIP MUST CONFORM WITH
CURRENT BUILDING REGULATIONS, BRITISH STANDARDS AND CODES OF
PRACTICE.
COPYRIGHT OF THIS DRAWING IS RETAINED BY GOULD PROPERTY
CONSULTANTS LLP VIA GOULD BAXTER AND IT MUST NOT BE REPRODUCED
WITHOUT WRITTEN CONSENT.

CLIENT:
Mr & Mrs Hayward

PROJECT:
Barrow Hill Farm
Barrow Hill
Henfield
BN5 9DN

DRAWING:
Main House
General Arrangement
As Proposed

DATE: 12.11.25 SCALE AT A1: 1:100 DRAWN BY: AE
CHECKED BY: MC

JOB NO. GH728 DRAWING NO. PL.20 REV. .