
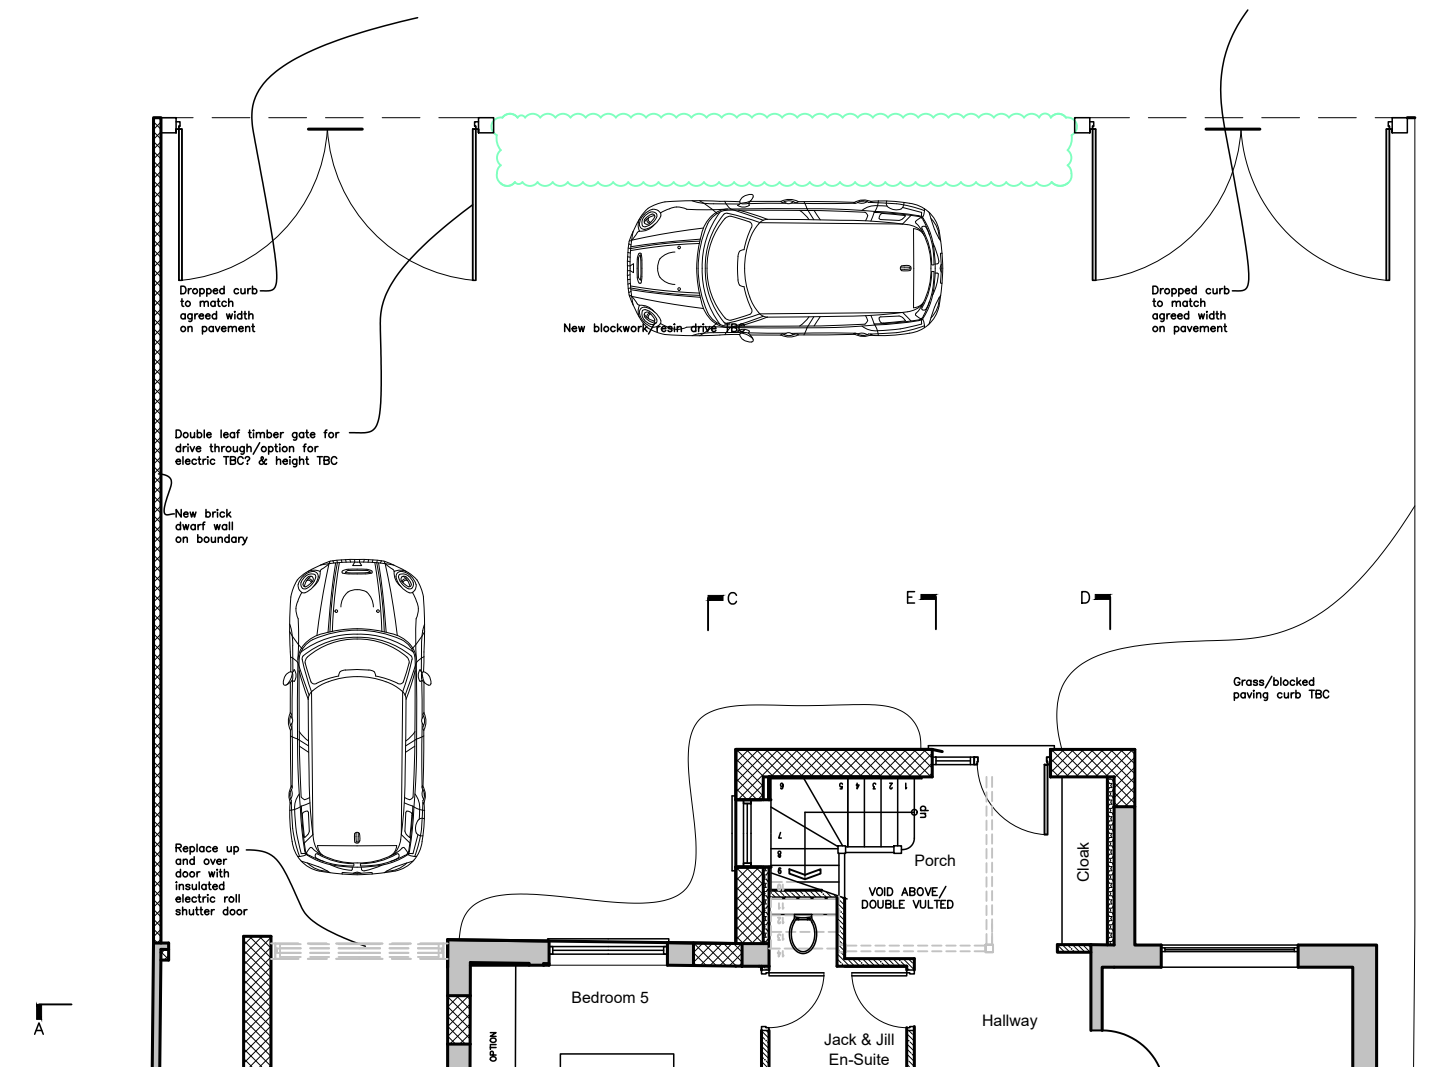


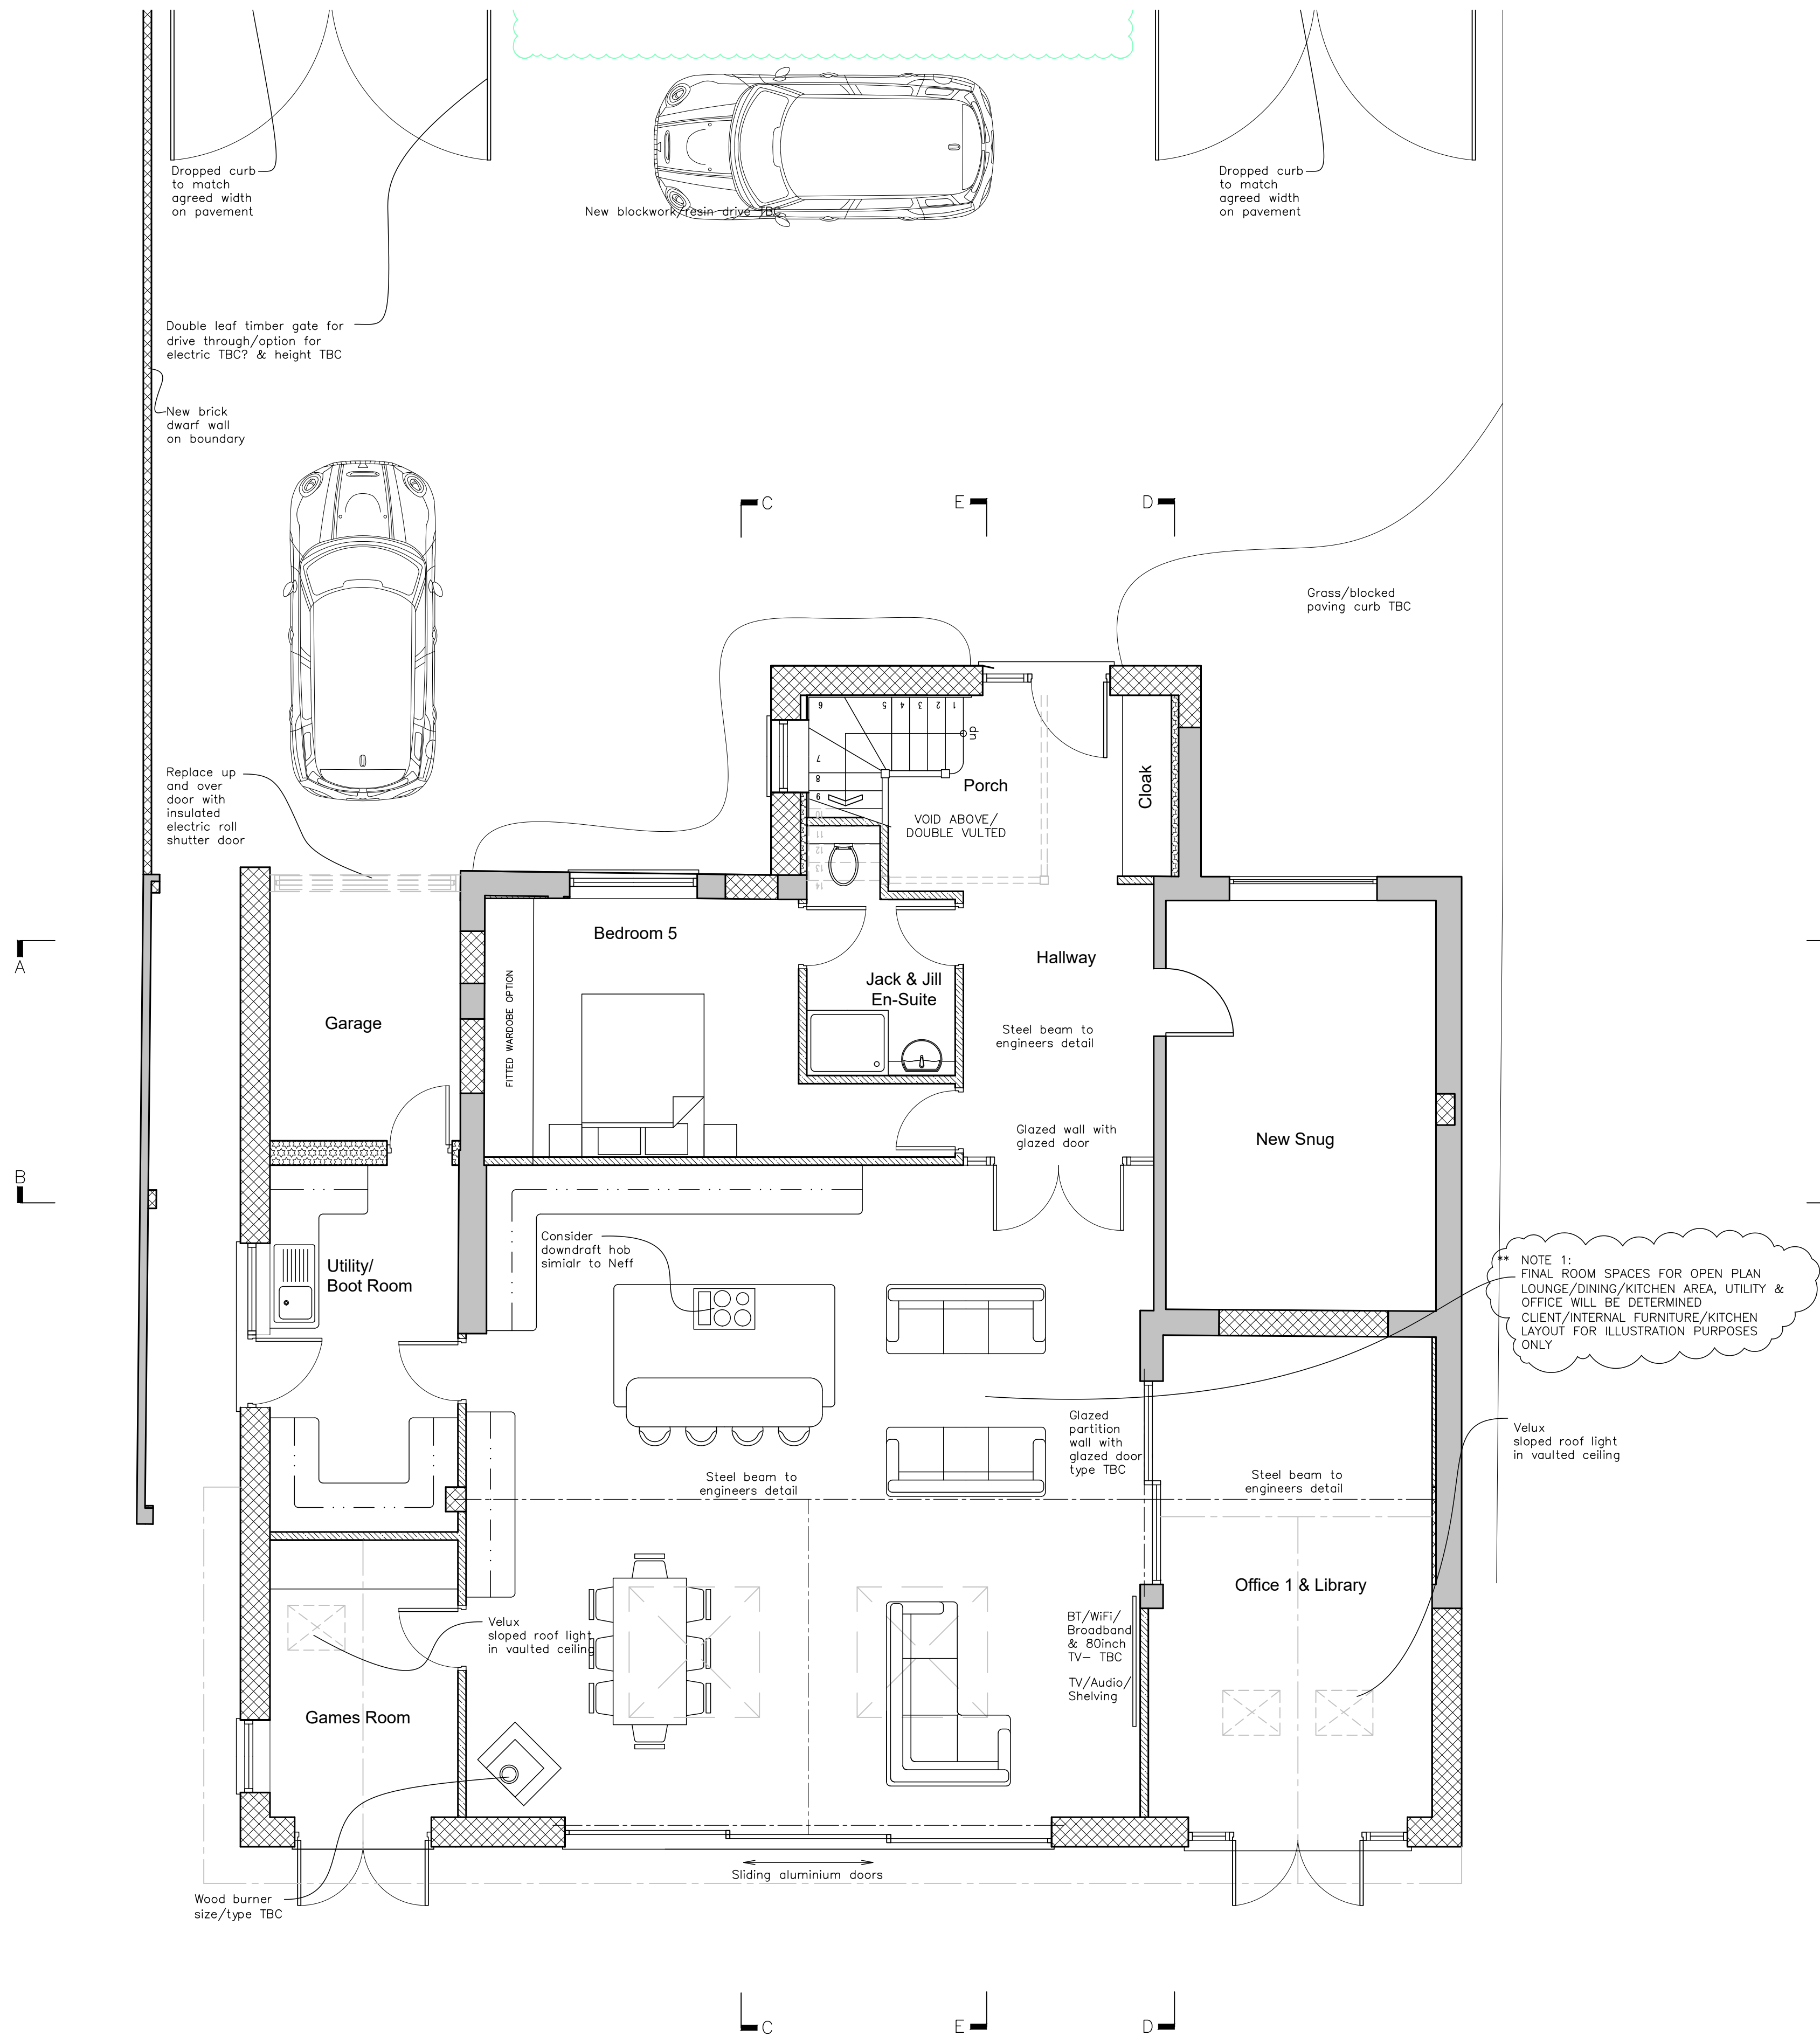

Proposed Ground Floor Plan Indication Front Through Driveway
Scale 1:100

PROPOSED GROUND FLOOR PLAN

PLANNING

Rach & Ian King
10a Wimblehurst Rd, Horsham, W. Sussex, RH12 2ED
Proposed - Front, Side, Rear &
Loft /Attic Extension & Internal Alterations

Proposed Ground Floor & Front Drive Plan

Scale 1:50 & 1:100 Job 4170 Dwg AD06 Rev A

Eye For Detail

ARCHITECTS
Oakwood House
North Heath Lane
Horsham
W. Sussex
RH12 5PJ
T: 01403 211868
Mob: 07540787365
info@eldarchitects.co.uk
info@eldarchitects.com
www.eldarchitects.co.uk

RIBA arb