


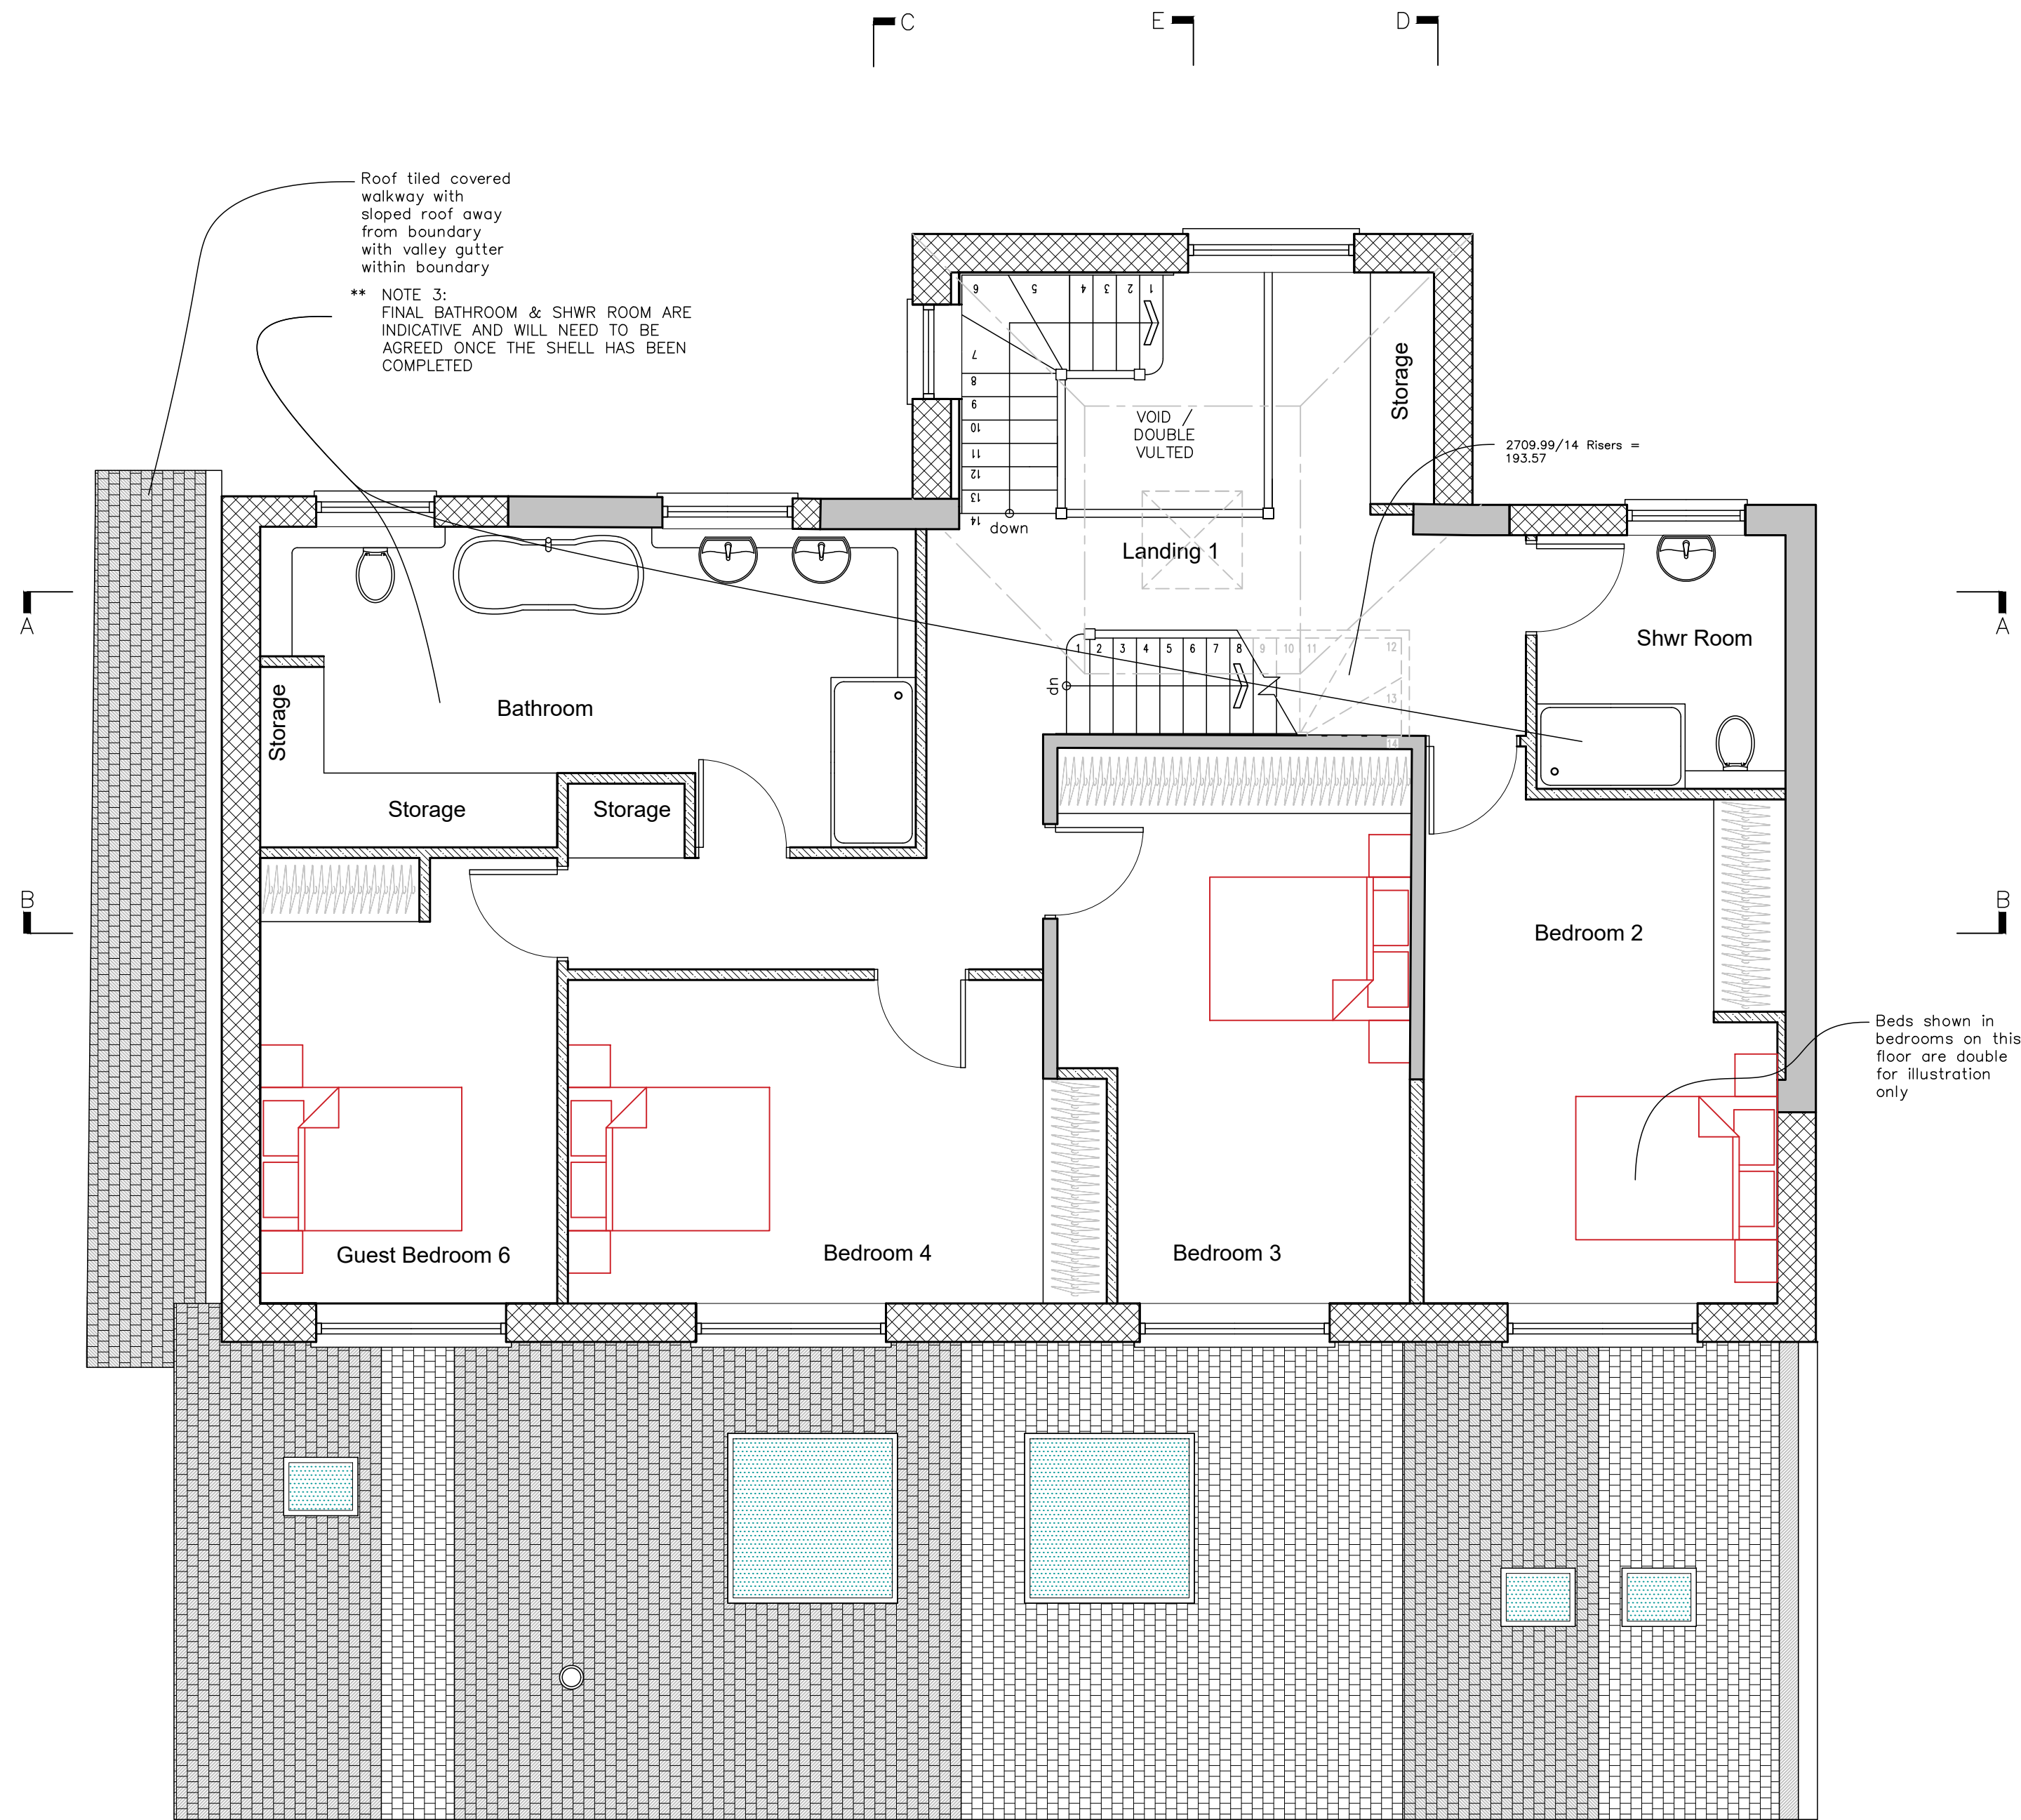

PROPOSED FIRST FLOOR PLAN

PLANNING

Note:
All levels and dimensions are to be checked on site.
This drawing is to be read in conjunction with all relevant consultants' requirements, drawings and specifications.
Any discrepancies between consultants' drawings to be reported to the Contract Administrator before any relevant work commences.

Copyright: 2026 Eye For Detail Architects ©

0 10m 20m 30m 40m 50m 100m

0 10m 20m 30m 40m 50m

0 1m 2m 3m 4m 5m 10m

0 1m 2m 3m 4m

0 0.5 1m 1.5 2m

1:1250

1:500

1:100

1:50

1:20

Rach & Ian King
10a Wimblehurst Rd, Horsham, W. Sussex, RH12 2ED
Proposed - Front, Side, Rear &
Loft /Attic Extension & Internal Alterations

Proposed First Floor Plan & Roof Plan

Scale 1:50	Job 4170	Dwg AD07	Rev A
---------------	-------------	-------------	----------

Eye For Detail ARCHITECTS
Oakwood House
North Heath Lane
Horsham
W. Sussex
RH12 5PJ

T: 01403 211868
Mob: 07540787365
info@elfdarchitects.co.uk
info@elfdarchitects.com
www.elfdarchitects.co.uk

RIBA **arb** REGISTERED ARCHITECT