





EXISTING FRONT ELEVATION

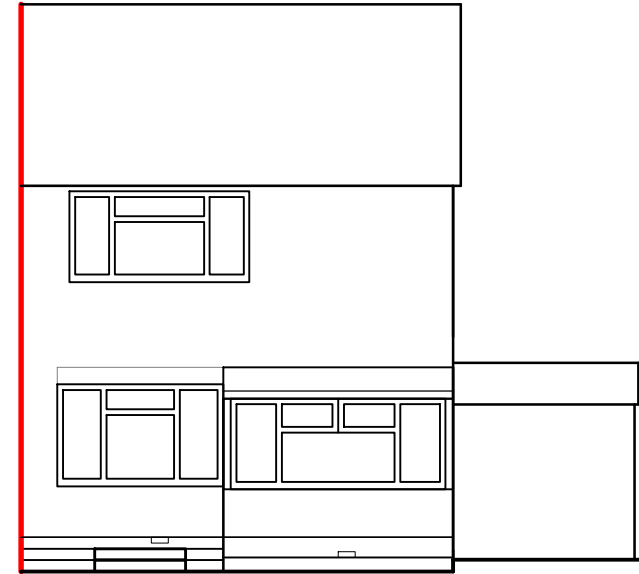

EXISTING REAR ELEVATION

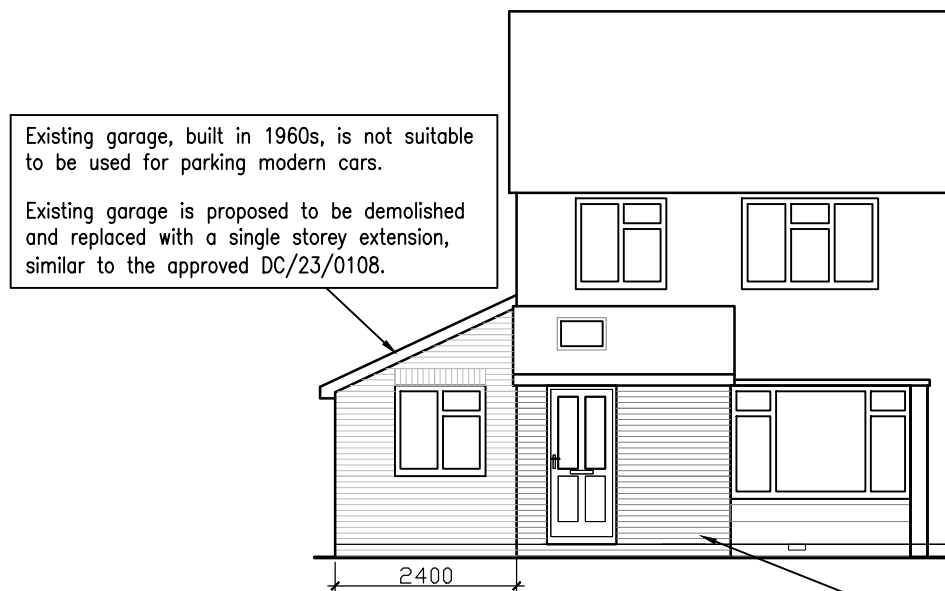


PROPOSED FRONT ELEVATION

Existing garage, built in 1960s, is not suitable to be used for parking modern cars.

Existing garage is proposed to be demolished and replaced with a single storey extension, similar to the approved DC/23/0108.


similar to front porches in Cootes Avenue at no.s 39, 41, 43, 55, 61, 63, 71, 77 79 and 83

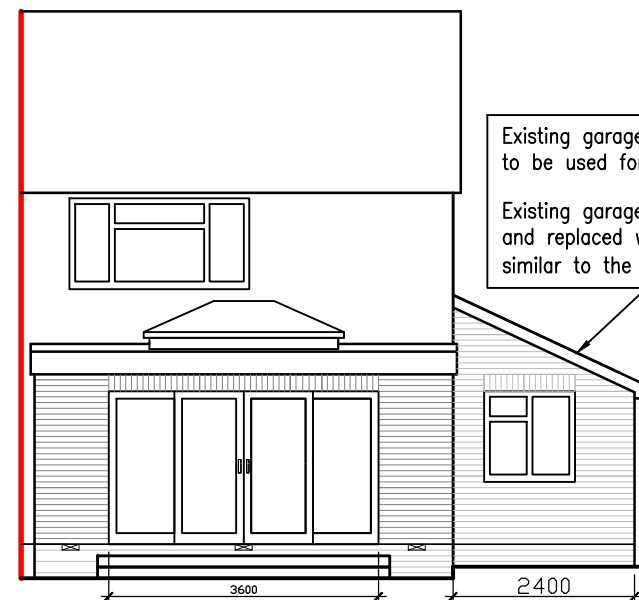

PROPOSED REAR ELEVATION

Existing garage, built in 1960s, is not suitable to be used for parking modern cars.

Existing garage is proposed to be demolished and replaced with a single storey extension, similar to the approved DC/23/0108.

 

Carmichael Building Design Ltd.

Rosemary Cottage Pound Lane Mannings Heath
Horsham West Sussex RH13 6JL
t: 01403 252794

Client
Mr Chris Towner

Project
47 Cootes Avenue
Horsham
RH12 2AD

Drawing Title
Existing and Proposed
Elevations 1/2

Sheet size A3
Scale 1:100

RevB Issued for planning approval 11.04.2026

RevA Issued for comments 09.04.2026

Rev- Issued for comments 08.04.2026

Drawing No.

27211

Rev.

B