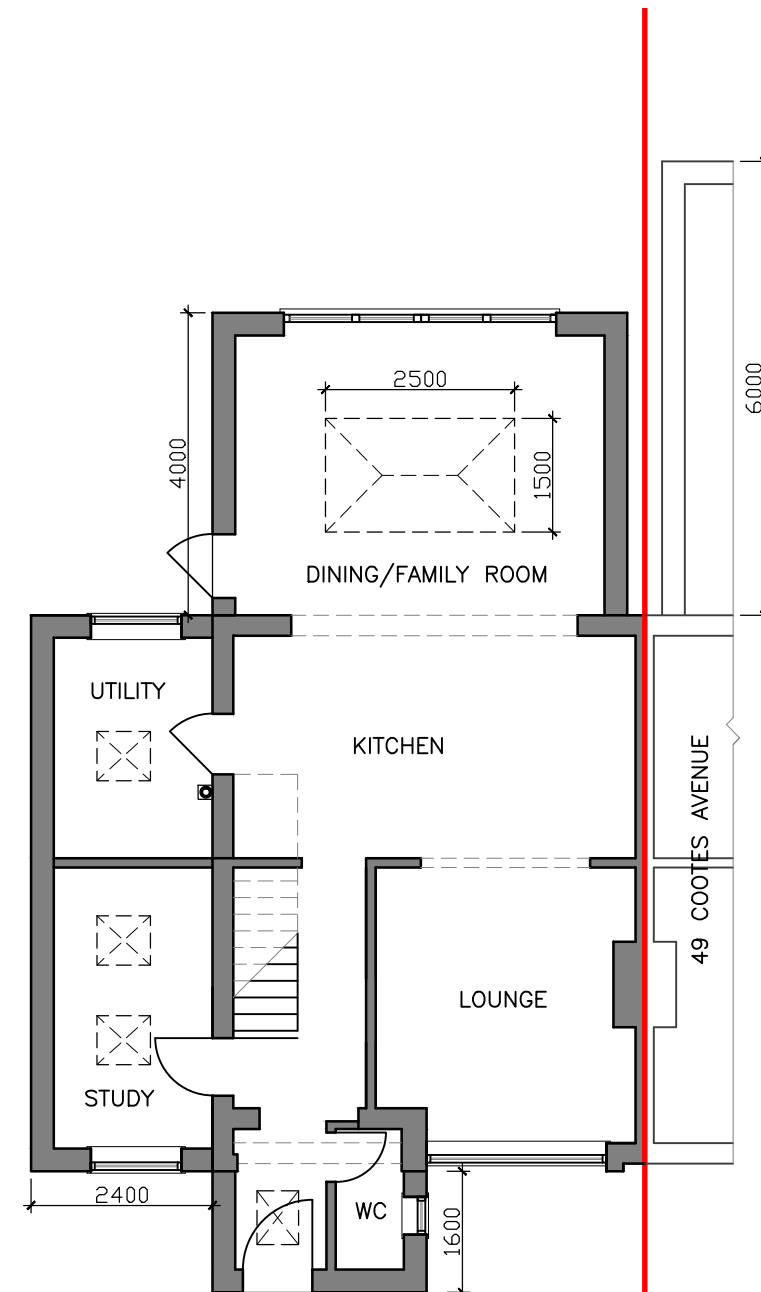
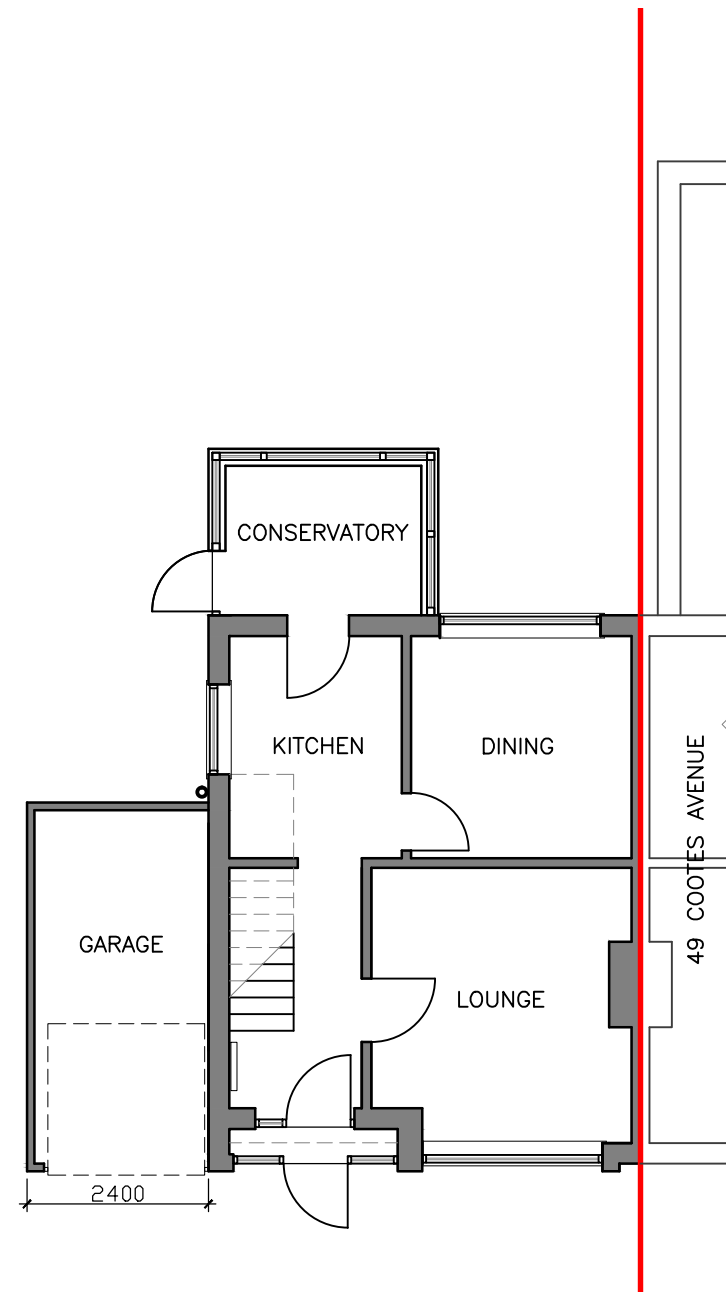


Carmichael Building Design Ltd.

Rosemary Cottage Pound Lane Mannings Heath
Horsham West Sussex RH13 6JL
t: 01403 252794

Client
Mr Chris Towner

Project
47 Cootes Avenue
Horsham
RH12 2AD

Drawing Title
Existing and Proposed
Ground Floor Plan

Sheet size A3
Scale 1:100

RevB Issued for planning approval 11.04.2026

RevA Issued for comments 09.04.2026

Rev- Issued for comments 08.04.2026

Drawing No.

27213

Rev.

B