





Proposed Site Plan
1 : 250

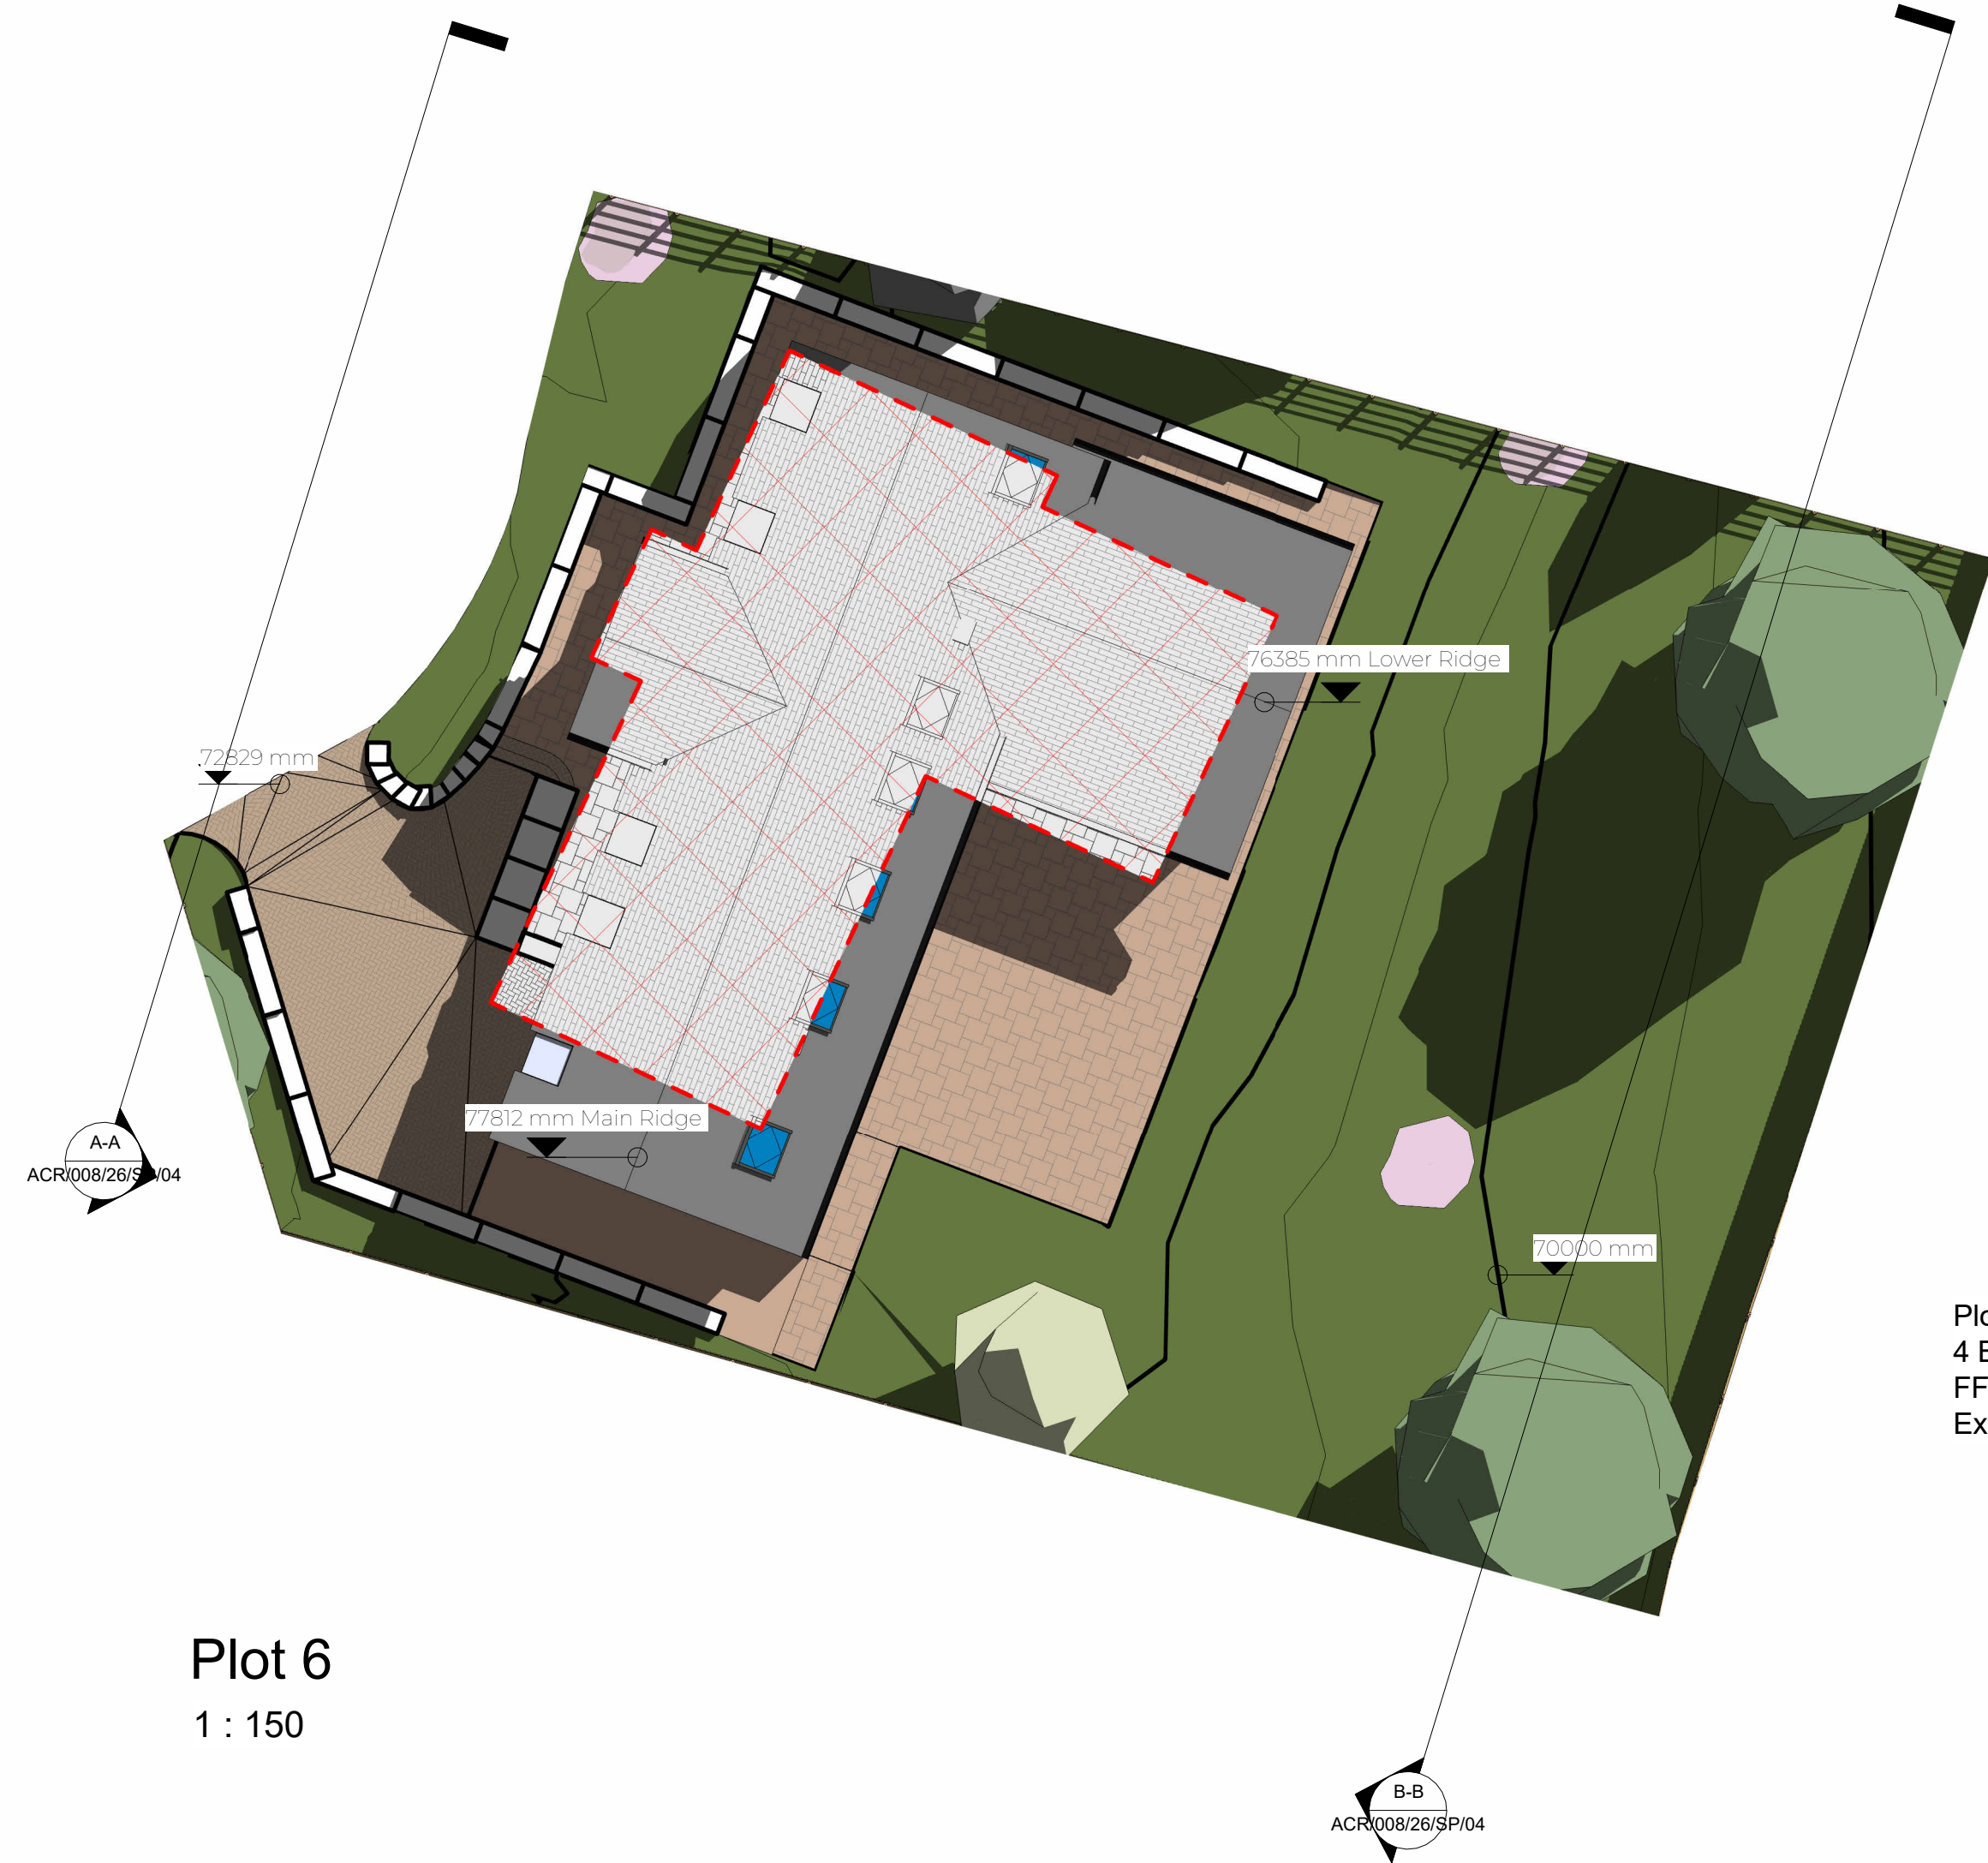

Plot 6
1 : 150

Plot 6
4 Bed
FFL - 71.29
External FFL - 71.29

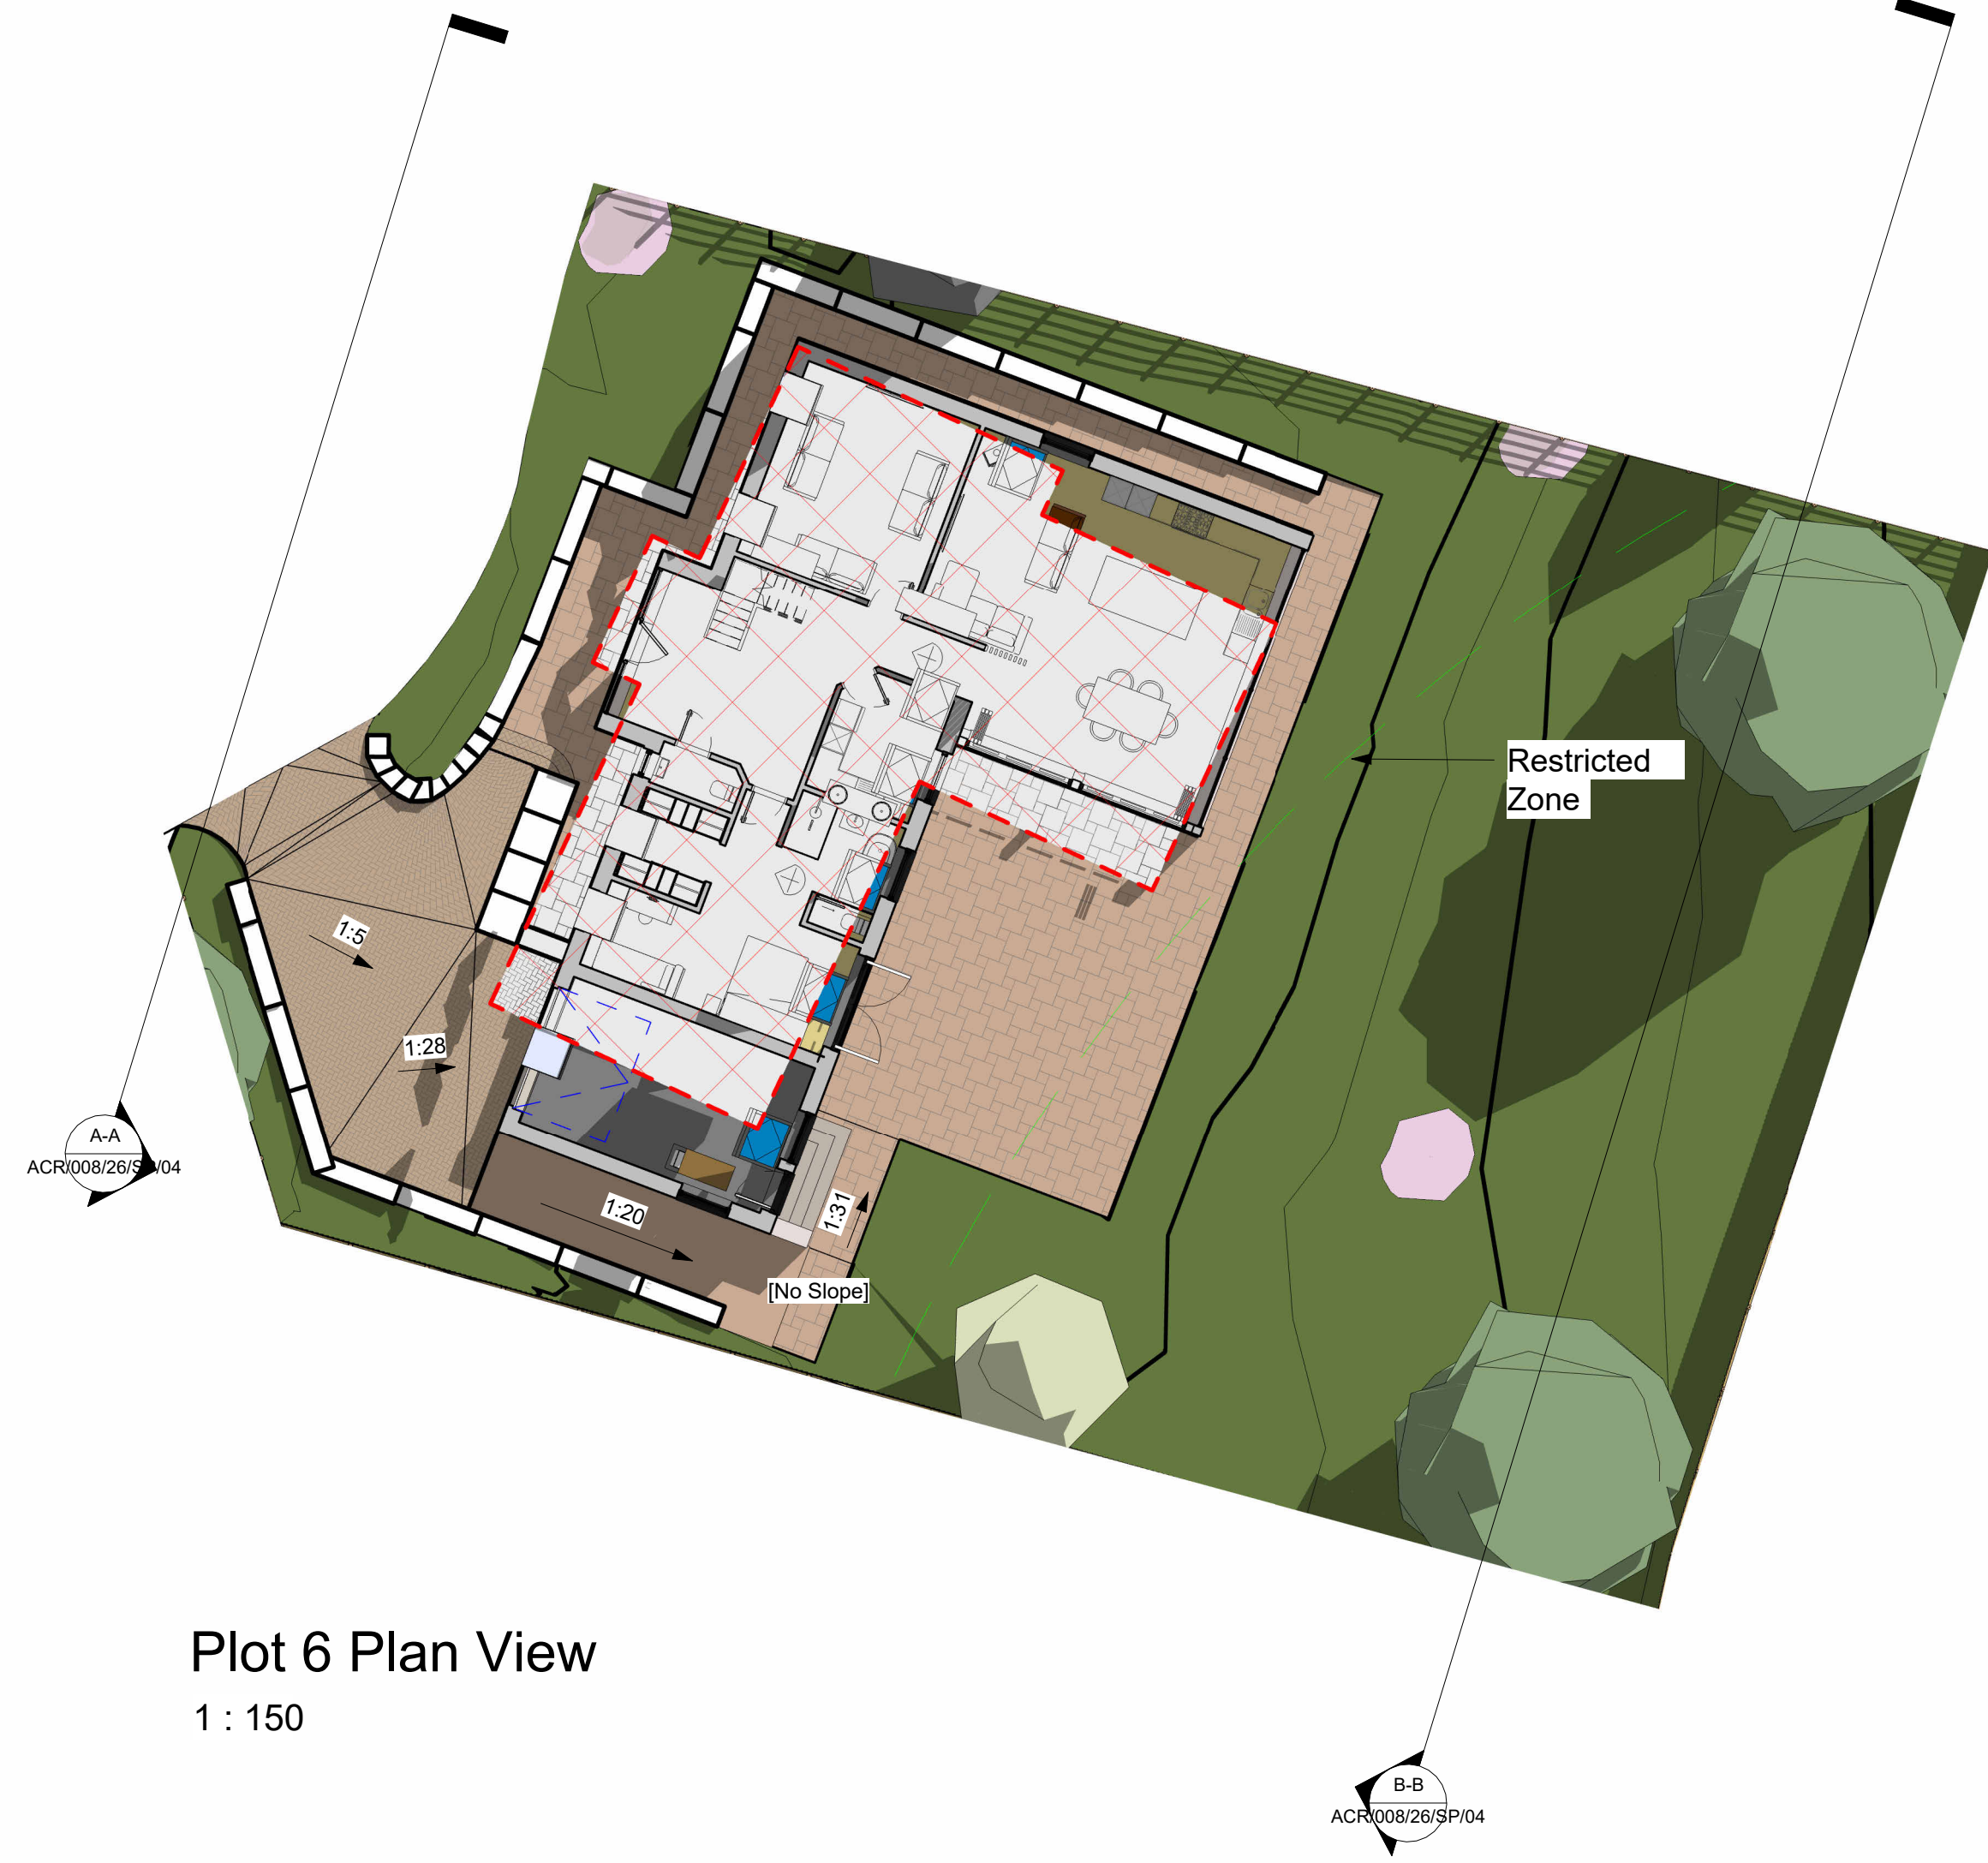

Plot 6 Plan View
1 : 150

Restricted
Zone

Revision Number	Revision Description	Issued by	Revision Date
-----------------	----------------------	-----------	---------------

DATE:	STATUS:	SHEET SIZE:
22/01/25	PLANNING ISSUE	A0

SCALE:	DRAWN:	CHECKED:
As Indicated	AP	

CLIENT:	SITE ADDRESS:
Mr & Mrs N Keyworth	Plot 6 Angel Heights

DRAWING NO: ACR00826/P6/105
REVISION:

PROJECT NO: Angel Heights

DRAWING: Site Plans

TITLE: Plot 6




ARCHEVOLVE


design @archevolve.co.uk

web // www. archevolve.co.uk

07830 325566

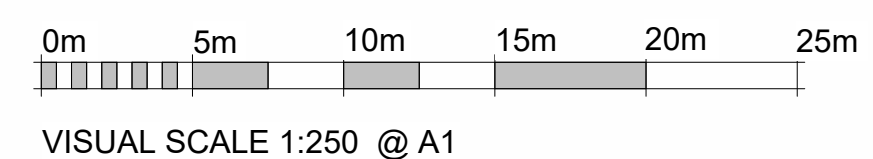

VISUAL SCALE 1:250 @ A1

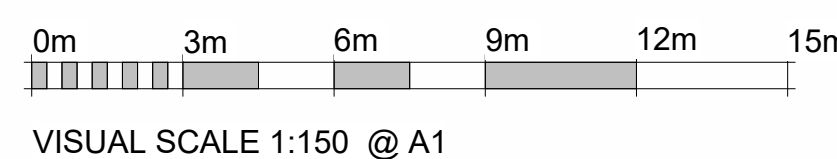

VISUAL SCALE 1:150 @ A1