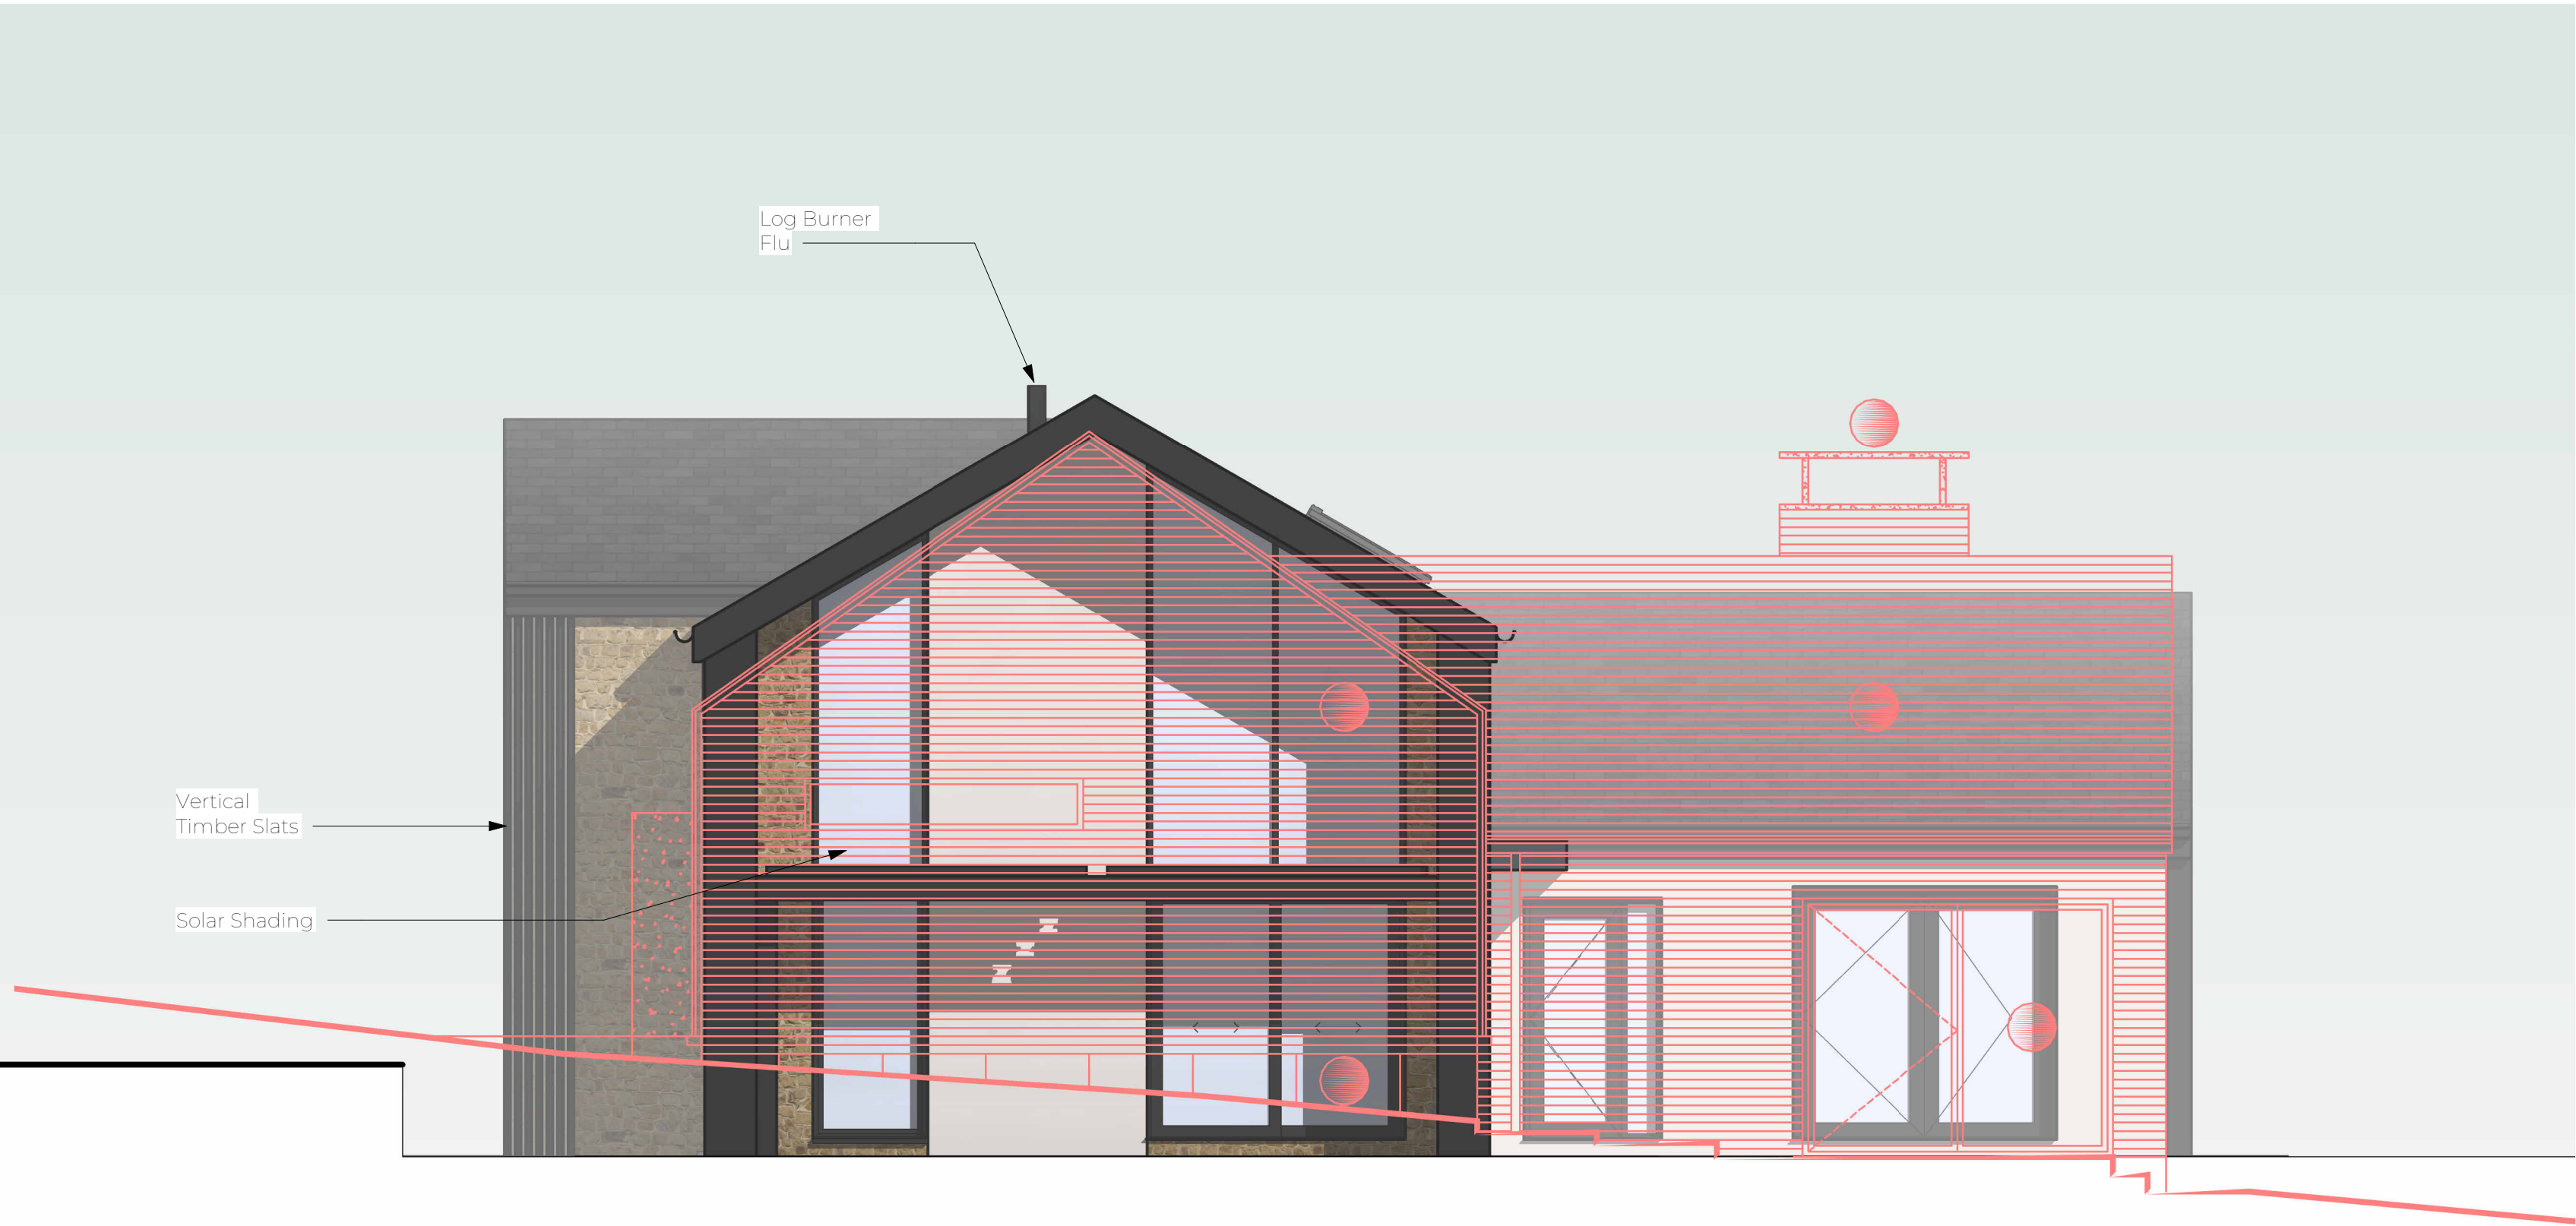




Proposed Front Elevation
1 : 50



Proposed Side Elevation
1 : 50

Existing Approved Building Outline

Notes:

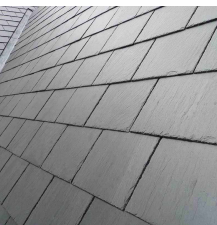
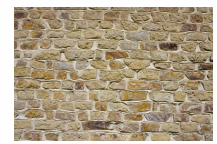
1. THE COPYRIGHT OF THIS DRAWING IS VESTED IN ARCHEVOLVE AND IT MAY NOT BE REPRODUCED IN WHOLE OR PART OR USED FOR THE MANUFACTURE OF ANY ARTICLE WITHOUT THE EXPRESS PERMISSION OF THE COPYRIGHT HOLDERS.

2. WORK TO FIGURED DIMENSIONS ONLY.

3. THIS DRAWING IS TO BE READ IN CONJUNCTION WITH ALL RELEVANT ARCHITECT'S, SERVICE ENGINEER'S AND ARCHEVOLVE AND SPECIFICATIONS.

Revision Number	Revision Description	Issued by	Revision Date
DATE:	STATUS:	SHEET SIZE:	
10/09/25	PLANNING ISSUE	A1	
SCALE:	DRAWN:	CHECKED:	
1 : 50	AP		
CLIENT:	SITE ADDRESS:		
Mr & Mrs Dunham	Plot 5 Angell Heights		

Material Schedule

	Natural Slate Tiled Roof
	Charred Vertical Timber Cladding
	Portland Stone Monocouche render
	Horsham Stone Wall

DRAWING: PLOT 5

TITLE: Proposed Elevations B Overlay

REVISION: ARC/008/25/P5/9

DRAWING NO: ARC/008/25/P5/9

PROJECT NO: AngellHeights

ARCHEVOLVE

✉ // design @archevolve.co.uk

WEB // www. archevolve.co.uk

☎ // 07830 325566

CIAT CHARTERED PRACTICE

