


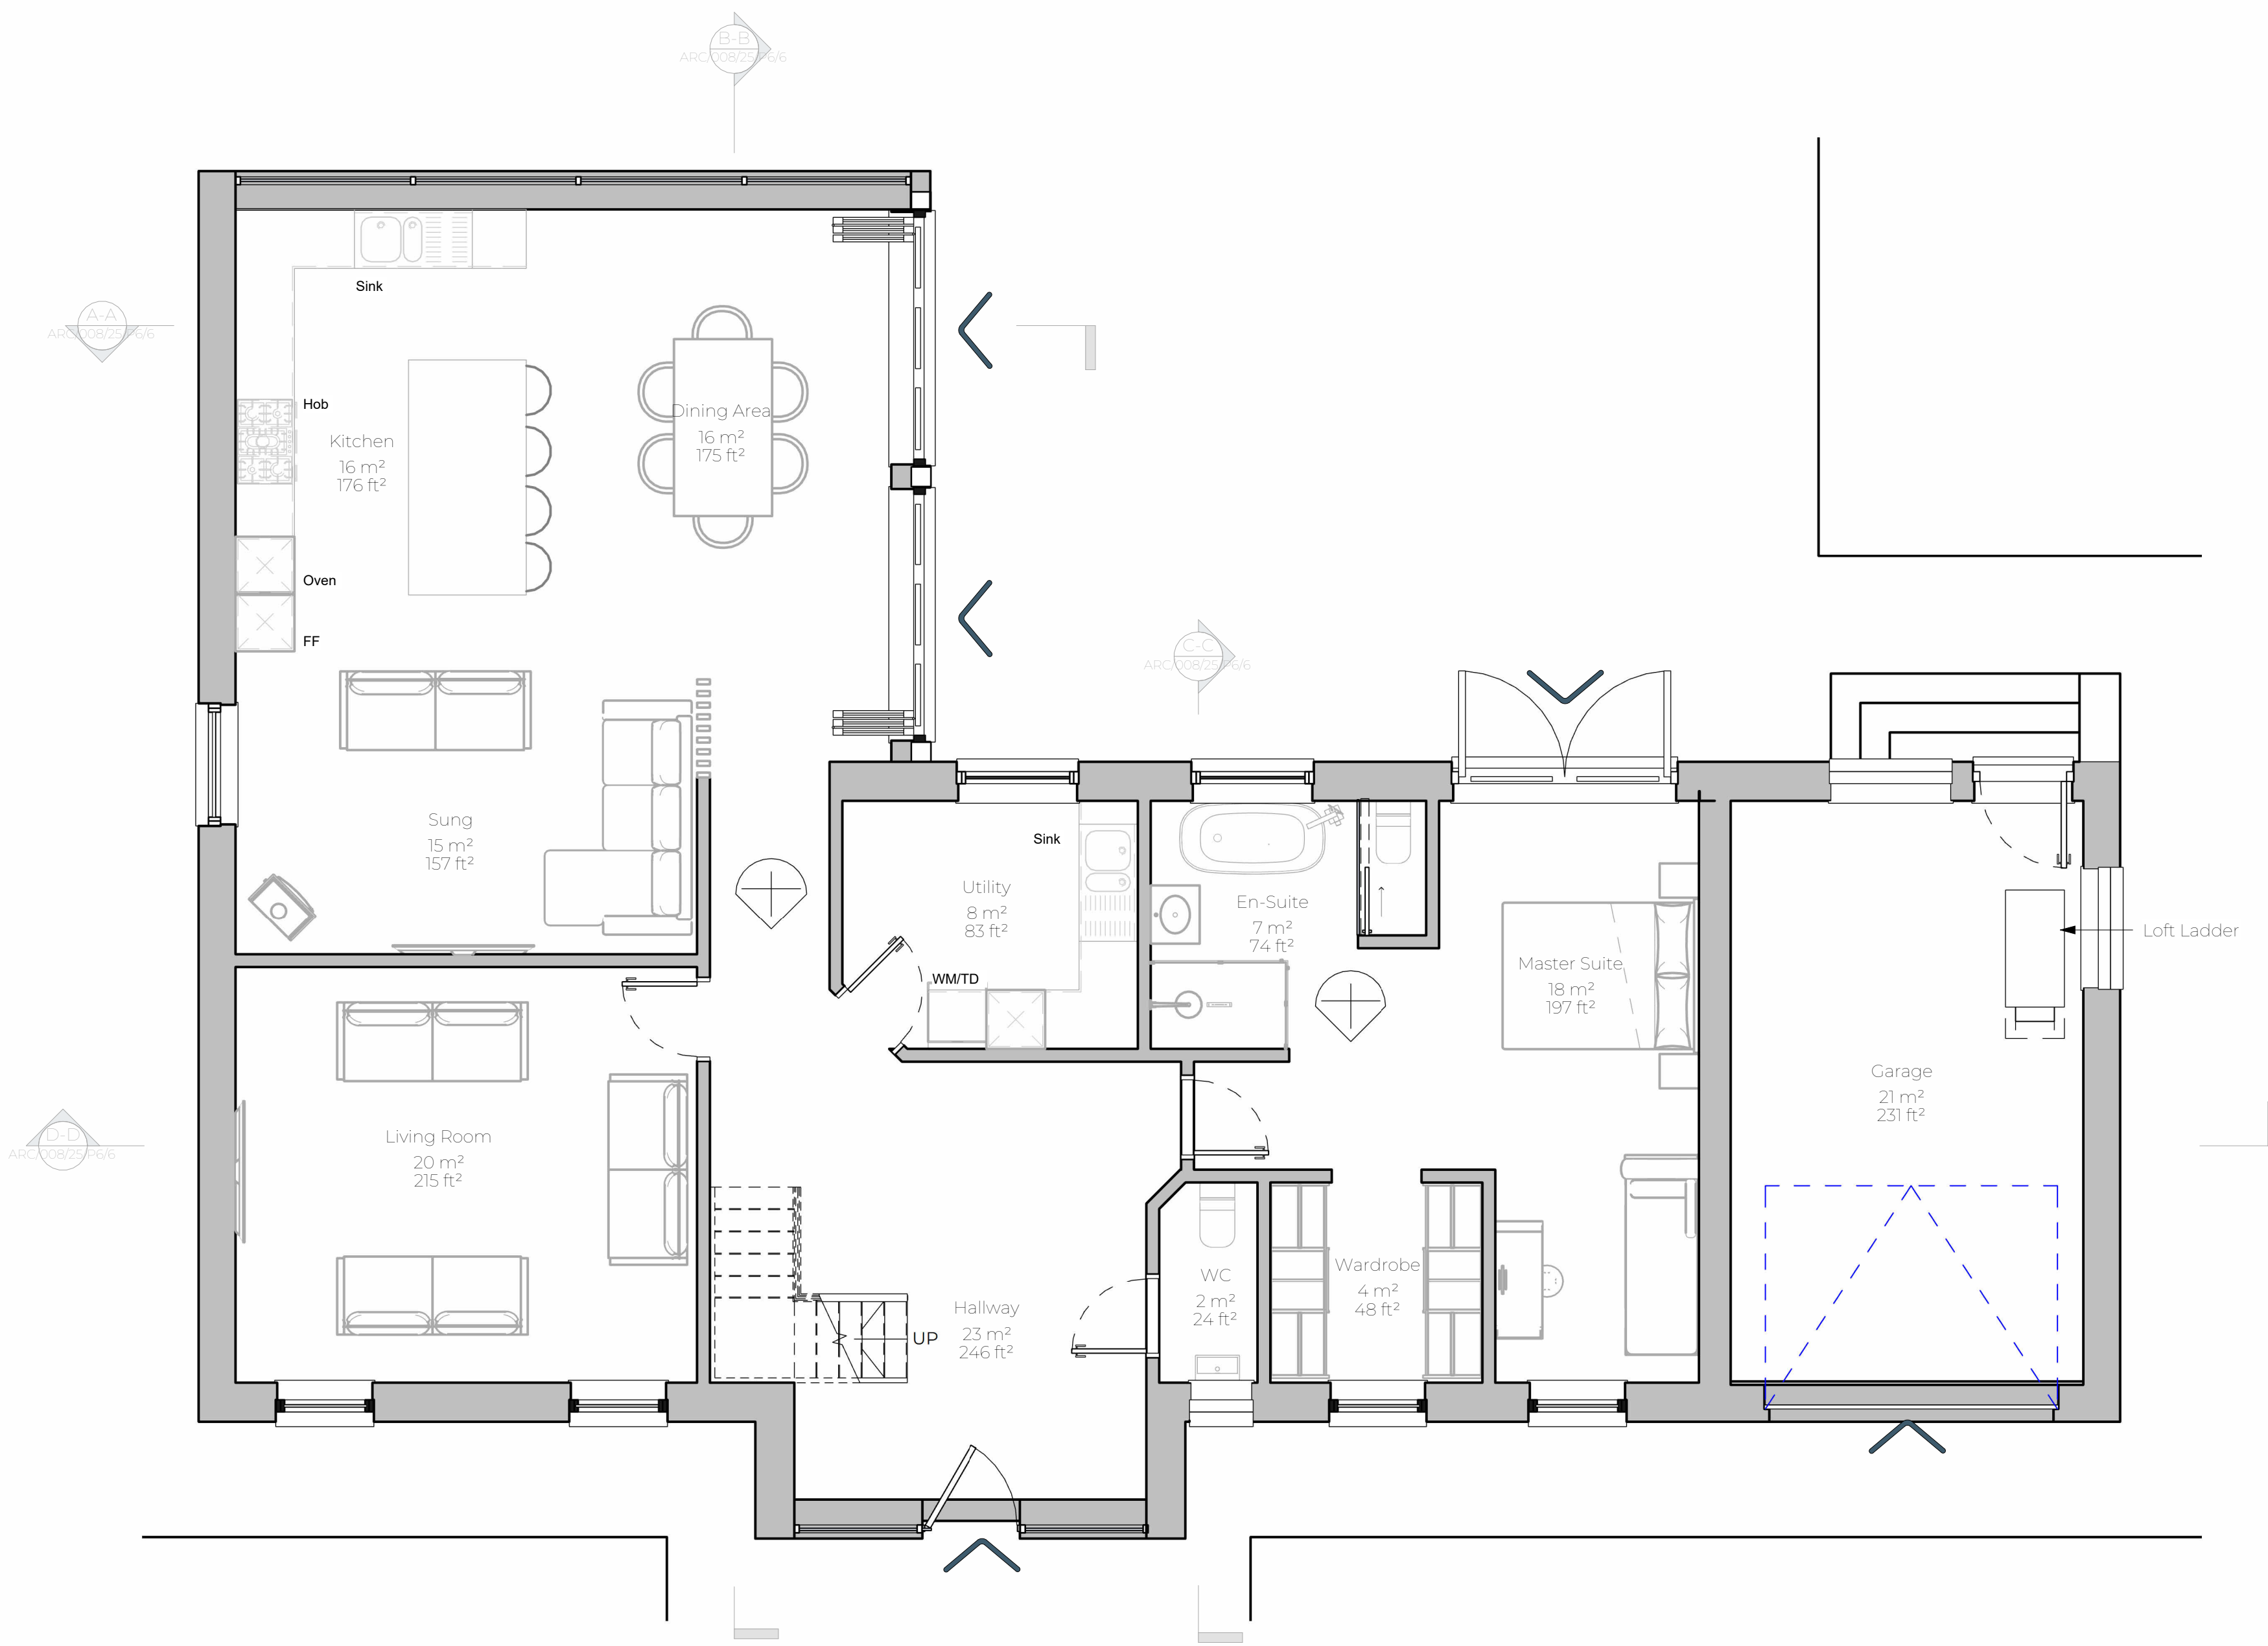

Proposed Ground Floor Plan
1 : 50

Notes:

- 1. THE COPYRIGHT OF THIS DRAWING IS VESTED IN ARCHEVOLVE AND IT MAY NOT BE REPRODUCED IN WHOLE OR PART OR USED FOR THE MANUFACTURE OF ANY ARTICLE WITHOUT THE EXPRESS PERMISSION OF THE COPYRIGHT HOLDERS.
- 2. WORK TO FIGURED DIMENSIONS ONLY.
- 3. THIS DRAWING IS TO BE READ IN CONJUNCTION WITH ALL RELEVANT ARCHITECT'S, SERVICE ENGINEER'S AND ARCHEVOLVE AND SPECIFICATIONS.

Rev_B	Raised Garage Floor level	AP	08/04/26
Rev_A	Updated Soffit Height to the Rear Main Roof	AP	10/03/26

Revision Number	Revision Description	Issued by	Revision Date
-----------------	----------------------	-----------	---------------

DATE:	STATUS:	SHEET SIZE:
10/09/25	PLANNING ISSUE	A1

SCALE:	DRAWN:	CHECKED:
1 : 50	AP	

CLIENT:	SITE ADDRESS:
Mr & Mrs N Kayworth	Plot 6 Angell Heights

DRAWING: PLOT 6

TITLE: Proposed Ground Floor

PROJECT NO: AngellHeights

DRAWING NO: ARC/008/25/P6/1

REVISION: Rev_B



ARCHEVOLVE

✉ // design @archevolve.co.uk

WEB // www. archevolve.co.uk

☎ // 07830 325566



VISUAL SCALE 1:50 @ A1