




Proposed Rear Elevation

1 : 50

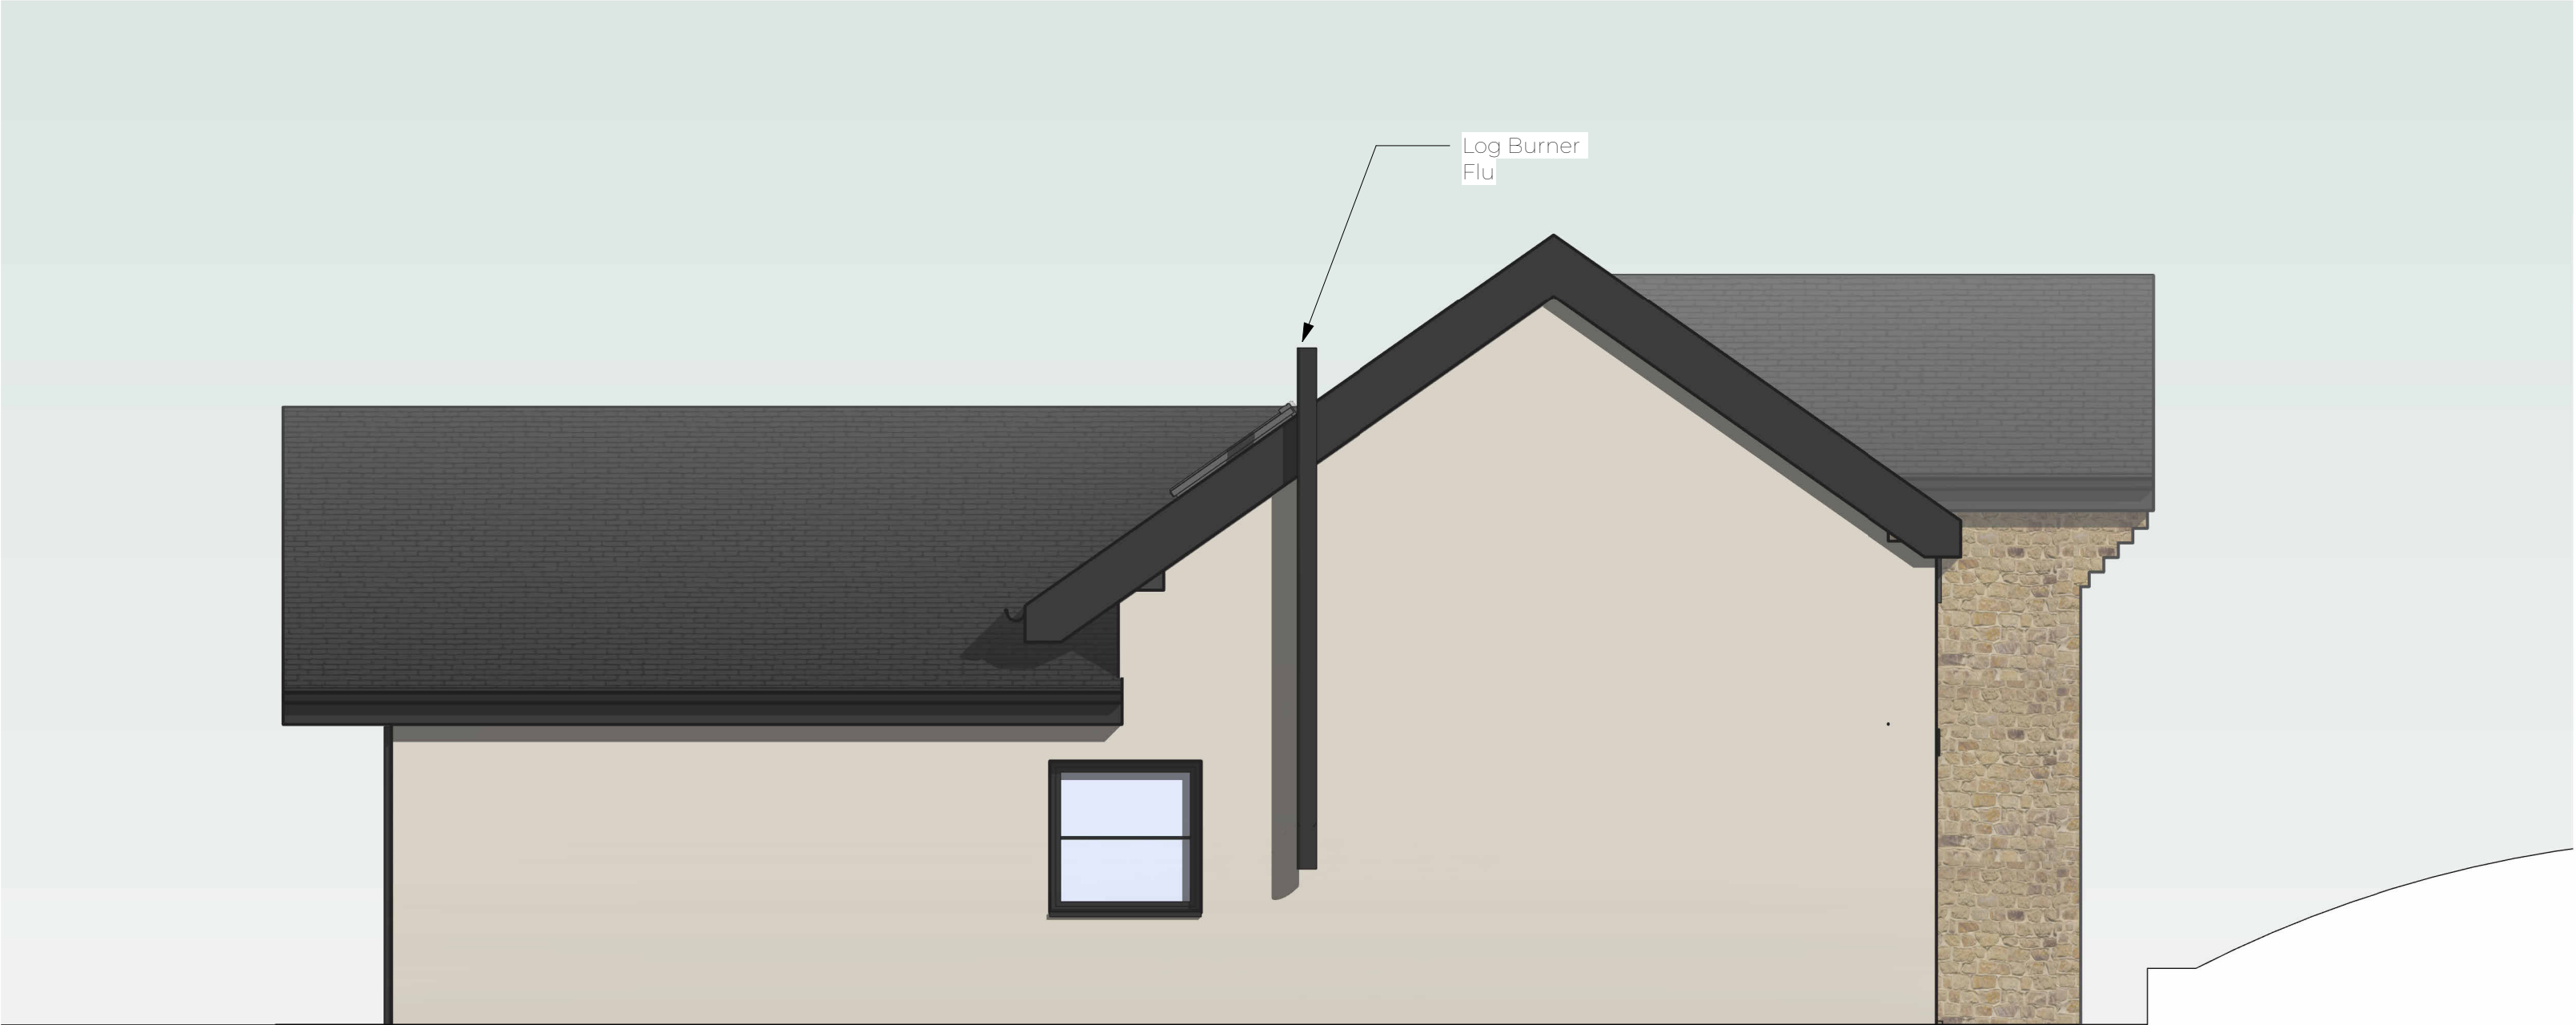

Proposed Side Elevation

1 : 50

Material Schedule



Spanish Slate



Portland Stone  
Monocouche render



Horsham Stone Wall



VISUAL SCALE 1:50 @ A1

Notes:

1. THE COPYRIGHT OF THIS DRAWING IS VESTED IN ARCHEVOLVE AND IT MAY NOT BE REPRODUCED IN WHOLE OR PART OR USED FOR THE MANUFACTURE OF ANY ARTICLE WITHOUT THE EXPRESS PERMISSION OF THE COPYRIGHT HOLDERS.
2. WORK TO FIGURED DIMENSIONS ONLY.
3. THIS DRAWING IS TO BE READ IN CONJUNCTION WITH ALL RELEVANT ARCHITECT'S, SERVICE ENGINEER'S AND ARCHEVOLVE AND SPECIFICATIONS.

|       |                                             |    |          |
|-------|---------------------------------------------|----|----------|
| Rev_B | Raised Garage Floor level                   | AP | 08/04/26 |
| Rev_A | Updated Soffit Height to the Rear Main Roof | AP | 10/03/26 |

| Revision Number | Revision Description | Issued by | Revision Date |
|-----------------|----------------------|-----------|---------------|
|-----------------|----------------------|-----------|---------------|

DATE:

STATUS:

SHEET SIZE:

10/09/25

PLANNING  
ISSUE

A1

SCALE:

DRAWN:

CHECKED:

1 : 50

AP

CLIENT:

SITE ADDRESS:

Mr & Mrs N  
Kayworth

Plot 6 Angell  
Heights

DRAWING:

PLOT 6

TITLE:

Proposed Elevations A

PROJECT NO:

AngellHeights

DRAWING NO:

ARC/008/25/P6/4

REVISION:

Rev\_B



ARCHEVOLVE

✉ // design [@archevolve.co.uk](mailto:design@archevolve.co.uk)

🌐 // www. [archevolve.co.uk](http://www.archevolve.co.uk)

☎ // 07830 325566

