



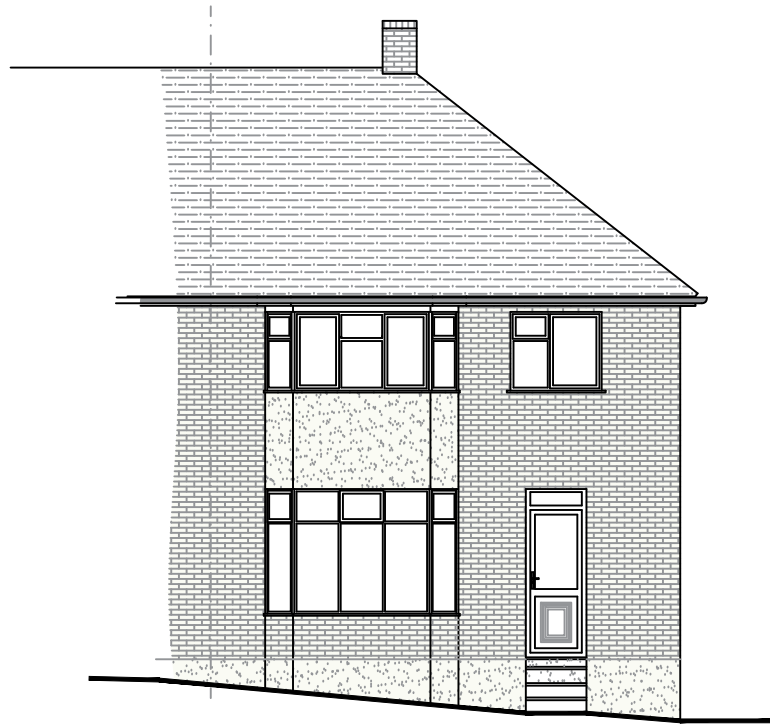


Existing Front (West) Elevation (Scale 1:100)

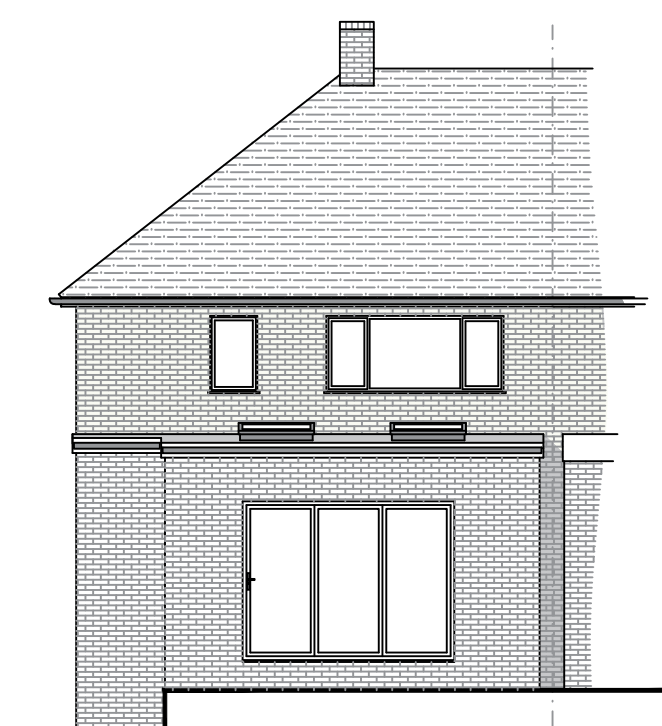


Existing Rear (East) Elevation (Scale 1:100)




Existing Side (South) Elevation (Scale 1:100)

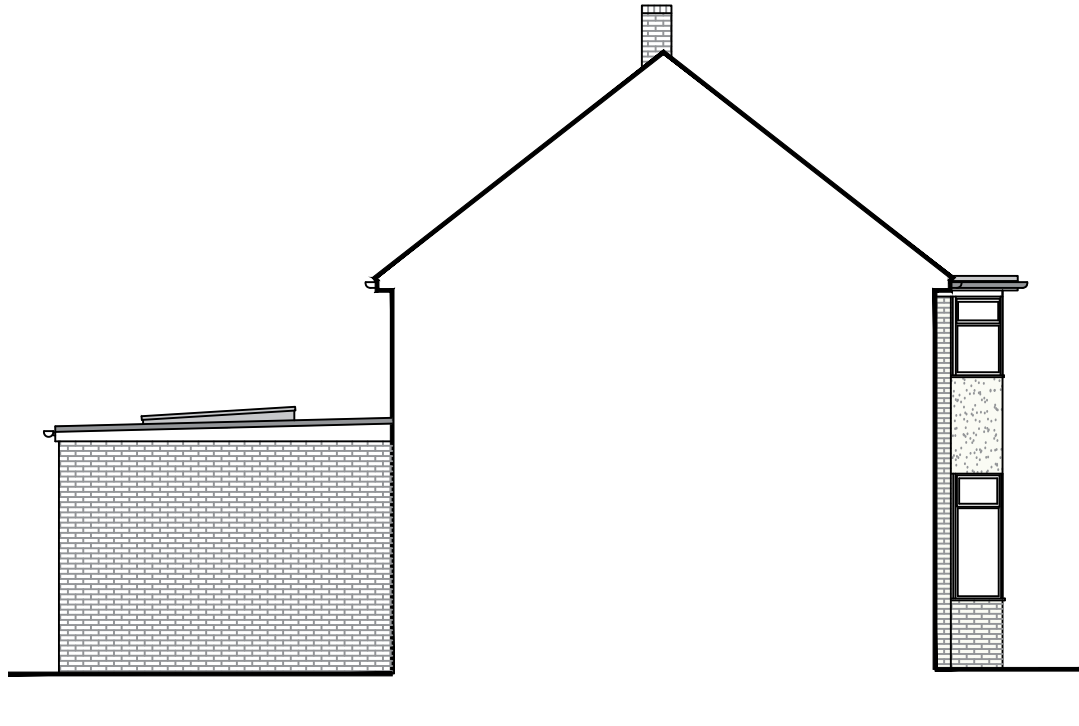


Existing Side (North) Elevation (Scale 1:100)

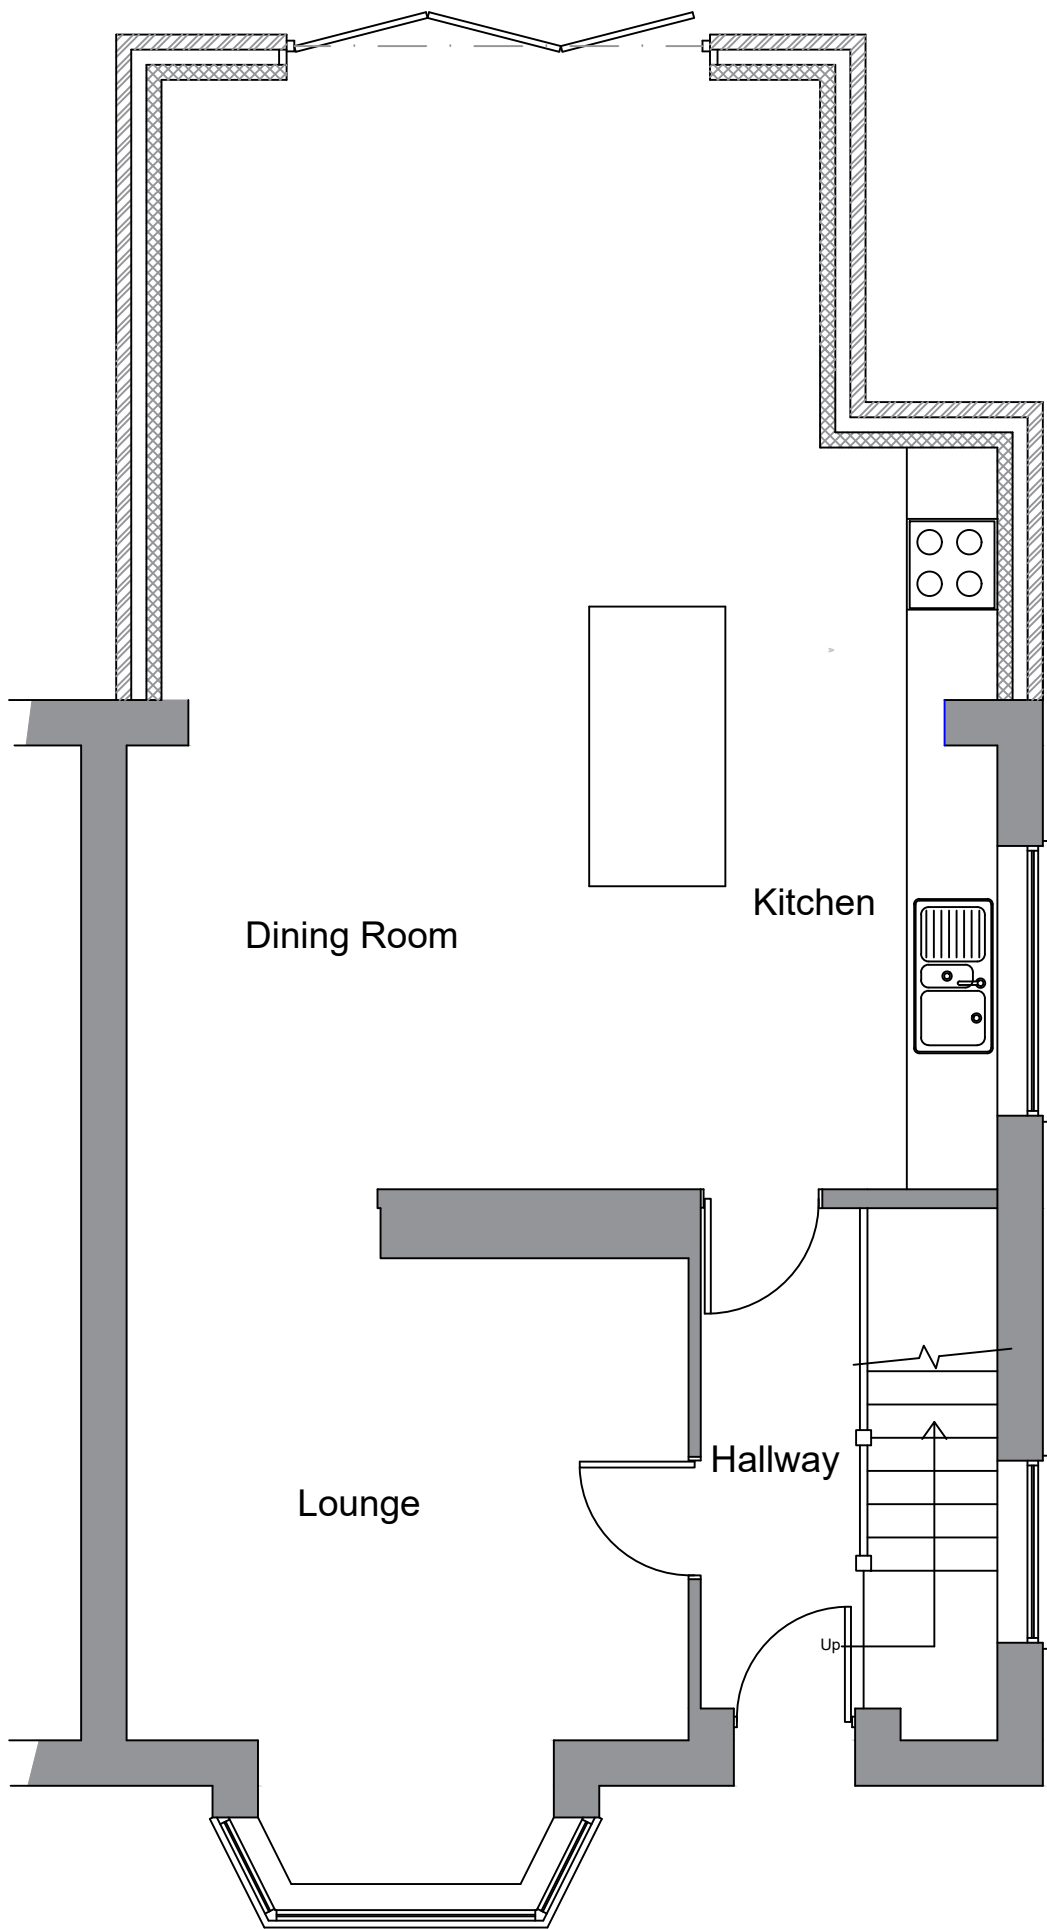


Existing Ground Floor Plan (Scale 1:50)

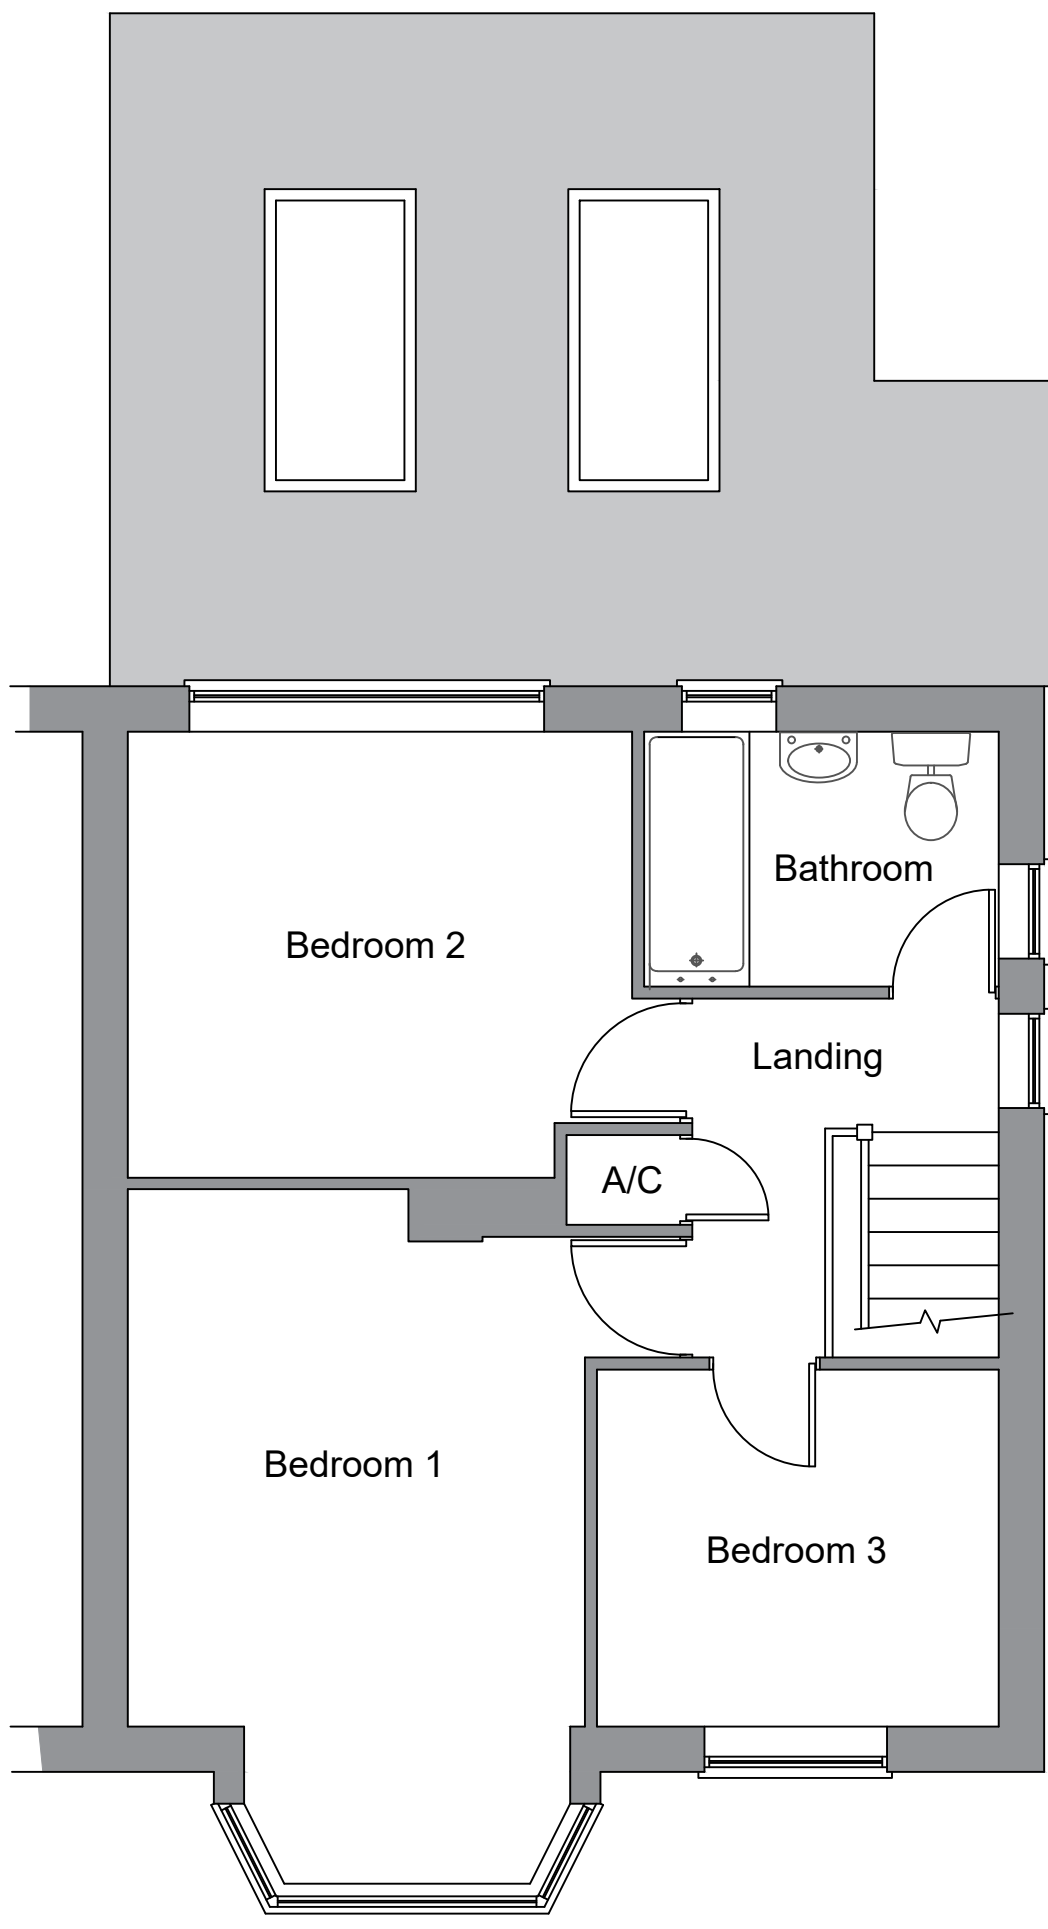

Existing First Floor Plan (Scale 1:50)

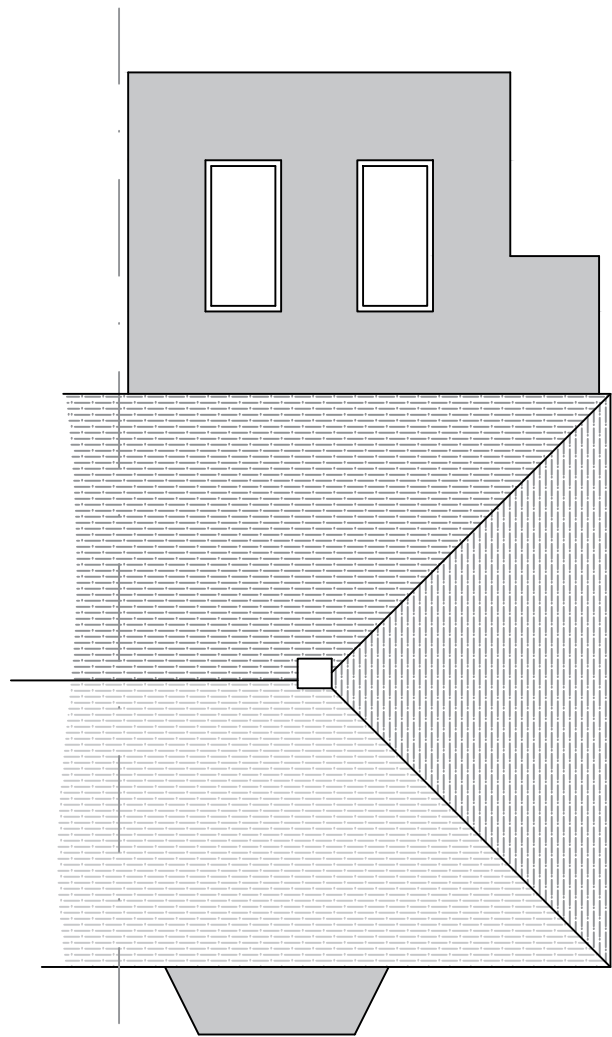

Existing Roof Plan (Scale 1:50)

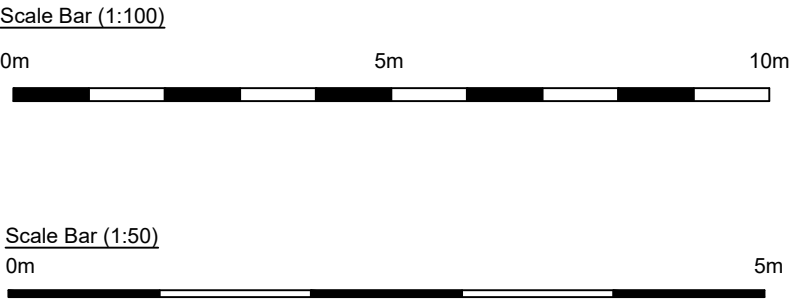

revisions		
DOWSVIEW ASSOCIATES Chartered Surveyors		
Little Acorns, Hampers Lane, Storrington, West Sussex, RH20 3HZ Tel: 01903 746367 Mob: 7525 844965 Email: mail@dowview-surveyors.co.uk		
address 14 Farm Avenue Horsham West Sussex RH12 2JY		
project Proposed front porch and off road parking		
title Existing Layouts and elevations		
scale:	date:	revision:
As noted @ A2	Mach 2026	
drawing number		
2026.501.01		