






Proposed Front (West) Elevation (Scale 1:100)

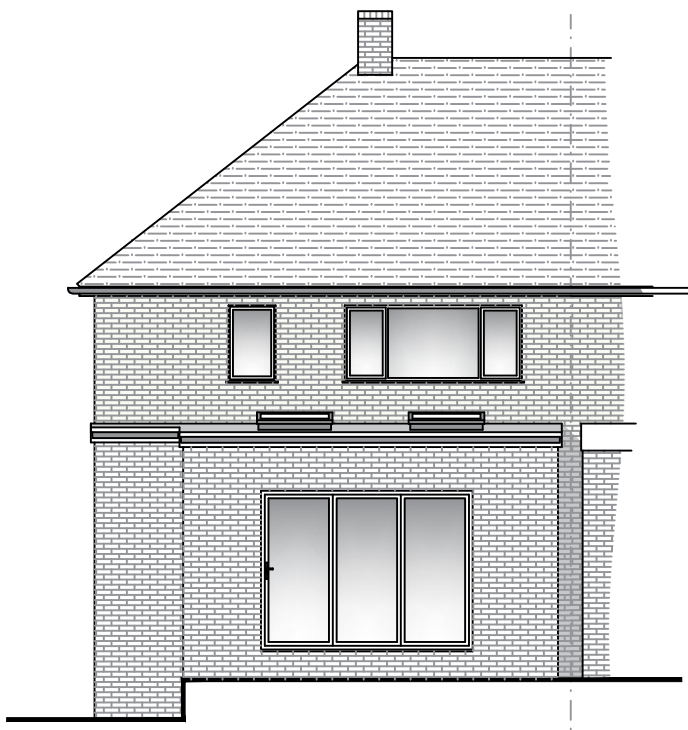

Proposed Rear (East) Elevation (Scale 1:100)

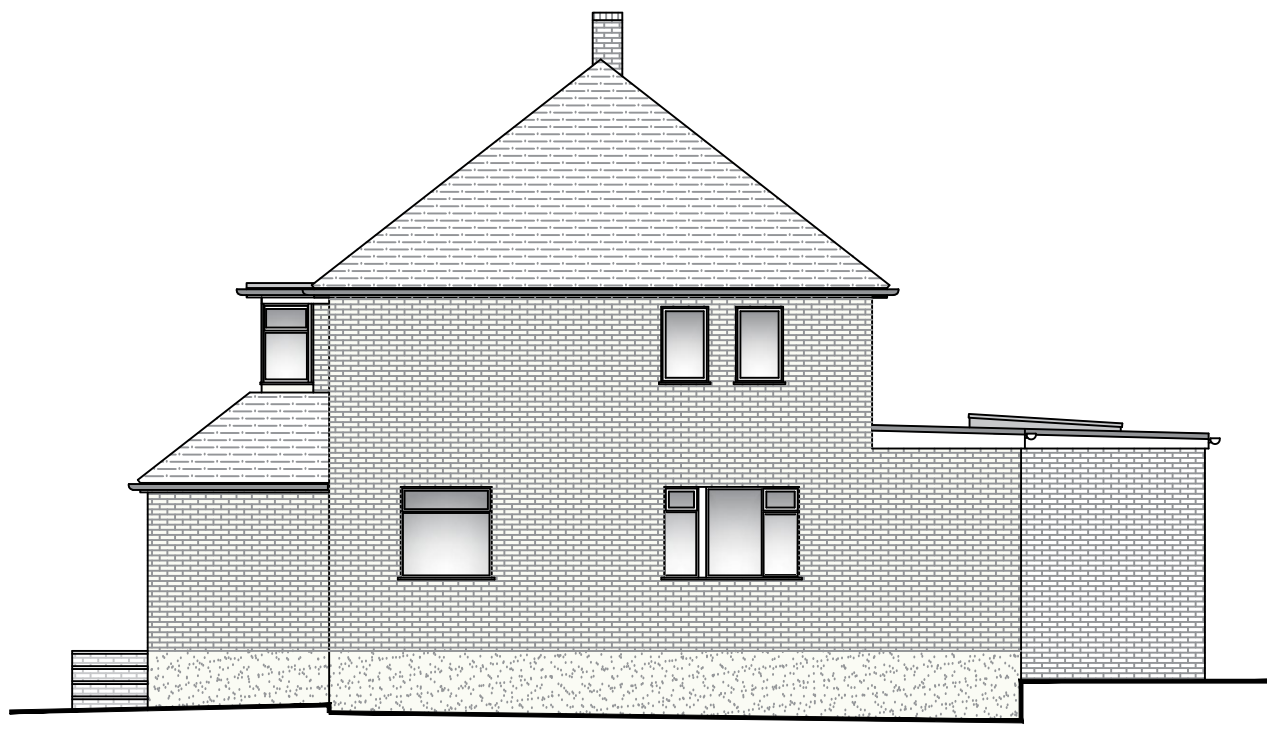


Proposed Side (South) Elevation (Scale 1:100)

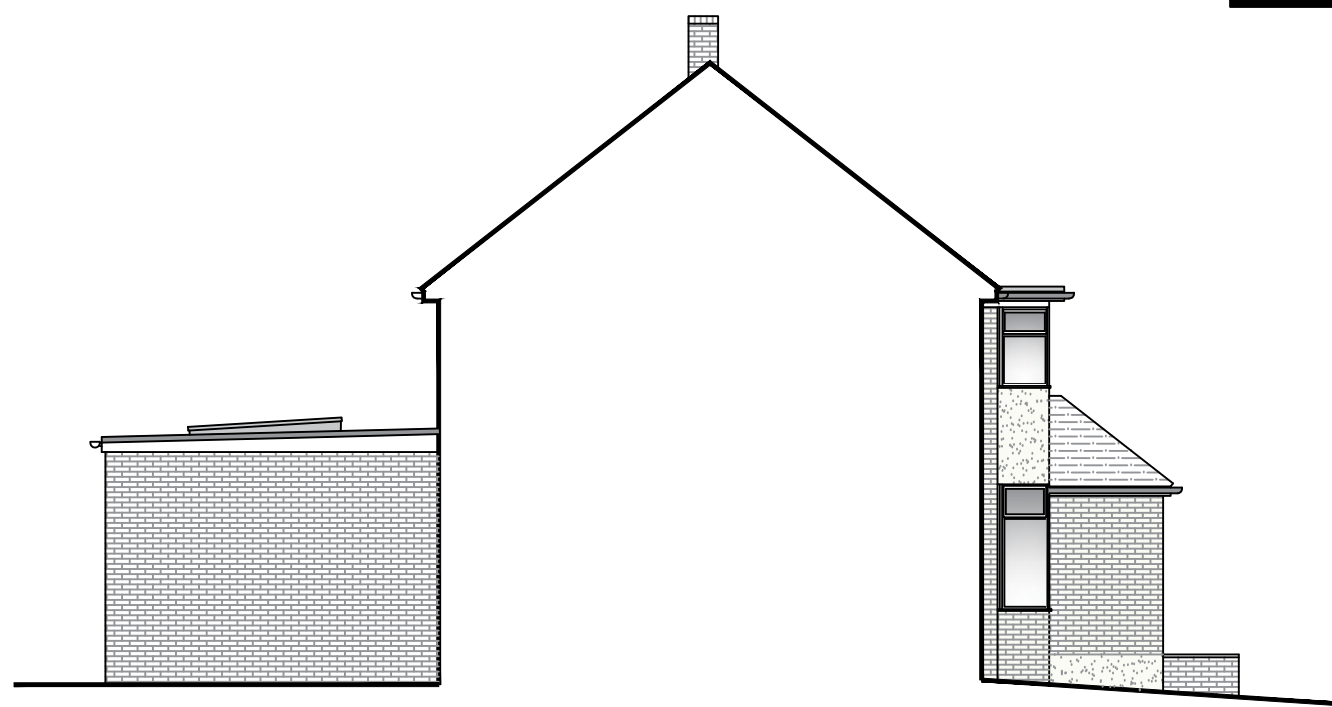


Proposed Side (North) Elevation (Scale 1:100)

Scale Bar (1:100)
0m 5m 10m


Scale Bar (1:50)
0m 5m

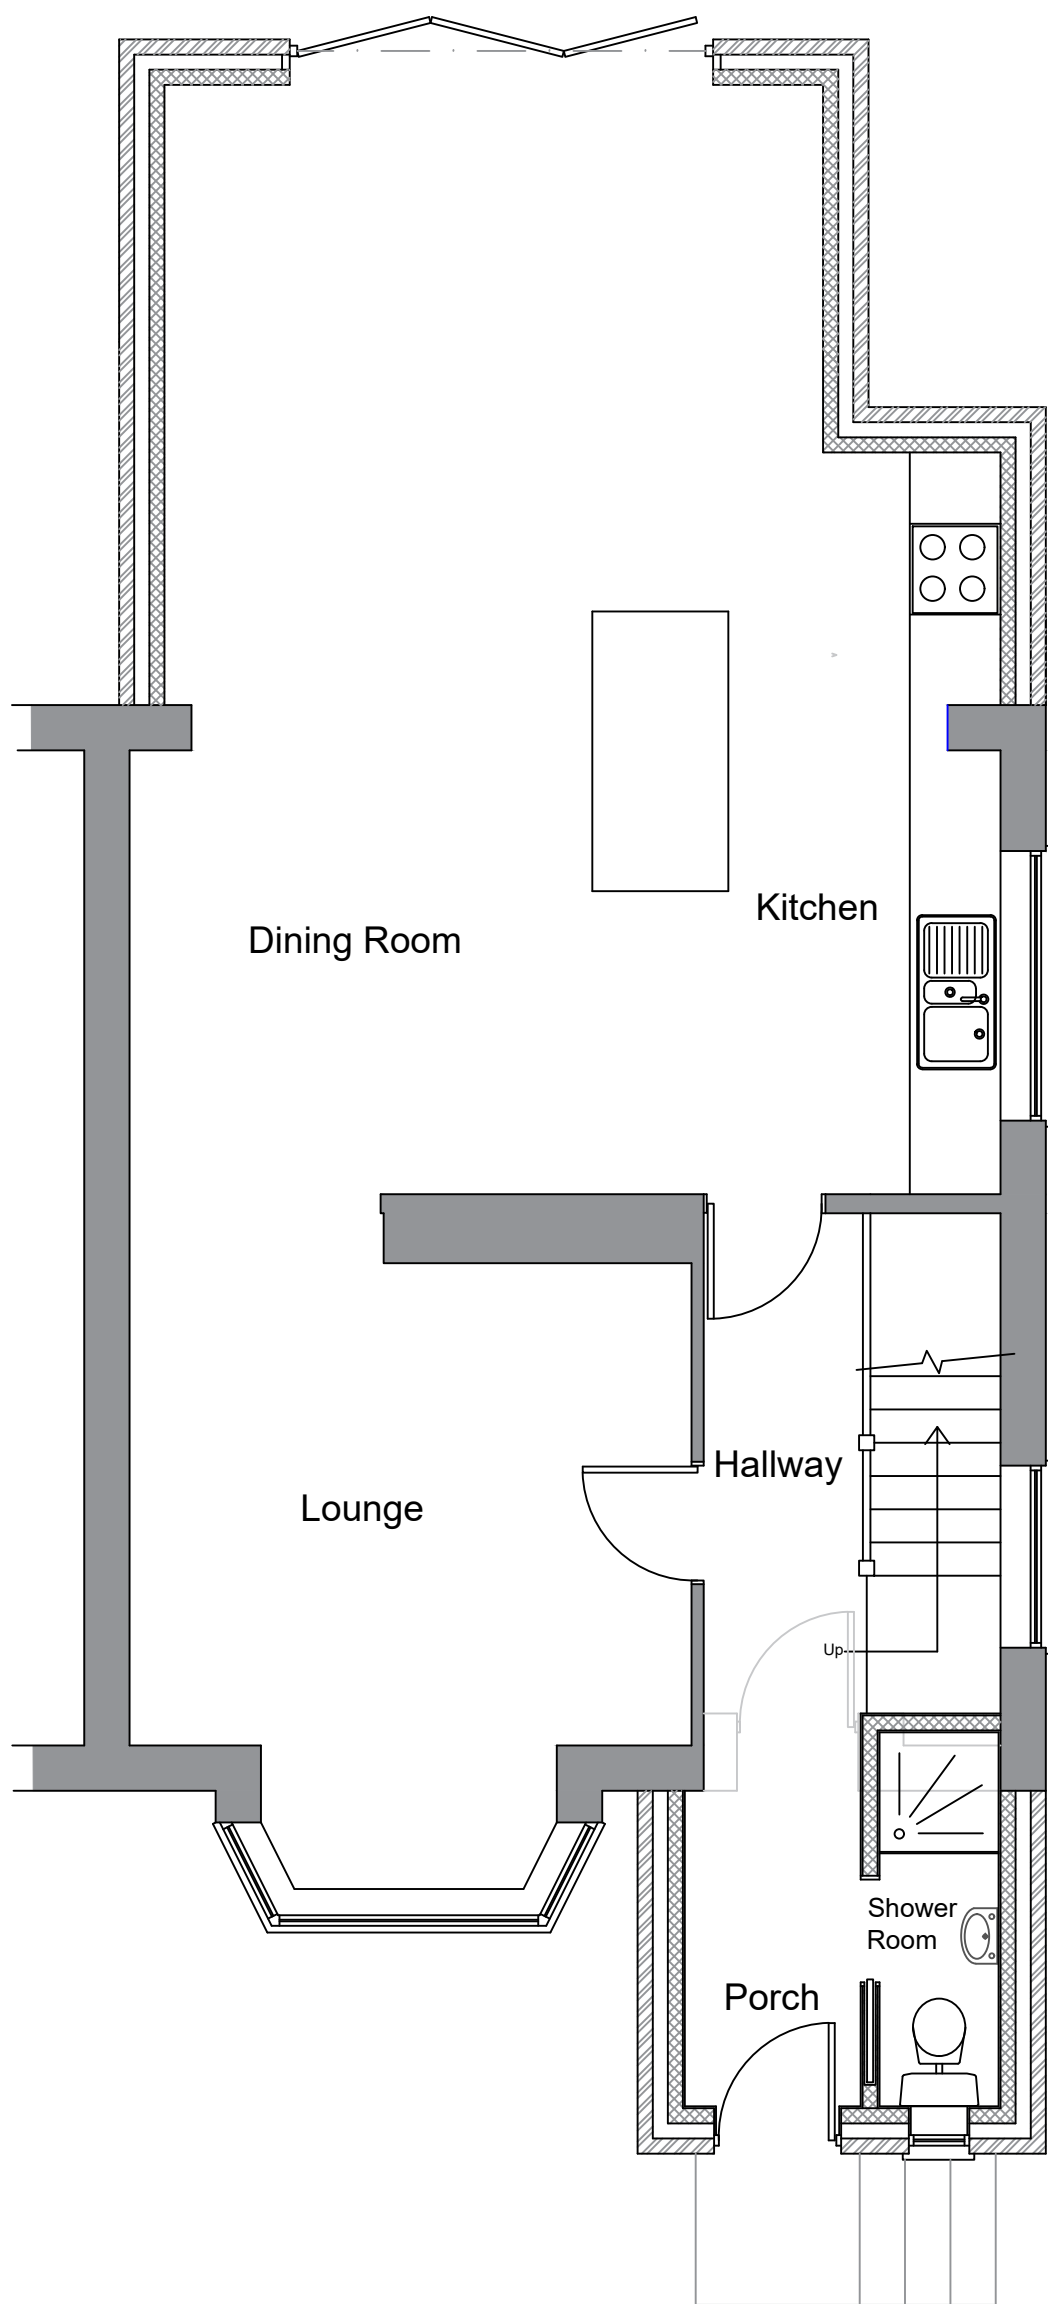

Proposed Ground Floor Plan (Scale 1:50)

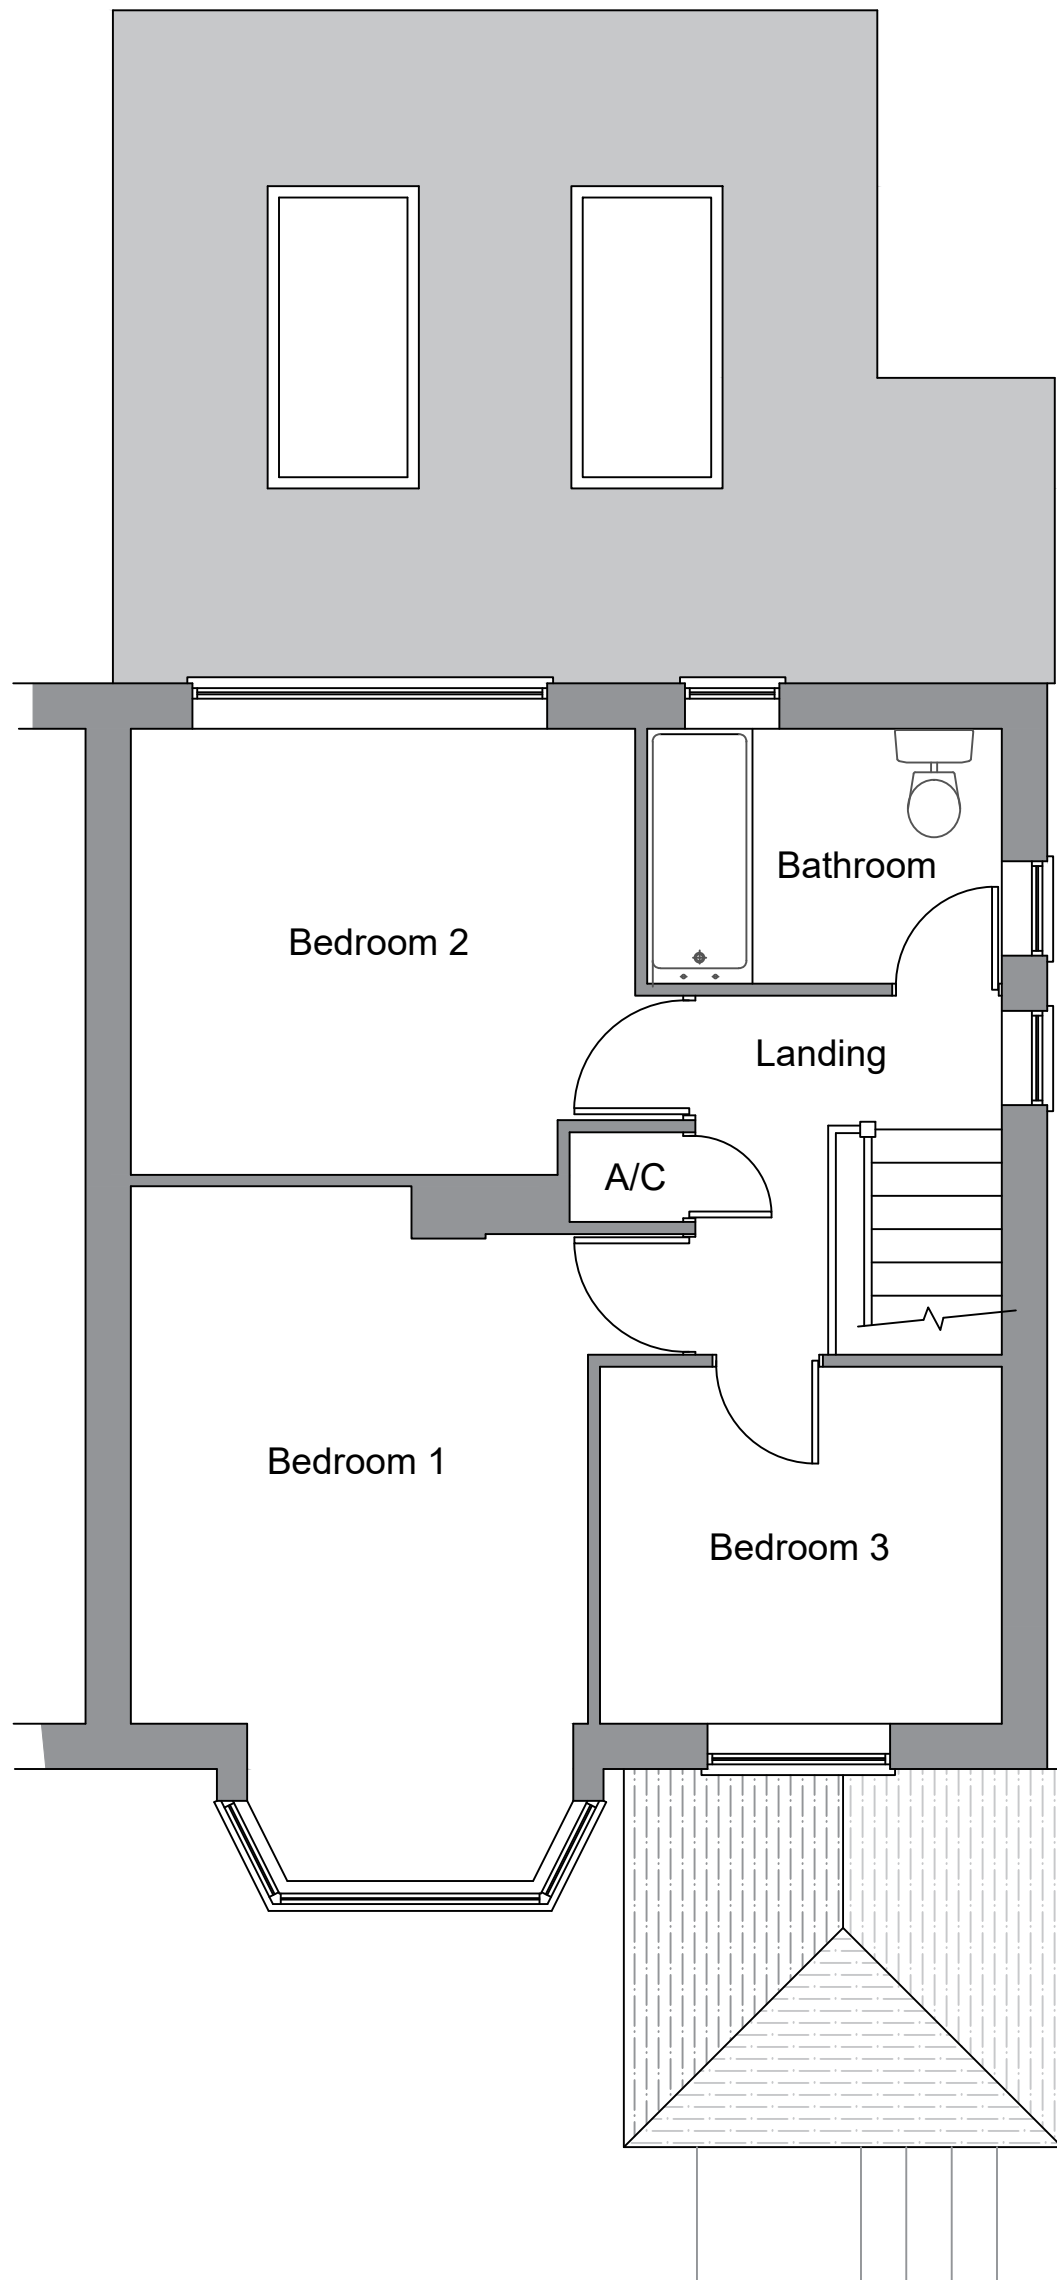

Proposed First Floor Plan (Scale 1:50)

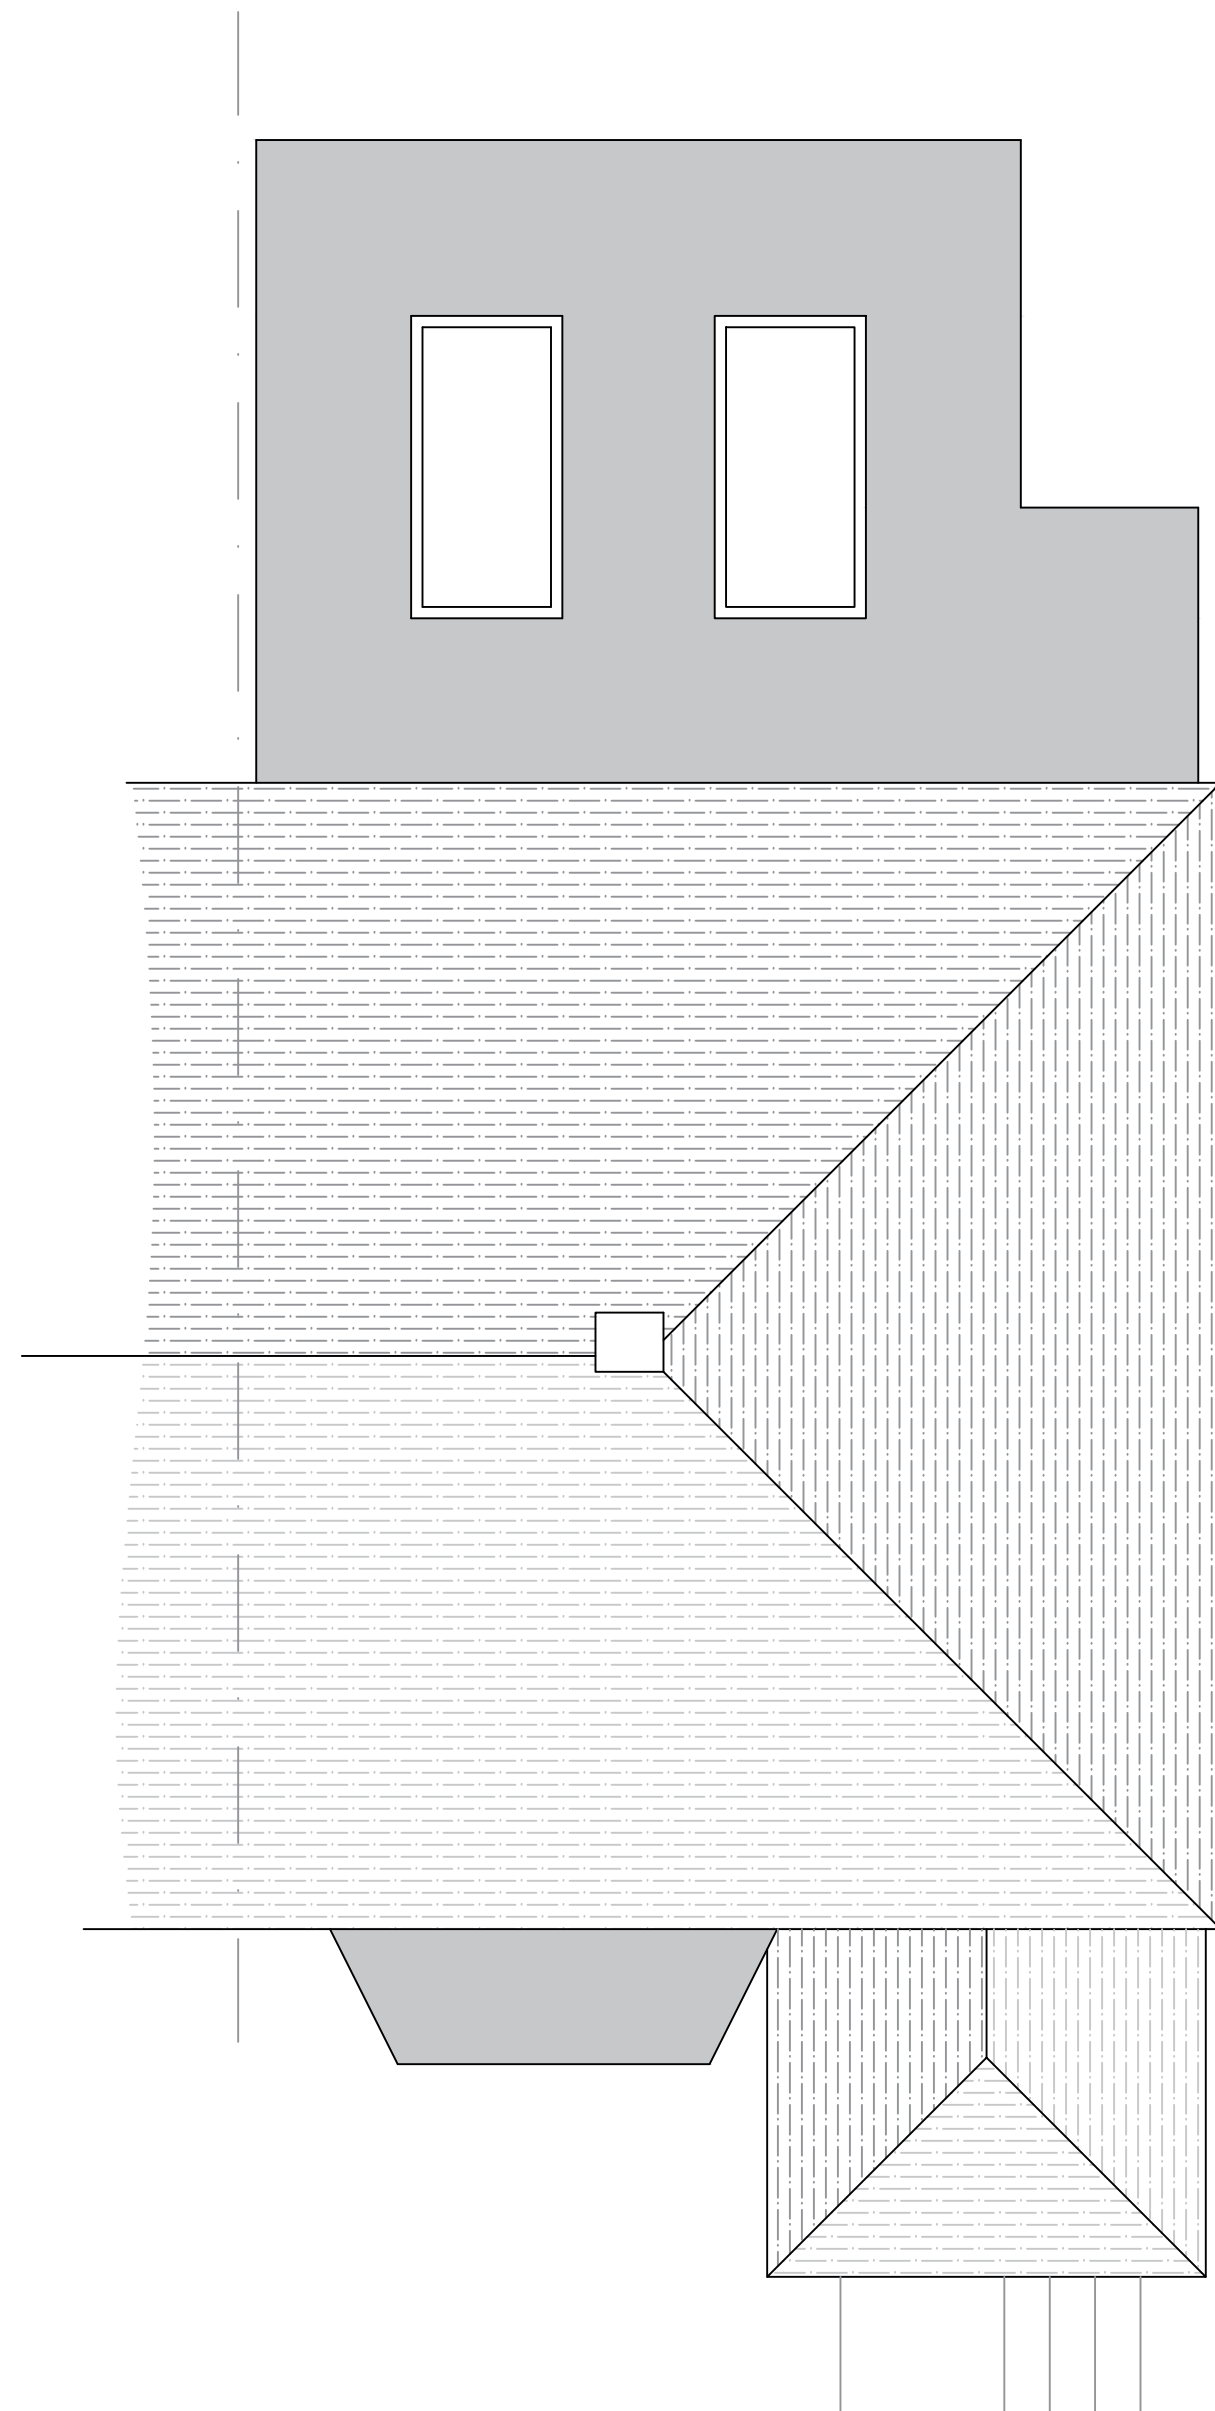

Proposed Roof Plan (Scale 1:50)

revisions

DOWNSVIEW
ASSOCIATES
Chartered Surveyors

Little Acorns, Hampers Lane, Storrington,
West Sussex, RH20 3HZ
Tel: 01323 765457 / 765458 7525 844885
Email: info@downsview-surveyors.co.uk



address
14 Farm Avenue
Northam
West Sussex
RH12 2JY

project
Proposed front porch and off road parking

title
Proposed Layouts and elevations

scale: As noted @ A1 date: March 2026 revision:

drawing number

2026.501.02