



NOTES



- DO NOT SCALE OFF THIS DRAWING EXCEPT FOR PLANNING PURPOSES
- CHECK ALL DIMENSIONS ON SITE BEFORE ANY WORK IS COMMENCED
- ALL GOODS MATERIALS AND WORKMANSHIP MUST CONFORM WITH CURRENT BUILDING REGULATIONS, BRITISH STANDARDS AND CODES OF PRACTICE
- COPYRIGHT OF THIS DRAWING IS RETAINED BY THE ARCHITECT AND IT MUST NOT BE REPRODUCED WITHOUT WRITTEN CONSENT

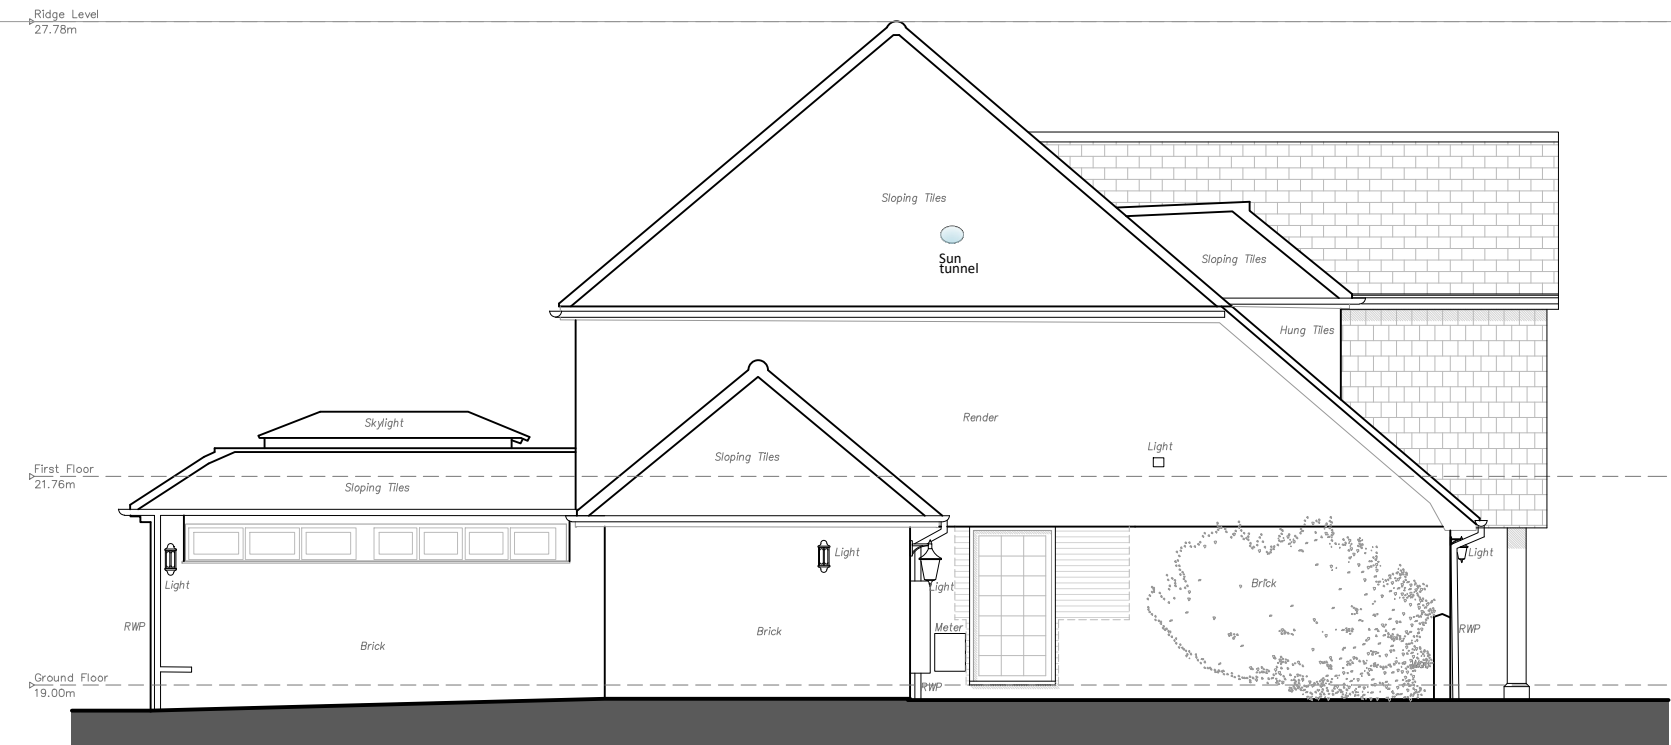



PROPOSED SOUTH EAST ELEVATION - Sketch 5 rev A
1:100

 



PROPOSED SOUTH WEST ELEVATION

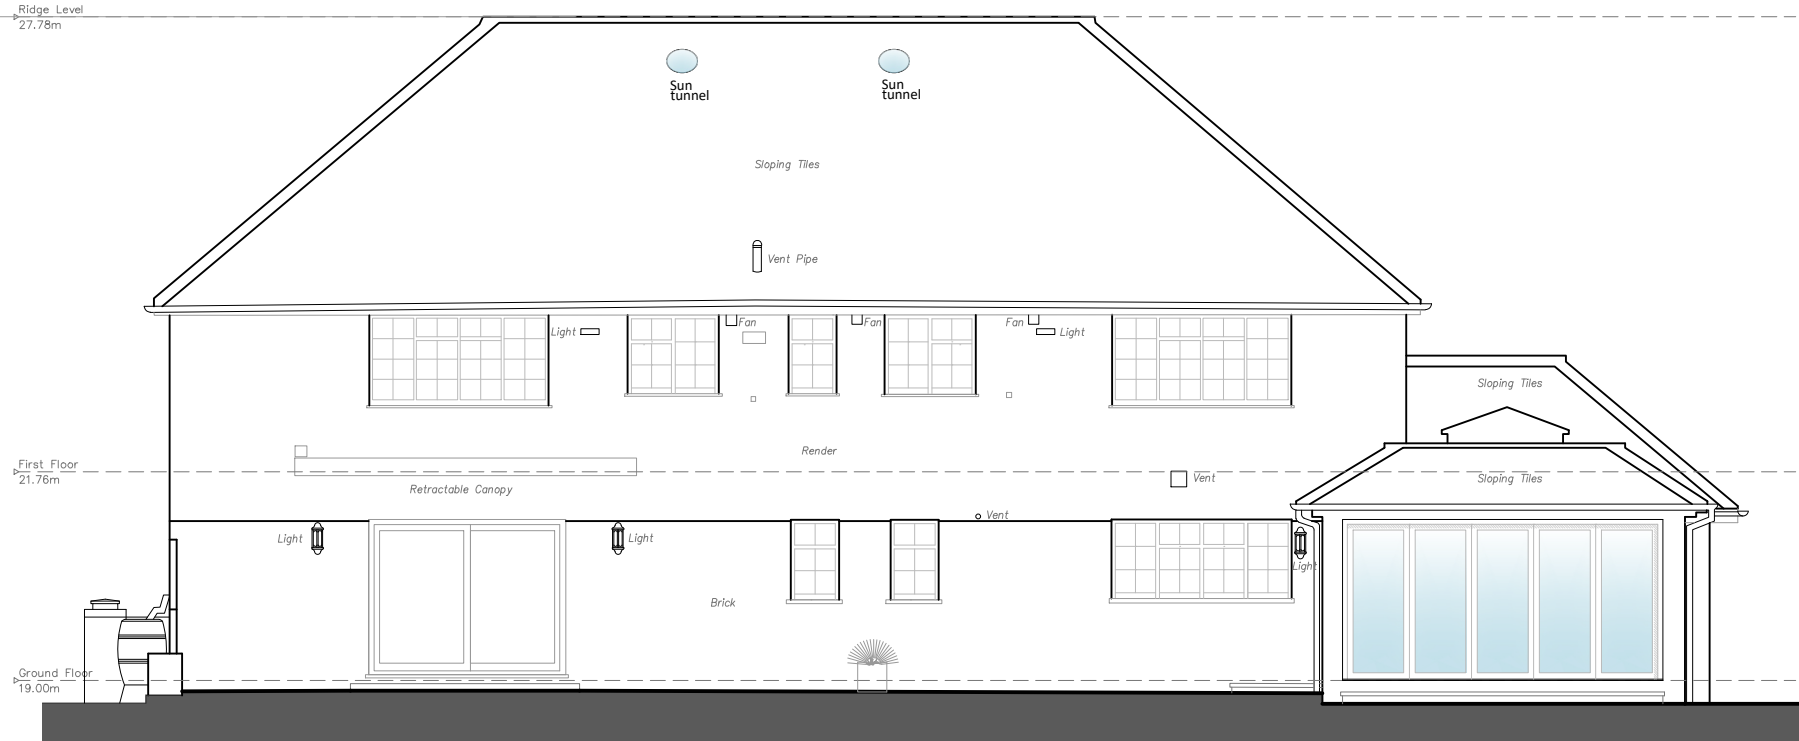 



PROPOSED NORTH WEST ELEVATION

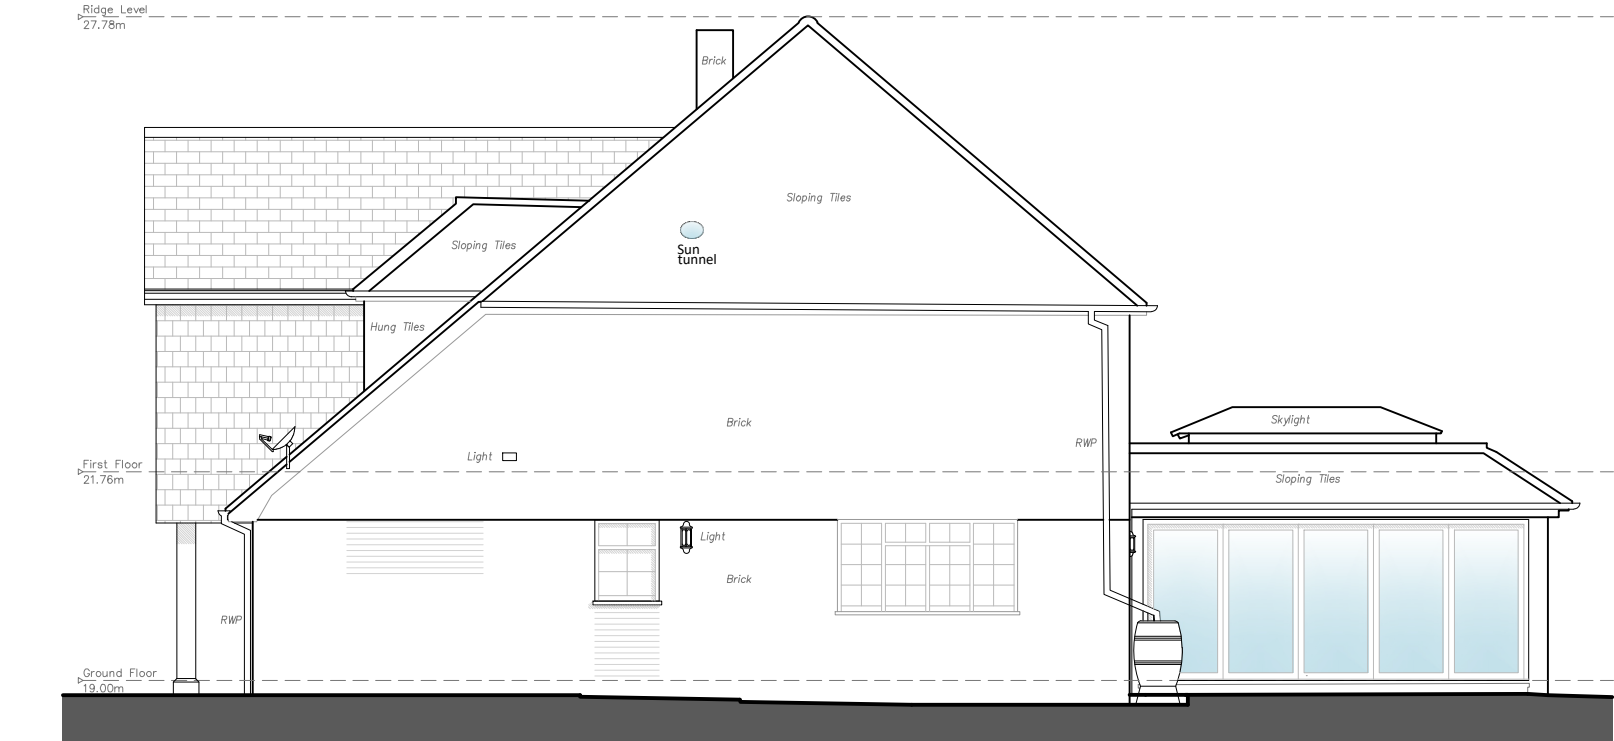 


PROPOSED NORTH EAST ELEVATION

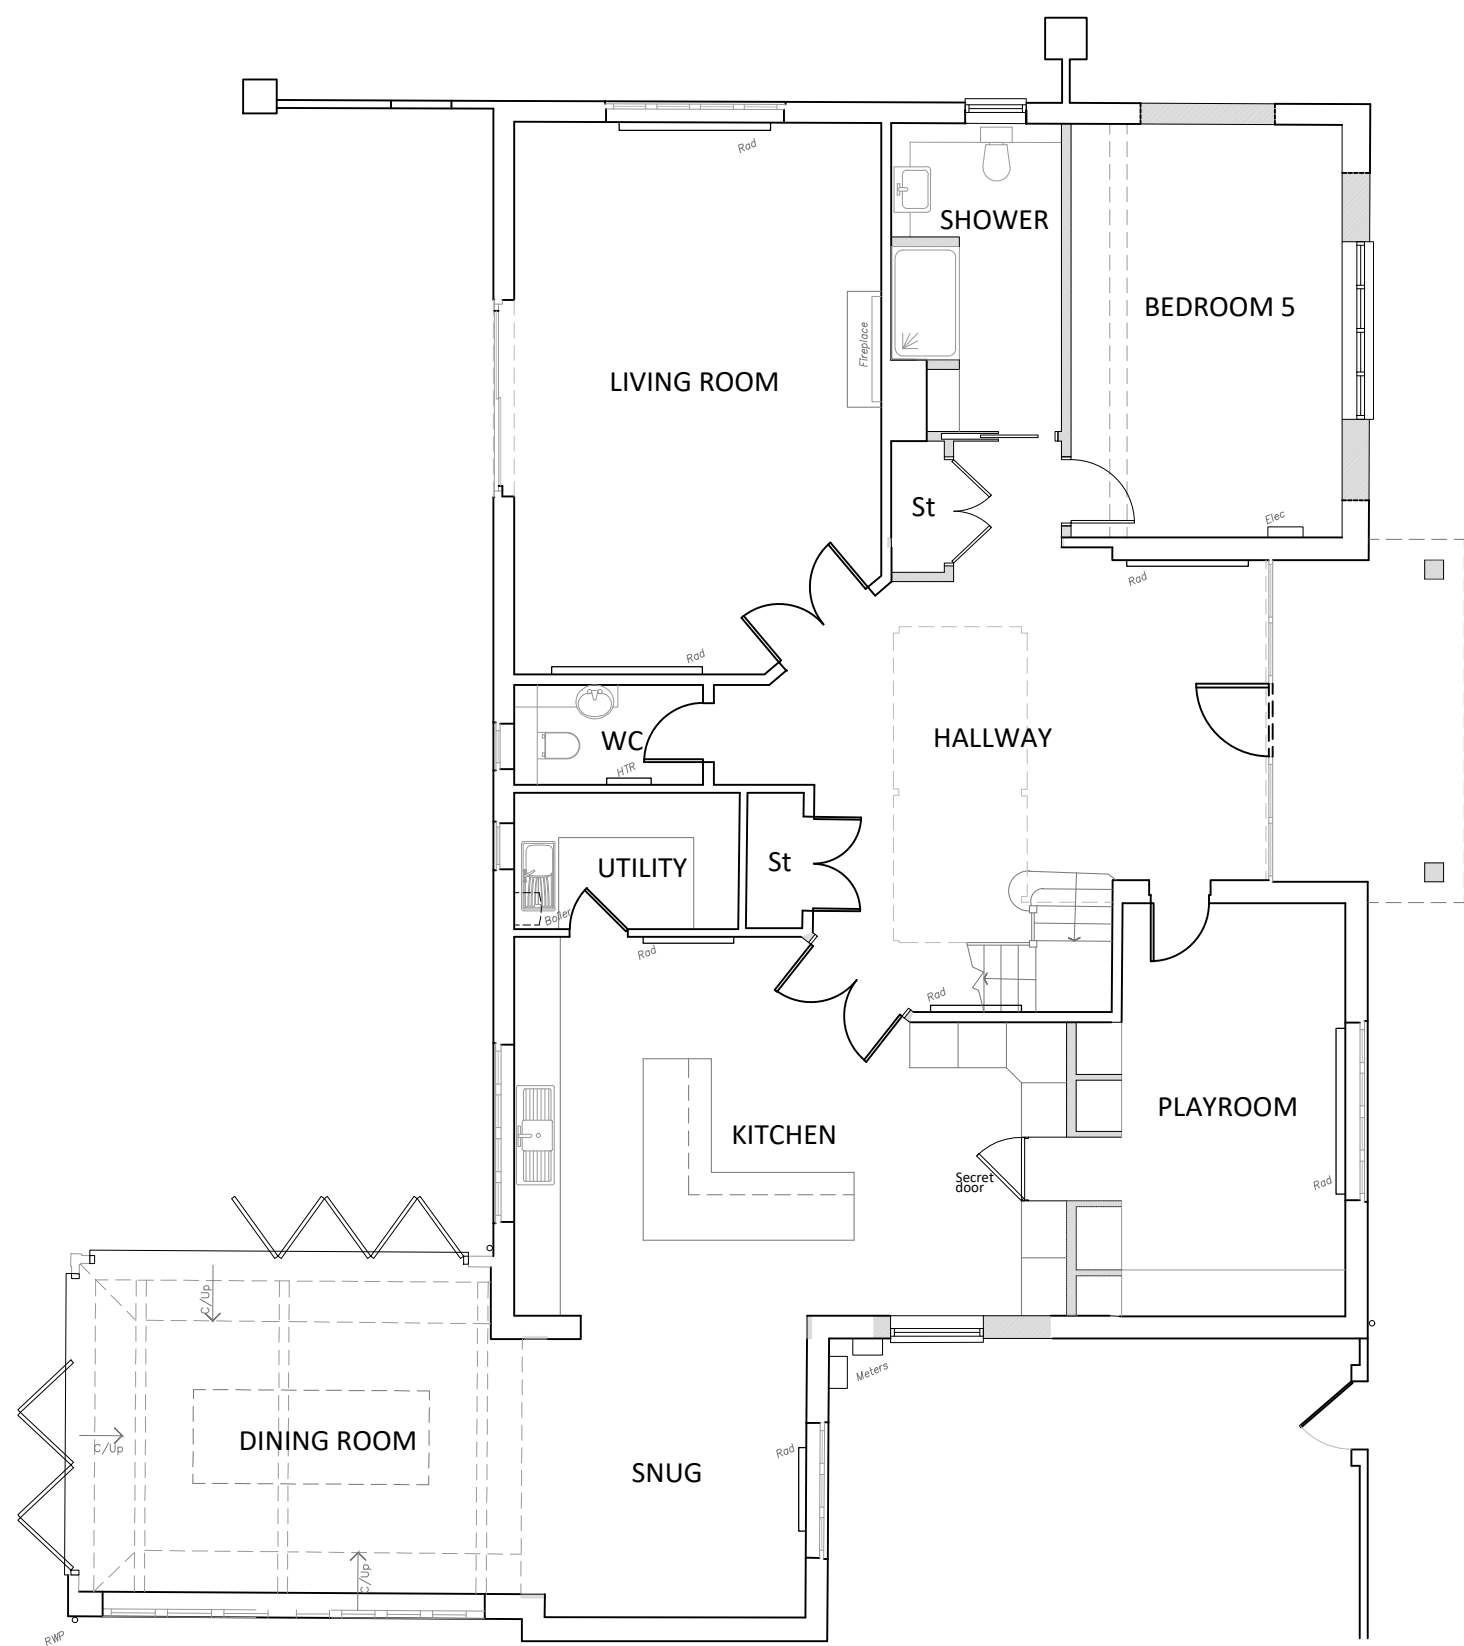 

PROPOSED GROUND FLOOR PLAN

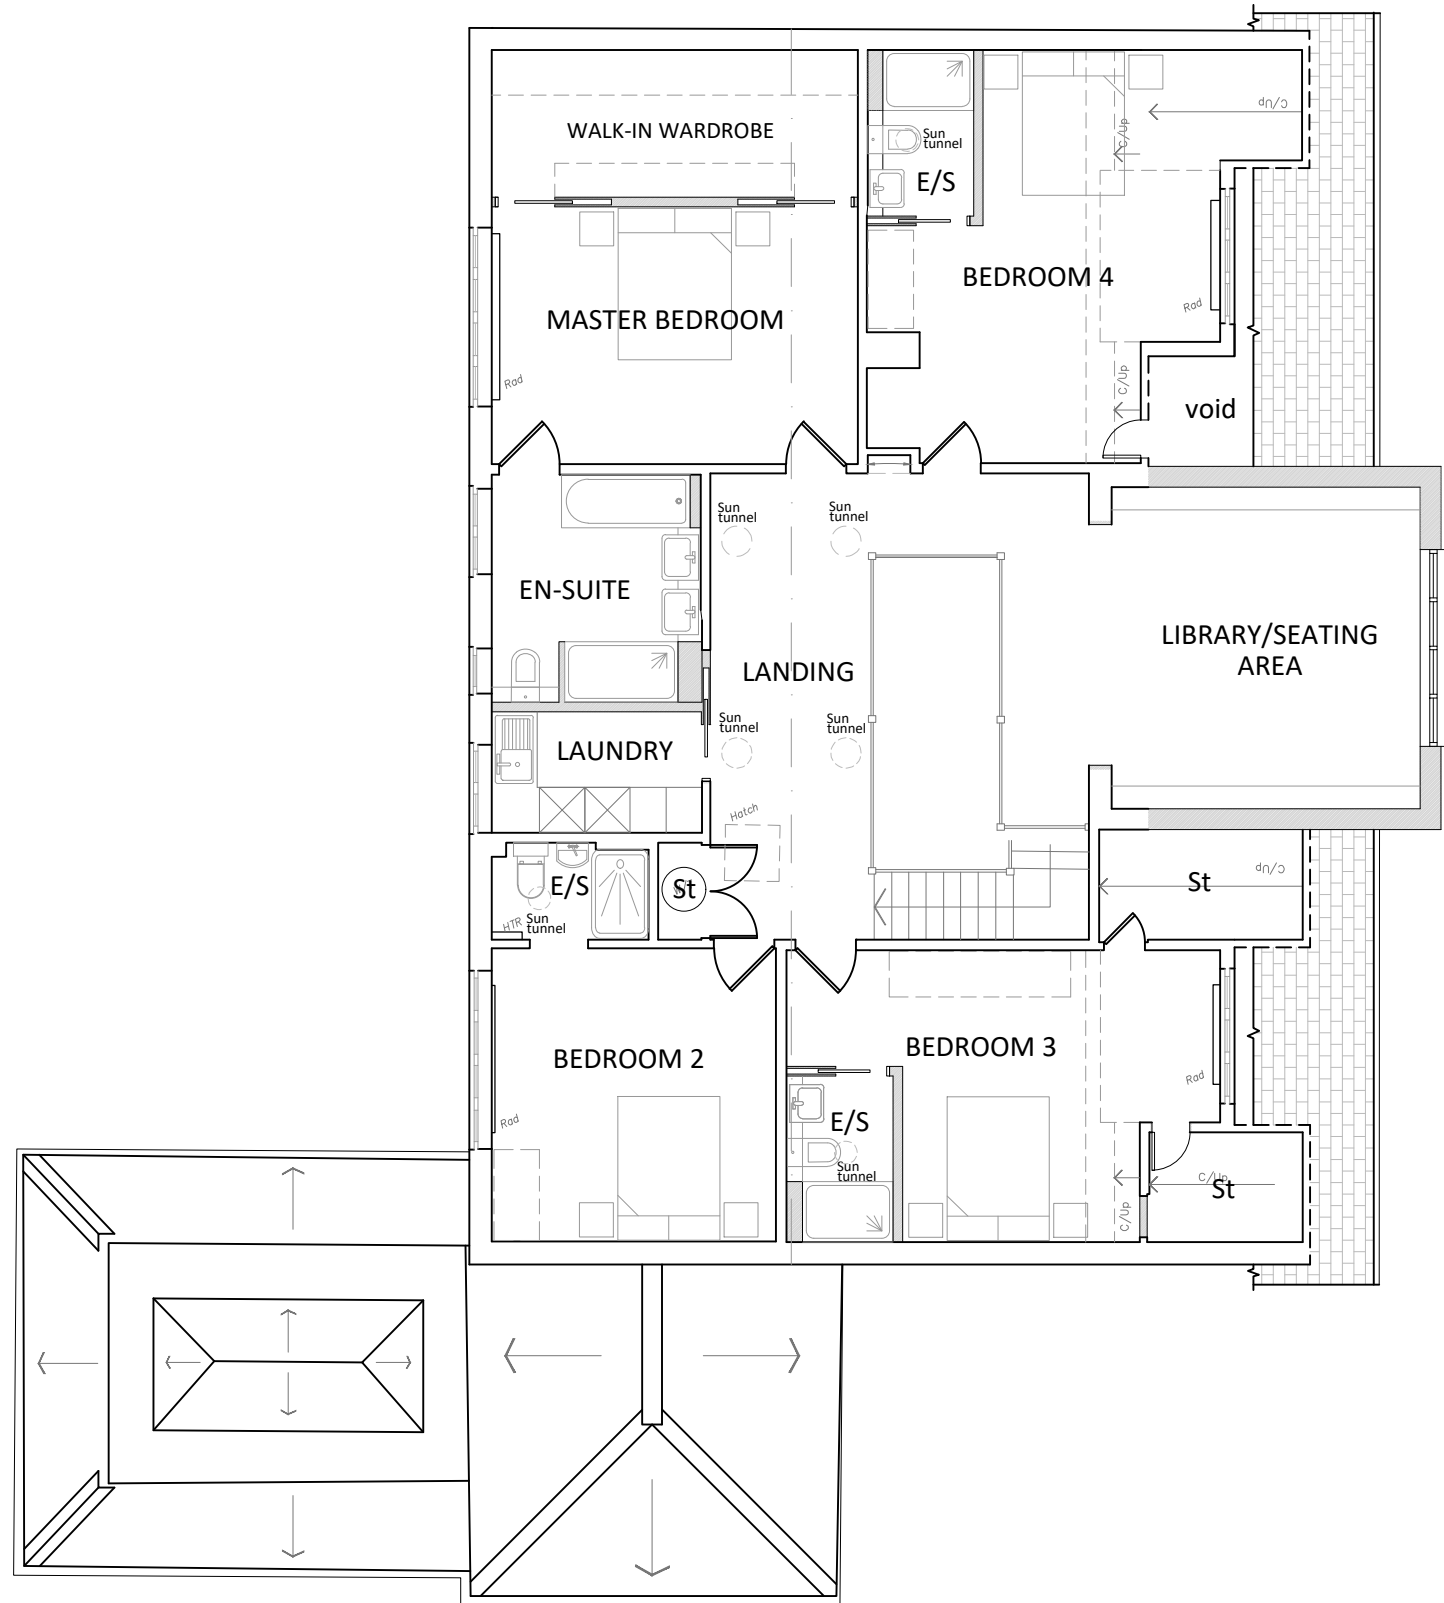 

PROPOSED FIRST FLOOR PLAN

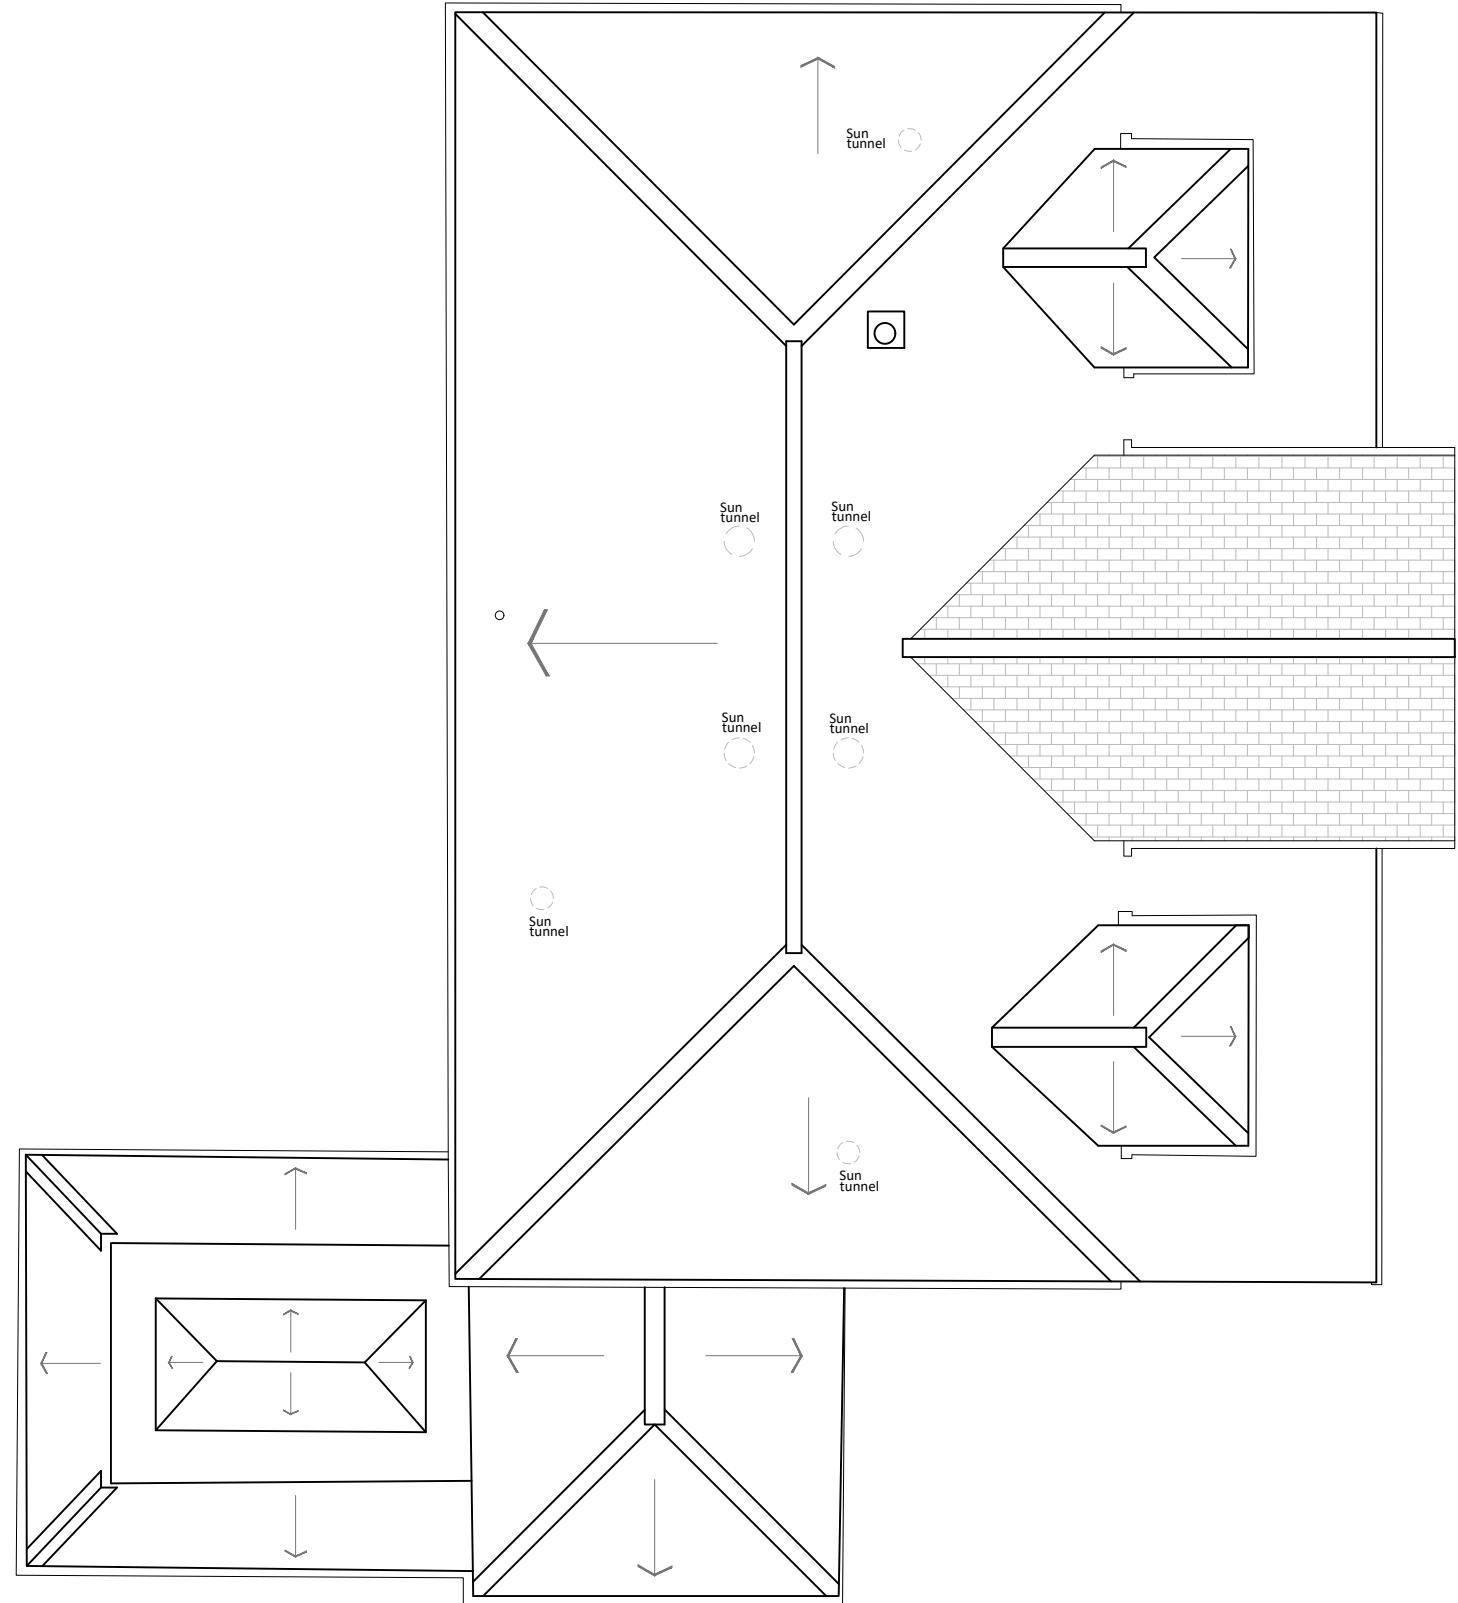

PROPOSED ROOF PLAN

B	14.04.26	GW	Extension window amended
A	27.08.25	GW	Scale bar added to Southeast Elevation
REV	DATE	BY	AMENDMENT
folkes architects The Old Forge 6 Church Street Storrington West Sussex RH20 4LA			
CLIENT Mr and Mrs R Enes			
JOB TITLE 5 Wyndham Lea West Chiltington West Sussex RH20 2NP			
DRAWING TITLE Proposed Plans and Elevations			
PROJECT STAGE Planning			
DRAWING STATUS Preliminary NOT FOR CONSTRUCTION USE UNLESS STATED AS 'CONSTRUCTION'			
DATE July 2025	SCALE 1:100	DRAWN BY GW	CHECKED BY MF
JOB NO. 25041	DRAWING NO. 3.02	REVISION B	