


EXISTING STRUCTURE

DEMOLISHED STRUCTURE

PROPOSED STRUCTURE


STRUCTURAL BEAM BY ENGINEER

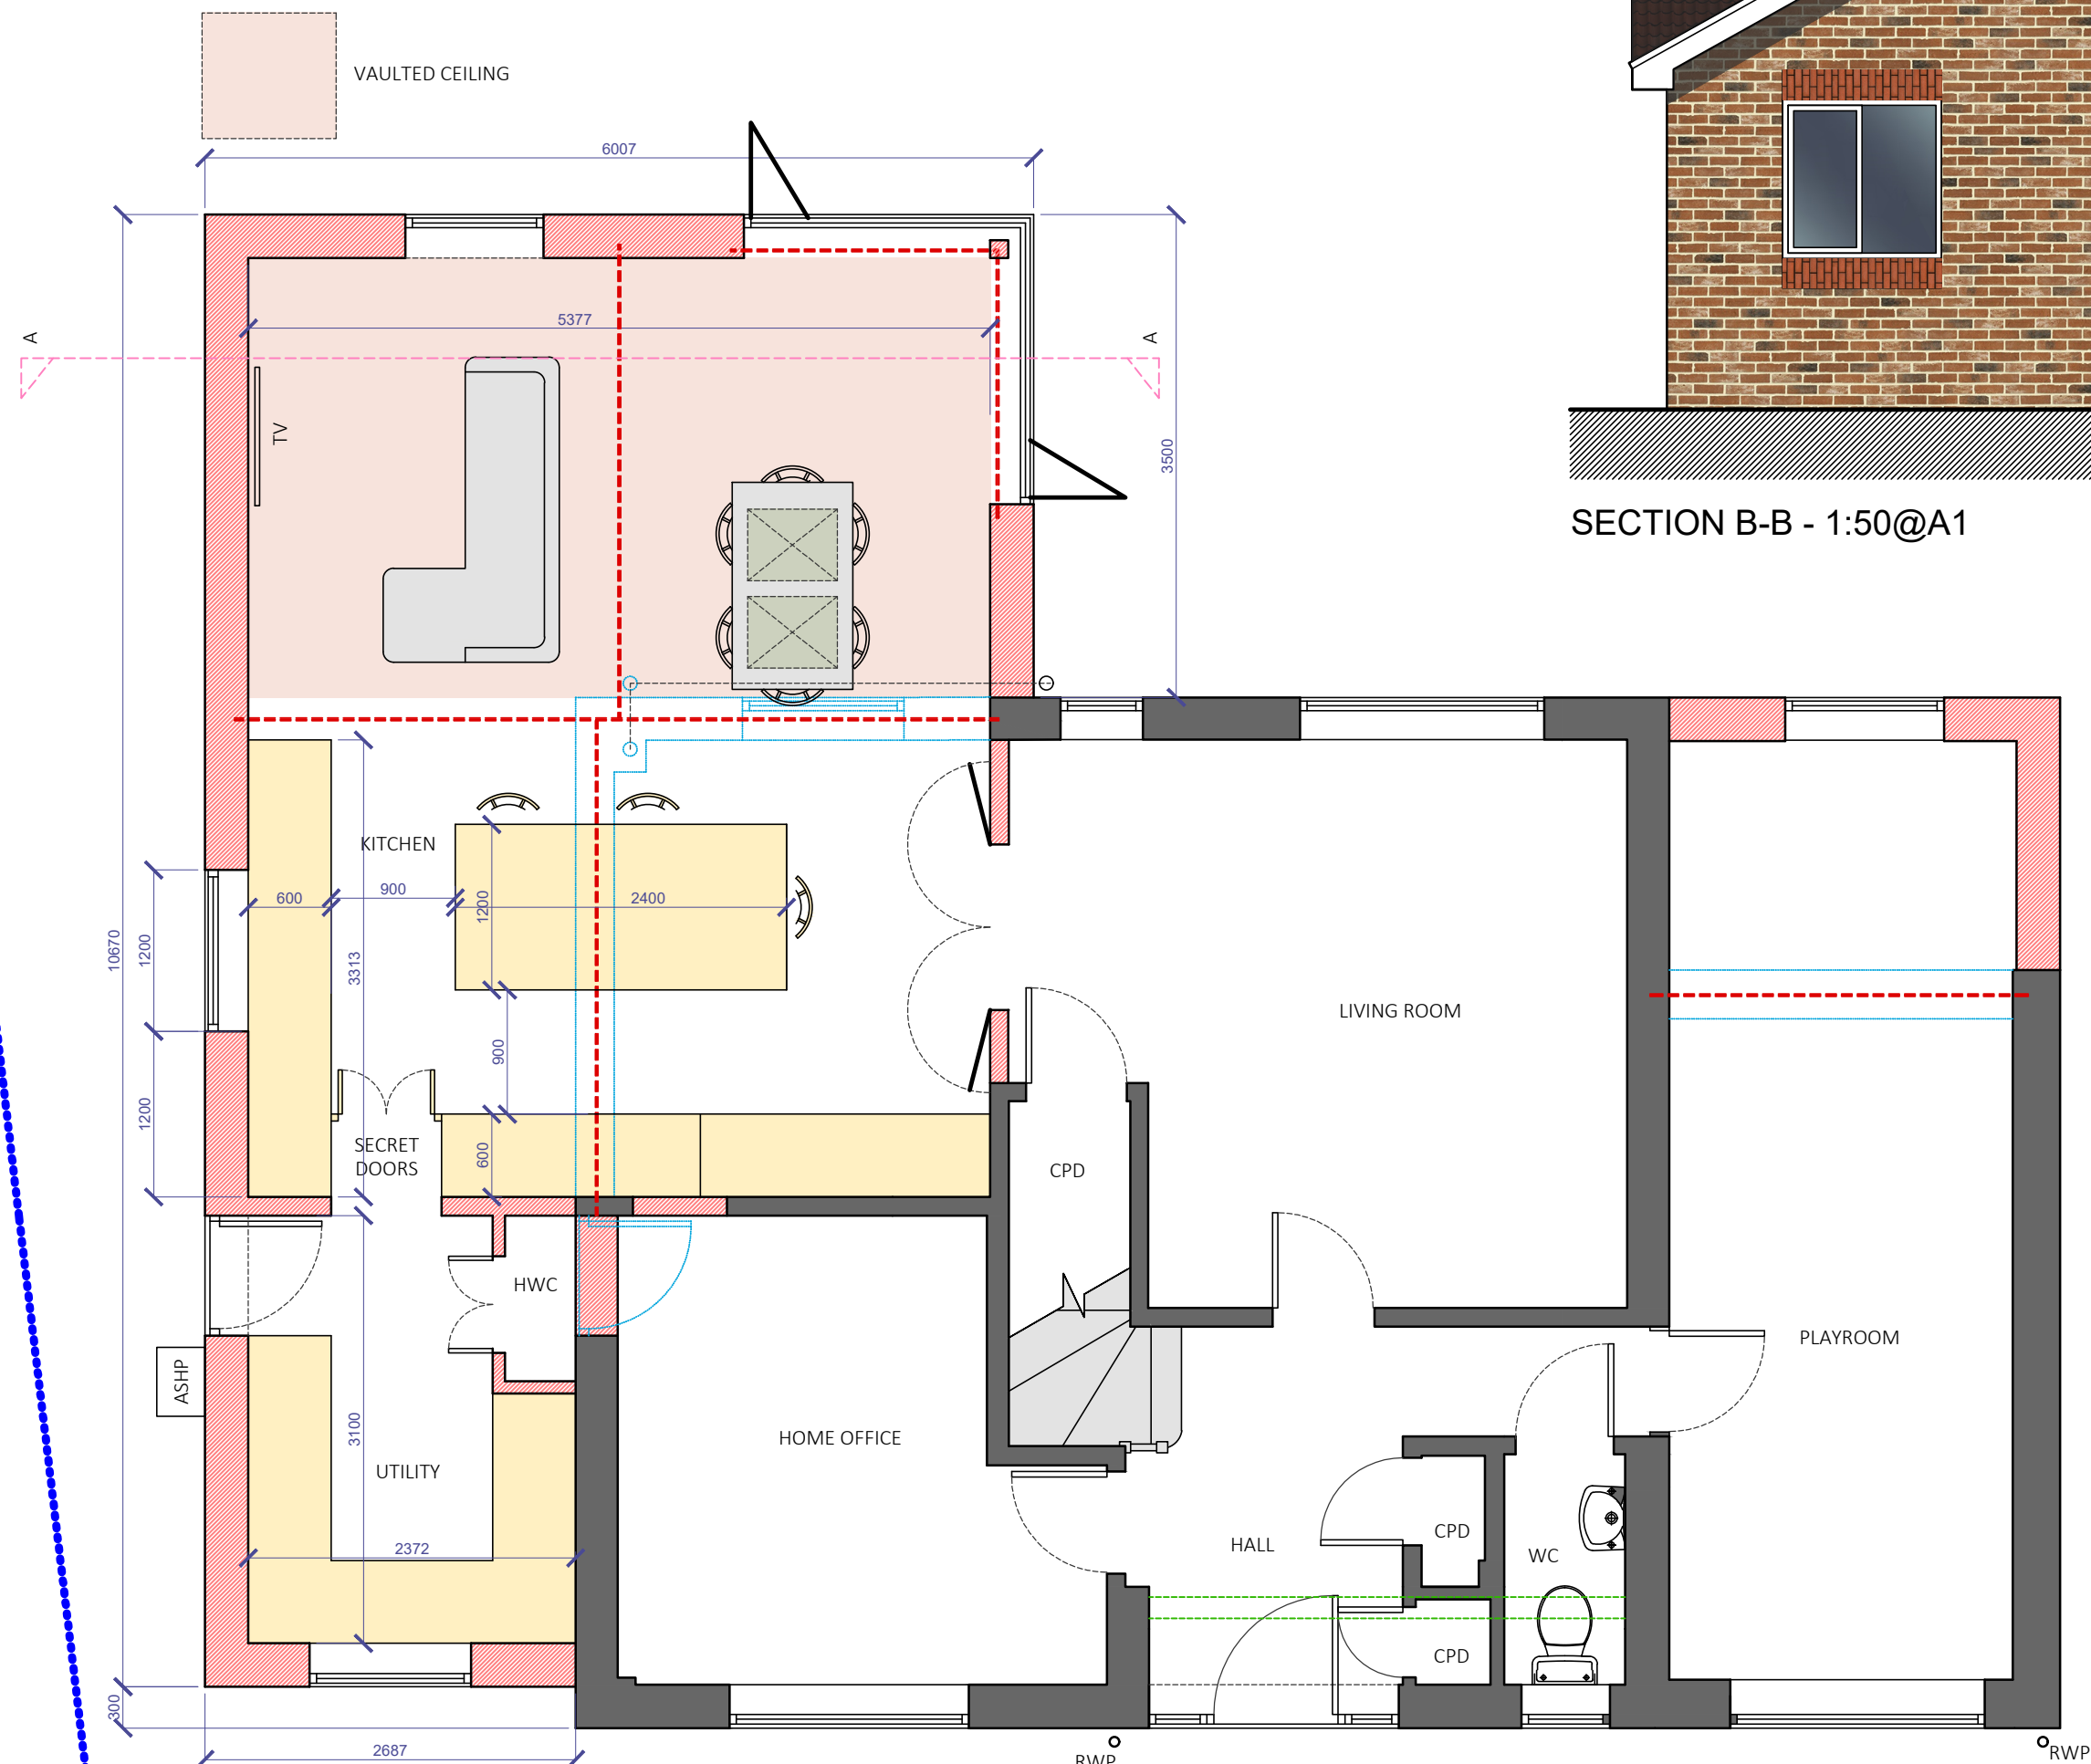


PROPOSED GROUND FLOOR PLAN - 1:50@A1




SECTION B-B - 1:50@A1

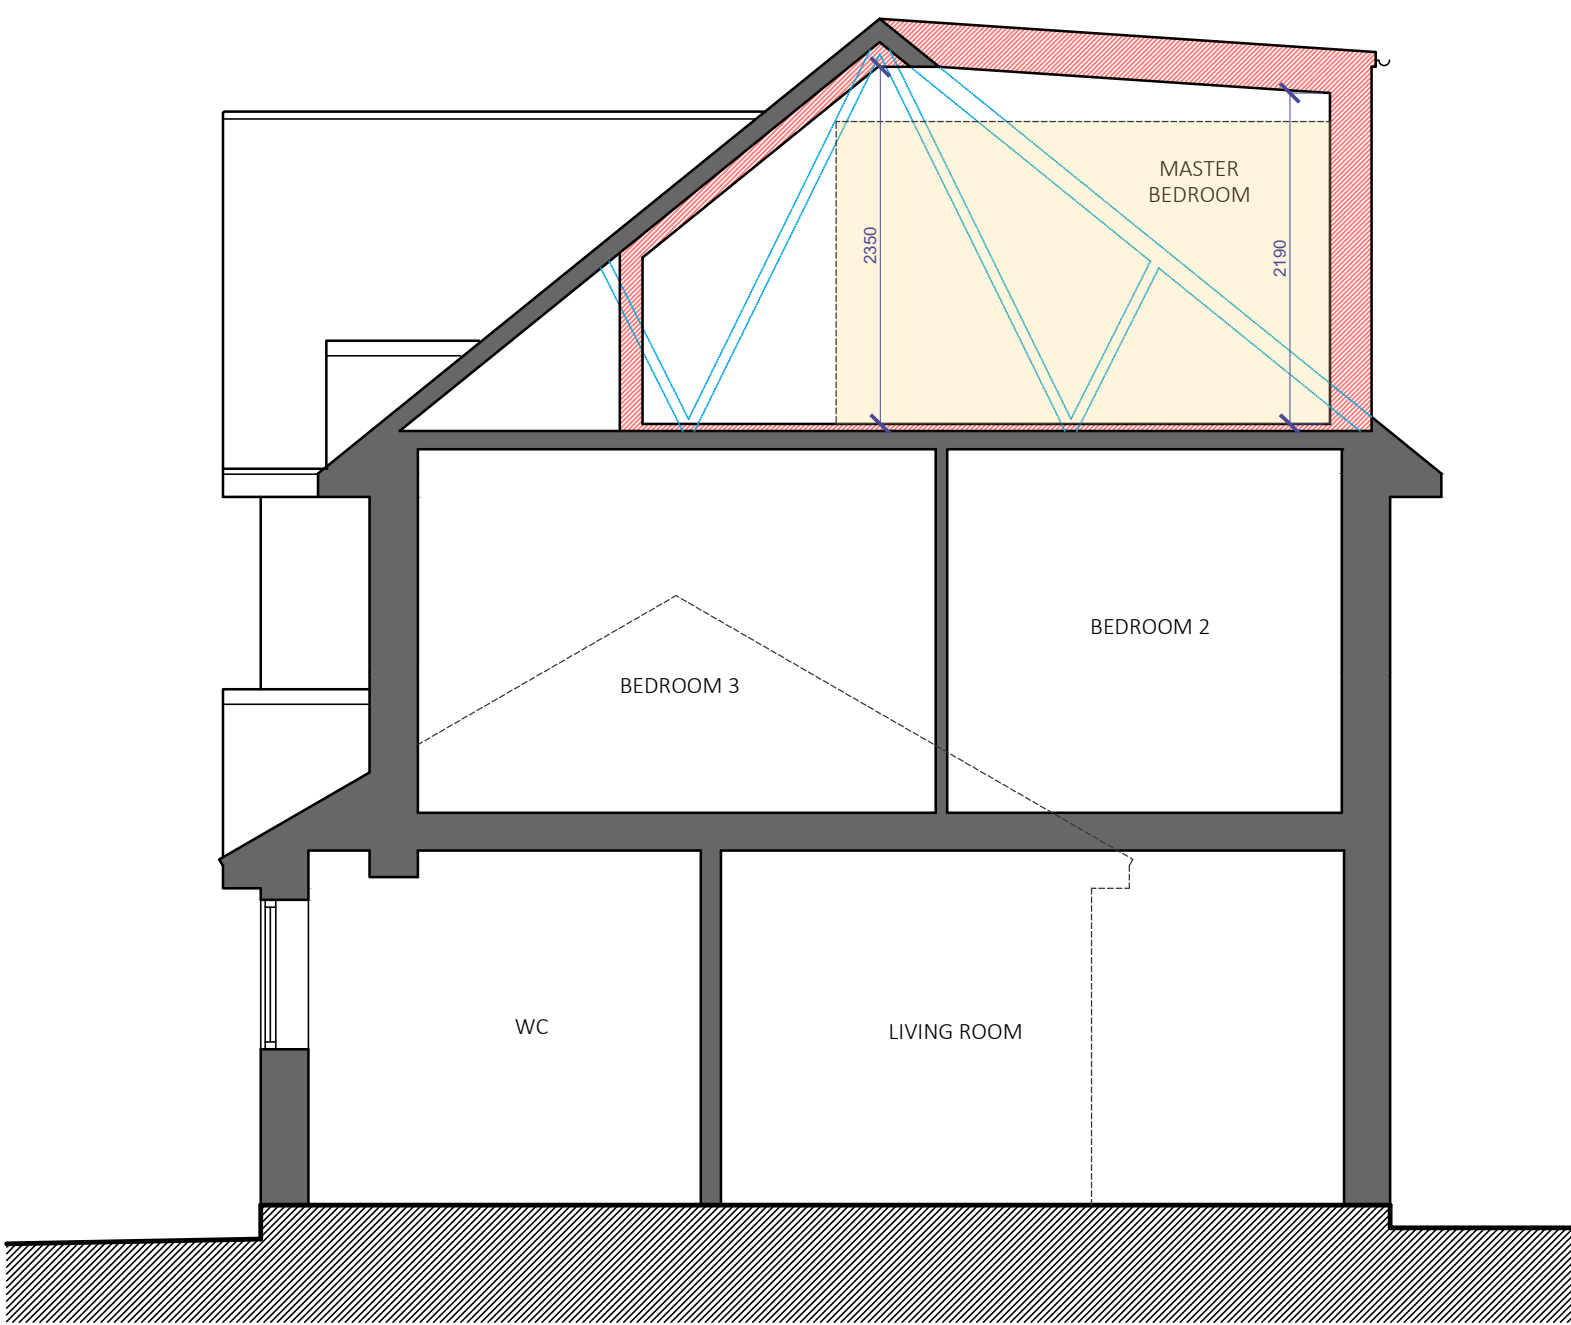

PROPOSED SECTION A-A - 1:50@A1

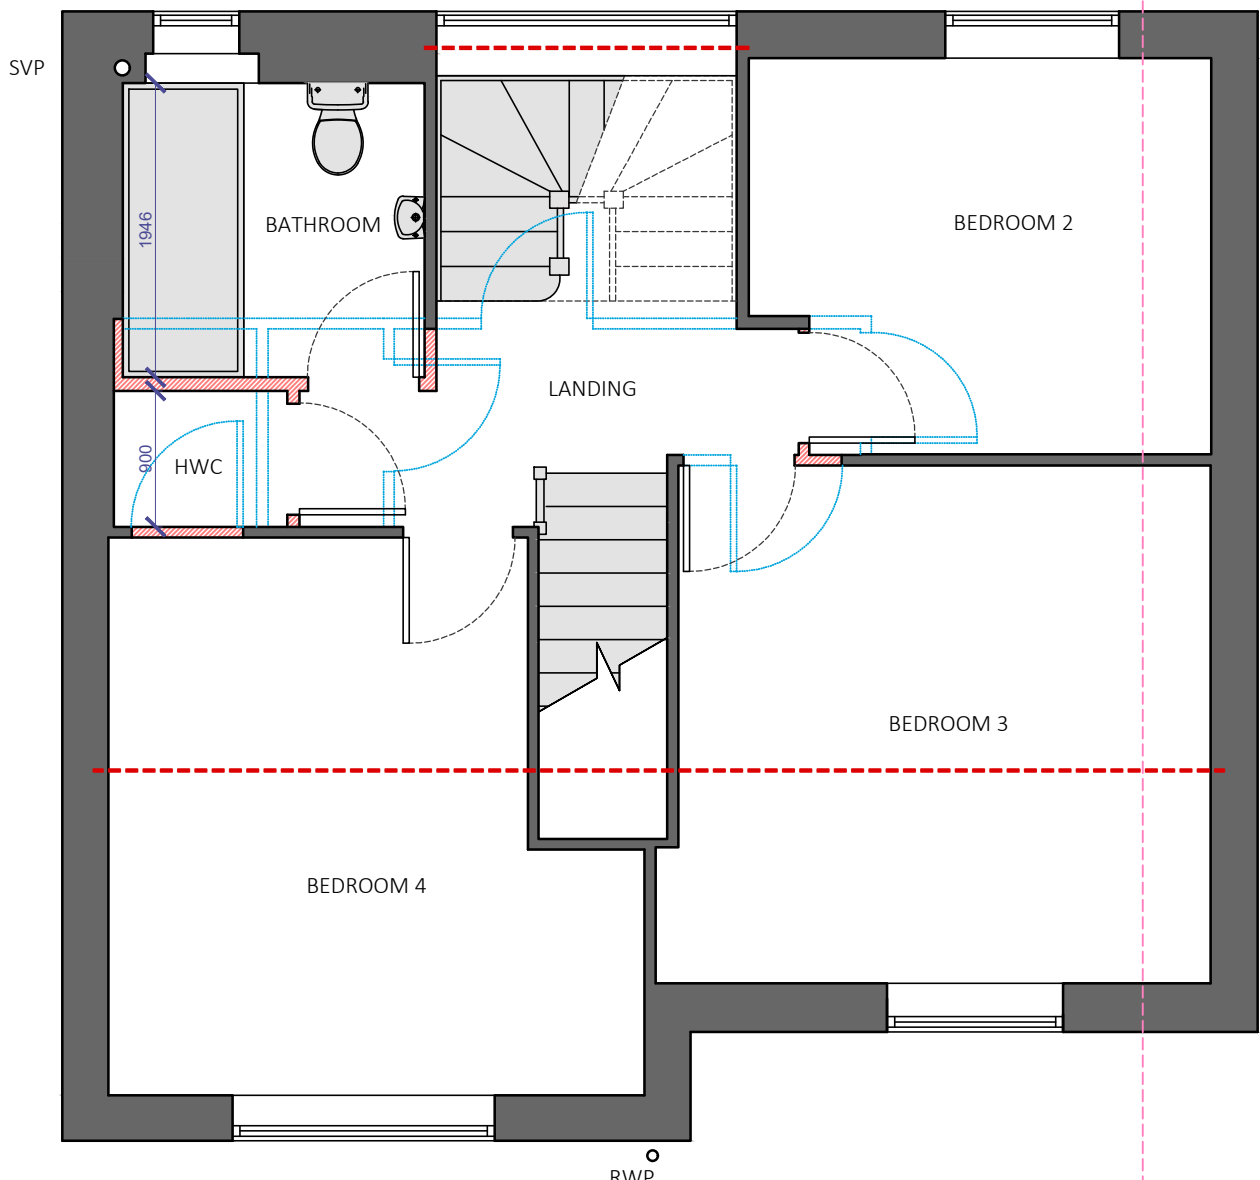


PROPOSED FIRST FLOOR PLAN - 1:50@A1

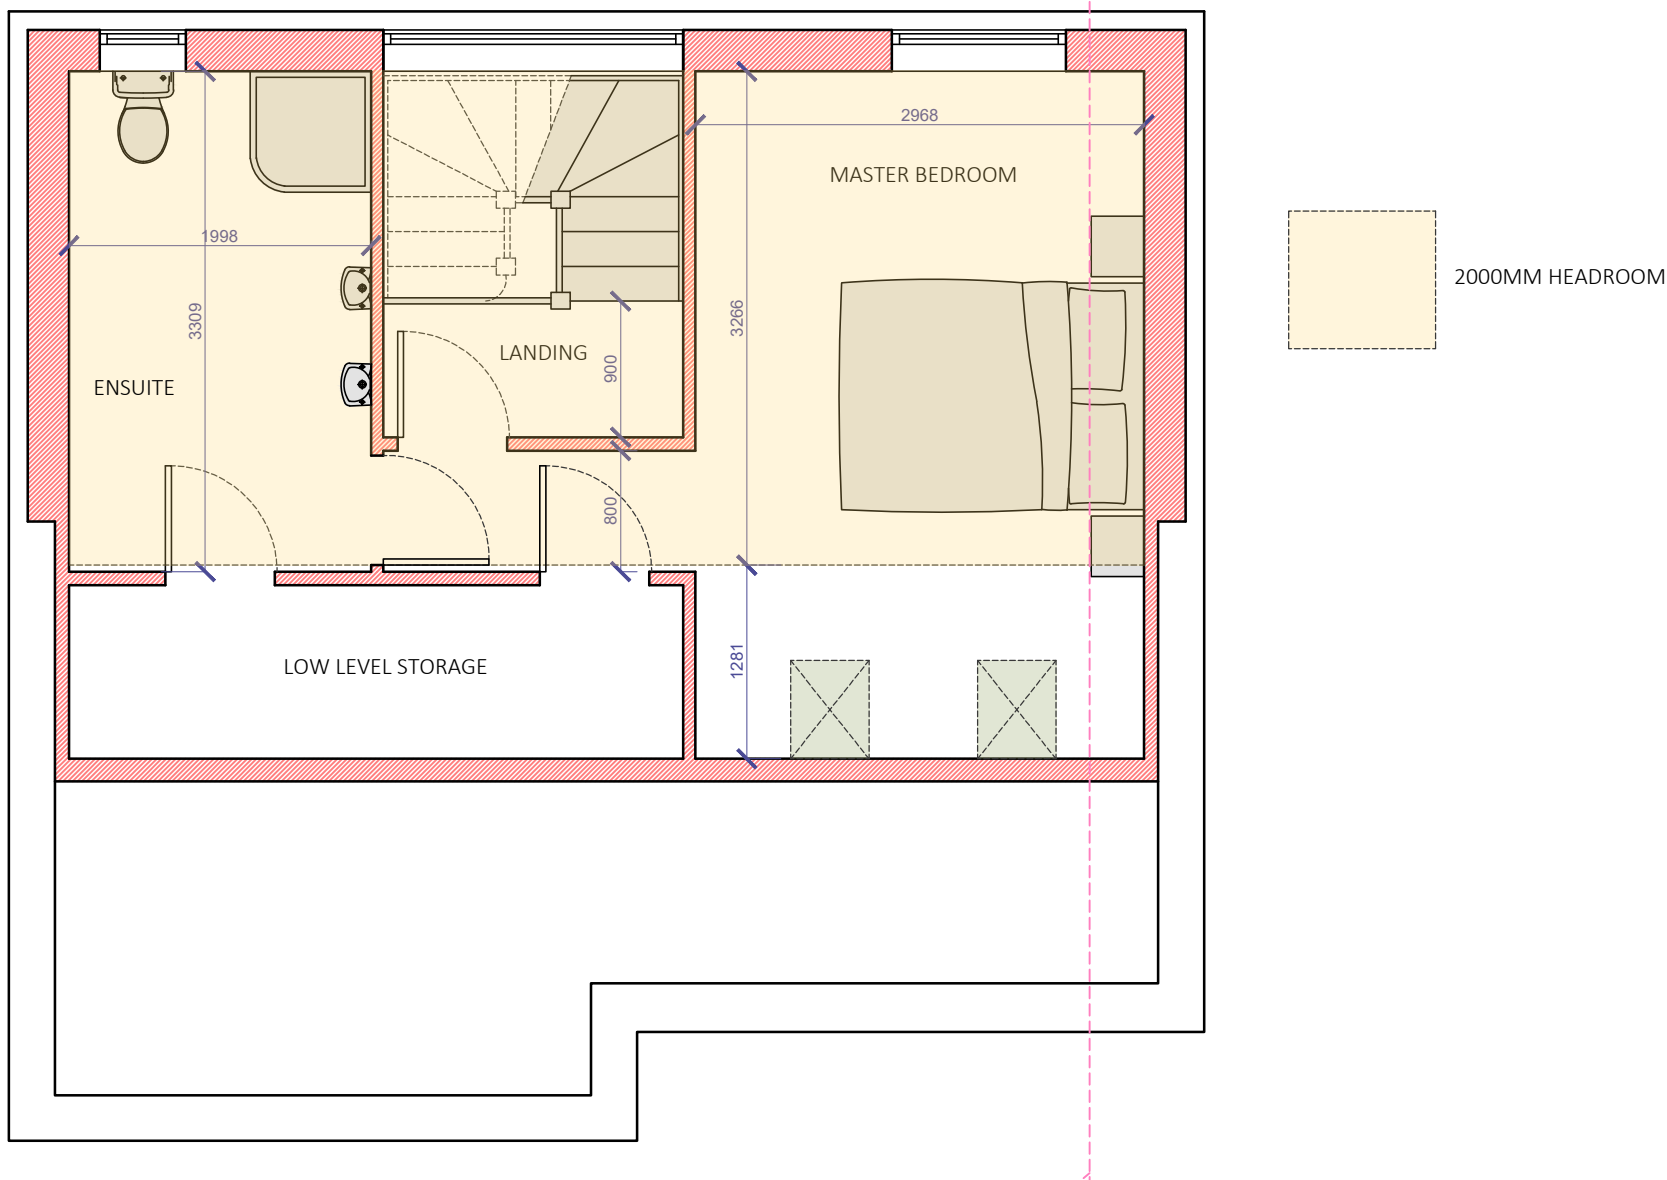

PROPOSED SECOND FLOOR PLAN - 1:50@A1




FRONT ELEVATION - 1:100@A1

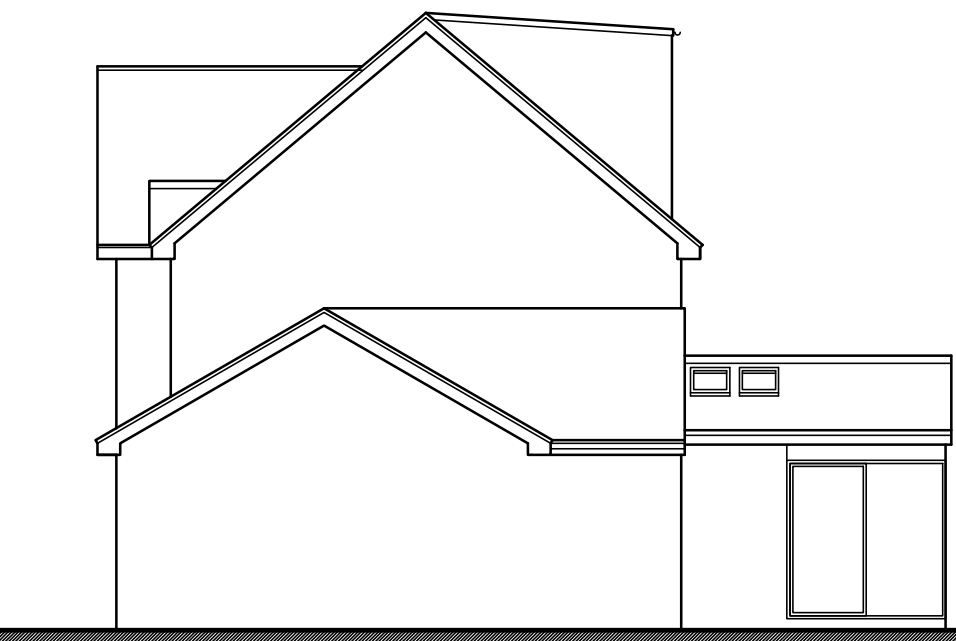


SIDE ELEVATION - 1:100@A1



REAR ELEVATION - 1:100@A1

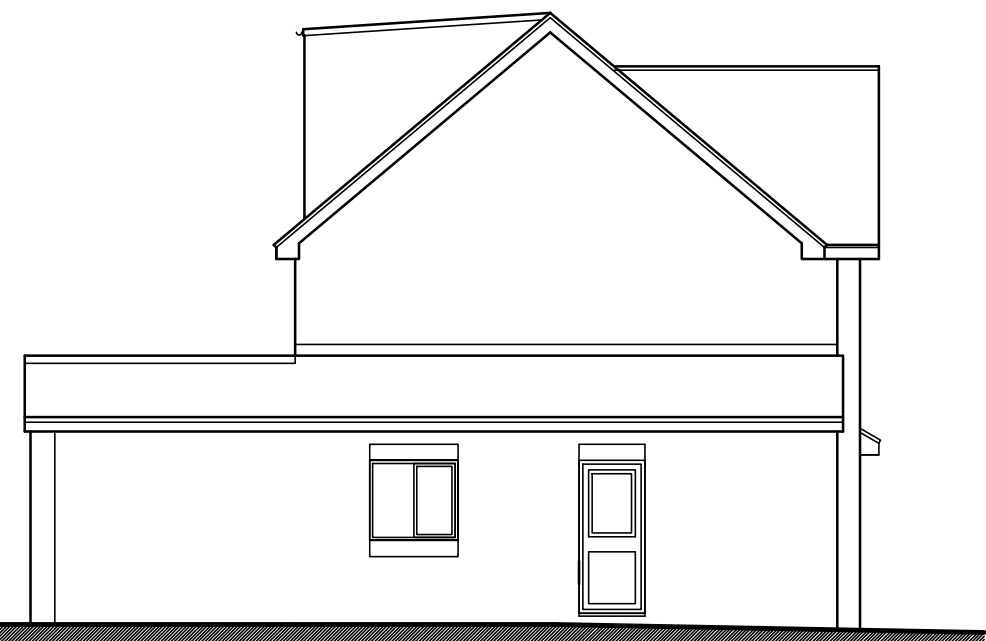


SIDE ELEVATION - 1:100@A1

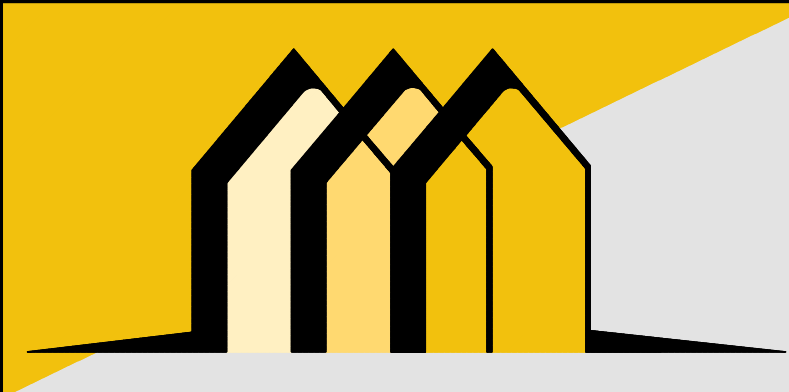

CONTACT INFO

E: Scott@EllisdonArchitecturalAssociates.co.uk
W: WWW.EllisdonArchitecturalAssociates.co.uk
M: 07828 189525

SCALE BARS

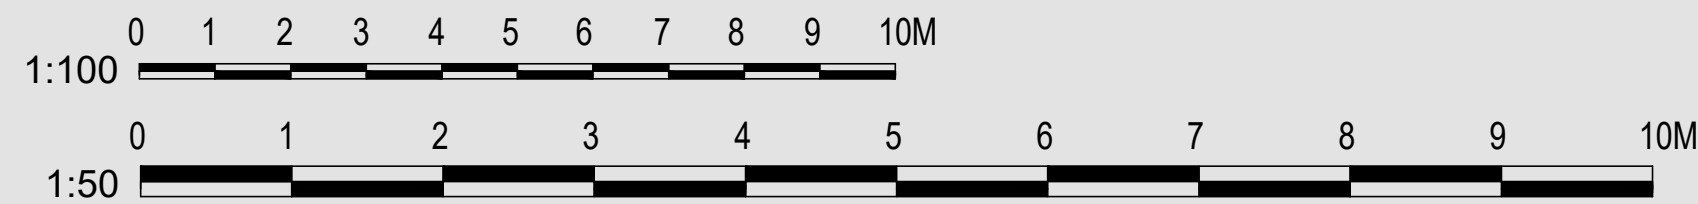

REVISION	DESCRIPTION	STATUS:	CLIENT:	MR & MRS CHARLTON	SITE ADDRESS:
0	FIRST ISSUE	PLANNING	JOB REF:	699	18 HOLM OAKS COWFOLD RH13 8AQ
A			DRG. NO:	02	
B			DRG. TITLE:	PROPOSED PLANS	
C			DATE:	MARCH 2026	
			SCALE:	1:50@A1	