




North




South



west

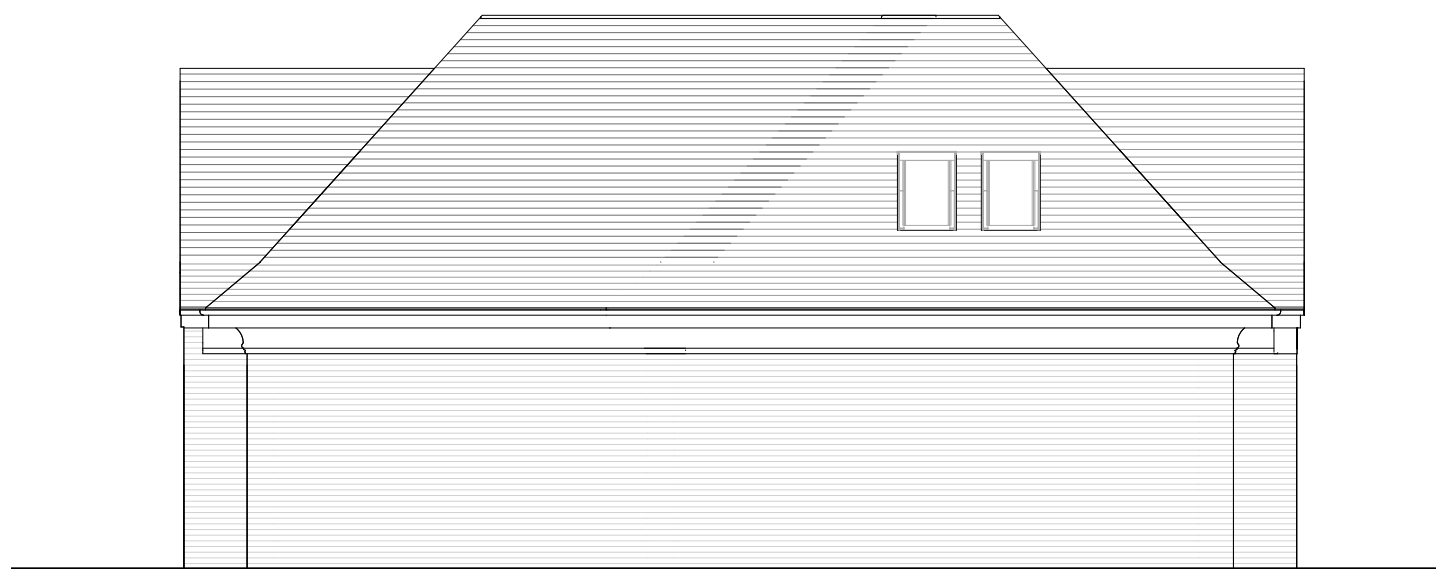



east

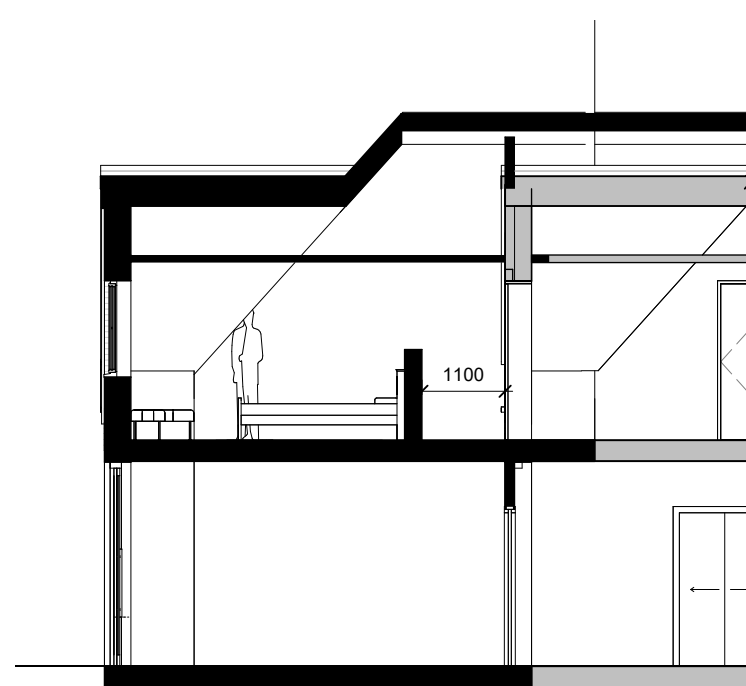


section

0m 2m 4m 6m 8m 10m


VISUAL SCALE 1:100 @ A1

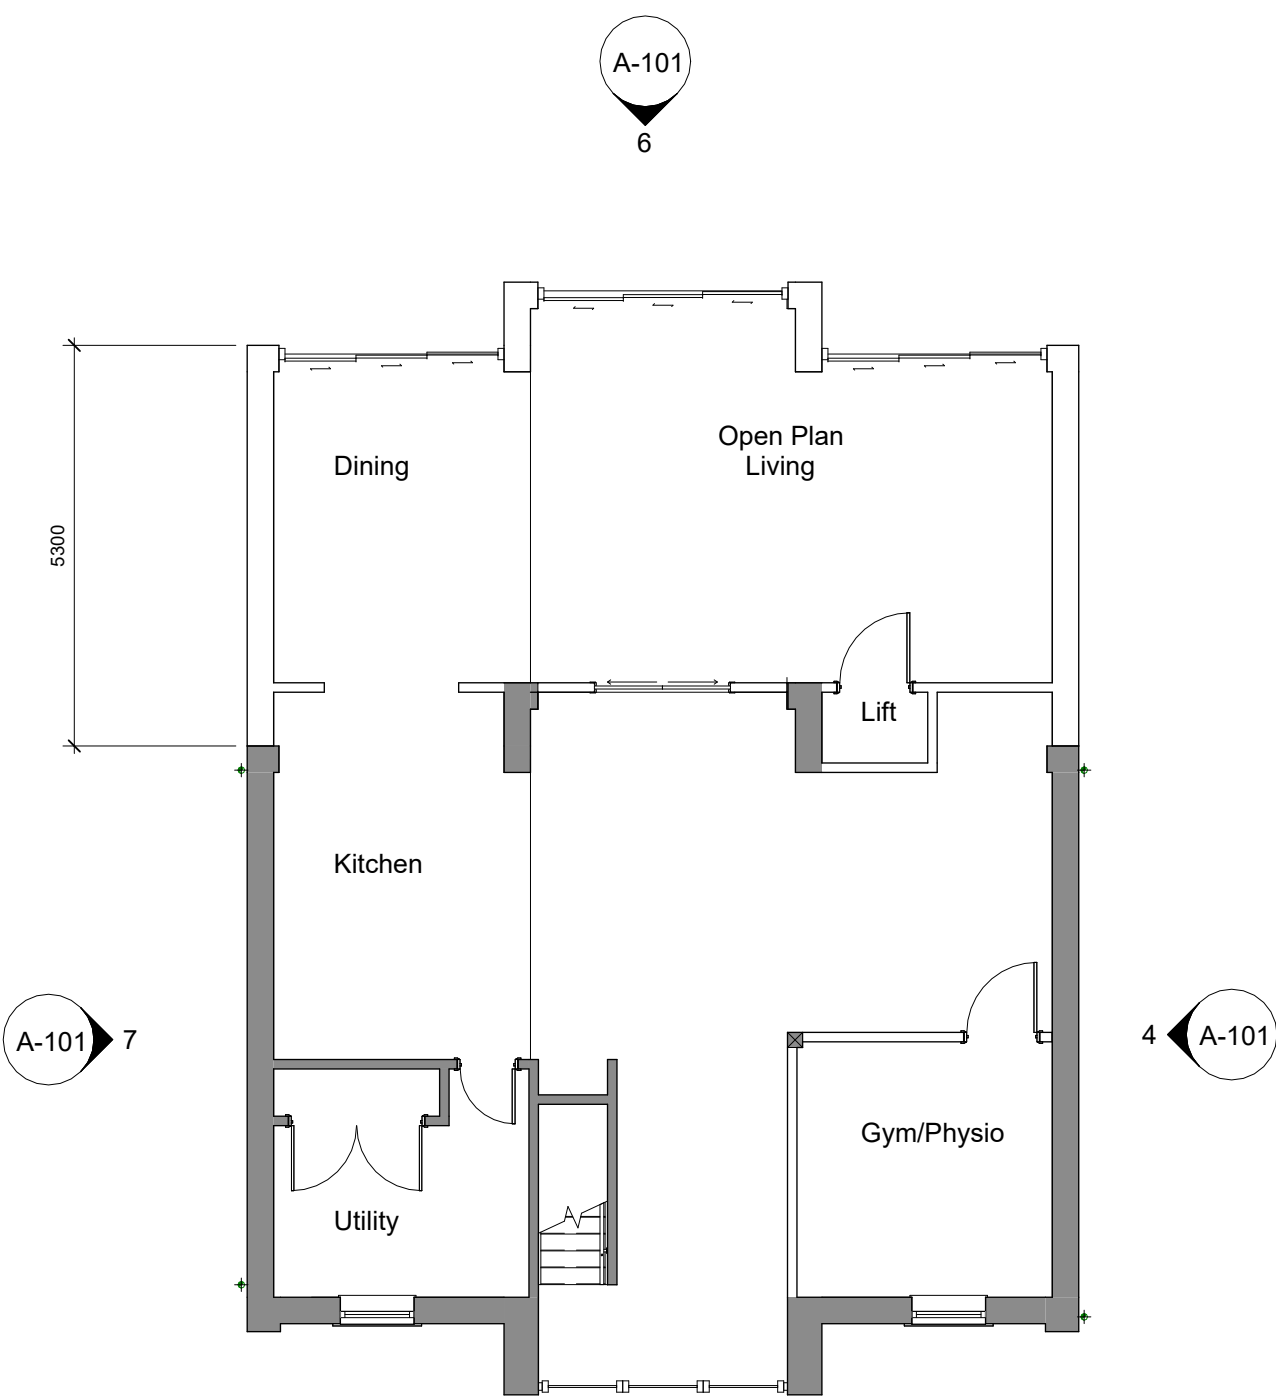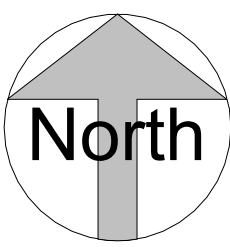

ground floor plan

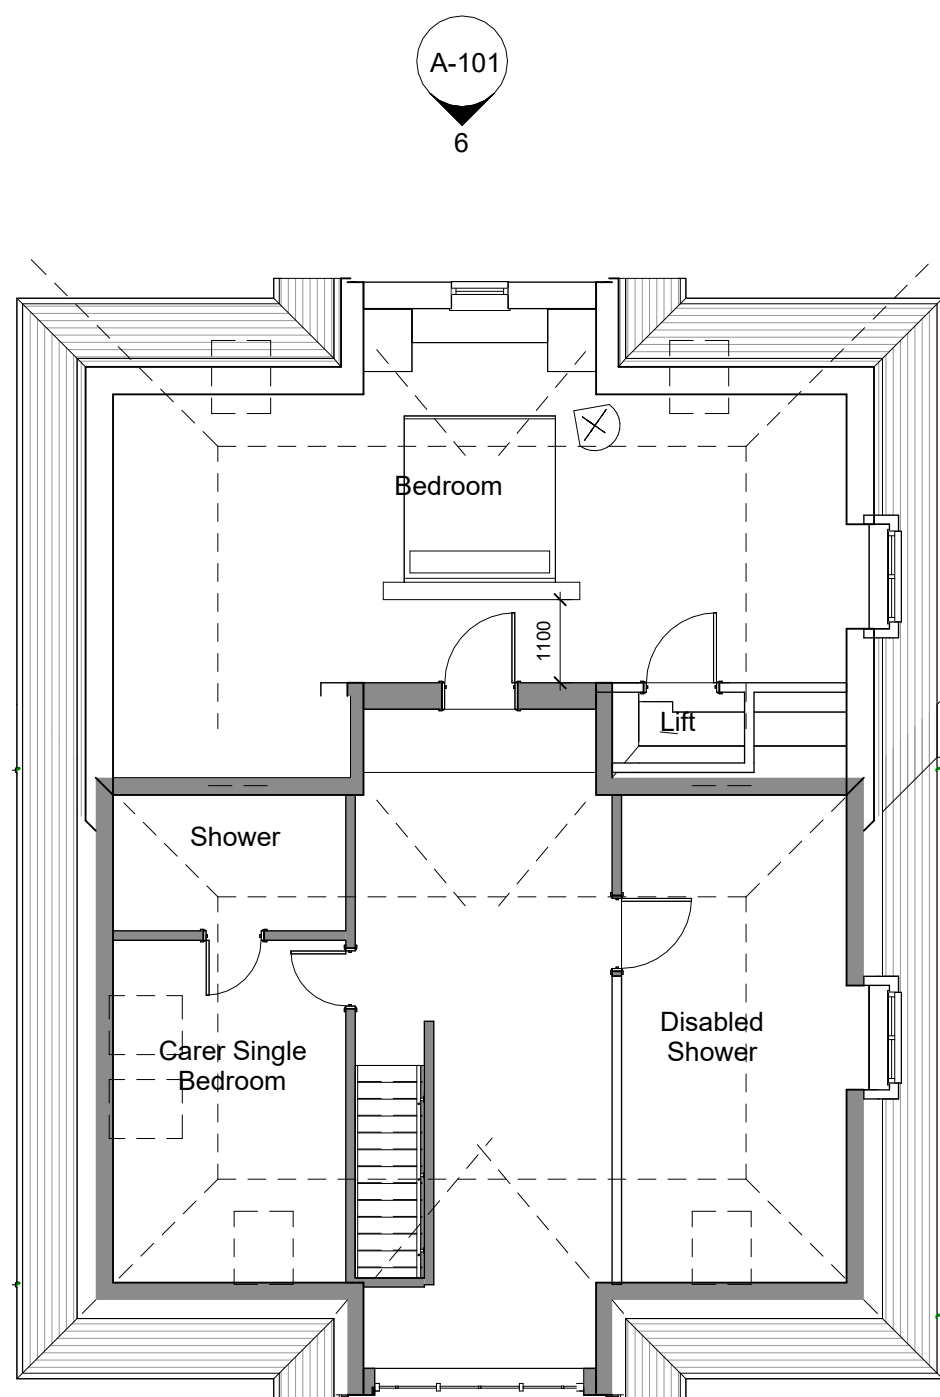

first floor plan

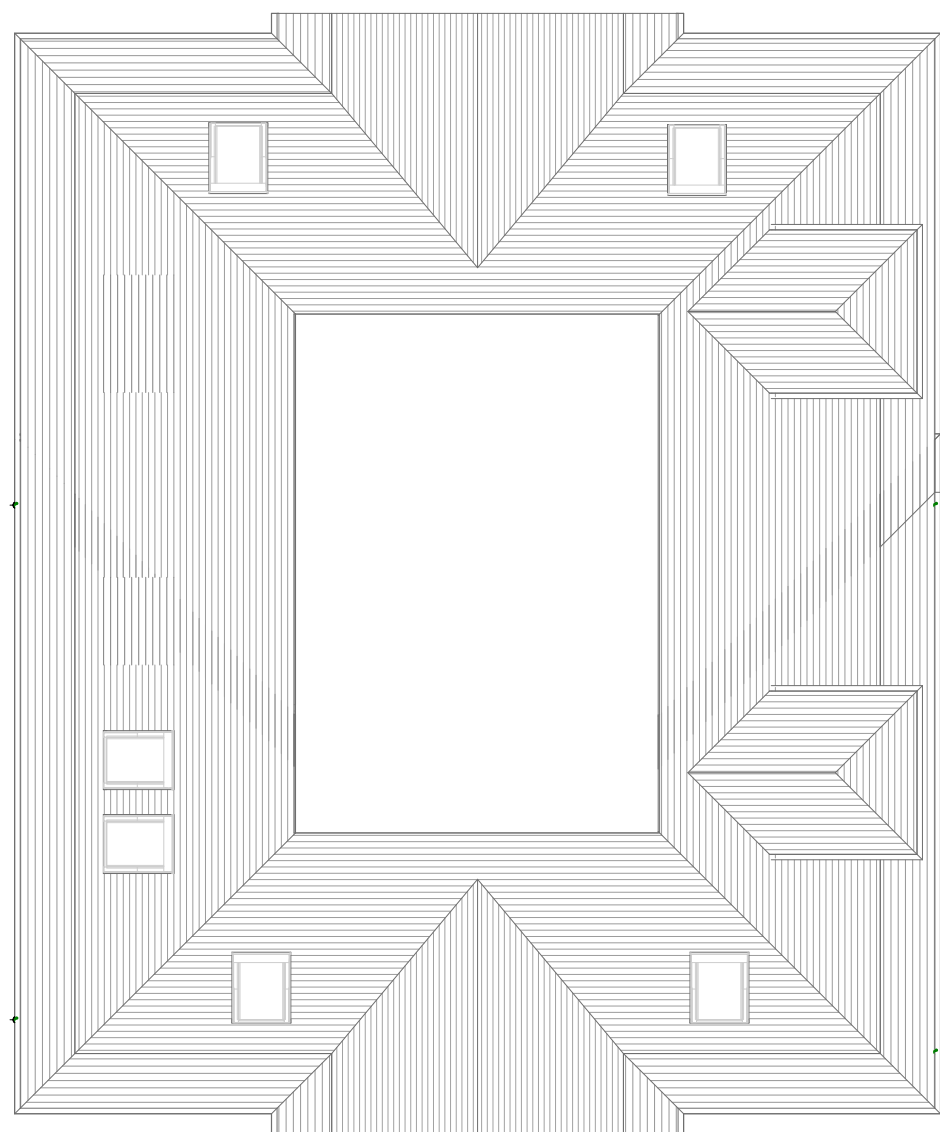

roof plan

Rev	Description	Date
T1	Initial Issue	24/07/25
T2	Revision 2	29/07/25
T3	Planning	30/07/25
T4	Provisional Planning	31/07/25
T5	Planning	21/08/25
T6	Revised Planning Demo of space	12/01/25
T7	Planning Demo of space	15/01/25

CODE	SUITABILITY DESCRIPTION
STATUS	PURPOSE OF ISSUE

PROJECT

Hareswith House

TITLE

Proposed Plans -
Granted

CLIENT

Julia Pyper

DRAWN BY CHECKED BY DATE
15/01/26

SCALE (@ A1) PROJECT NUMBER
1 : 100 25-01

DRAWING NUMBER REV
A-101 T7