


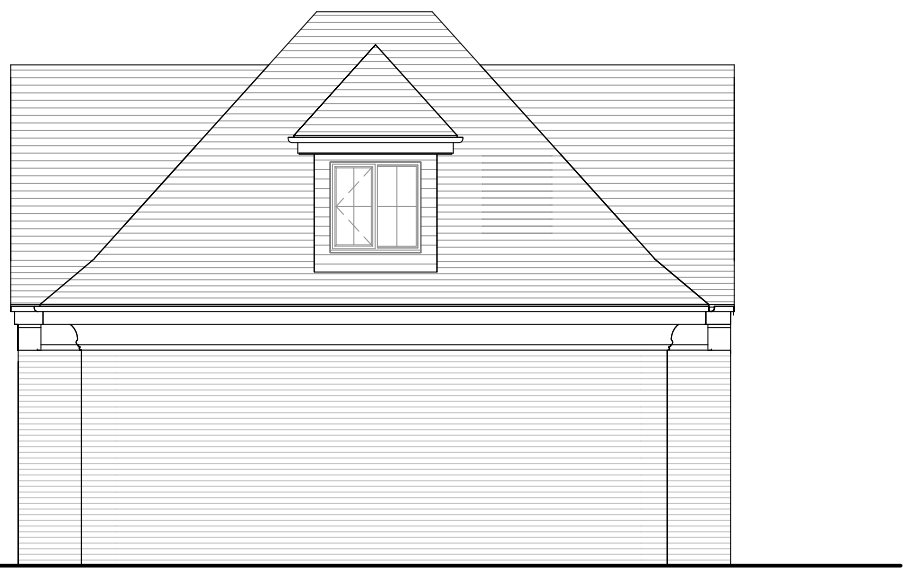


North




South




West

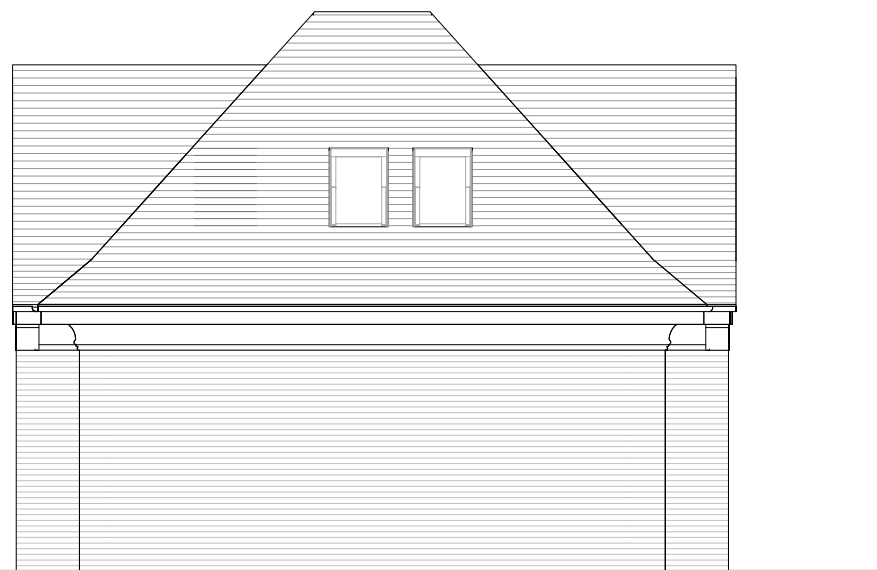

East

 


VISUAL SCALE 1:100 @ A1

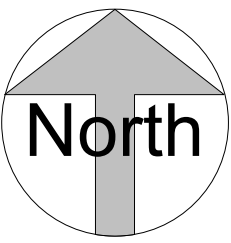


Rev	Description	Date
P-1	Initial Issue	24/07/25
P-2	Revision 2	29/07/25
P-3	Planning	30/07/25
P-4	Provisional Planning	31/07/25
P-5	Planning	21/08/25

CODE	SUITABILITY DESCRIPTION
STATUS	PURPOSE OF ISSUE


PROJECT		
Hareswith House		
TITLE		
Existing Building Plans		
CLIENT		
Julia Pyper		
DRAWN BY	CHECKED BY	DATE
	Checker	07/18/25
SCALE (@ A1)		PROJECT NUMBER
1 : 100		25-01
DRAWING NUMBER		REV
A-100		P-5

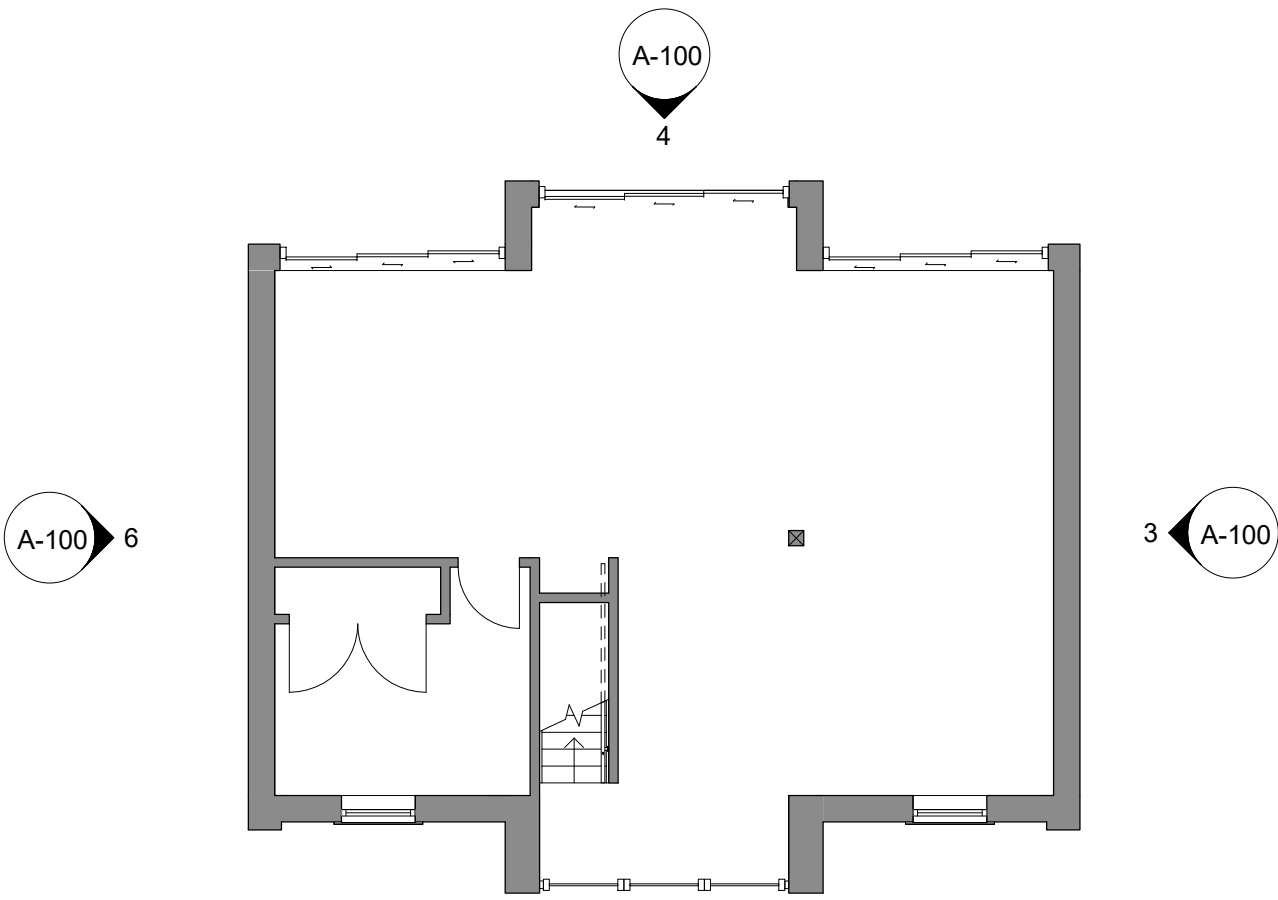

Ground Floor Plan

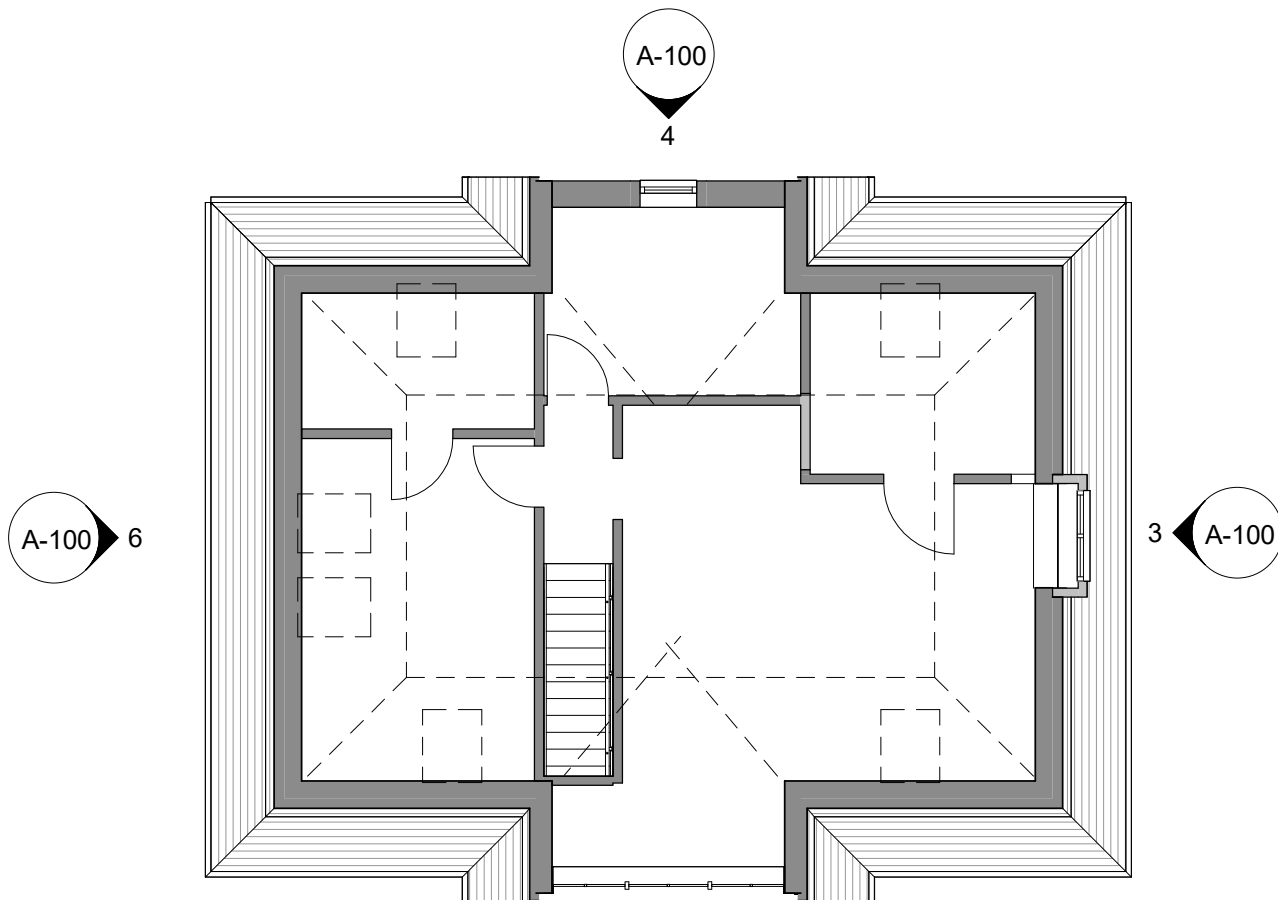

First Floor Plan

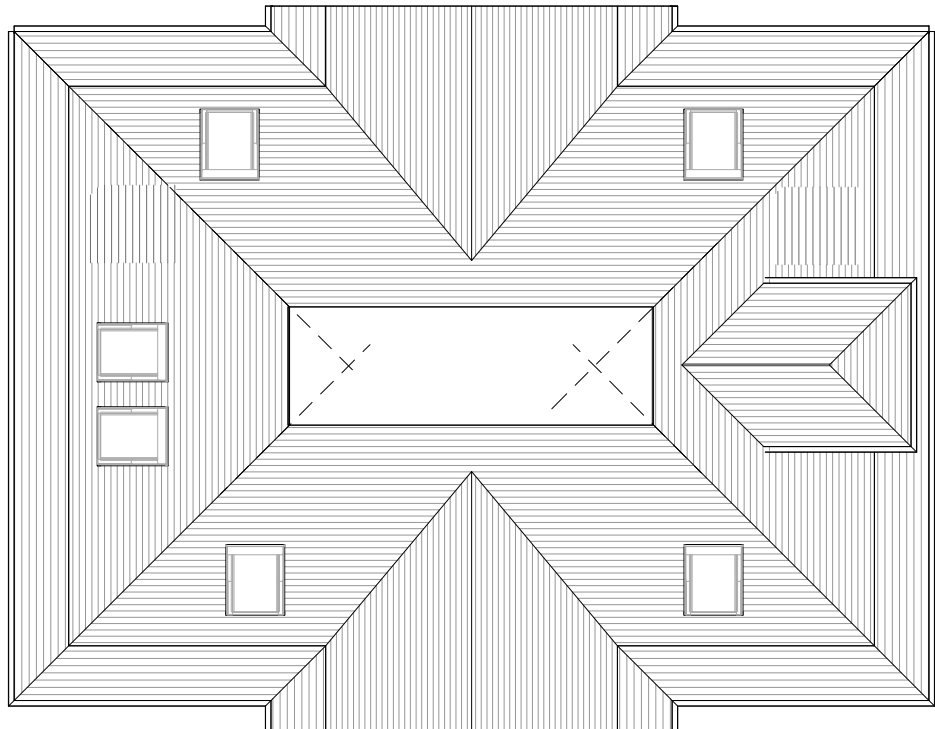

Roof Plan