



North




South



west




east

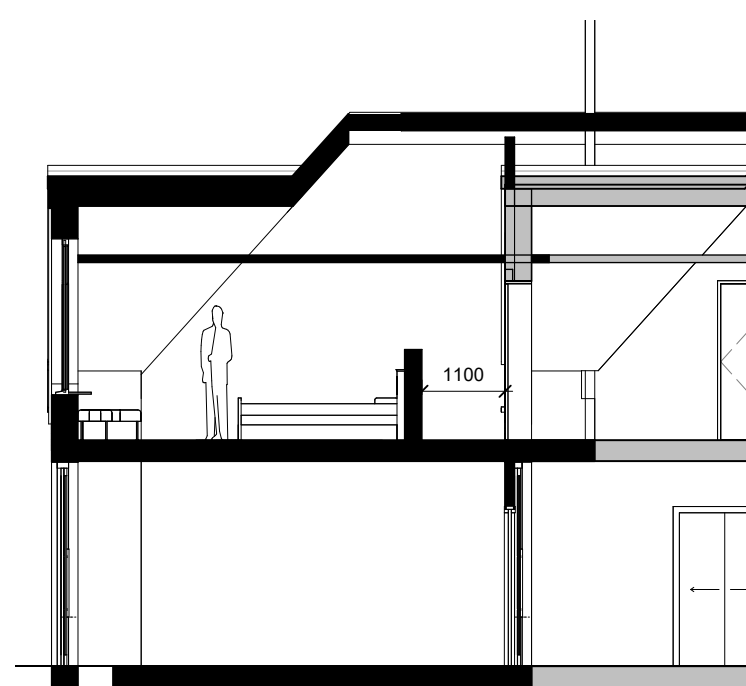

section

0m 2m 4m 6m 8m 10m

VISUAL SCALE 1:100 @ A1

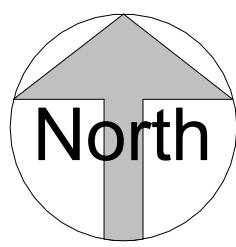

Rev	Description	Date
T1	Initial Issue	24/07/25
T2	Revision 2	29/07/25
T3	Planning	30/07/25
T4	Provisional Planning	31/07/25
T5	Planning	21/08/25
T6	Revised Planning Demo of space	12/01/26
T7	Issued for approval	14/01/26
T8	Revised Planning	15/01/26
T9	Planning Submission	25/01/26

CODE	SUITABILITY DESCRIPTION
STATUS	PURPOSE OF ISSUE

PROJECT

Hareswith House

TITLE

Proposed Plans


CLIENT

Julia Pyper


DRAWN BY CHECKED BY DATE
1 : 100 01/23/07

SCALE (@ A1) PROJECT NUMBER
1 : 100 25-01


DRAWING NUMBER REV
A-101 T9

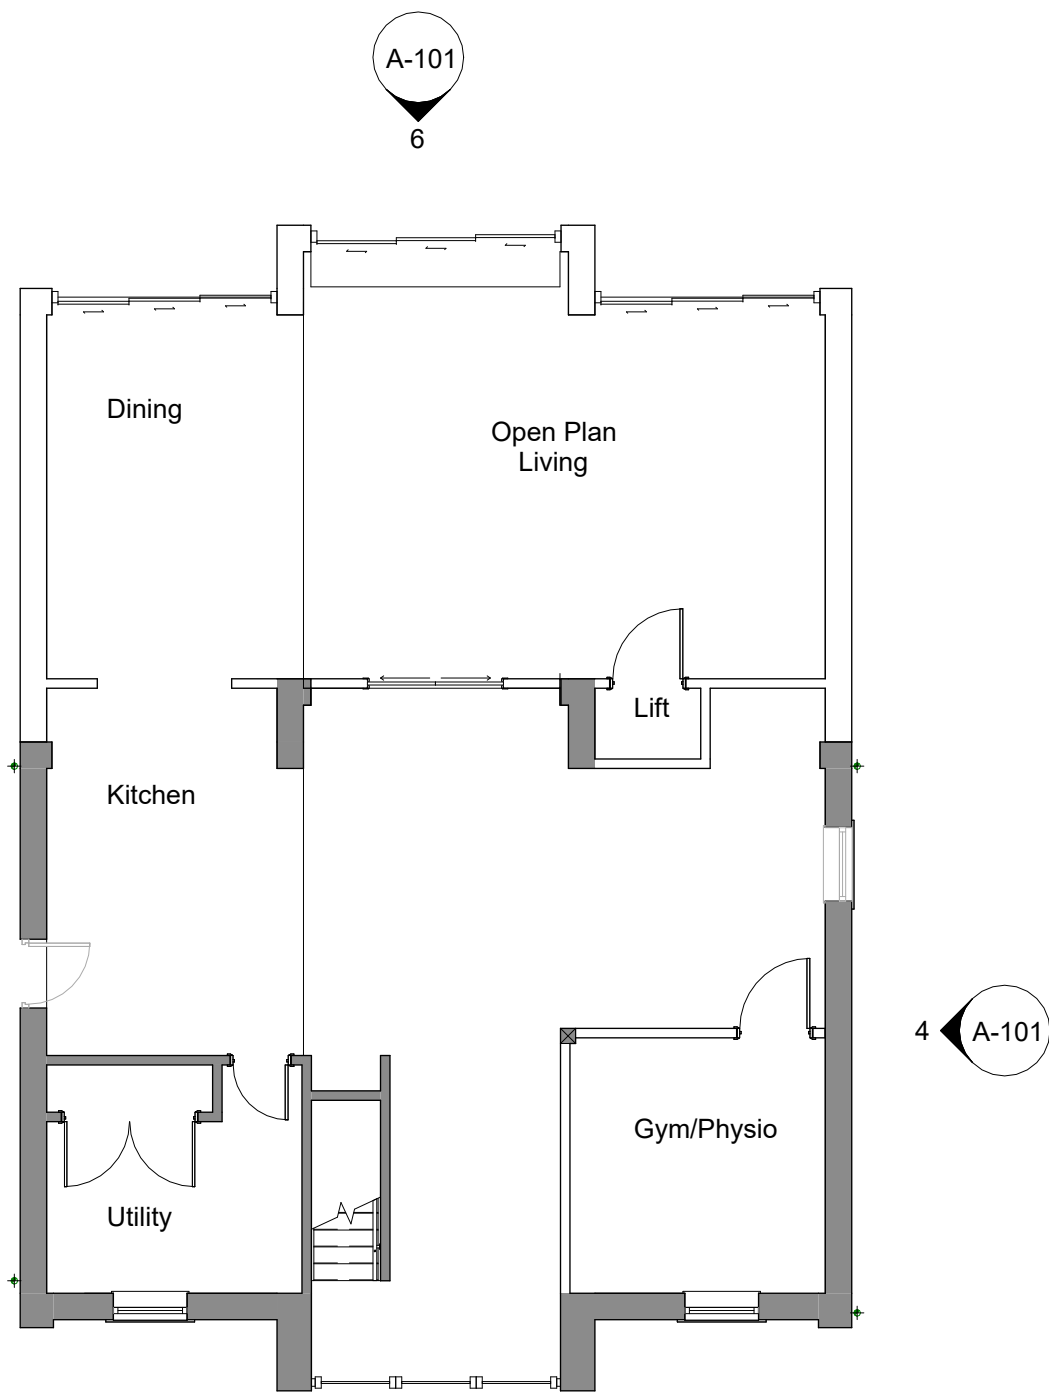

ground floor plan

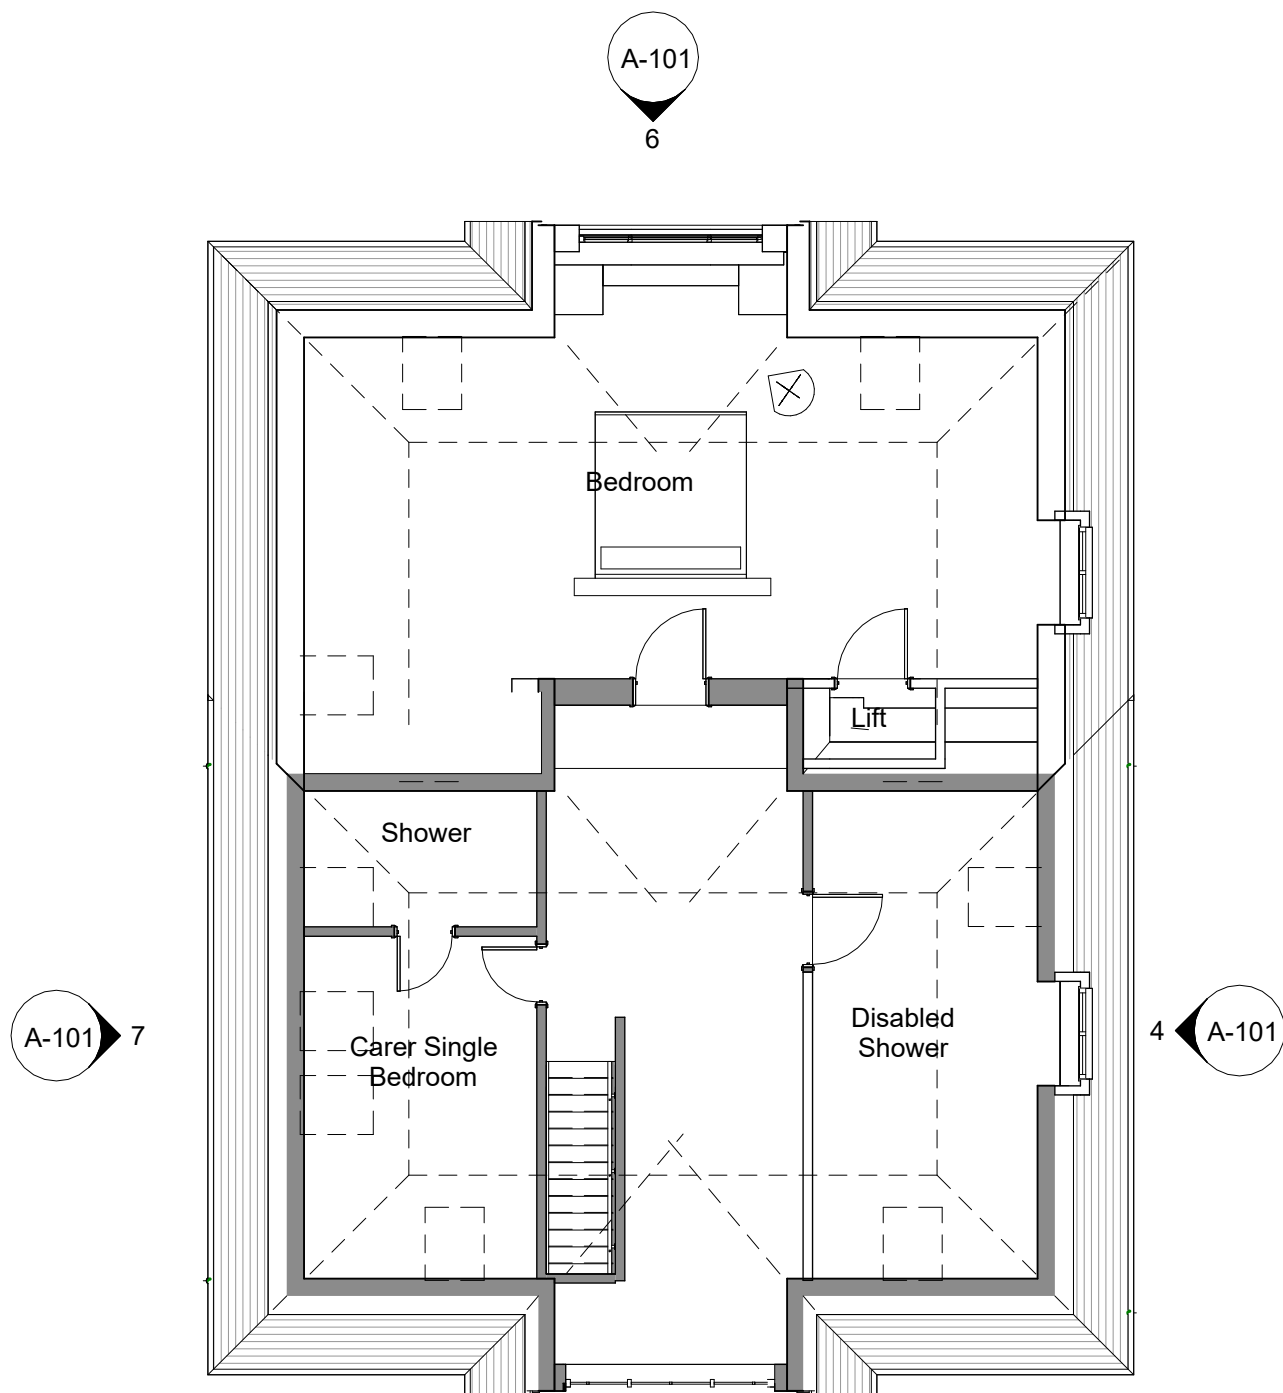

first floor plan

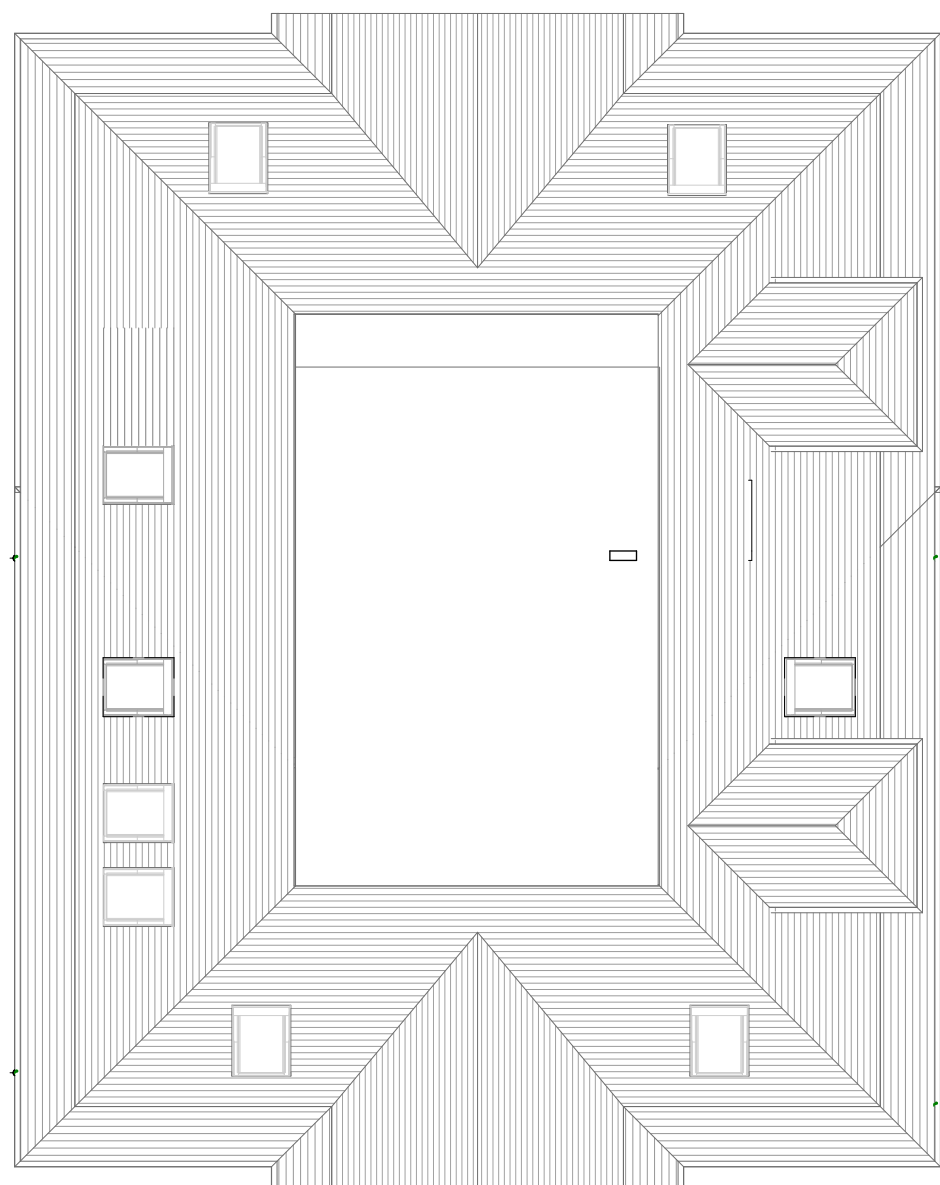

roof plan