


1:100 SCALE IN METRES

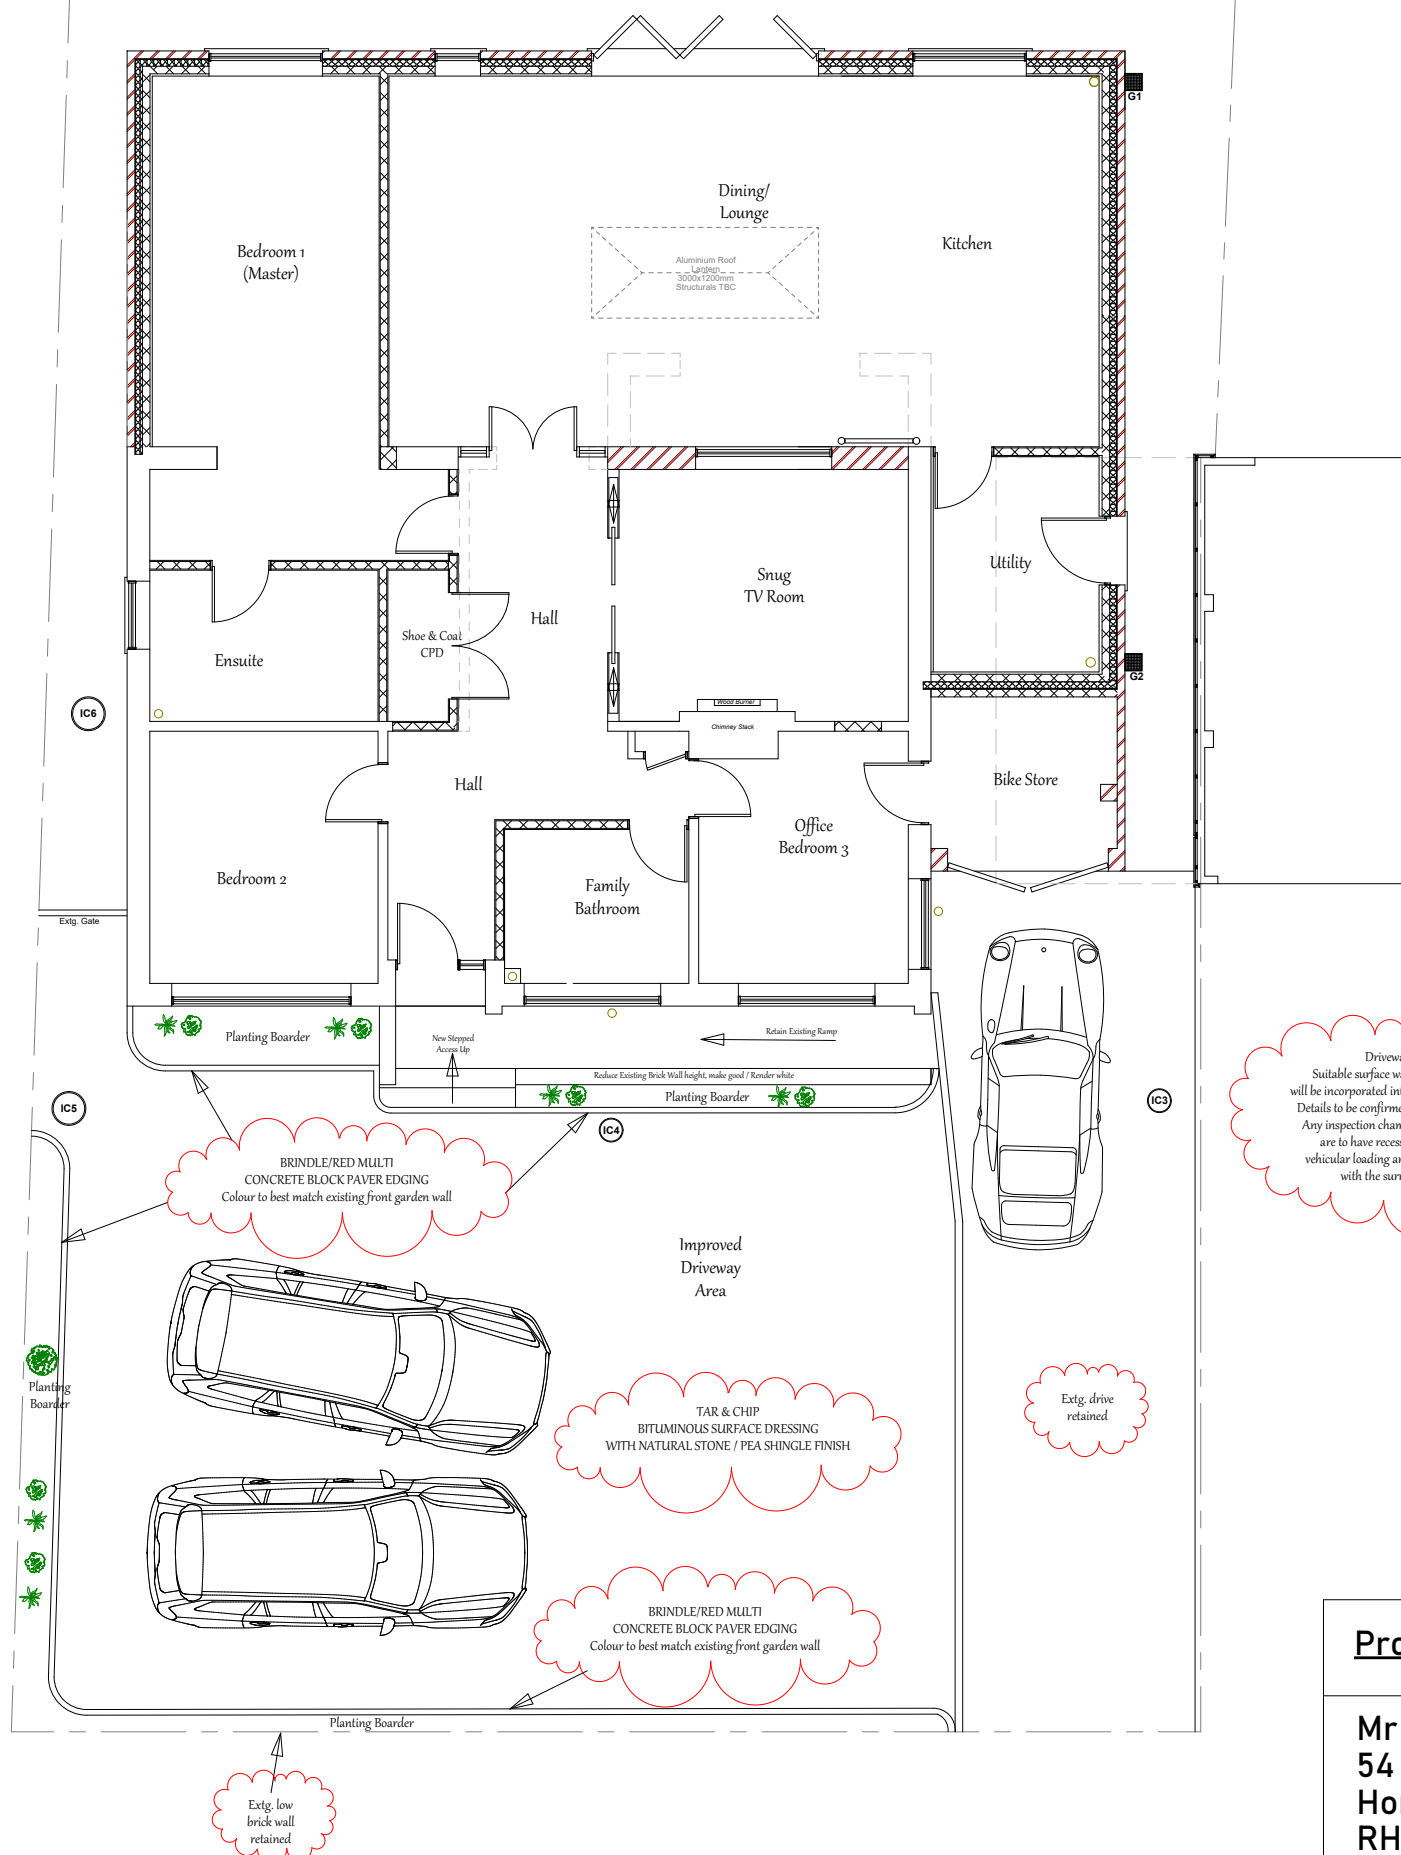

Driveway Drainage:
Suitable surface water drainage provision
will be incorporated into the final driveway design.
Details to be confirmed at detailed design stage.
Any inspection chambers within the driveway
are to have recessed covers suitable for
vehicular loading and finished to coordinate
with the surrounding surface.

Please note:
This drawing has been prepared solely for
the purposes of obtaining Planning
Permission. All dimensions are approximate
unless otherwise stated and shall be
verified on site prior to construction.
Structural design, foundations, steelwork,
roof structure, drainage, thermal
performance and Building Regulations
compliance are to be designed and
approved separately.
A J Parsons Building Design accepts no
responsibility for construction works
undertaken from this drawing.

Proposed Rear and Side Extension

Mr & Mrs E Williamson
54 Queensway
Horsham
RH13 5AY

Scale: 1:100
Date: OCT 26

Dwg Nr: 54Q 26 AJP07 Rev01



A J PARSONS
BUILDING DESIGN

Practical plans for extensions & alterations

PROPOSED SITE PLAN

Driveway arrangement shown for planning purposes only
to demonstrate improved/ retained off-road parking.

Driveway to be finished with a bituminous surface dressing
and natural pea shingle/chipping finish, with brindle/red multi
concrete block paver edging to complement the existing front boundary wall.