




4H32
Plot 61

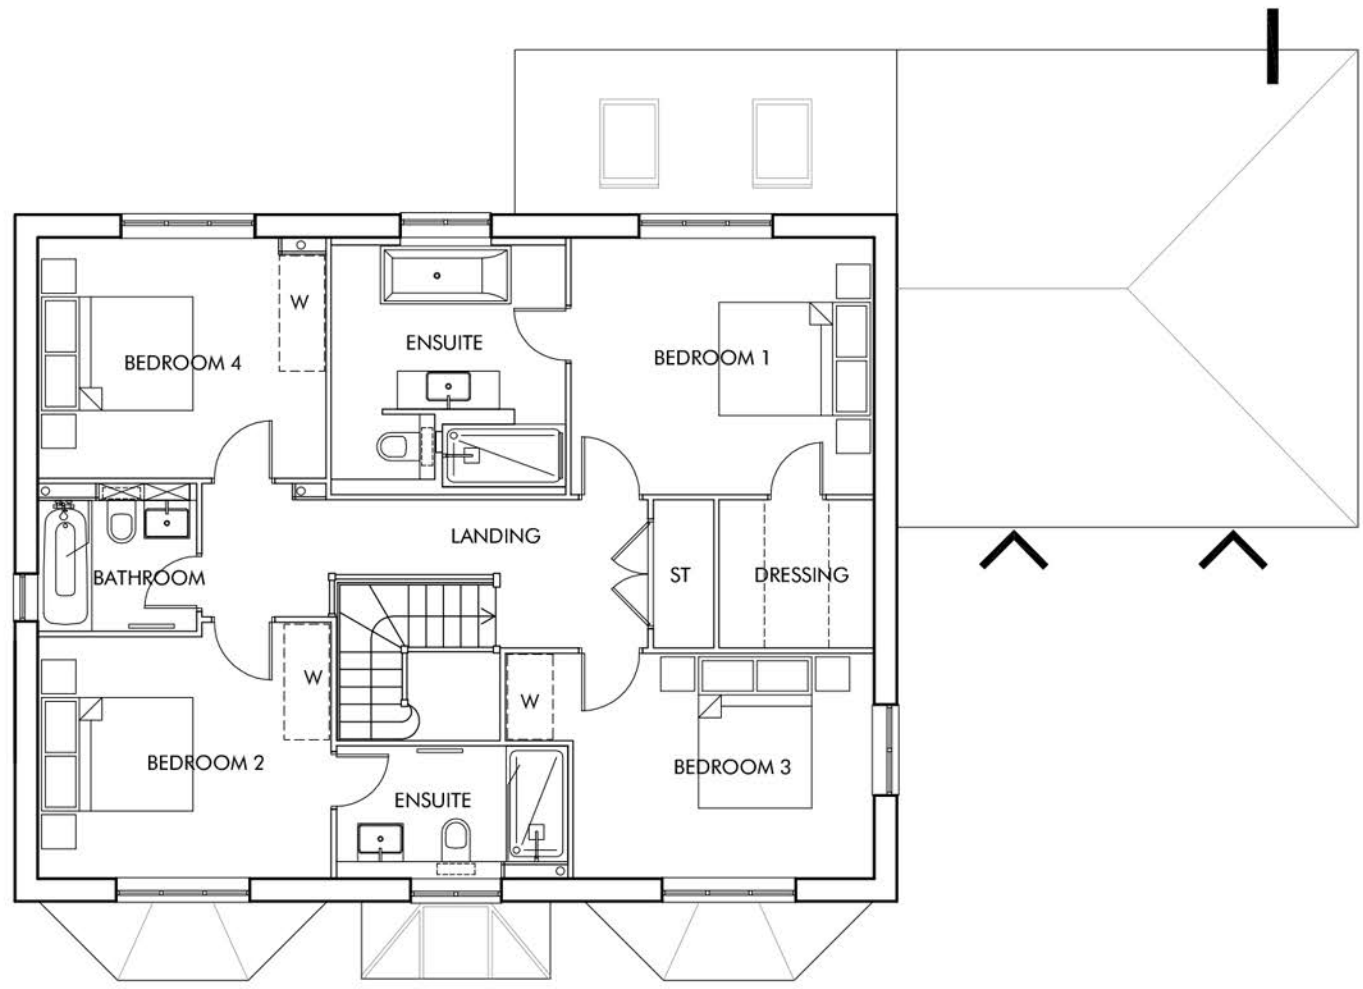


FIRST FLOOR PLAN

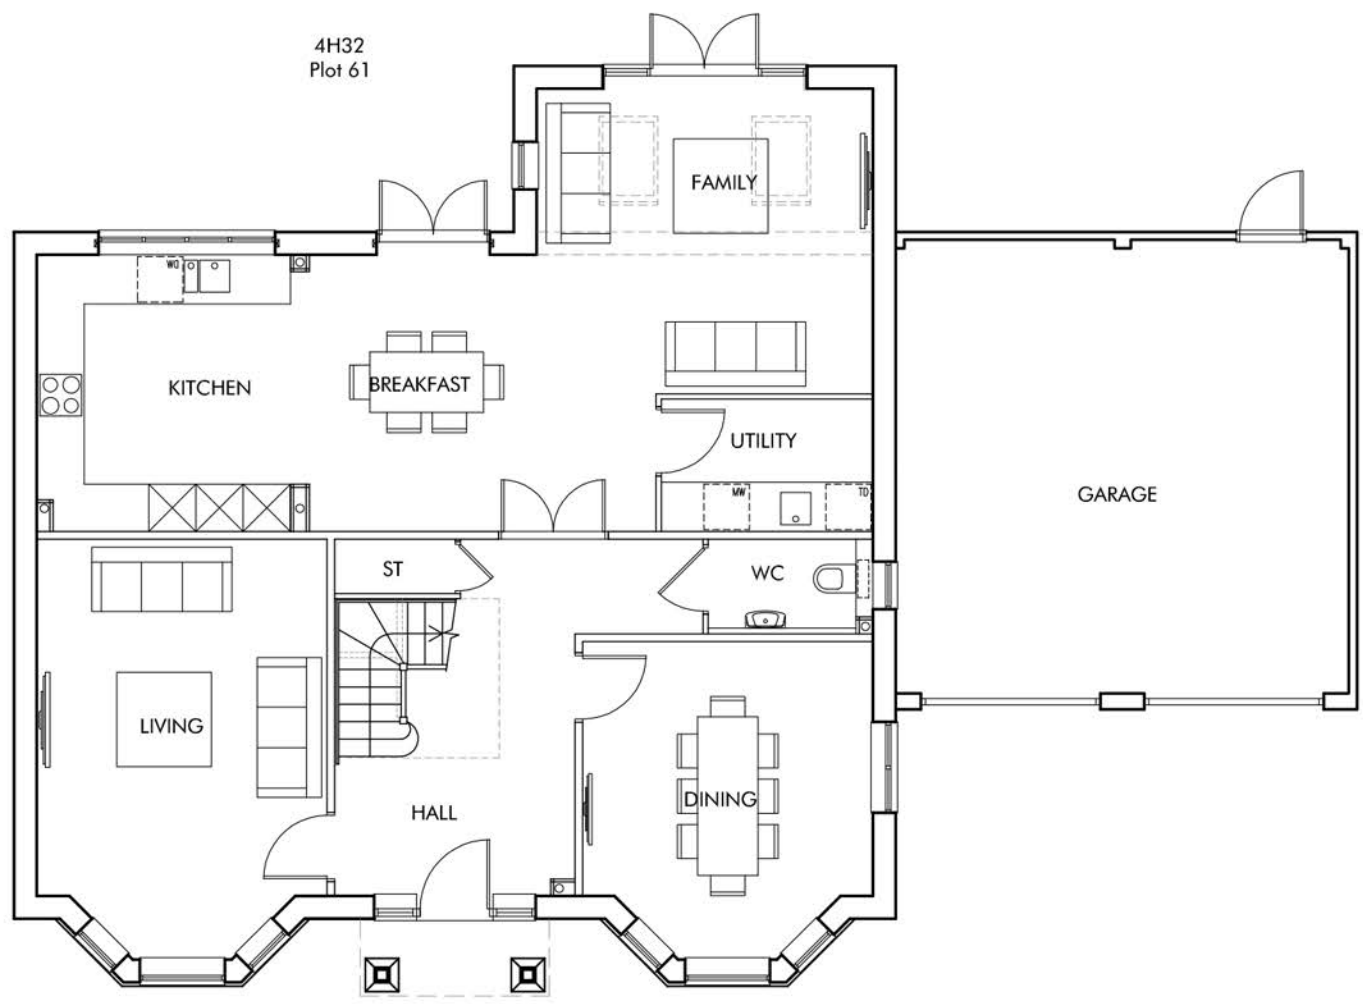

GROUND FLOOR PLAN

 

FRONT ELEVATION - A SCALE 1:50

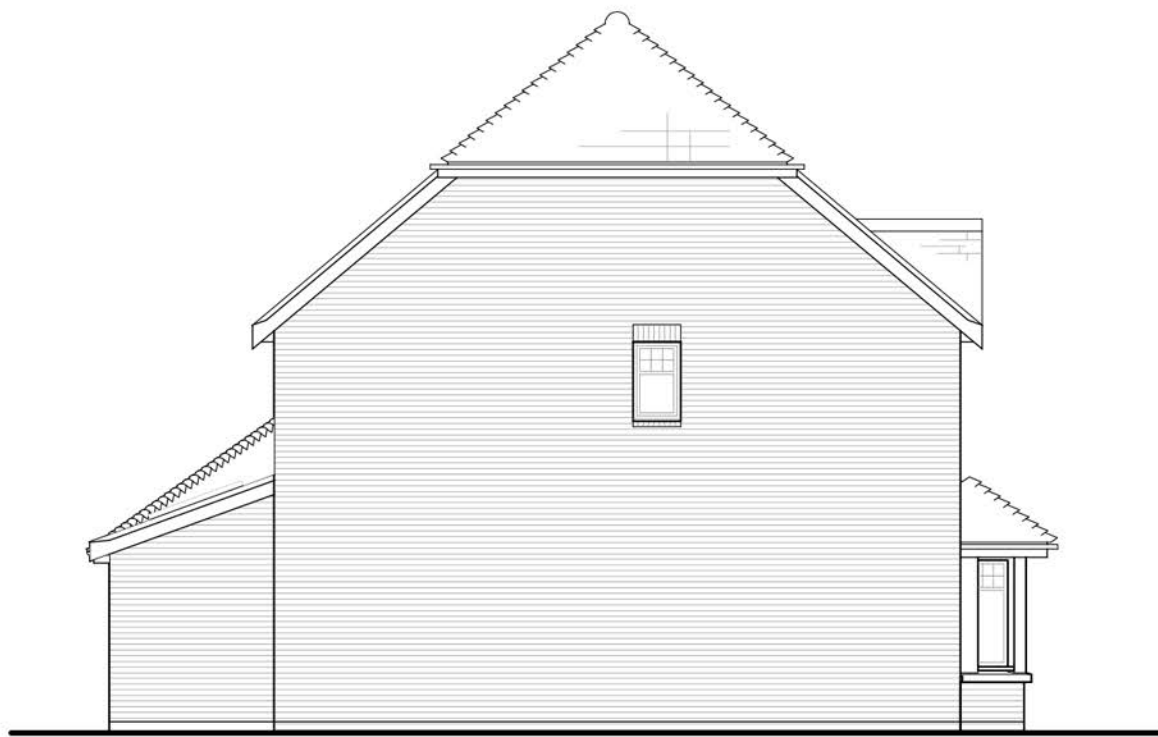


SIDE ELEVATION D



REAR ELEVATION C



SIDE ELEVATION B

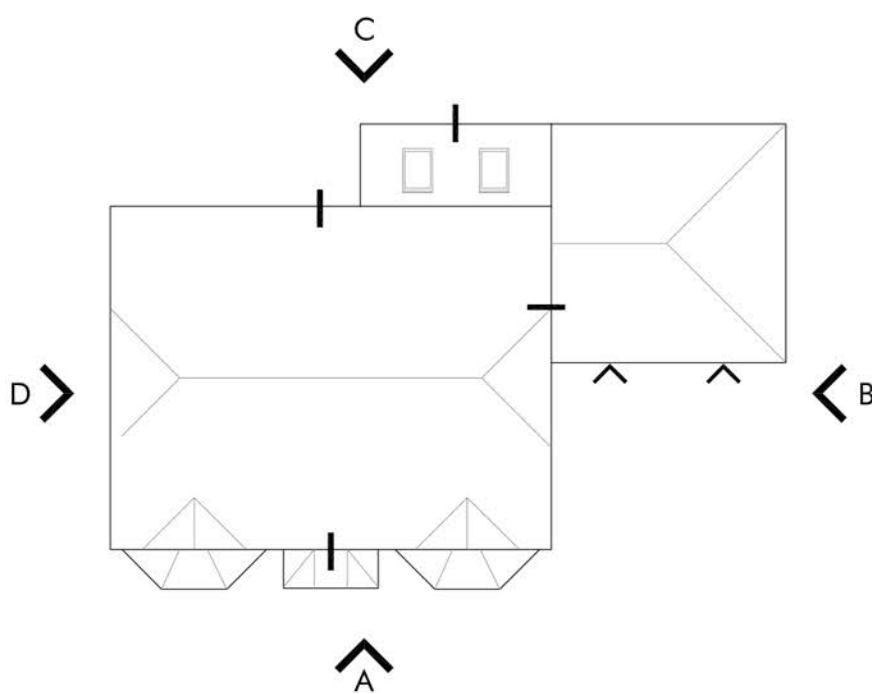

ROOF PLAN 1:200



KEY PLAN 1:2000

Berkeley
Designed for life

Omega Architects

Unit 6, AC Court, High Street, Thames Ditton, Surrey, KT7 0SR
T: 01372 470 313 W: www.omega-architects.co.uk

Client:
BERKELEY HOMES

Project:
SOUTHWATER, PHASE 5

Drawing Title:
**TYPE 4H32 - Plot 61
Plans & Elevations**

Scale:
**1:100 @ A1
(except where stated)**

Revision	Drawn	Check	Date
A	GG	TJ	12.11.19
-	-	-	-
-	-	-	-

Project No	Class	Dwg No	Status	Rev
2772	C	3041.1	PL	A

OMEGA C - COLOURS A - BLACK & WHITE
DESIGN BY: JAMES H. HARRISON, P.A. (DESIGNER) AND JAMES HARRISON (DRAWING)
PROTECTED BY DESIGN: 000000000. The contents of this document may not be copied or reproduced in whole or in part without the written consent of Omega Architects Limited. Due to the nature of the design, the design is not a final design and is subject to change without notice.
W000000000.000000. Omega Architects Limited, 10, 11, 12,197