




WEST BUILDING - SIDE ELEVATION

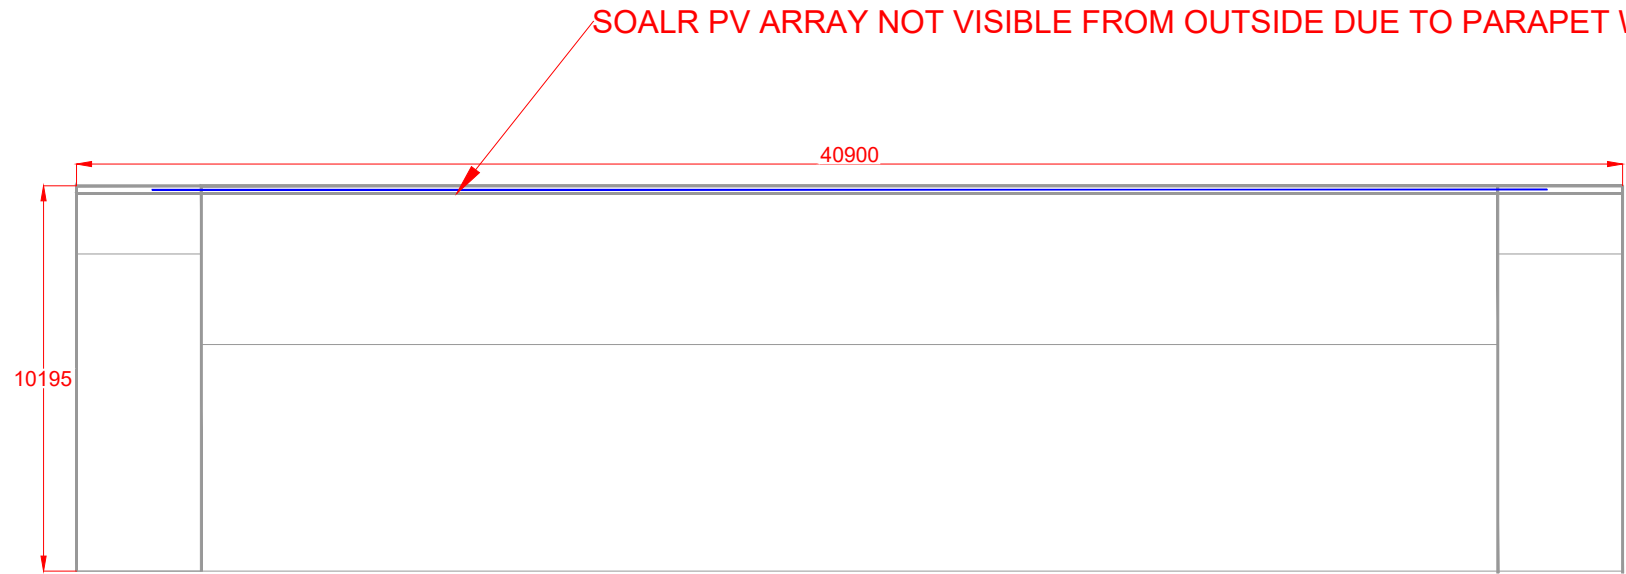


WEST BUILDING - FRONT ELEVATION

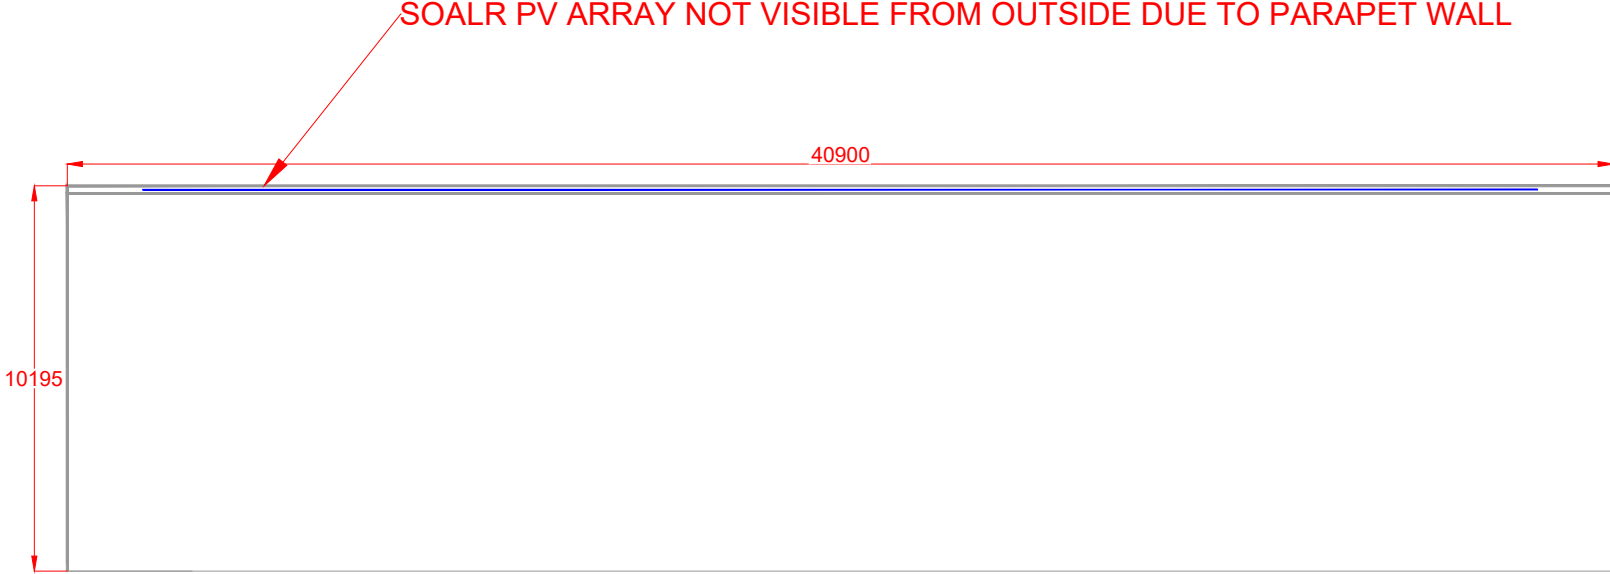



WEST BUILDING - BACK ELEVATION

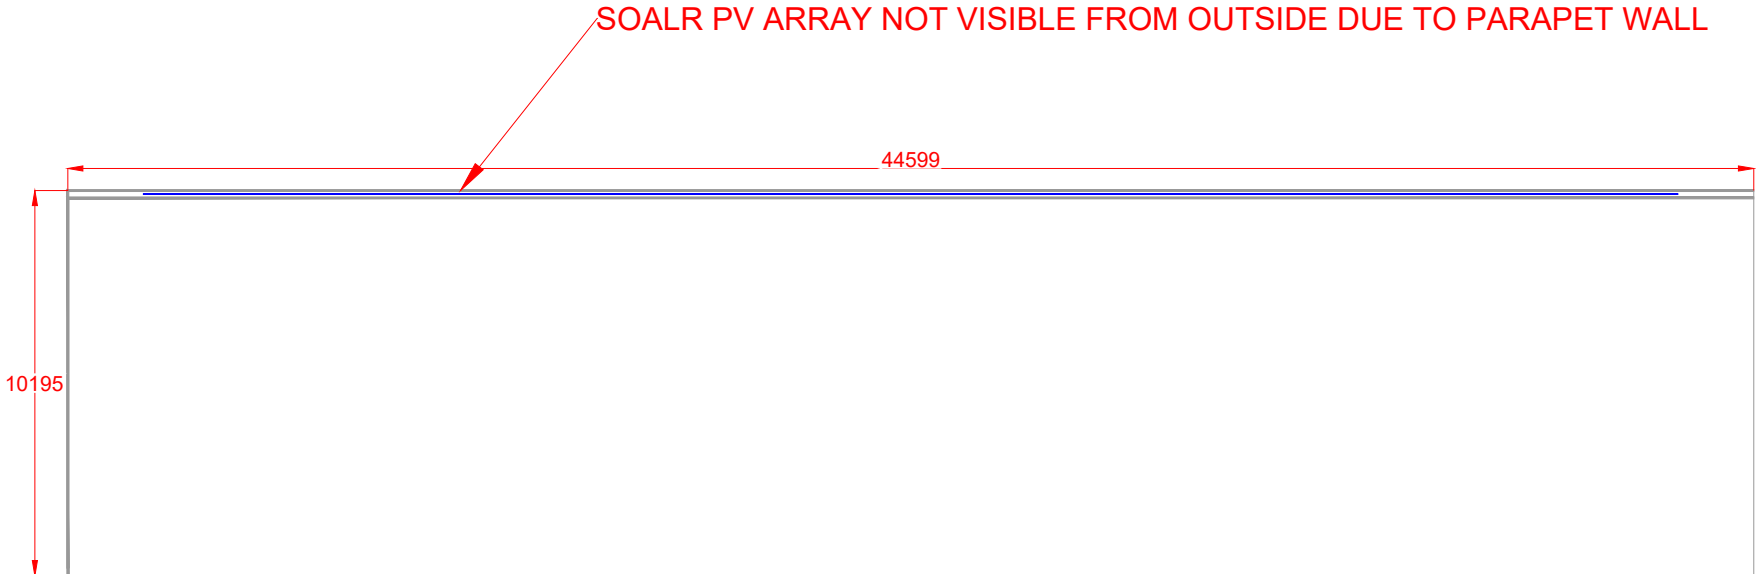

EAST BUILDING - FRONT ELEVATION

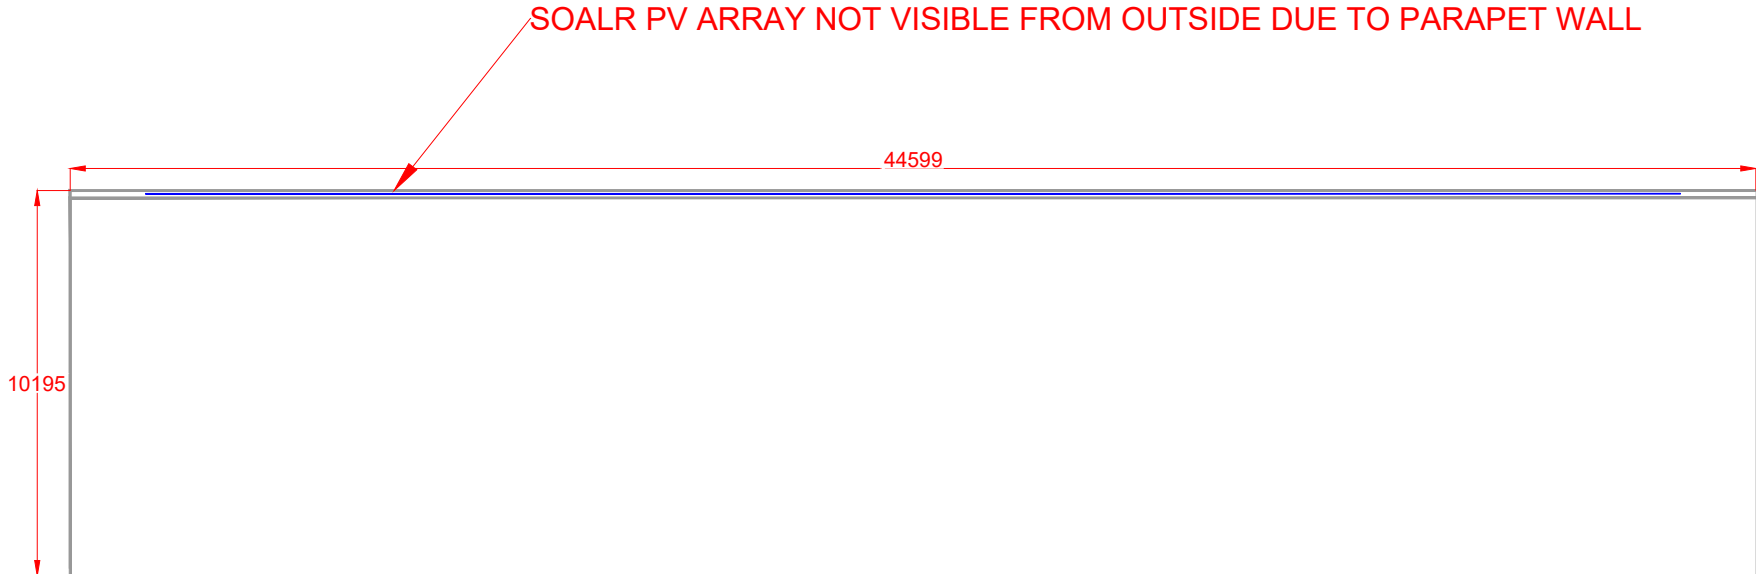

EAST BUILDING - BACK ELEVATION

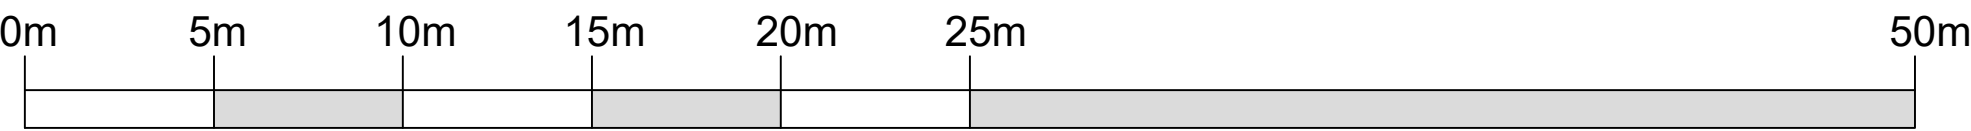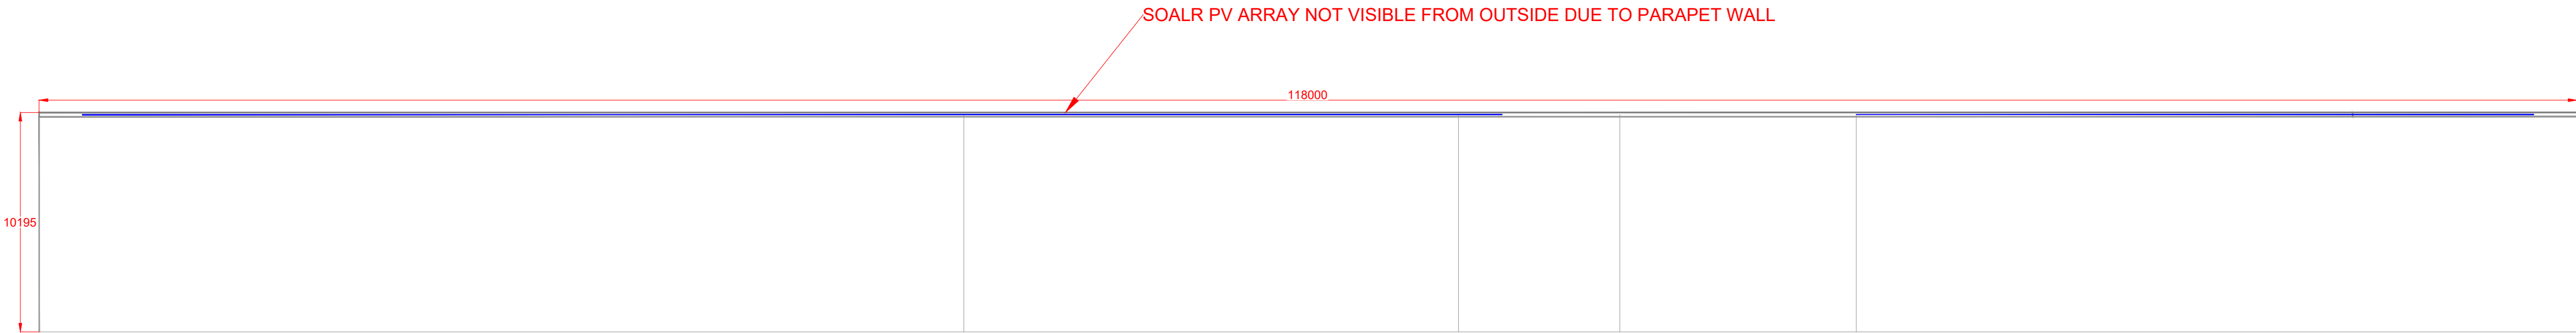

- Notes:
1. ALL DIMENSIONS ARE IN MM.
 2. IMAGES ARE FOR GENERAL INFORMATION.
 3. EVOENERGY RESERVE THE RIGHT TO REVISE THIS DRAWING IN THE INTEREST OF SYSTEM DEVELOPMENT.
 4. THIS DRAWING REMAINS THE INTELLECTUAL PROPERTY OF EVOENERGY AND MAY BE DISTRIBUTED ONLY WITH PERMISSION EXPRESSED IN WRITING.

NOT FOR CONSTRUCTION

RE01	PROVISIONAL	14/05/2026	A.ZAMEER	X.XXXXX
REV	DESCRIPTION	DATE	BY	APPROVED

North Indicator	EvoEnergy Ltd Eldon Business Park, Eldon Road, Nottingham, NG9 6DZ T: 08448 150200 F: 01512 111917 www.evoenergy.co.uk info@evoenergy.co.uk
-----------------	--



Project
THERMO-FISHER SCIENTIFIC HORSHAM

Drawing Title
PROPOSED ELEVATION

Drawn By A.ZAMEER	Approved By X.XXXXX	Scale (A1) 1:200
----------------------	------------------------	---------------------

Drawing Status
PROVISIONAL

Drawing Number 123-2041 - P06-P01	Date 14/05/2026
--------------------------------------	--------------------