



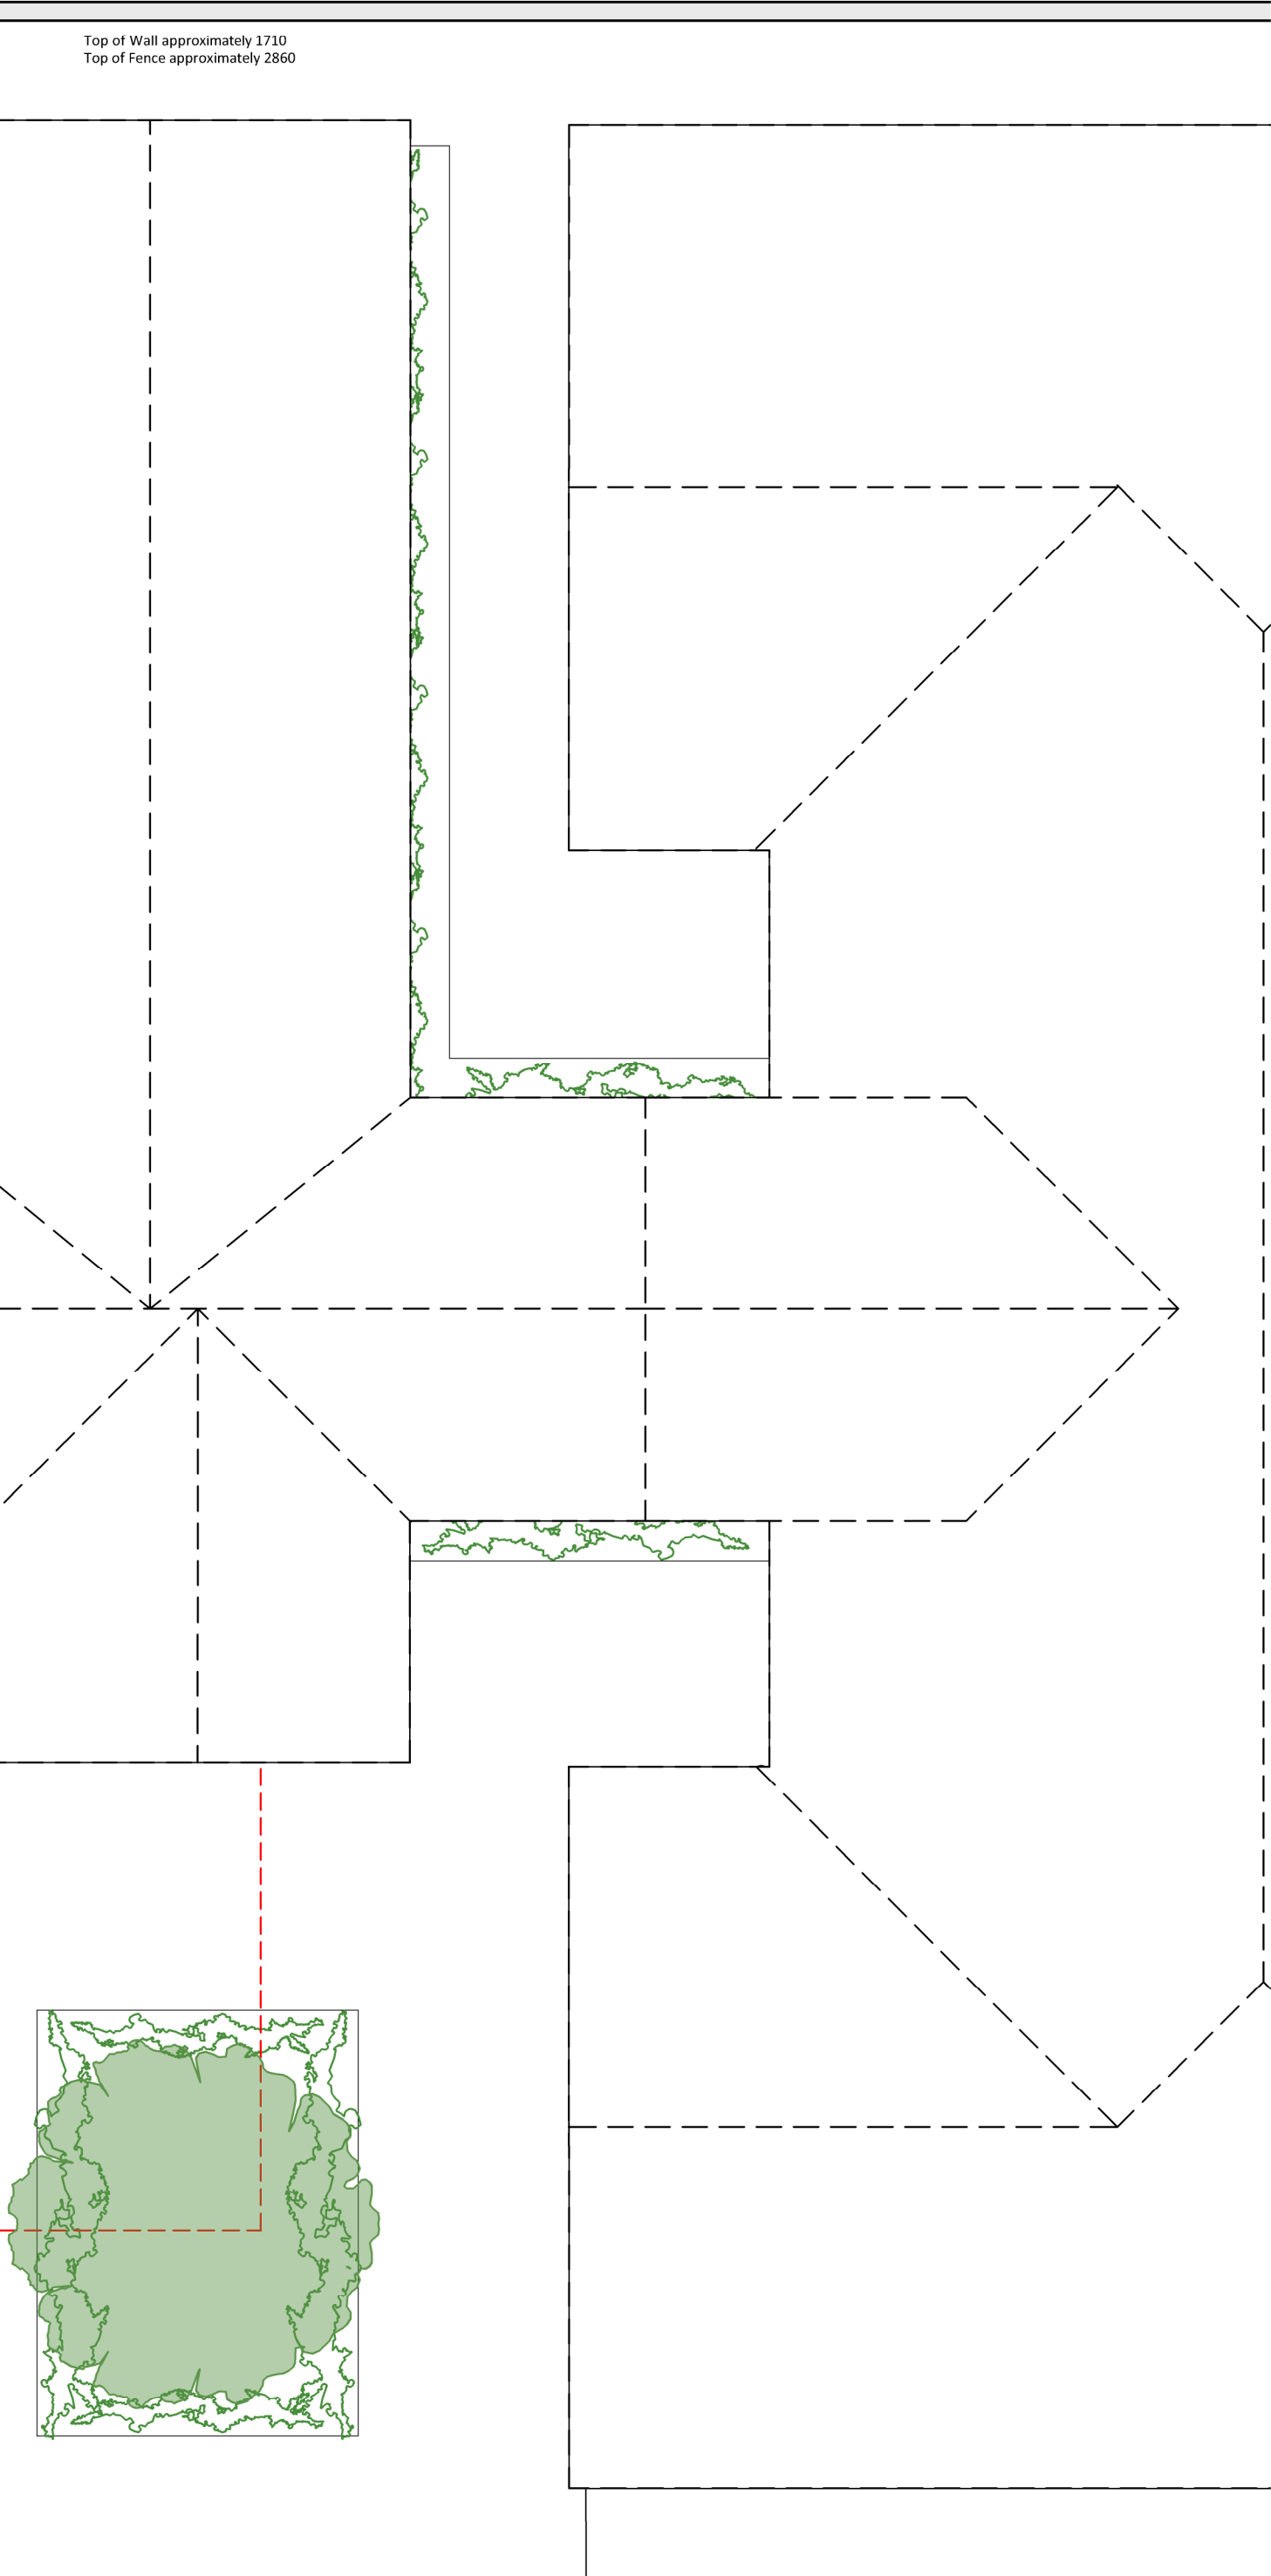

Top of Wall approximately 1710
Top of Fence approximately 2860

Top of Wall approximately 1930

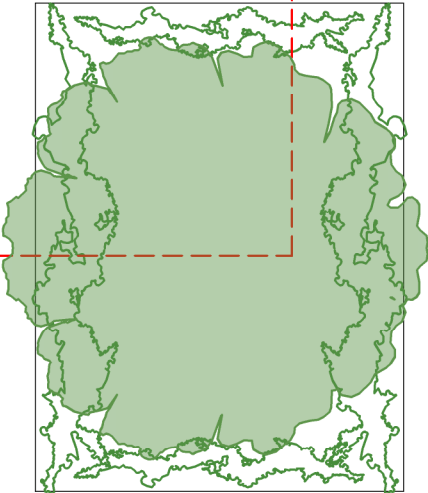

E-mail info@jtalimited.co.uk
Telephone 07965 870 019
Web www.jtalimited.co.uk

PLANNING



Rev	Date/By	Revision Note
-----	---------	---------------

Client
Mr and Mrs Newlyn
Project
The Dairy
Winham Lane, Winham
West Sussex, BN5 9AG
Drawing
Proposed Roof Plan

Drawing Number
074-001-211 Rev -
Scale
1:50
Drawn
JT

Date
December 2025
Paper Size
A3
Checked
JT

JTA
Jonathan Talley
Architects Limited