


Do not scale dimensions from this drawing
except for planning purposes.

The Contractor is responsible for checking all dimensions on site prior to commencement of the works.

This drawing is to be read in conjunction with the specification.

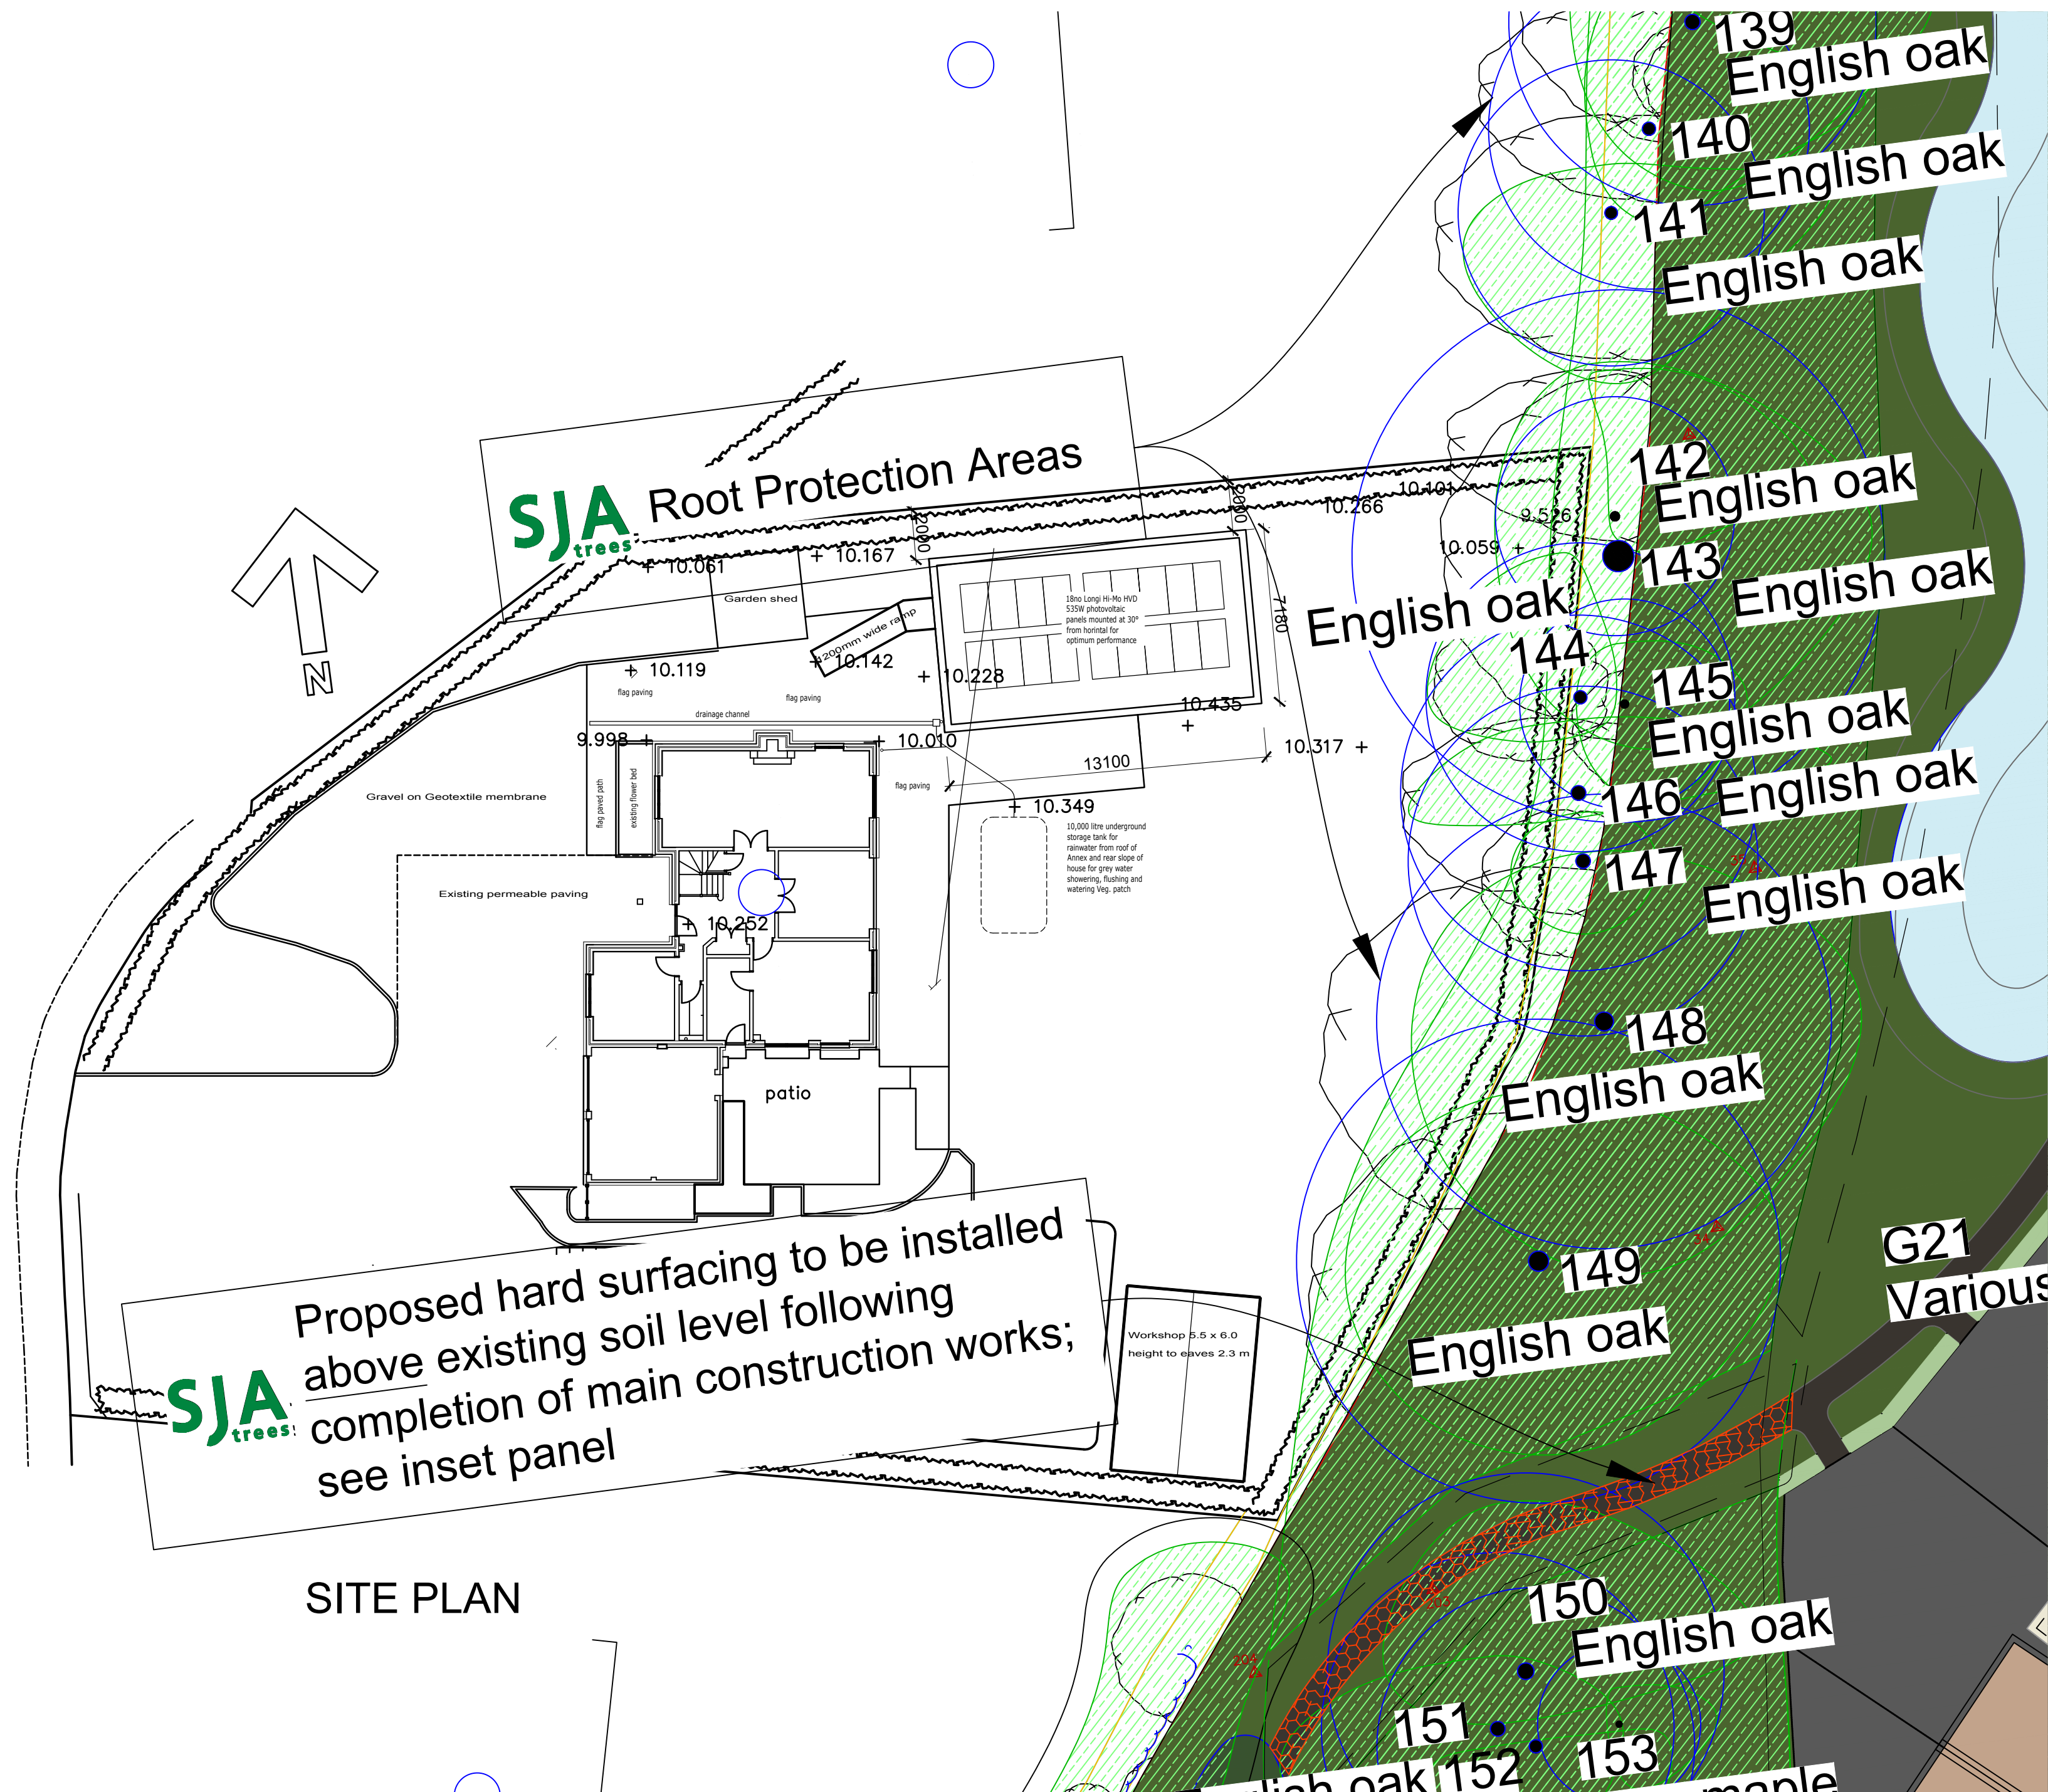

Revision	Date	Amendment
Project G J & P W Williams Granny Annex & Workshop 5 Kingsfold Close Billingshurst RH14 9HG		
Drawing Title Site Plan + overlay of SJA Tree Record		
AutoCAD ref	Date	
acadref	19.03.26	
Drawn	Checked	
phw		
Scale 1:200		
Drawing Number	Revision	
5930/104	-	