


NOTES RELATING TO THIS DRAWING

DIMENSIONS ARE NOT TO BE SCALED FROM THIS DRAWING
ALL DIMENSIONS ARE TO BE CHECKED ON SITE PRIOR TO COMMENCEMENT OF ANY WORKS, AND ANY DISCREPANCIES REPORTED IMMEDIATELY TO THE ENGINEER.
THIS DRAWING IS TO BE READ IN CONJUNCTION WITH ALL OTHER DESIGN TEAM DETAILS AND SPECIFICATIONS.

DO NOT USE THIS DRAWING TO BUILD FROM WITHOUT IT BEING NOTED AS ISSUED FOR "CONSTRUCTION" IN THE TITLE PANEL BELOW.


OF PARTY WALL

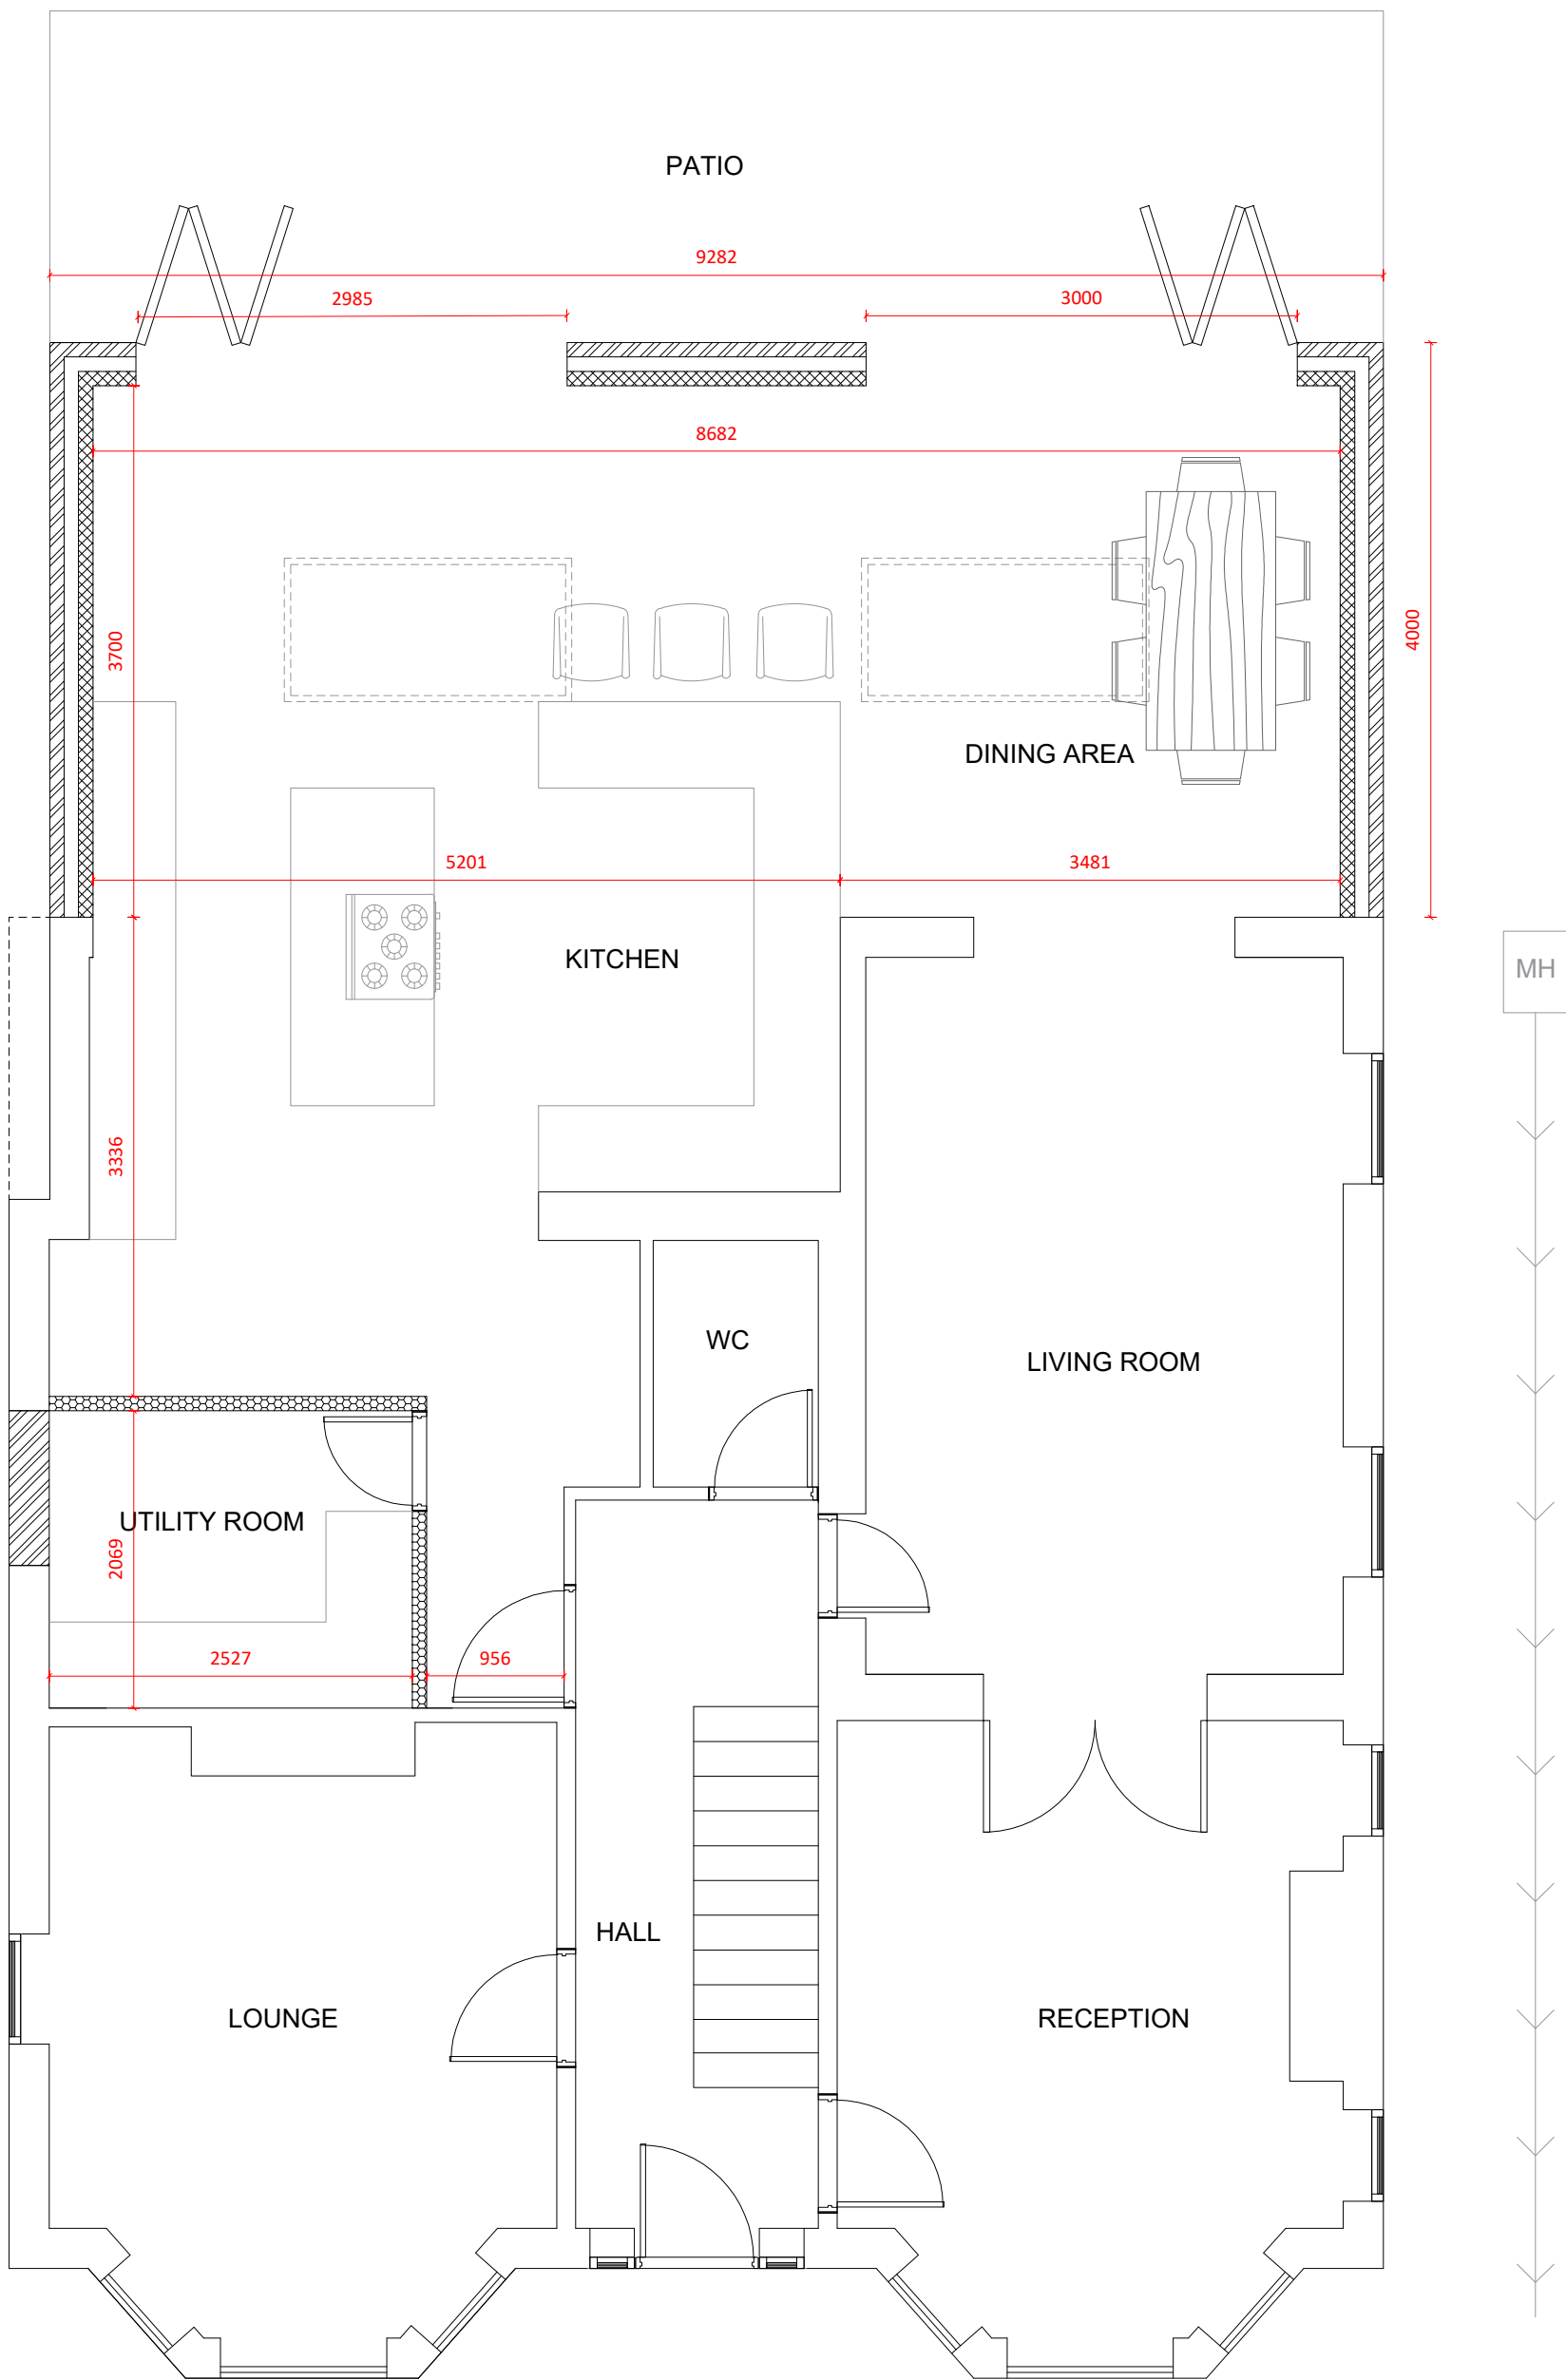

GROUND FLOOR PLAN
(proposed)
Scale 1:50

OF PARTY WALL


OF PARTY WALL

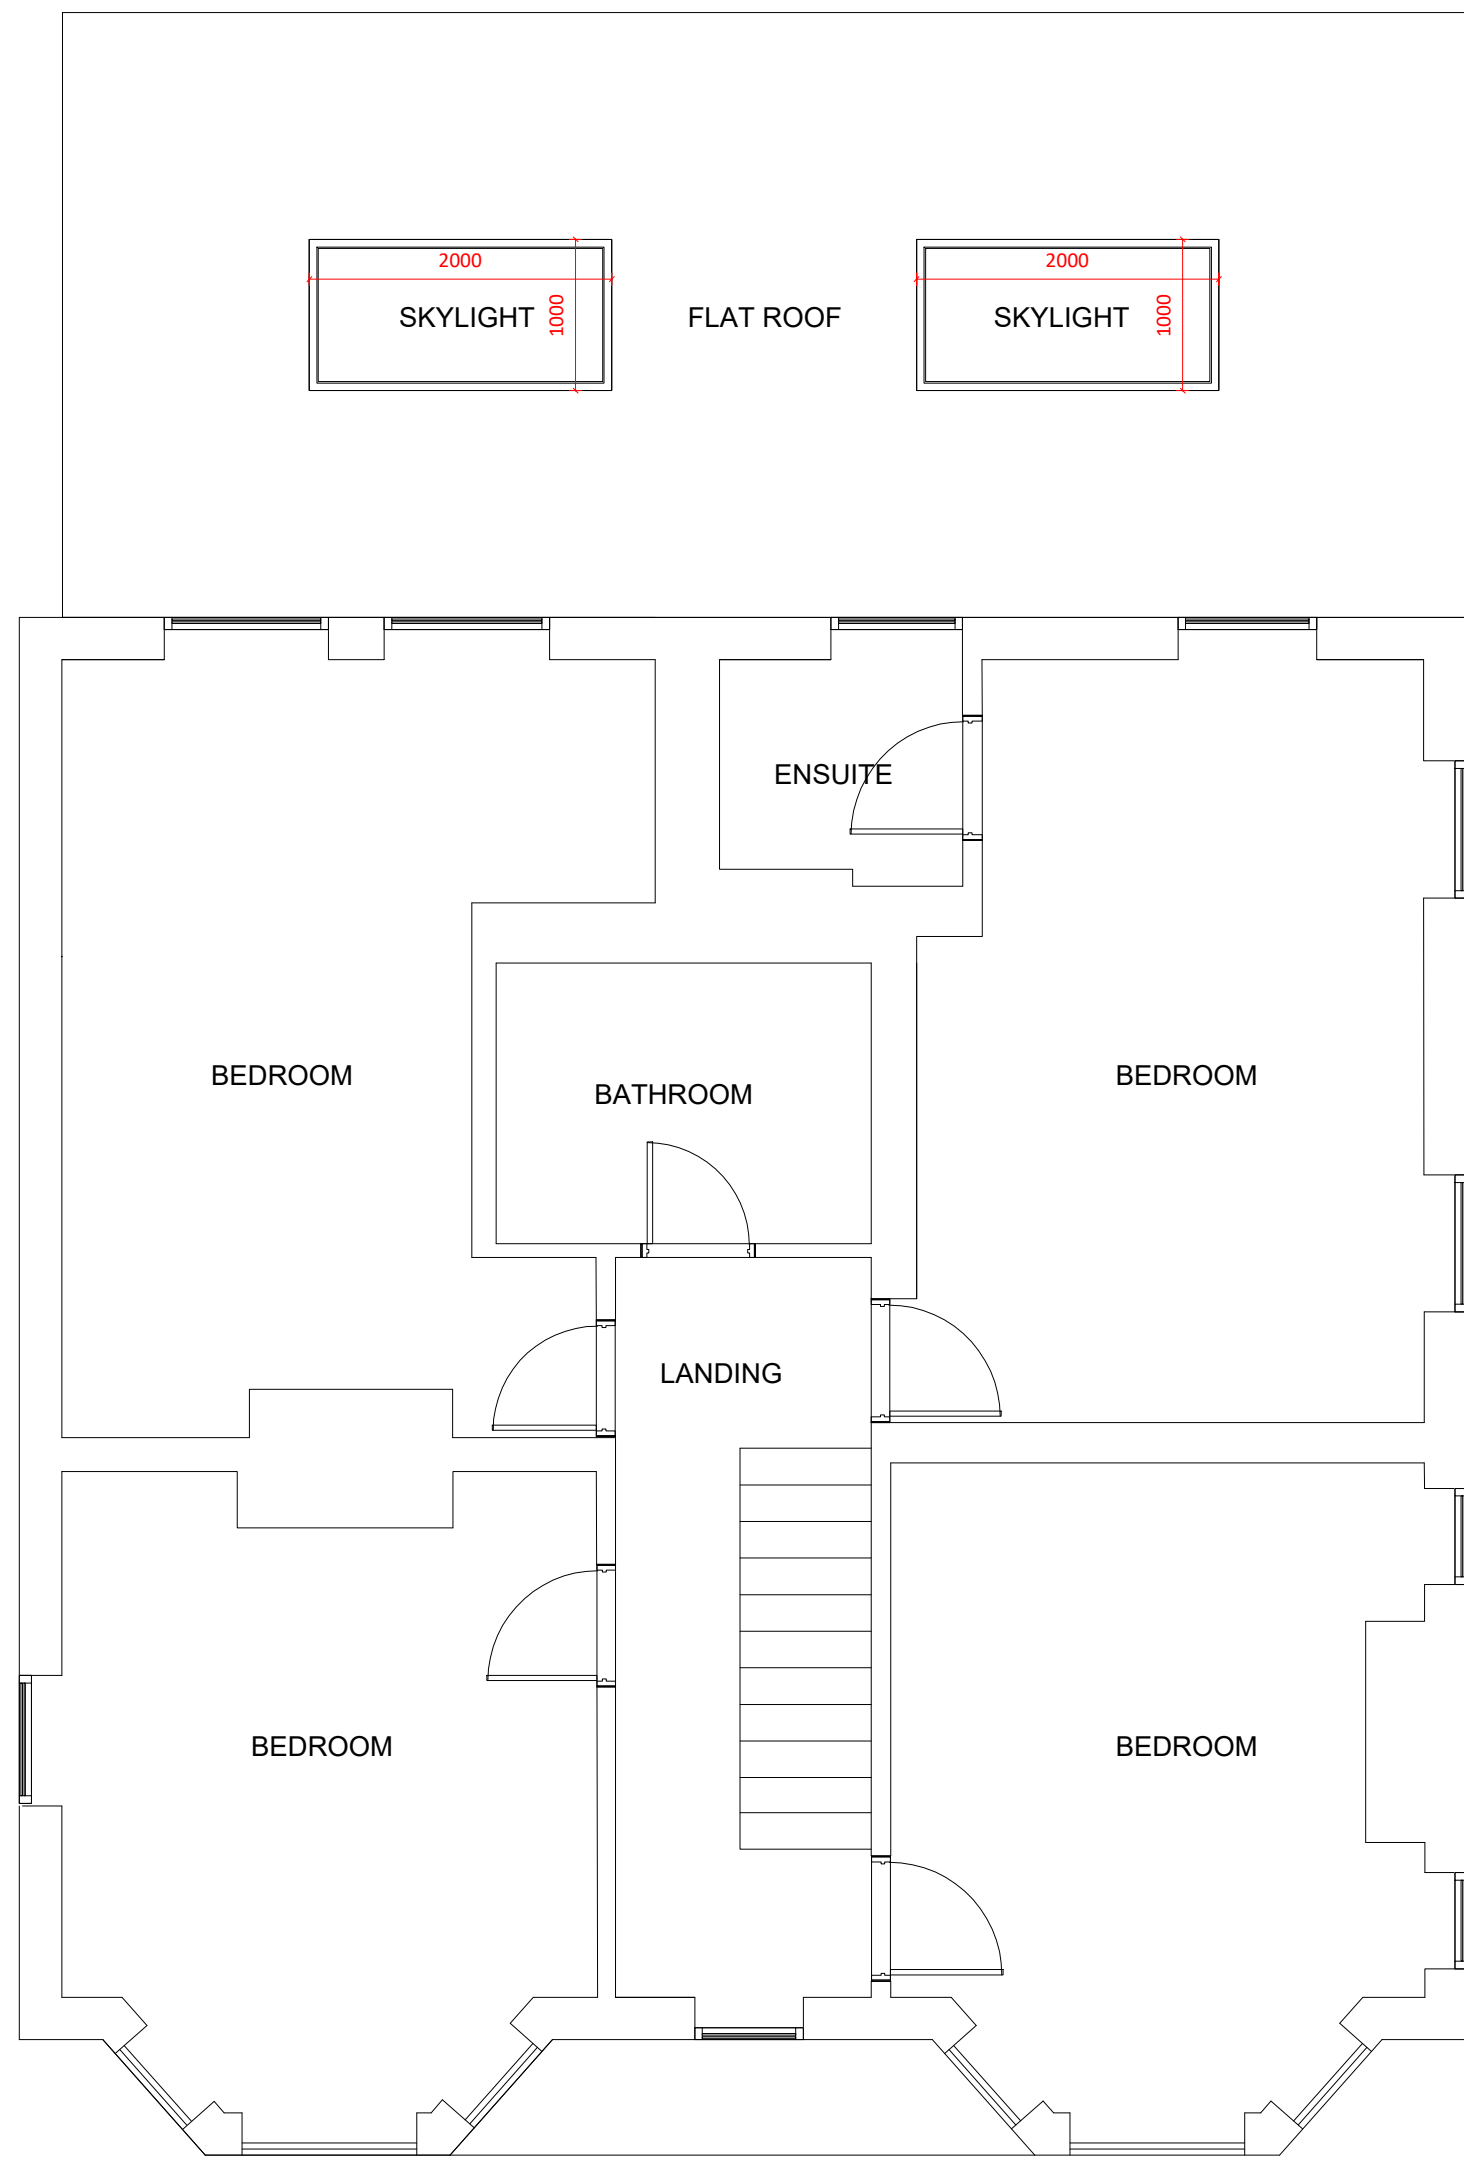

FIRST FLOOR PLAN
(proposed)
Scale 1:50

LEGEND:

- RETAINED STRUCTURE
NEW CAVITY WALL
NEW STUD WALL
NEW BLOCKWORK WALL

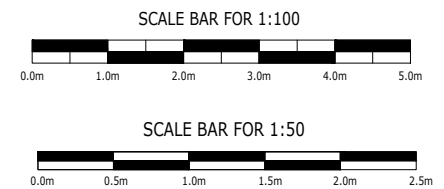


Rev.	Description	By	Chkd	Date
P1	ISSUE FOR INFORMATION	SS	SS	NOV 25
P2	ISSUE FOR INFORMATION	SS	SS	FEB 26

Title:	ISSUE FOR INFORMATION		
Client:			
Project:	45 RUSPER RD, HORSHAM RH12 4BA		
Drawing:	PROPOSED PLANS AND ELEVATIONS		
Drawn:	SS	Chkd:	SS
Drawing Status:	PLANNING ISSUE	Rev:	P2
Scale:	Noted @ A1	Date:	FEB 26
Job No.	PSD/2025/704	Drawing No.	A02



WEST FACING ELEVATION
(proposed)
Scale 1:100

- NOTES:
- BRICKWORK FINISH TO MATCH
EXISTING
- NEW DOOR AND WINDOWS TO
MATCH EXISTING
APPEARANCE

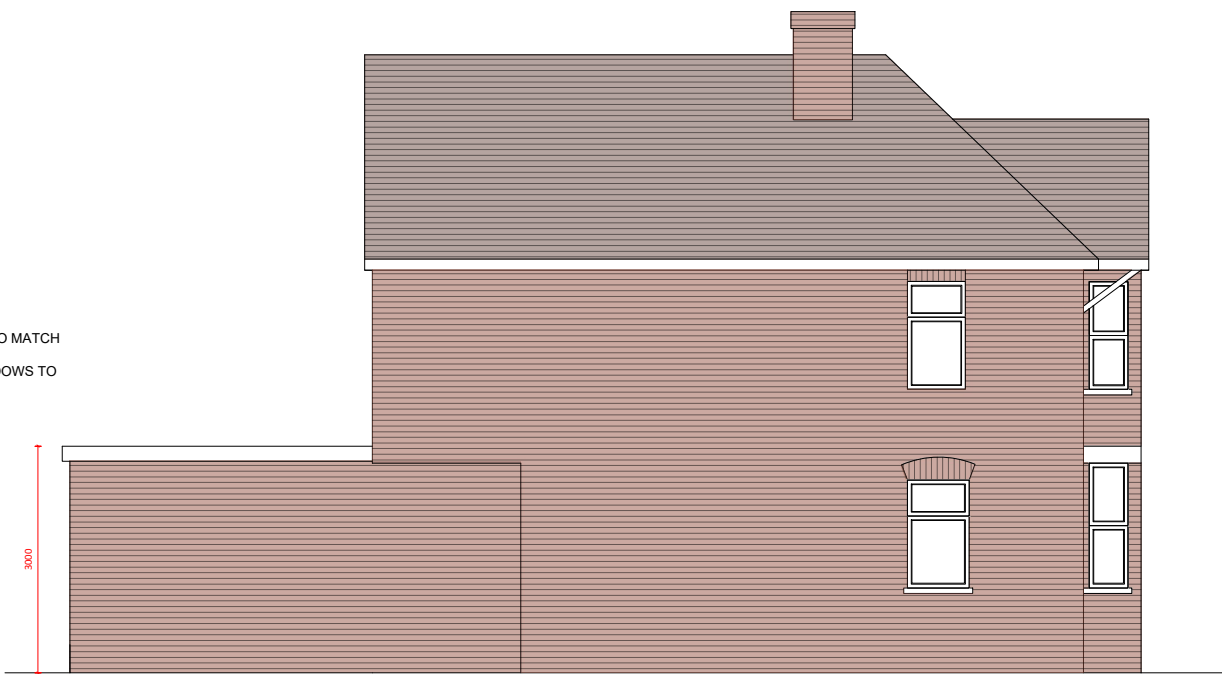

SOUTH FACING
ELEVATION (proposed)
Scale 1:100



NORTH FACING
ELEVATION (proposed)
Scale 1:100