




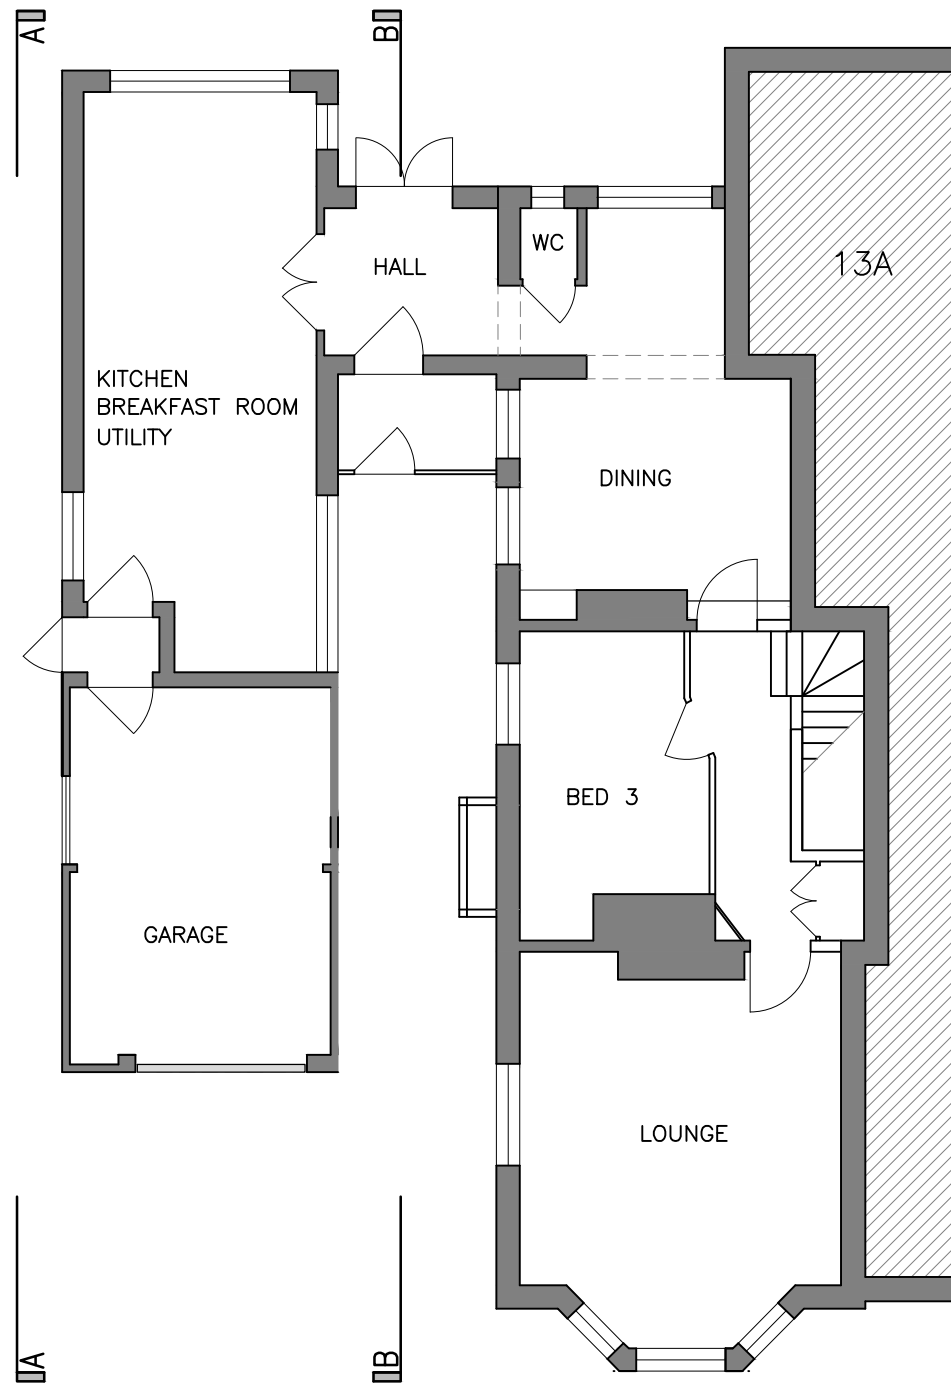

EXISTING GROUND FLOOR PLAN

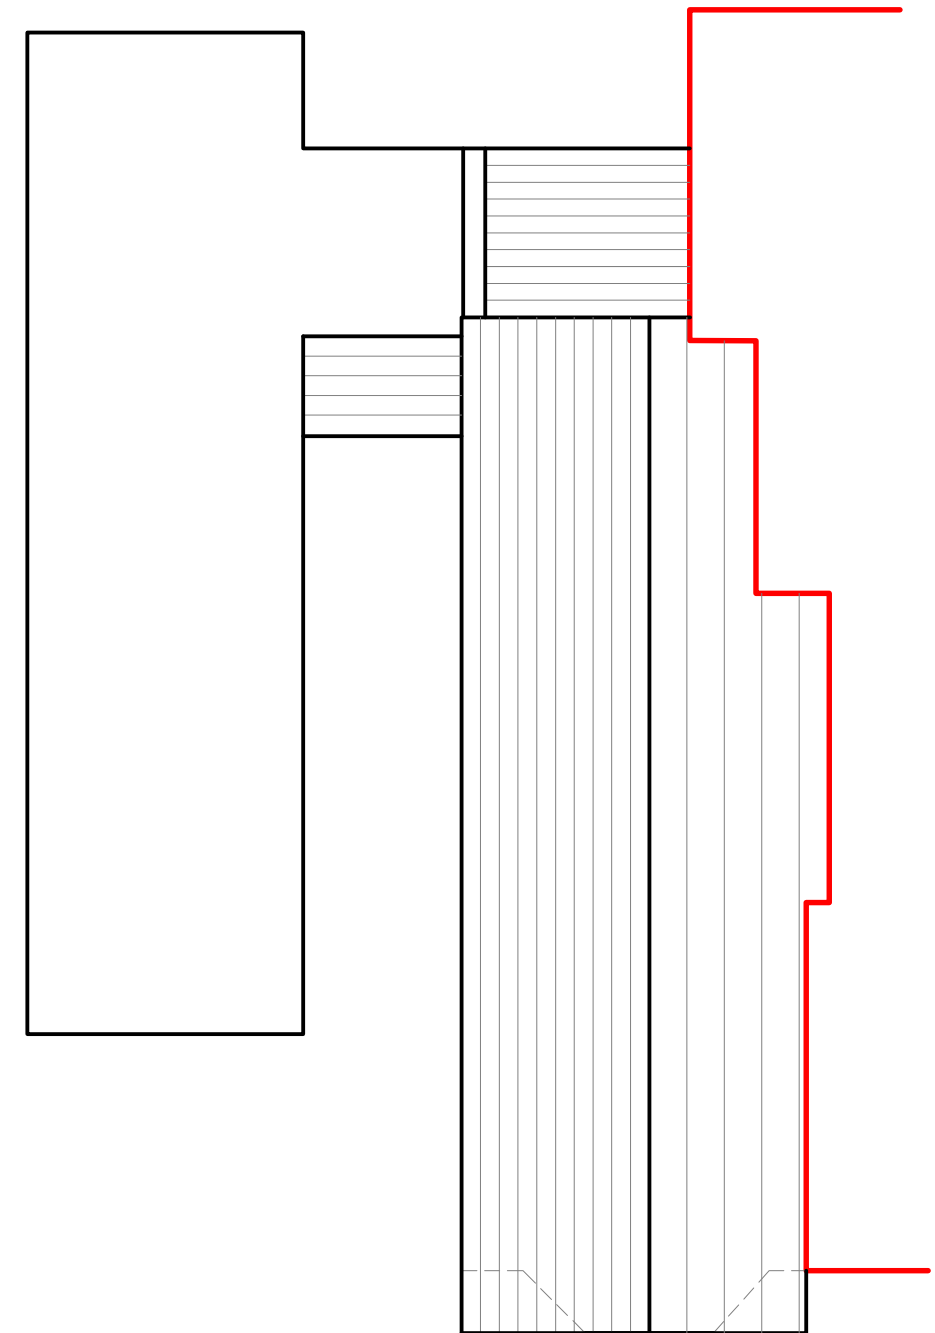

EXISTING ROOF PLAN

 

Carmichael Building Design Ltd.

Rosemary Cottage Pound Lane Mannings Heath
Horsham West Sussex RH13 6JL
t: 01403 252794

Client
Matthew and Alex Scoines

Project
13 Richmond Road
Horsham
RH12 2EG

Drawing Title
Existing ground floor plan
Existing roof plan

Sheet size A3
Scale 1:100

Rev- Issued for approval 04.02.2026

Drawing No.

25153

Rev.

—