



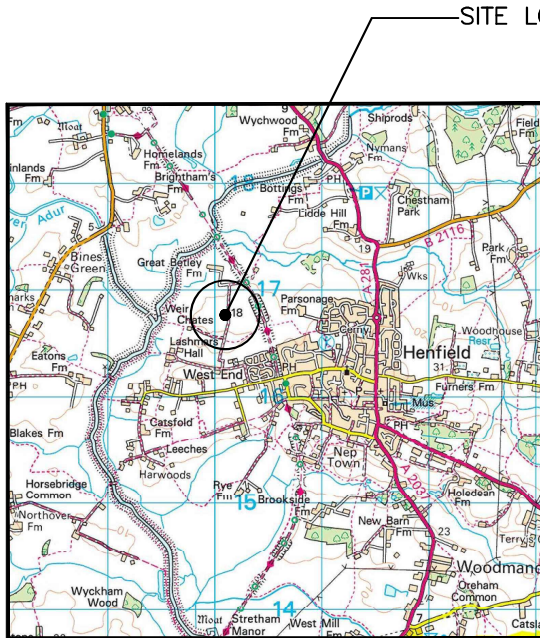


0 500 1000 1500 2000 2500m
1:50000


SITE LOCATION
(Scale 1:50000)



SITE PHOTOGRAPH

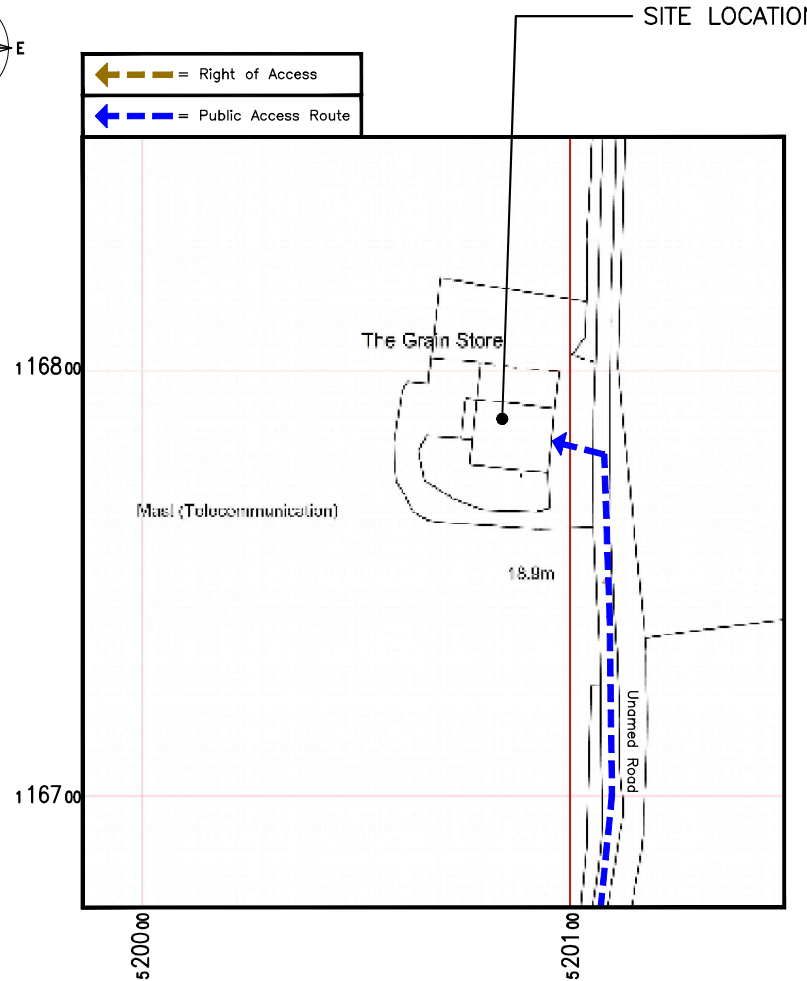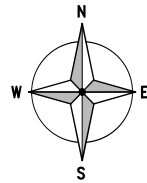

DETAILED SITE LOCATION
(Scale 1:1250)

 

1:1250
Based upon Ordnance Survey map extract
with the permission of the Controller of
His Majesty's Stationery Office.
Crown copyright.
Licence No. AC0000813445


W3W COMPOUND
reconnect.spoiled.thunder
W3W START OF ACCESS TRACK
thundered.pile.umbrellas

ALL DIMENSIONS ARE IN mm UNLESS NOTED OTHERWISE				
N.G.R		E: 520089	N: 116775	
DIRECTIONS TO SITE:				
HEADING SOUTHBOUND, LEAVE THE M25 AT JUNCTION 7 AND JOIN THE M23. AT JUNCTION 11, CONTINUE FORWARD ON THE M23. AFTER APPROX 7 MILES TAKE THE FORTH EXIT ON THE ROUNDABOUT ONTO A272. FOLLOW THE A272 FOR APPROX 3.5 MILES. AT THE ROUNDABOUT TAKE THE FIRST EXIT ONTO A281. FOLLOW A281 FOR APPROX 4.1 MILES. TURN RIGHT INTO CHURCH ST. AFTER APPROX 0.7 MILES TURN RIGHT ONTO STONEPIT LANE. FOLLOW STONEPIT LANE FOR APPROX 0.2 MILES AND TURN RIGHT ONTO AN UNNAMED ROAD. AFTER APPROX 0.3 MILES THE SITE WILL BE LOCATED ON THE LEFT HAND SIDE. THE SITE COMPOUND IS LOCATED TO THE SIDE OF A BARN BUILDING.				
2A	ANTENNA RELOCATED / TREE AND BUILDING HEIGHTS ADDED		MH	RN 10.02.26
1A	CONSTRUCTION ISSUE		MH	RN 08.01.26
REV	MODIFICATION		BY	CH DATE

telent
Part of M Group

cornerstone


Cell Name		Opt.
GREAT BETLEY FARM		-
Cell ID No		
CSID	VF	TEF
11353827	31828VF	-
Project No.	N/A	N/A
12273866	SWS_CST026	-
Site Address / Contact Details		
GREAT BETLEY FARM OFF STONEPIT LANE HENFIELD WEST SUSSEX BN5 9QU		
Drawing Title:		
SITE LOCATION MAPS		
Purpose of issue:		Dwg Rev:
CONSTRUCTION		
Drawing Number:		
100		1A
Surveyed By:		Original Sheet Size:
SL		A3
Drawn:	Date:	Checked:
MH	08.01.26	RN
Date:		08.01.26
2A		

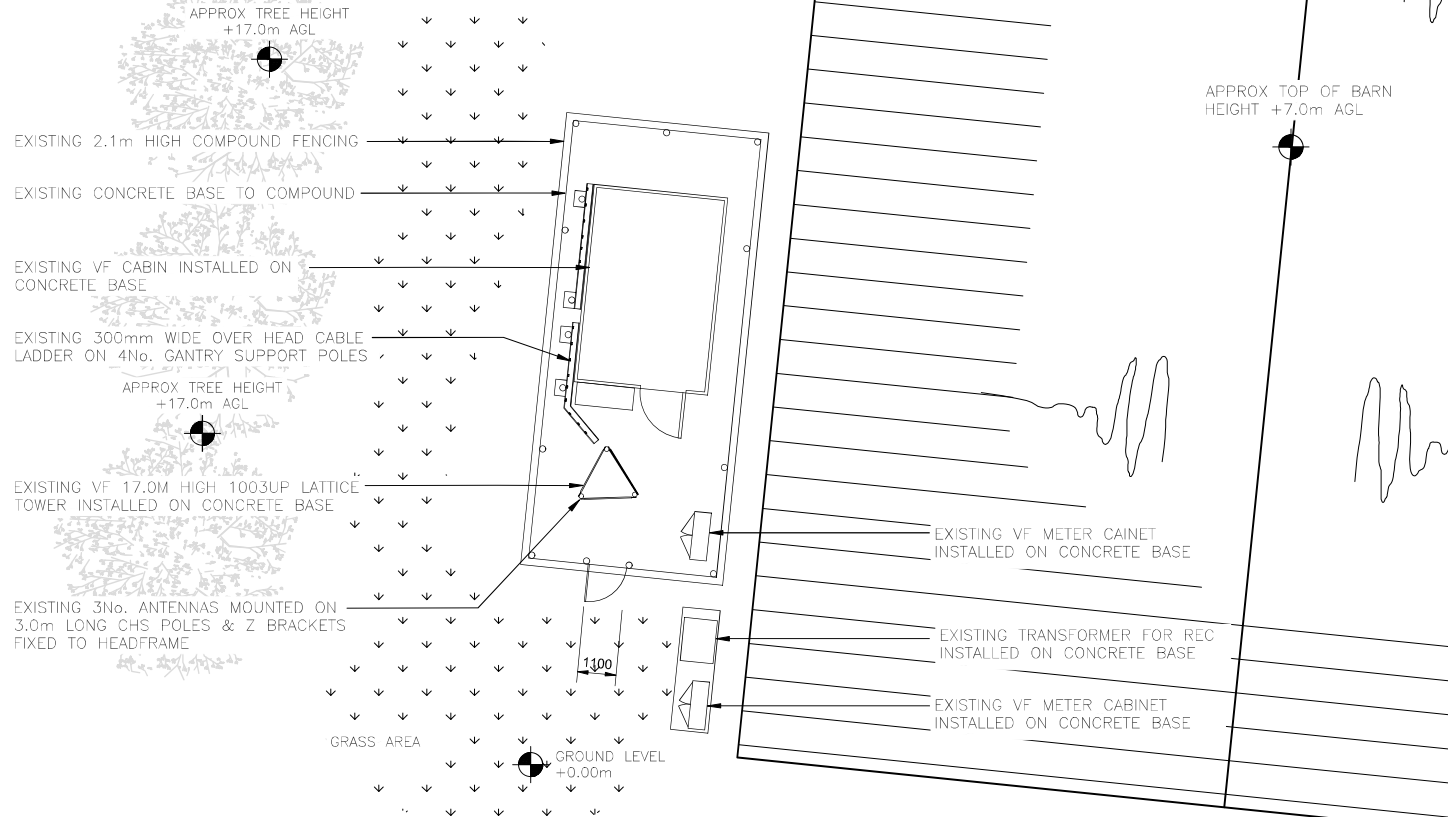


ALL DIMENSIONS ARE IN mm UNLESS NOTED OTHERWISE						
N.G.R		E: 520089		N: 116775		
NOTES:						
2A	ANTENNA RELOCATED / TREE AND BUILDING HEIGHTS ADDED			MH	RN	10.02.26
1A	CONSTRUCTION ISSUE			MH	RN	08.01.26
REV	MODIFICATION			BY	CH	DATE




Cell Name				Opt.
GREAT BETLEY FARM				-
Cell ID No				
CSID	-	VF	-	TEF
11353827	-	31828VF	-	-
Project No.	-	N/A	-	N/A
12273866	-	SWS_CST026	-	-
Site Address / Contact Details				
GREAT BETLEY FARM OFF STONEPIT LANE HENFIELD WEST SUSSEX BN5 9QU				
Drawing Title:				
EXISTING SITE PLAN				
Purpose of issue:				Dwg Rev:
CONSTRUCTION				
Drawing Number:				2A
200				
Surveyed By:		Original Sheet Size:		Pack Issue:
SL		A3		
Drawn:	Date:	Checked:	Date:	
MH	08.01.26	RN	08.01.26	2A

 

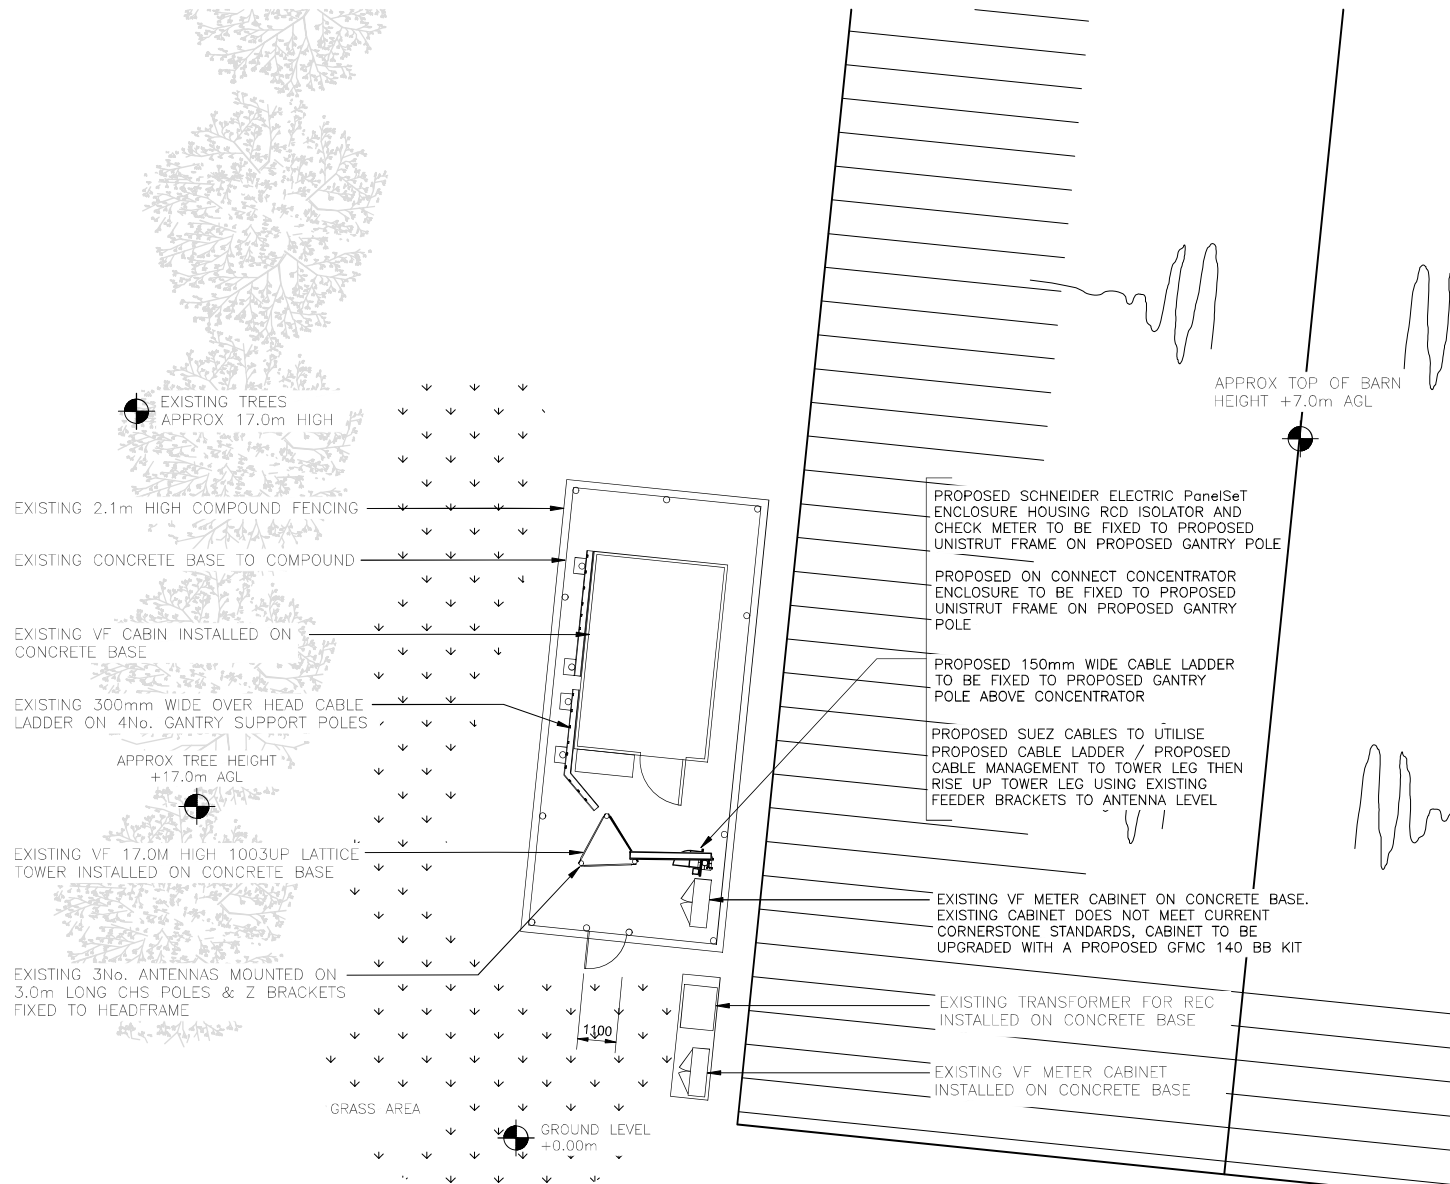

SOUTH WEST
ELEVATION

 

ALL DIMENSIONS ARE IN mm UNLESS NOTED OTHERWISE						
N.G.R		E: 520089		N: 116775		
NOTES:						
2A	ANTENNA RELOCATED / TREE AND BUILDING HEIGHTS ADDED			MH	RN	10.02.26
1A	CONSTRUCTION ISSUE			MH	RN	08.01.26
REV	MODIFICATION			BY	CH	DATE



Cell Name		Opt.
GREAT BETLEY FARM		-
Cell ID No		
CSID	-	VF
11353827	31828VF	-
Project No.	-	N/A
12273866	SWS_CST026	-
Site Address / Contact Details		
GREAT BETLEY FARM OFF STONEPIT LANE HENFIELD WEST SUSSEX BN5 9QU		
Drawing Title:		
PROPOSED SITE PLAN		
Purpose of issue:		Dwg Rev:
CONSTRUCTION		
Drawing Number:		2A
201		
Surveyed By:		Original Sheet Size:
SL		A3
Drawn:	Date:	Checked:
MH	08.01.26	RN
Date:		Date:
08.01.26		08.01.26
Pack Issue:		2A

APPROX TREE HEIGHT
+17.0m AGL

TOP OF EXISTING ANTENNAS +17.0m AGL

TOP OF EXISTING TOWER +17.0m AGL

U/S OF EXISTING ANTENNAS +14.6m AGL

C/L OF EXISTING DISHES +14.0m AGL

EXISTING VF 17.0M HIGH 1003UP LATTICE
TOWER INSTALLED ON CONCRETE BASE

EXISTING 2No. 300Ø DISHES FIXED TO
TOWER LEGS

EXISTING 300mm WIDE OVER HEAD CABLE
LADDER ON 4No. GANTRY SUPPORT POLES

EXISTING 2.1m HIGH COMPOUND FENCING

G.L.

EXISTING VF CABIN INSTALLED ON
CONCRETE BASE

EXISTING VF METER CABINET
INSTALLED ON CONCRETE BASE

APPROX BARN BUILDING
HEIGHT +7.0m AGL

ALL DIMENSIONS ARE IN mm UNLESS NOTED OTHERWISE

N.G.R E: 520089 N: 116775

NOTES:

2A	ANTENNA RELOCATED / TREE AND BUILDING HEIGHTS ADDED	MH	RN	10.02.26
1A	CONSTRUCTION ISSUE	MH	RN	08.01.26
REV	MODIFICATION	BY	CH	DATE

telent

Part of M Group



Cell Name

GREAT BETLEY FARM

Opt.

-

Cell ID No

CSID	-	VF	-	TEF
11353827	-	31828VF	-	-
Project No.	-	N/A	-	N/A
12273866	-	SWS_CST026	-	-

Site Address / Contact Details

GREAT BETLEY FARM
OFF STONEPIT LANE
HENFIELD
WEST SUSSEX
BN5 9QU

Drawing Title:

EXISTING SITE ELEVATION

Purpose of issue:

CONSTRUCTION

Dwg
Rev:

Drawing Number:

300

2A

Surveyed By:

SL

Original Sheet Size:

A3

Pack
Issue:

Drawn:

MH

Date:

08.01.26


Checked:

RN


Date:

08.01.26

2A

 

1:100

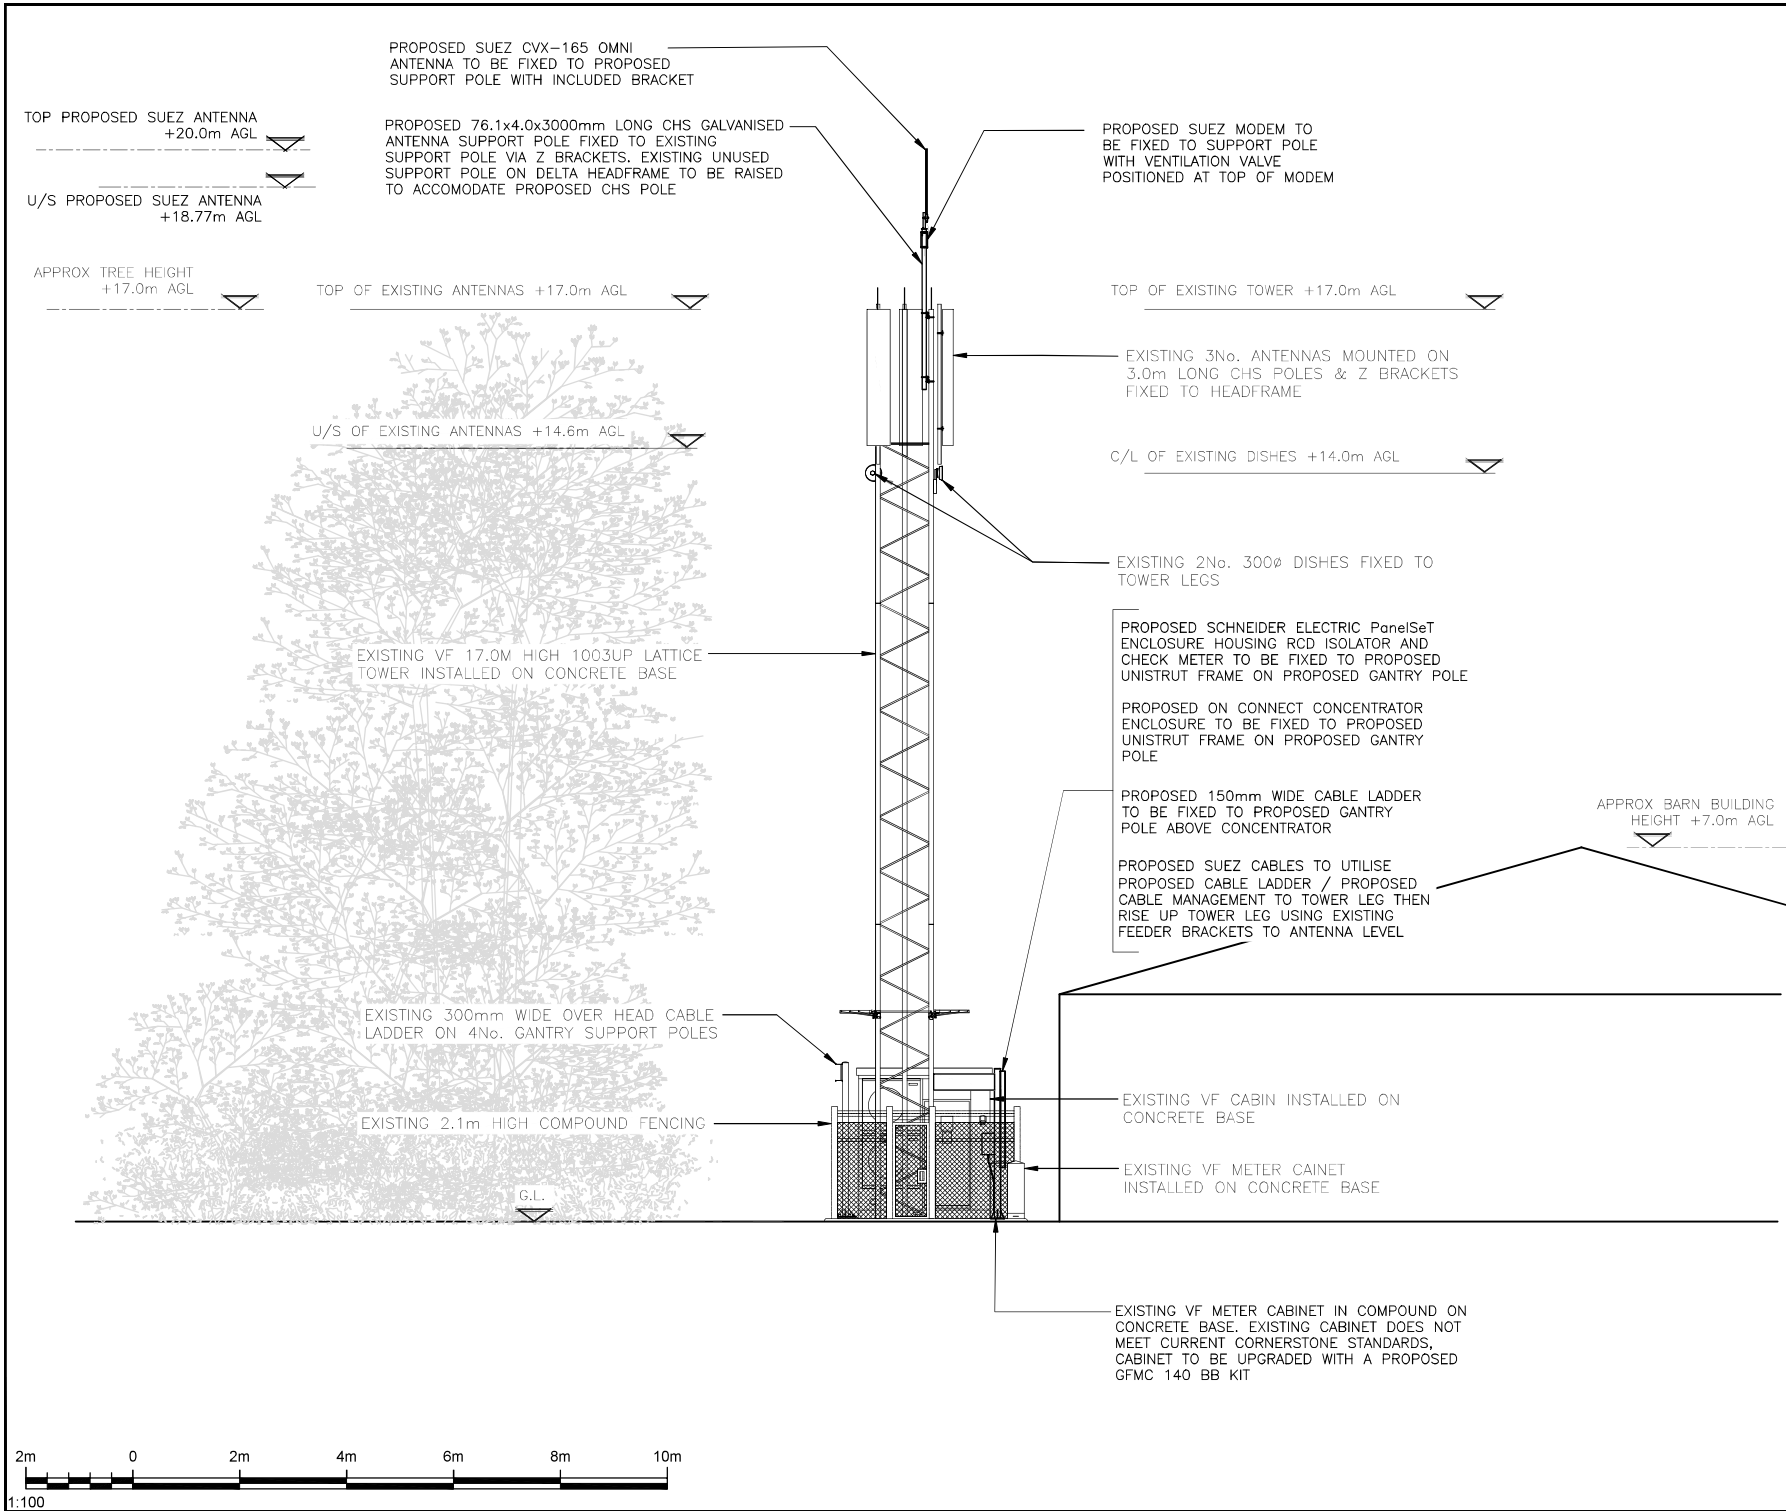

ALL DIMENSIONS ARE IN mm UNLESS NOTED OTHERWISE

N.G.R | E: 520089 | N: 116775

NOTES:

2A	ANTENNA RELOCATED / TREE AND BUILDING HEIGHTS ADDED	MH	RN	10.02.26
1A	CONSTRUCTION ISSUE	MH	RN	08.01.26
REV	MODIFICATION	BY	CH	DATE



Part of M Group



Cell Name		Opt.		
GREAT BETLEY FARM		-		
Cell ID No				
CSID	-	VF	-	TEF
11353827	31828VF			-
Project No.	-	N/A	-	N/A
12273866	SWS_CST026			-
Site Address / Contact Details				
GREAT BETLEY FARM OFF STONEPIT LANE HENFIELD WEST SUSSEX BN5 9QU				
Drawing Title: PROPOSED SITE ELEVATION				
Purpose of issue: CONSTRUCTION				Dwg Rev:
Drawing Number: 301				2A
Surveyed By: SL		Original Sheet Size: A3		Pack Issue:
Drawn: MH	Date: 08.01.26	Checked: RN	Date: 08.01.26	2A