


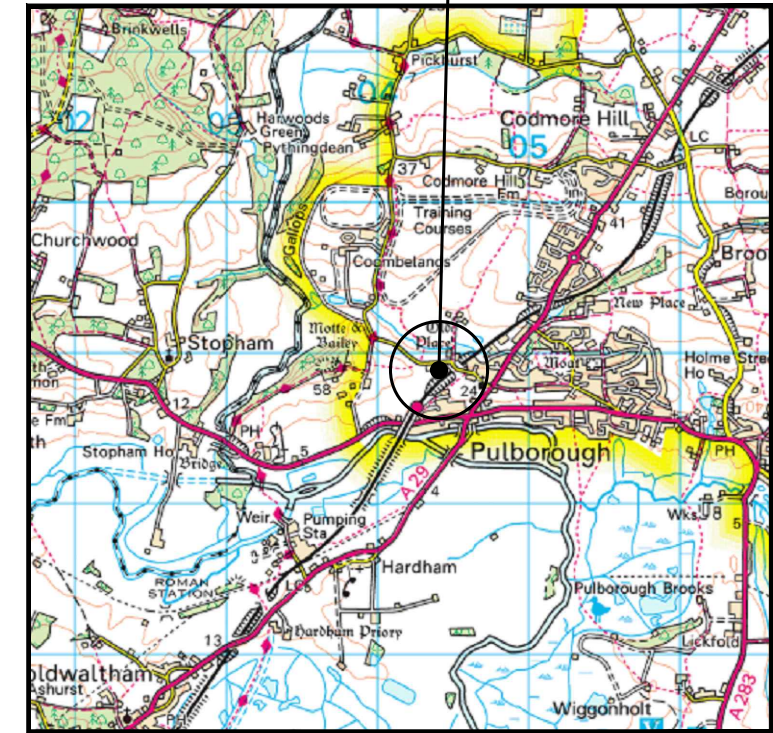


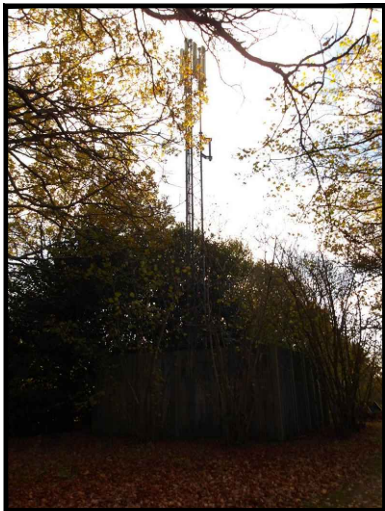

SITE LOCATION
(Scale 1:50000)

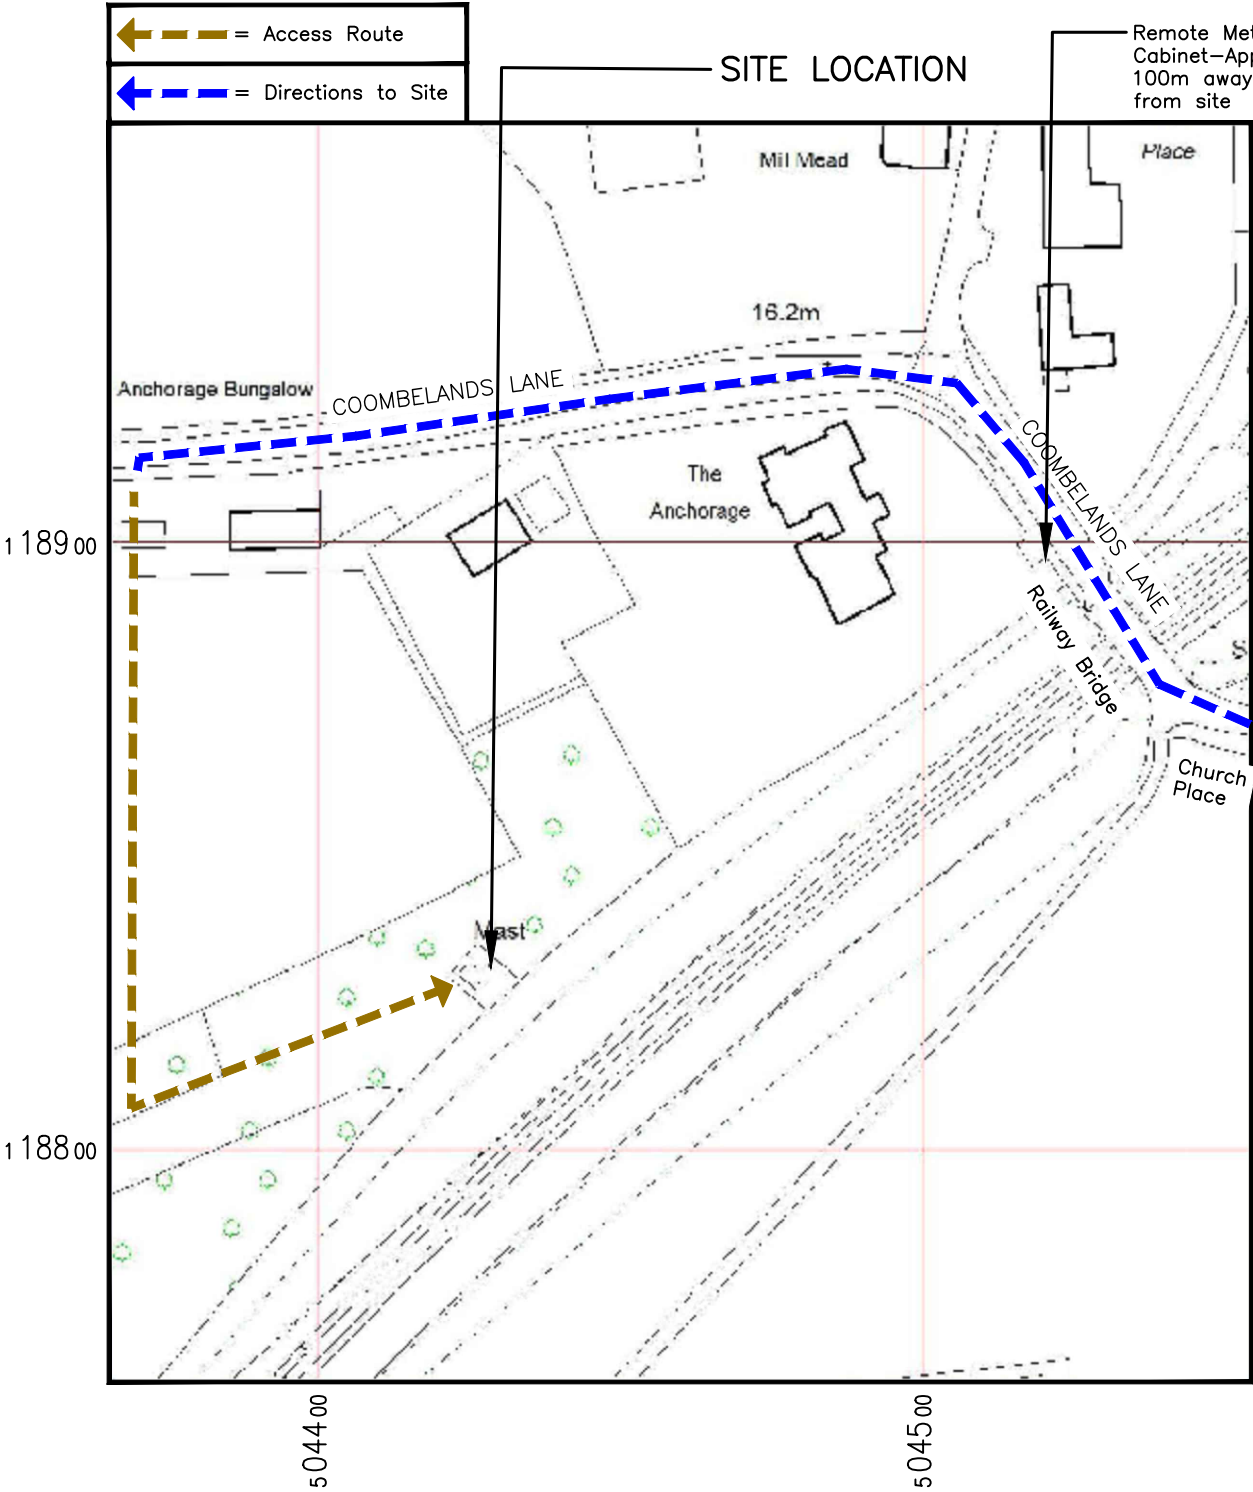

SITE PHOTOGRAPH

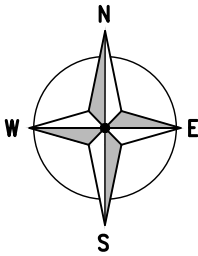

DETAILED SITE LOCATION
(Scale 1:1250)



Based upon Ordnance Survey map extract
with the permission of the Controller of
His Majesty's Stationery Office.
Crown copyright.
Licence No. AC0000813445

W3W COMPOUND
cackling.revolting.enjoys

W3W START OF ACCESS TRACK
rebel.skate.abstracts

ALL DIMENSIONS ARE IN mm UNLESS NOTED OTHERWISE

N.G.R | E:504430 | N: 118830

SITE DIRECTIONS:
TRAVEL EAST ON M27. CONTINUE ONTO
HAVANT BYPASS/A27. AT FISHBOURNE
ROUNDBOUNT, TAKE 1ST EXIT ONTO
CATHEDRAL WAY/A259. AT ROUNDBOUNT, TAKE
3RD EXIT ONTO VIA RAVENNA/A259. AT 2ND
ROUNDBOUNT, TAKE 2ND EXIT ONTO AVE DE
CHARTRES/A286. CONTINUE ONTO ST
PANCRAS/A285. GO THROUGH 2
ROUNDBOUNT. AT ROUNDBOUNT, TAKE 2ND
EXIT ONTO WESTHAMNETT RD/A285
AT ROUNDBOUNT, TAKE 3RD EXIT ONTO
PORTFIELD WAY/A285. AT PORTFIELD
ROUNDBOUNT, TAKE 2ND EXIT ONTO ARUNDEL
RD/WESTHAMNETT BYP/A27. AT BOXGROVE
ROUNDBOUNT, TAKE 2ND EXIT AND STAY ON
ARUNDEL RD/A27. AT FONTWELL WEST
ROUNDBOUNT, TAKE 1ST EXIT ONTO A27. AT
FONTWELL EAST ROUNDBOUNT, TAKE 1ST EXIT
ONTO FAIRMILE BTM/A29. AT WHITEWAYS
LODGE ROUNDBOUNT, TAKE 1ST EXIT ONTO
A29. AT ROUNDBOUNT, TAKE 2ND EXIT ONTO
LOWER ST/A283/A29. AT ROUNDBOUNT, TAKE
1ST EXIT ONTO CHURCH HILL/A29. TURN
LEFT ONTO CHURCH PL, BECOMES
COOMBELANDS LANE. GO OVER RAILWAY
BRIDGE AND FOLLOW FOR 0.15 MILES. GO
THROUGH GATE ON LEFT (HAS VF PADLOCK).
GO THROUGH 1ST GATE AND SECOND,
STRAIGHT ACROSS FIRST FIELD TO TOP
THROUGH THIS GATE AND TURN LEFT. SITE IS
AT END ON THE RIGHT

2A	TREE LOPPING DETAIL ADDED / REMOTE METER CAB DETAIL ADDED	MH	RN	06.02.26
1A	CONSTRUCTION ISSUE	APS	RN	15.01.26
REV	MODIFICATION	BY	CH	DATE



Part of M Group




Cell Name	Opt.
LAND OFF COOMBELANDS LANE	—

Cell ID No				
CSID	—	VF	—	TEF
12318123	4645VF		N/A	
Project No.	—	N/A	—	N/A
12273884	SWS_CST030		—	

Site Address / Contact Details
COOMBELANDS LANE PULBOROUGH WEST SUSSEX RH20 1AY

Drawing Title:		SITE LOCATION MAPS	
Purpose of issue:		CONSTRUCTION	Dwg Rev:
Drawing Number:		100	2A
Surveyed By:		SL	Original Sheet Size:
		A3	Pack Issue:
Drawn:	Date:	Checked:	Date:
APS	15/01/26	RN	15/01/26
			2A

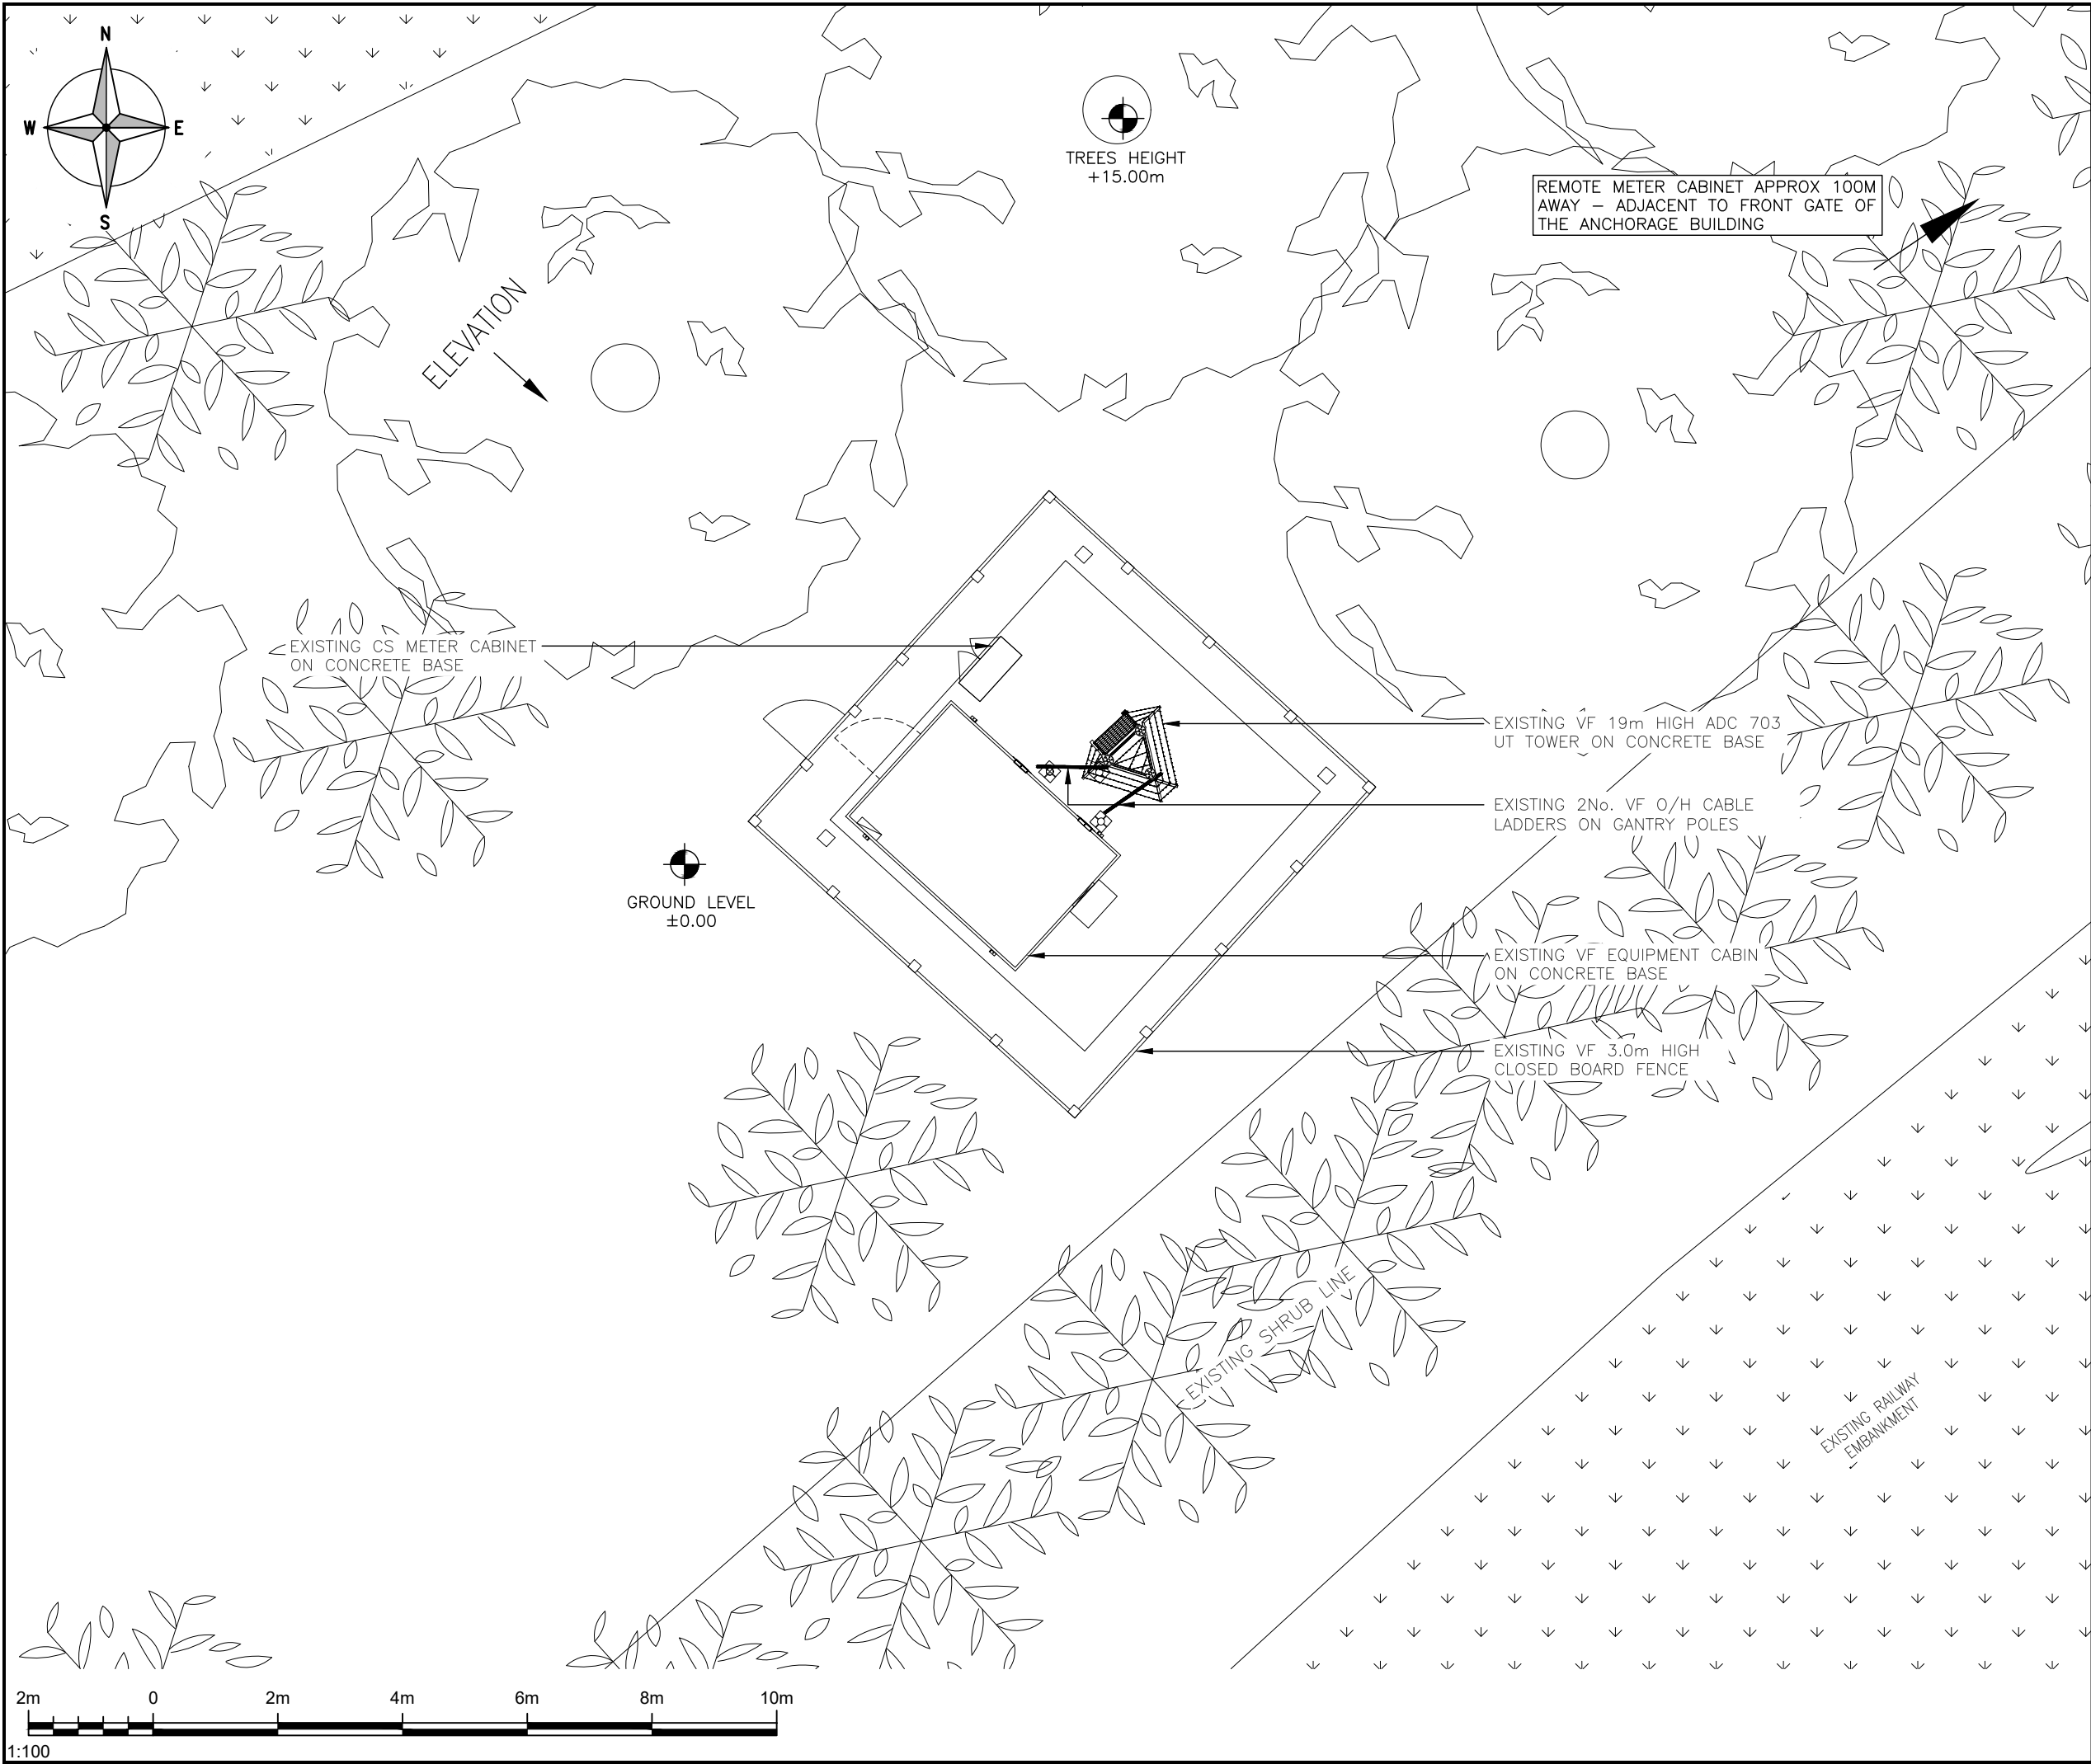

ALL DIMENSIONS ARE IN mm UNLESS NOTED OTHERWISE

N.G.R

E:504430

N: 118830

NOTES:

2A

TREE LOPPING DETAIL ADDED / REMOTE METER CAB DETAIL ADDED

MH

RN

06.02.26

1A

CONSTRUCTION ISSUE

APS

RN

15.01.26

REV

MODIFICATION

BY

CH

DATE

telent

Part of M Group

cornerstone

Cell Name

LAND OFF COOMBELANDS LANE

Opt.

-

Cell ID No

CSID

12318123

-

VF

4645VF

-

TEF

N/A

Project No.

12273884

-

N/A

-

N/A

SWS_CST030

-

Site Address / Contact Details

COOMBELANDS LANE
PULBOROUGH
WEST SUSSEX
RH20 1AY

Drawing Title:

EXISTING SITE PLAN

Purpose of issue:

CONSTRUCTION

Dwg Rev:

2A

Drawing Number:

200

2A

Surveyed By:

SL

Original Sheet Size:

A3

Pack Issue:

2A

Drawn:

APS

Date:

15/01/26


Checked:

RN

Date:

15/01/26

SDNT0005 Version 3.2

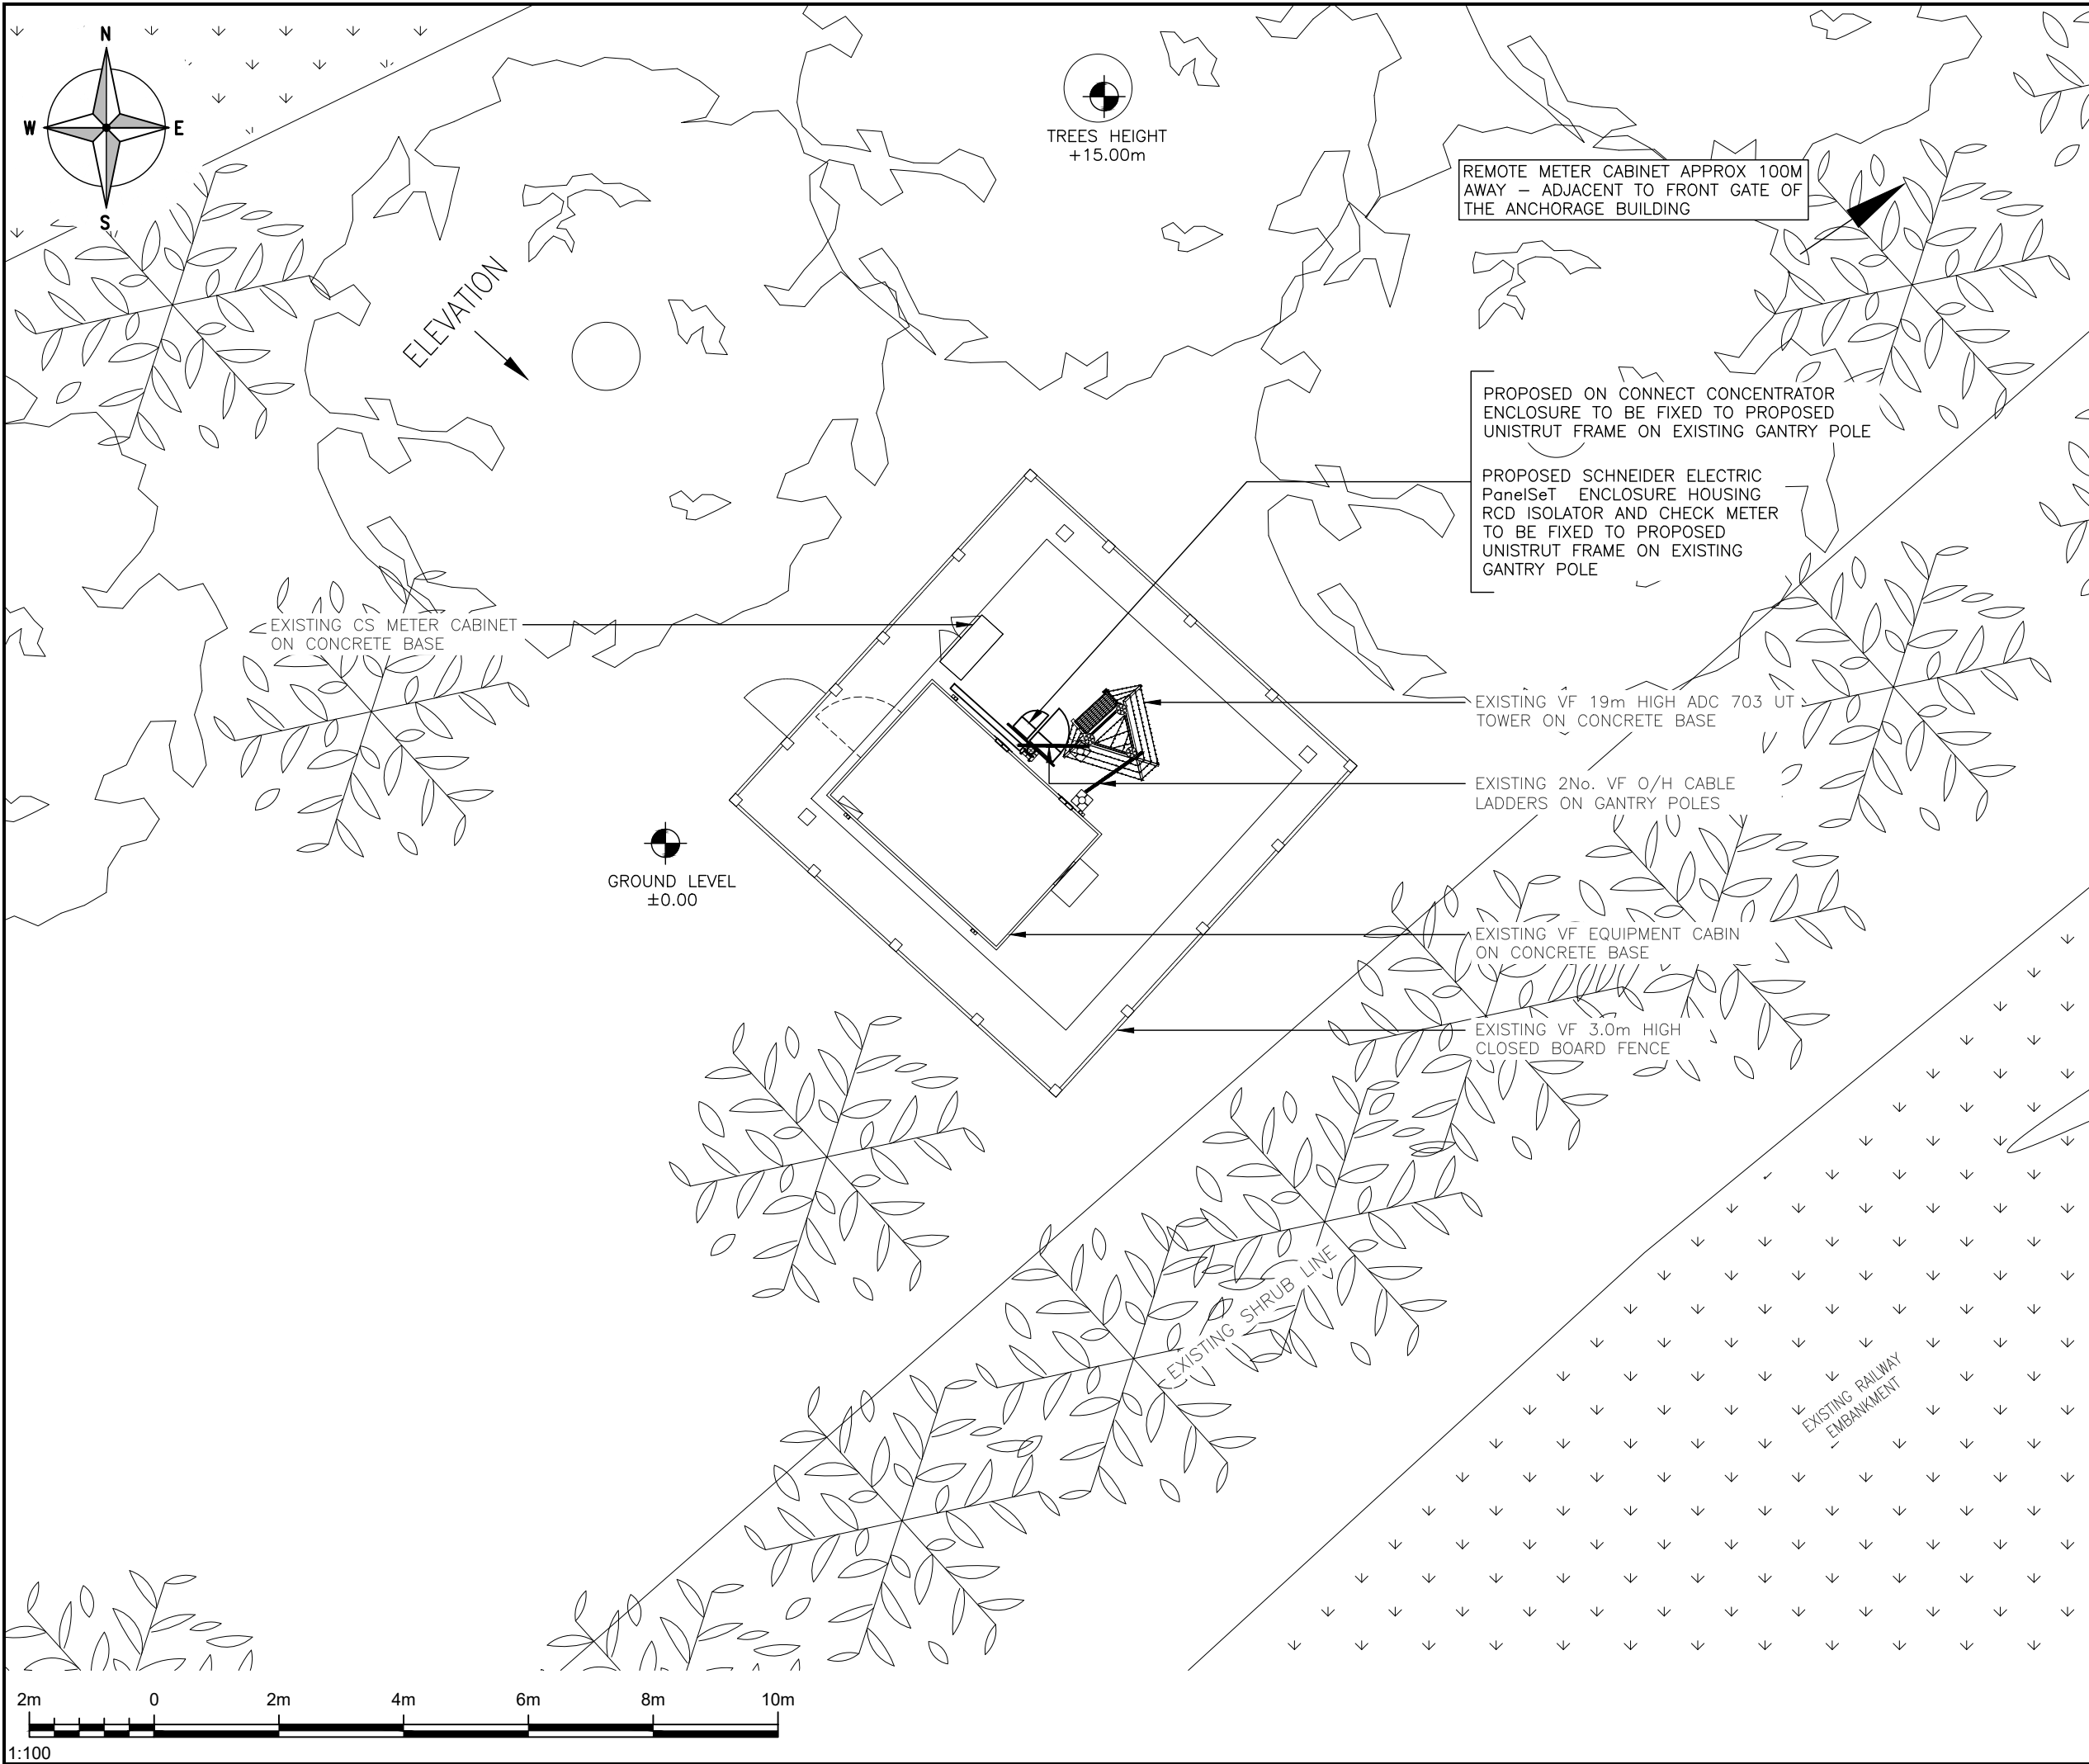

ALL DIMENSIONS ARE IN mm UNLESS NOTED OTHERWISE

N.G.R E:504430 N: 118830

NOTES:

LOW LYING TREE CANOPIES TO BE CUT BACK TO PROVIDE ACCESS TO SITE FROM FIELD.
TEMPORARY TRACKWAY MAYBE REQUIRED DEPENDENT ON WEATHER CONDITIONS

2A	TREE LOPPING DETAIL ADDED / REMOTE METER CAB DETAIL ADDED	MH	RN	06.02.26
1A	CONSTRUCTION ISSUE	APS	RN	15.01.26
REV	MODIFICATION	BY	CH	DATE



Part of M Group





Cell Name	Opt.
LAND OFF COOMBELANDS LANE	-

Cell ID No				
CSID	—	VF	—	TEF
12318123		4645VF		N/A
Project No.	—	N/A	—	N/A
12273884		SWS_CST030		—

Site Address / Contact Details
COOMBELANDS LANE PULBOROUGH WEST SUSSEX RH20 1AY

Drawing Title:		PROPOSED SITE PLAN	
Purpose of issue:		CONSTRUCTION	Dwg Rev:
Drawing Number:		201	2A
Surveyed By:		SL	Original Sheet Size:
		A3	Pack Issue:
Drawn:	Date:	Checked:	Date:
APS	15/01/26	RN	15/01/26
			2A

 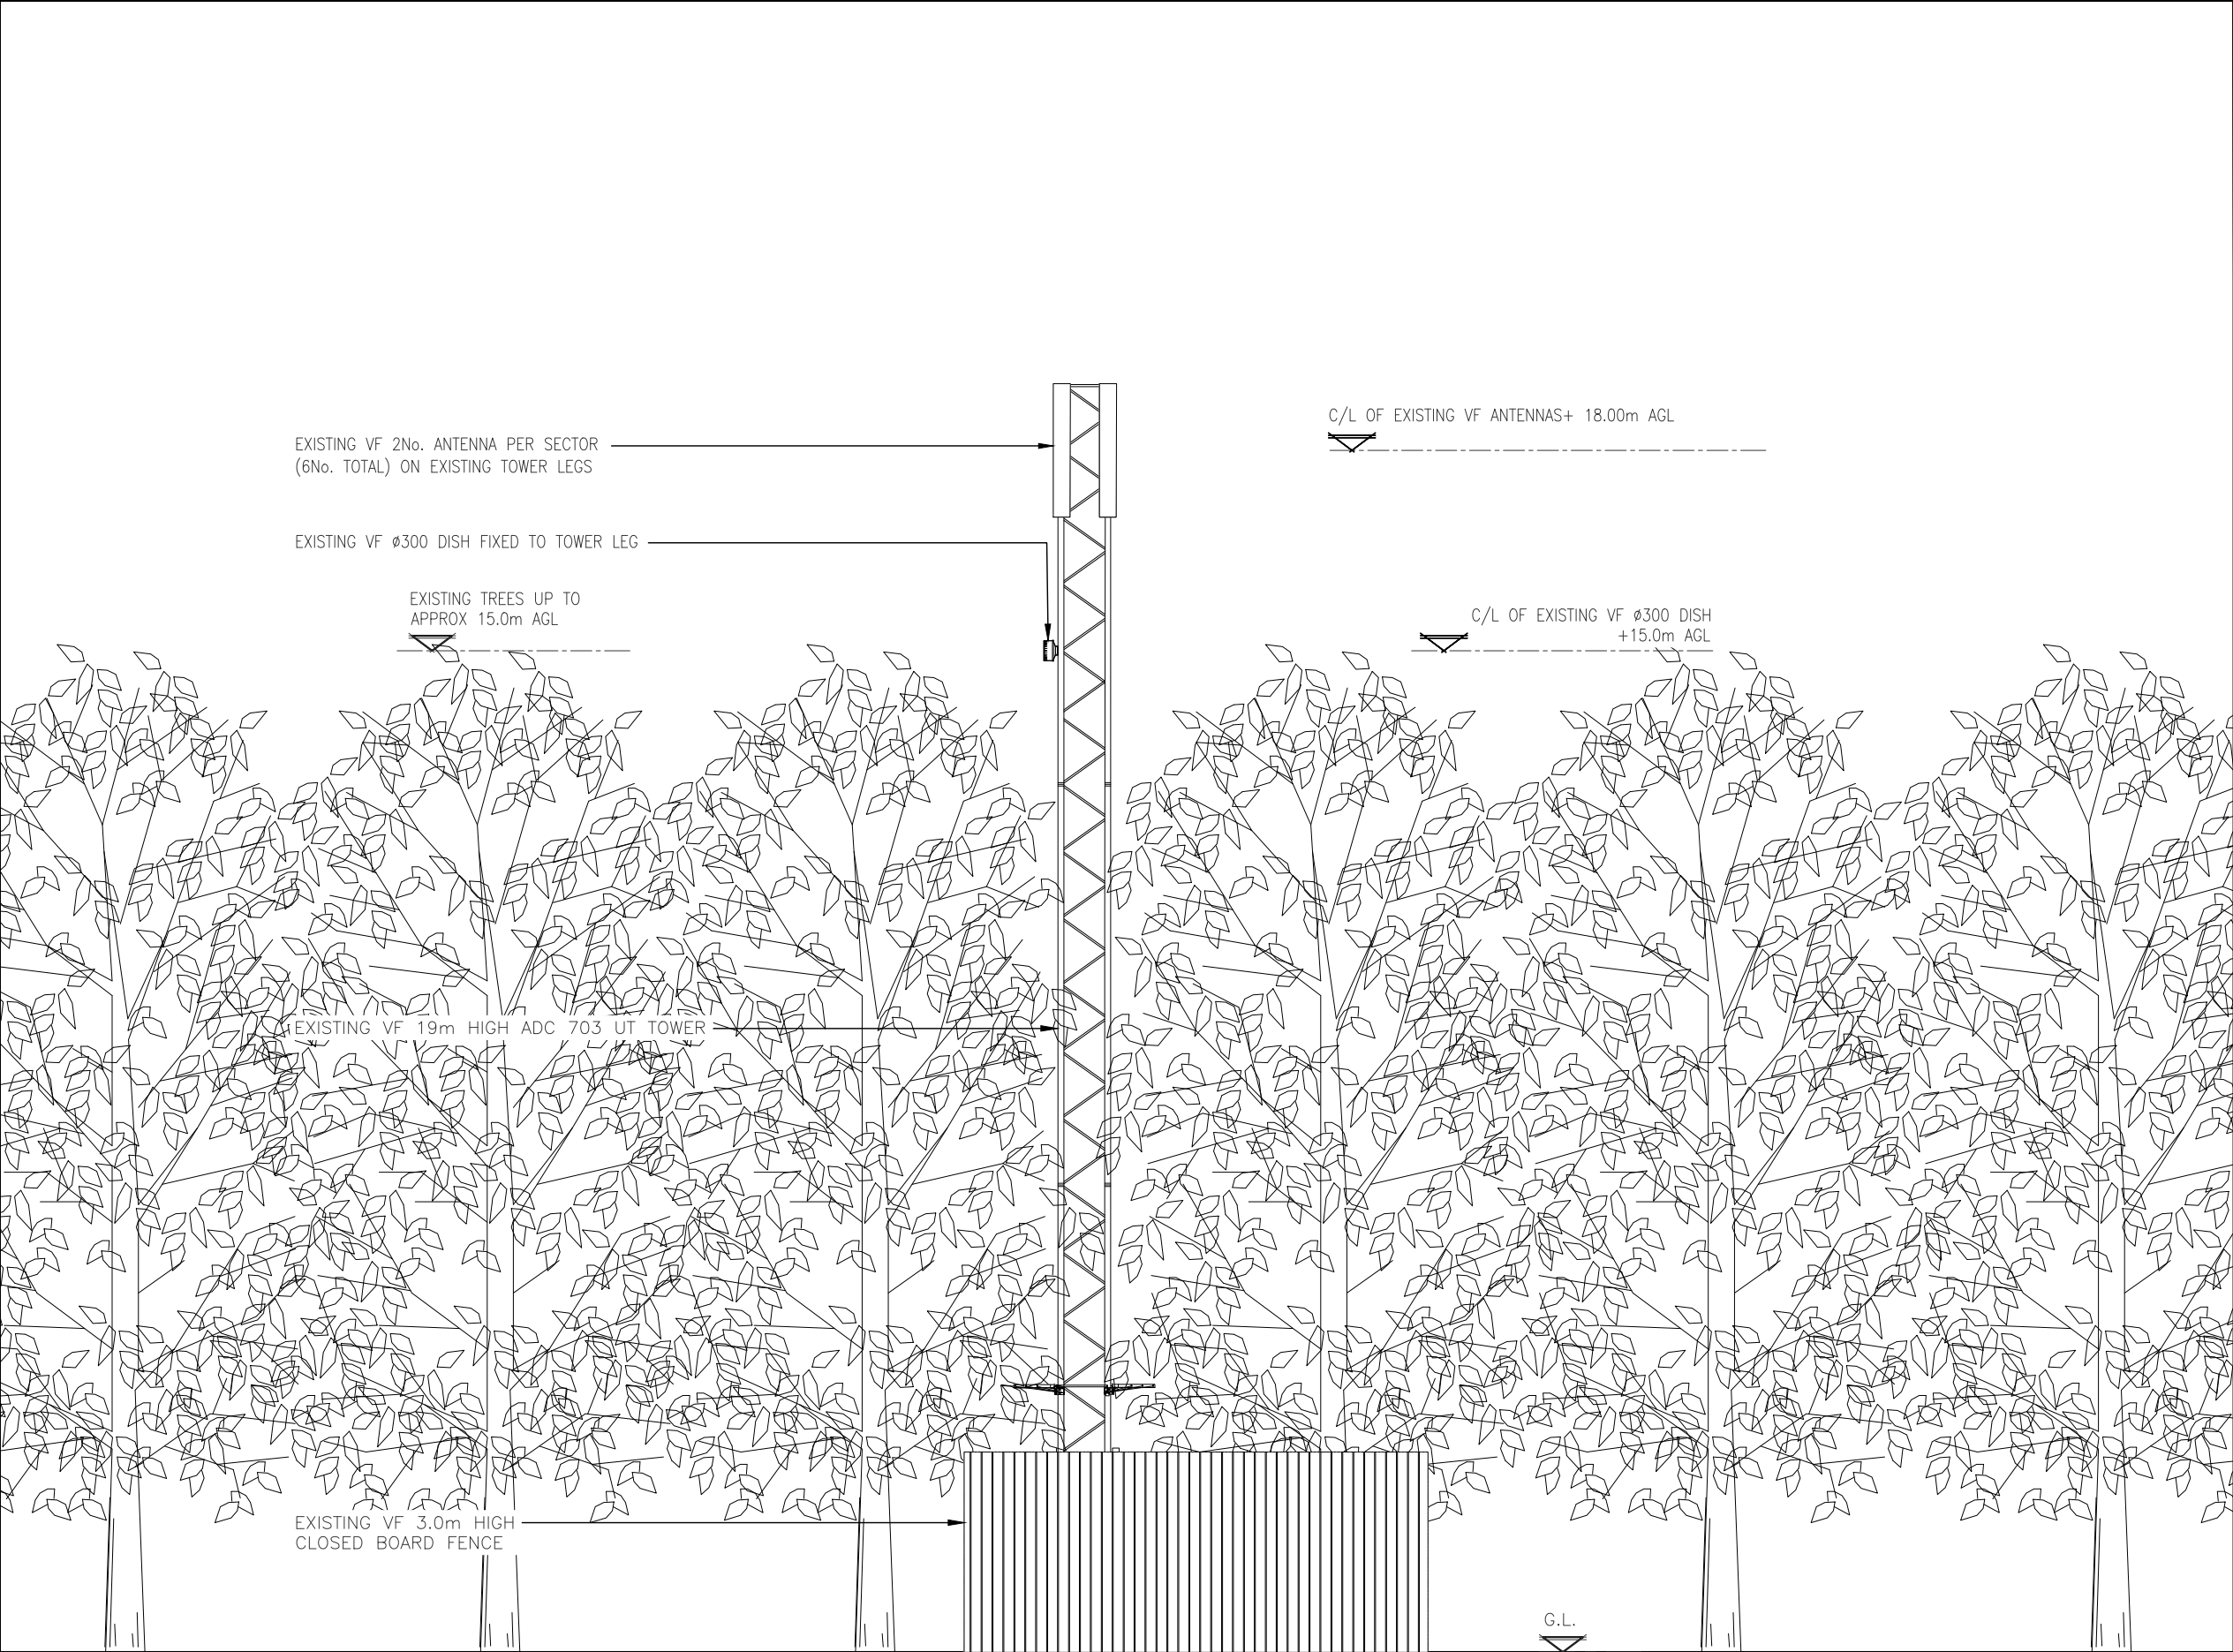

1:100

ALL DIMENSIONS ARE IN mm UNLESS NOTED OTHERWISE

N.G.R

E:504430

N: 118830

NOTES:

2A

TREE LOPPING DETAIL ADDED / REMOTE METER CAB DETAIL ADDED

MH

RN

06.02.26

1A

CONSTRUCTION ISSUE

APS

RN

15.01.26

REV

MODIFICATION

BY

CH

DATE

telent

Part of M Group

cornerstone

Cell Name

Opt.

LAND OFF COOMBELANDS LANE

—

Cell ID No

CSID

—

VF

—

TEF

12318123

4645VF

N/A

Project No.

—

N/A

—

N/A

12273884

SWS_CST030

—

Site Address / Contact Details

COOMBELANDS LANE

PULBOROUGH

WEST SUSSEX

RH20 1AY

Drawing Title:

EXISTING ELEVATION

Purpose of issue:

CONSTRUCTION

Dwg Rev:

Drawing Number:

300

1A

Surveyed By:

SL

Original Sheet Size:

A3

Pack Issue:

Drawn:

APS

Date:

15/01/26

Checked:



RN

Date:

15/01/26

2A

SDNT0005 Version 3.2

 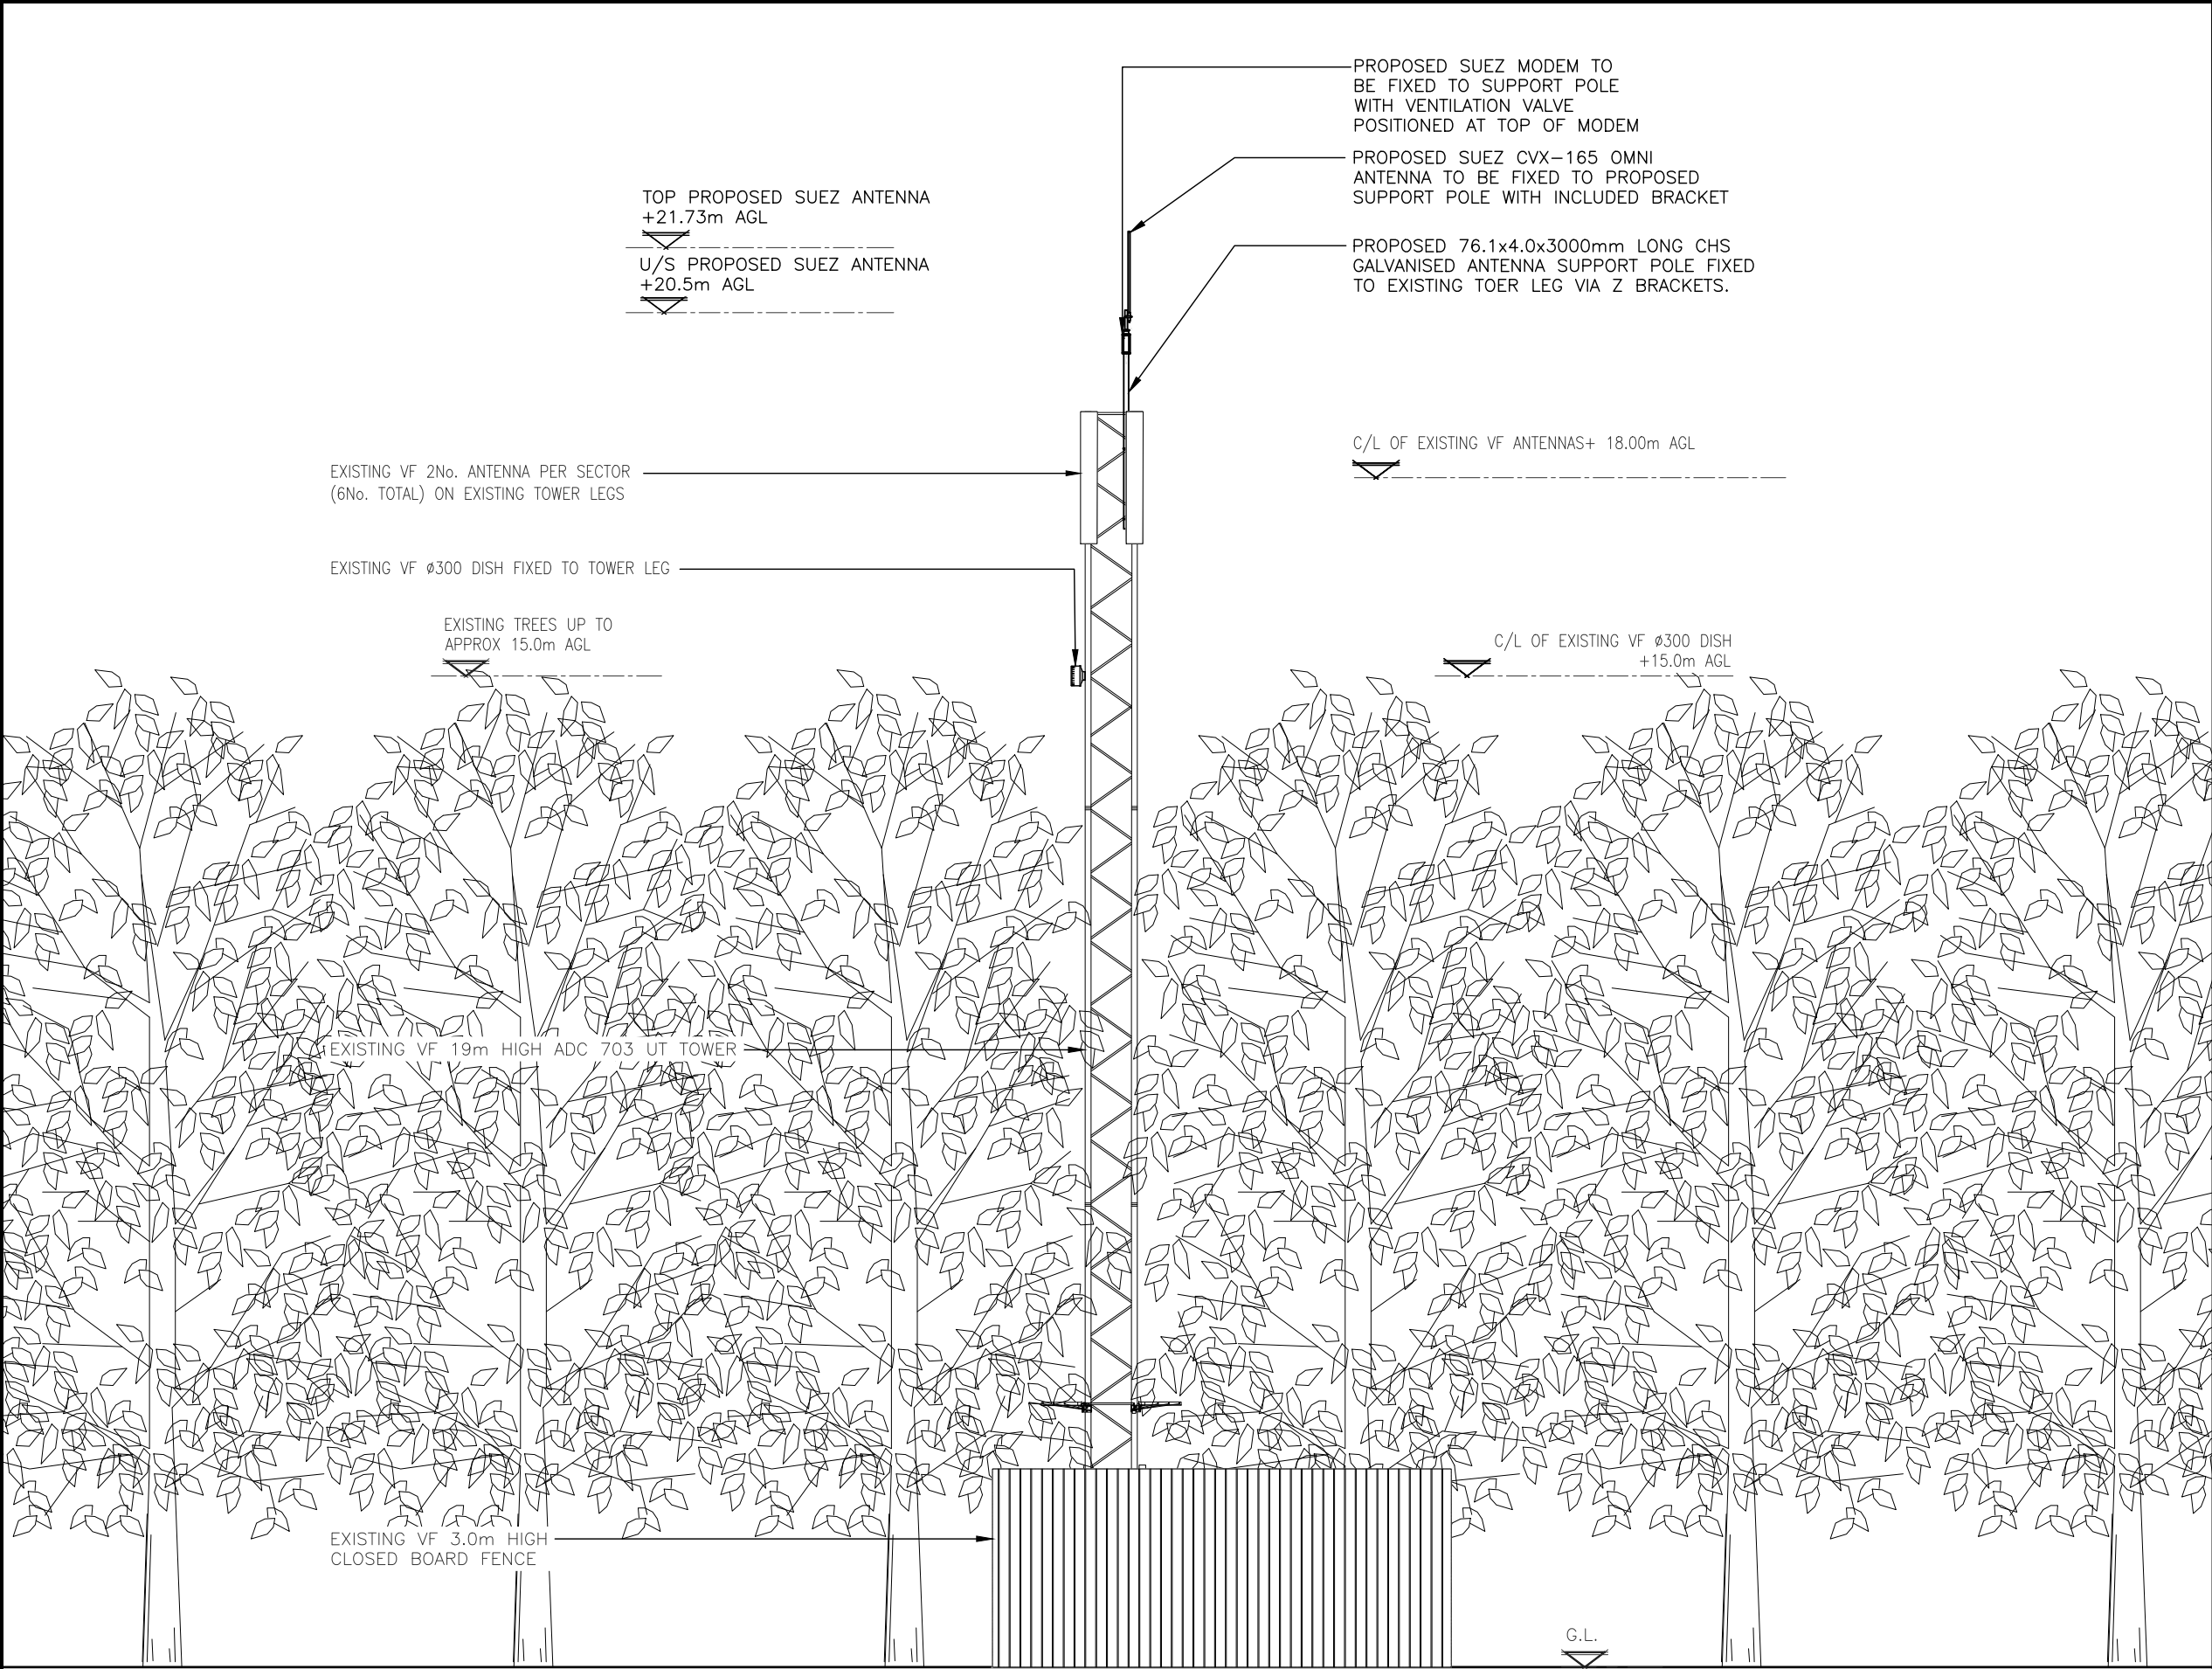

1:100

ALL DIMENSIONS ARE IN mm UNLESS NOTED OTHERWISE

N.G.R E:504430 N: 118830

NOTES:

LOW LYING TREE CANOPIES TO BE CUT BACK TO PROVIDE ACCESS TO SITE FROM FIELD.
TEMPORARY TRACKWAY MAYBE REQUIRED DEPENDENT ON WEATHER CONDITIONS

2A	TREE LOPPING DETAIL ADDED / REMOTE METER CAB DETAIL ADDED	MH	RN	06.02.26
1A	CONSTRUCTION ISSUE	APS	RN	15.01.26
REV	MODIFICATION	BY	CH	DATE



Part of M Group



Cell Name	Opt.
LAND OFF COOMBELANDS LANE	–

Cell ID No				
CSID	—	VF	—	TEF
12318123		4645VF		N/A
Project No.	—	N/A	—	N/A
12273884		SWS_CST030		—

Site Address / Contact Details
COOMBELANDS LANE PULBOROUGH WEST SUSSEX RH20 1AY

Drawing Title: PROPOSED SITE ELEVATION

Purpose of issue:	CONSTRUCTION	Dwg Rev:
Drawing Number:	301	1A

Surveyed By:	Original Sheet Size:	Pack Issue:
SL	A3	

Drawn:	Date:	Checked:	Date:	2A
APS	15/01/26	RN	15/01/26	