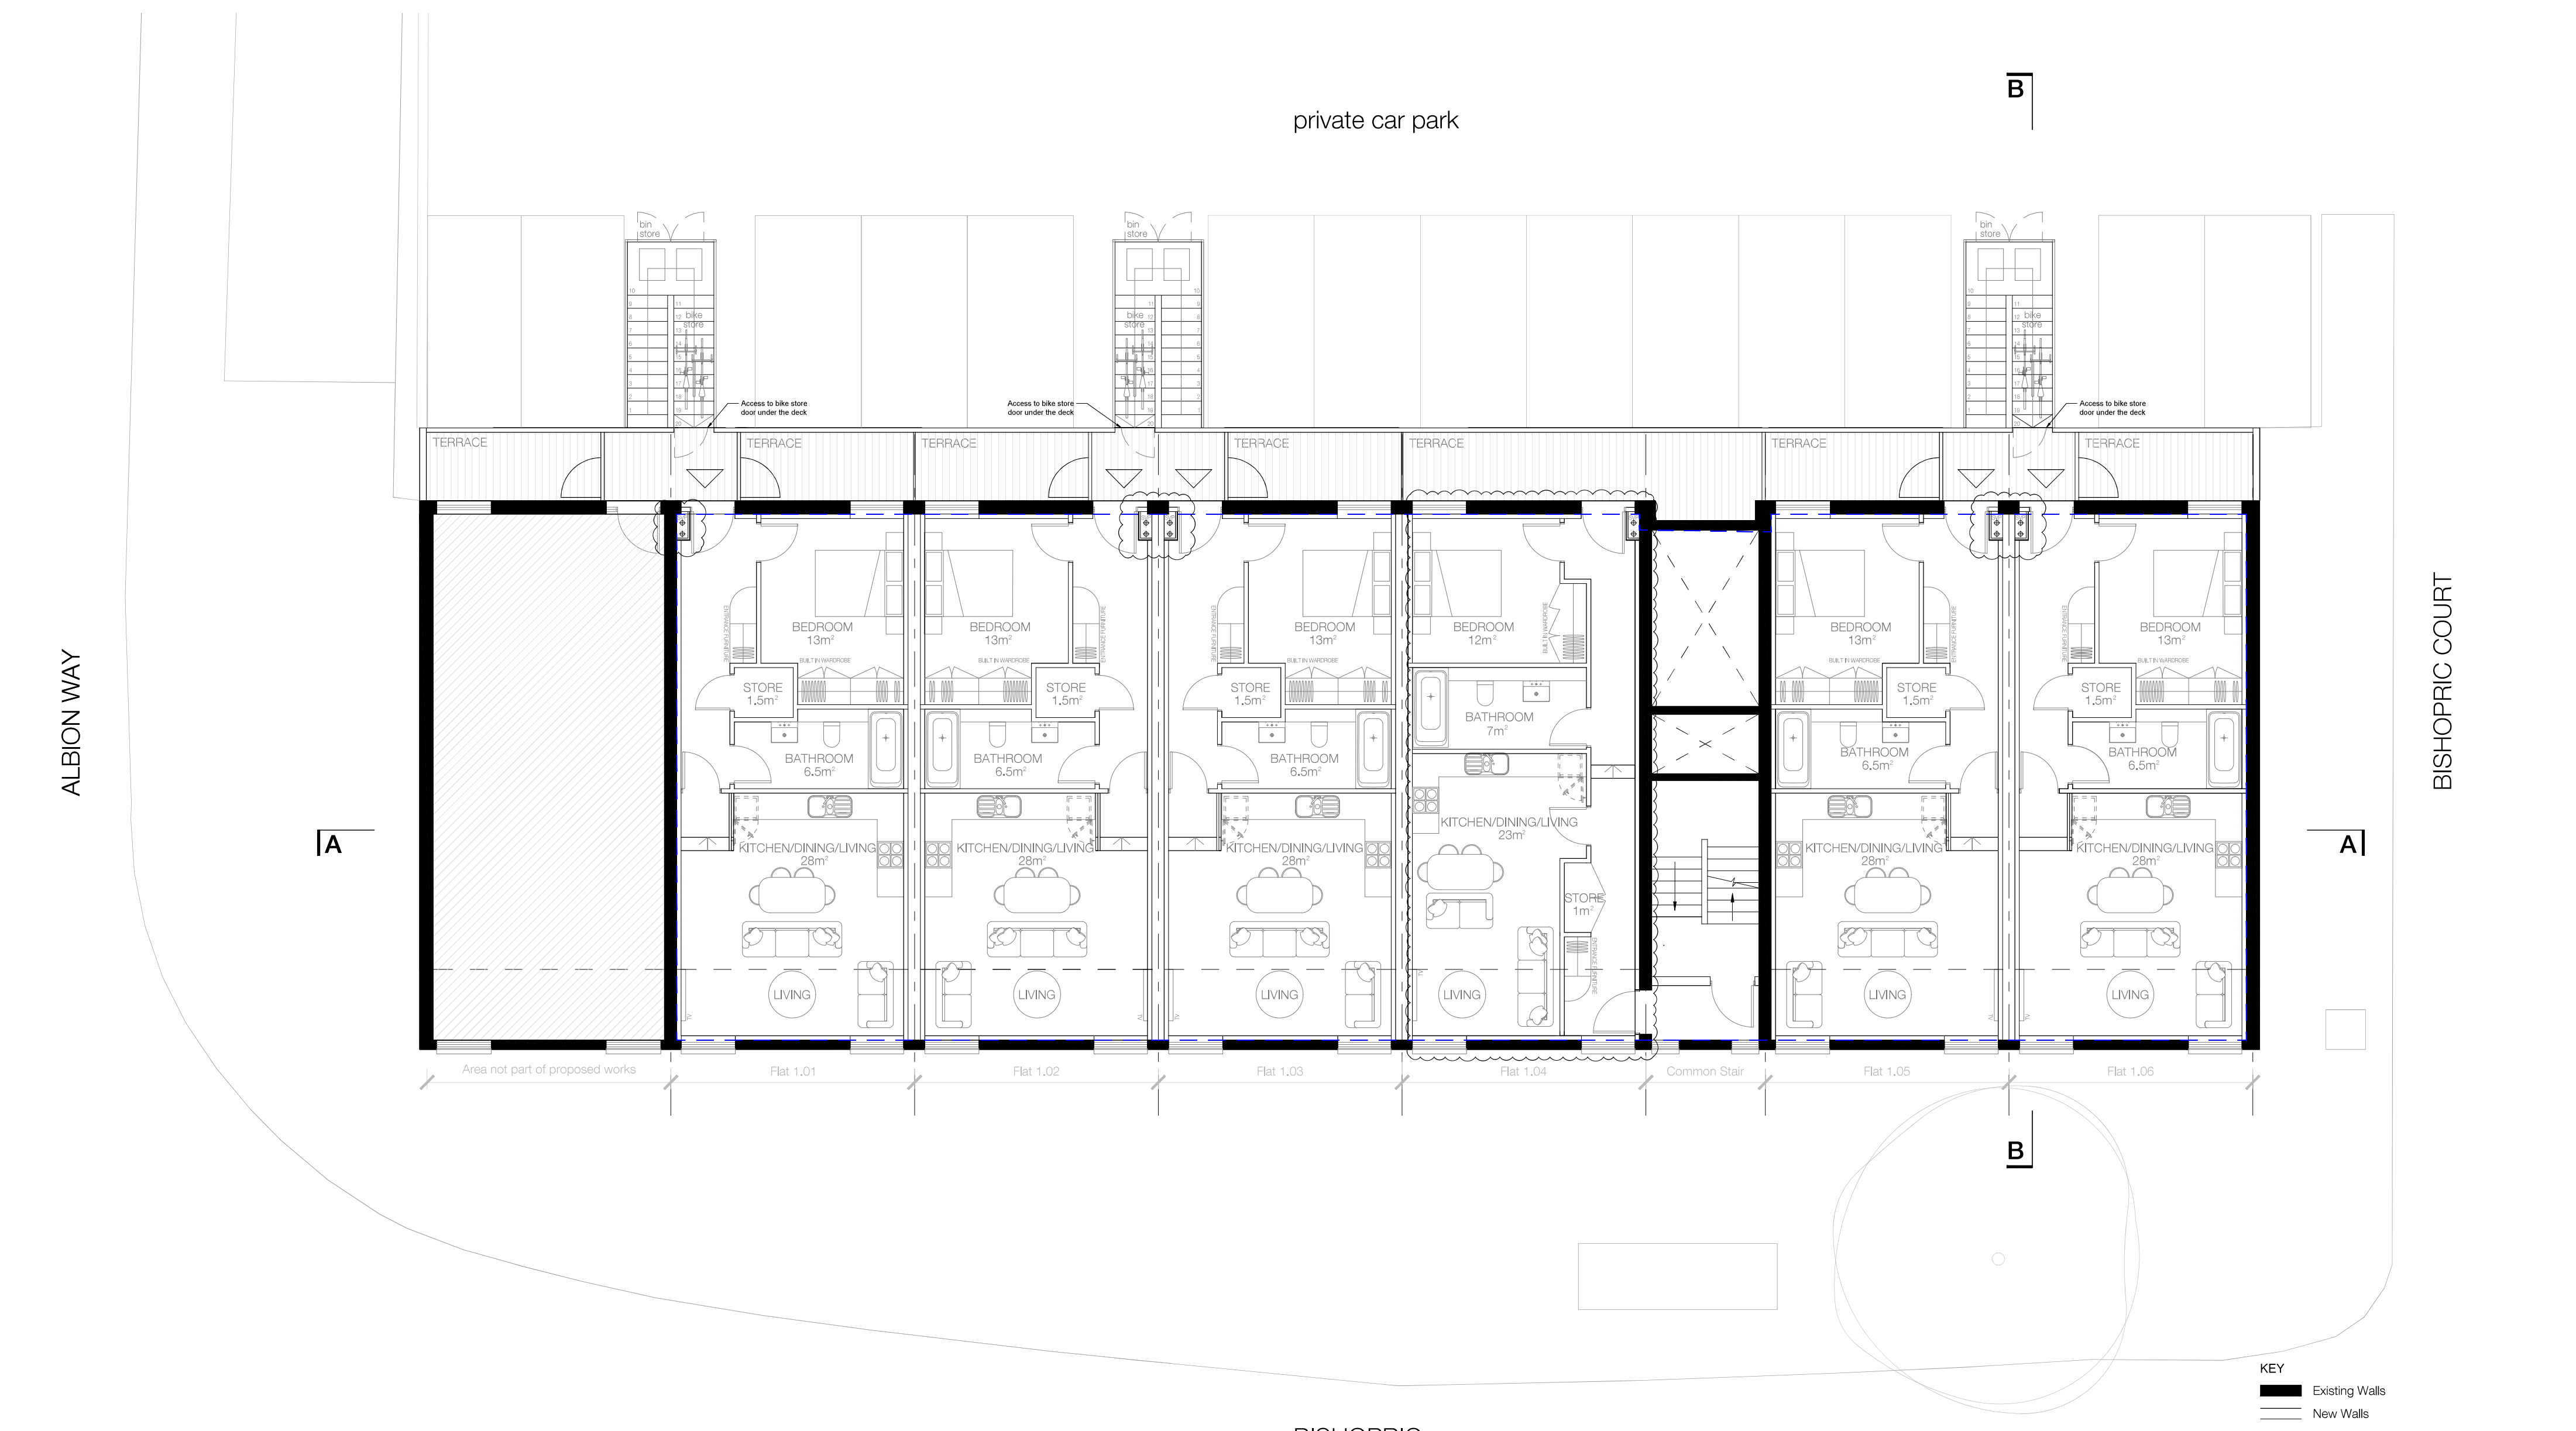


Revision	Date	Reason	Initial	Notes
RevA	01/10/2025	Flat 1.04 layout amended. Services boxings added	IPL DK	
RevB	02/10/2025	Steps added. Services boxings added	IPL DK	

This drawing is for information only and is subject to Planning Approval, Statutory undertaker searches, Building Control Approval and Detailed Design Development.

Do not scale drawing except for planning purposes. Figure dimensions to be worked to in all cases.

KEY

Existing Walls

New Walls

INFORMATION

NOT FOR CONSTRUCTION

PROJECT

Freshwater Parade, Bishopric
Horsham, RH12 1QD

SCALE

1:100 @ A2

DRAWN

DK

TITLE

Proposed First Floor Plan

DATE

October 2022

REVIEWED

IPL

DRAWING No.

2022-063/2100

REVISION

B

METASHAPE | ARCHITECTS