




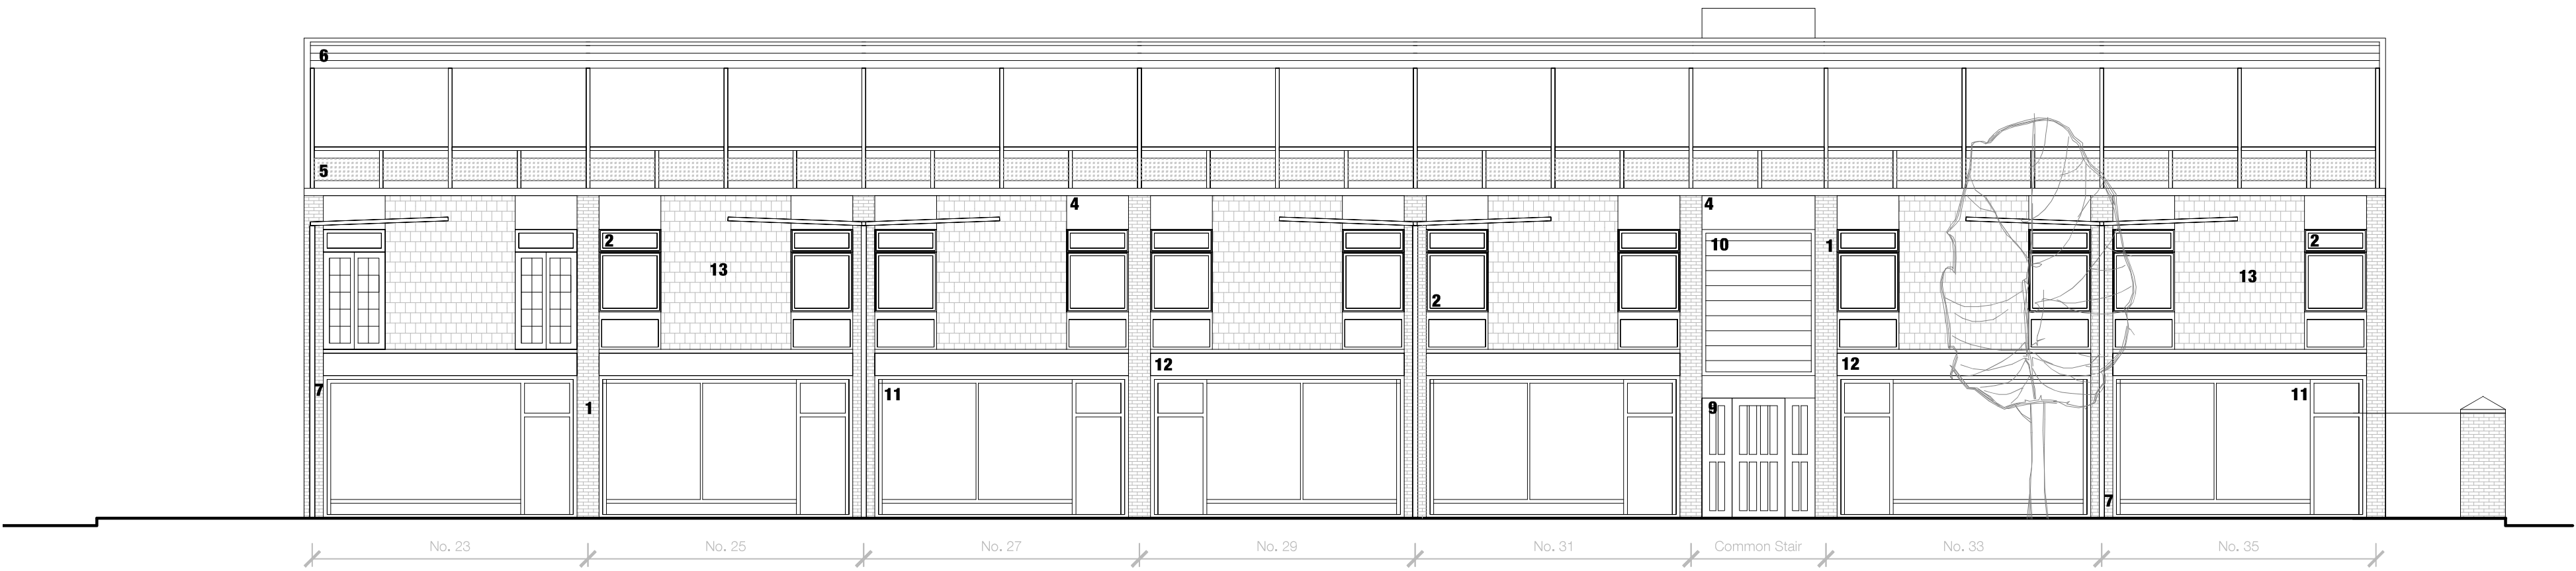


Existing North Elevation
Scale 1:100

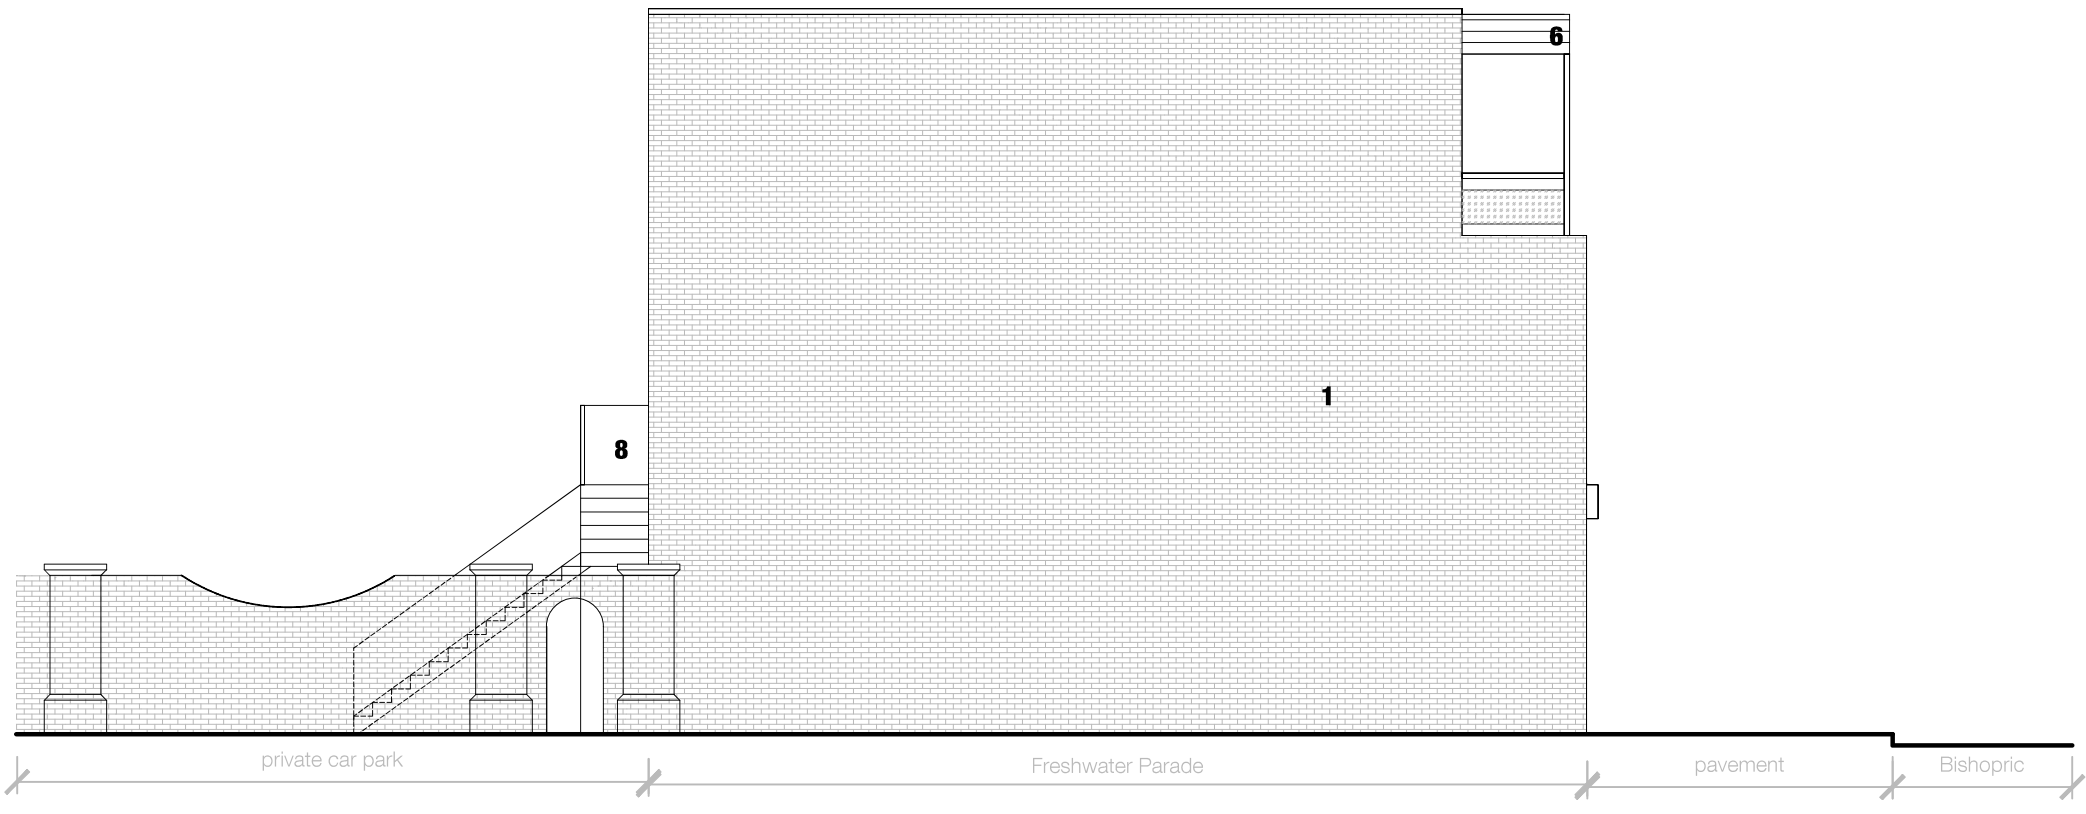

Existing East Elevation
Scale 1:100

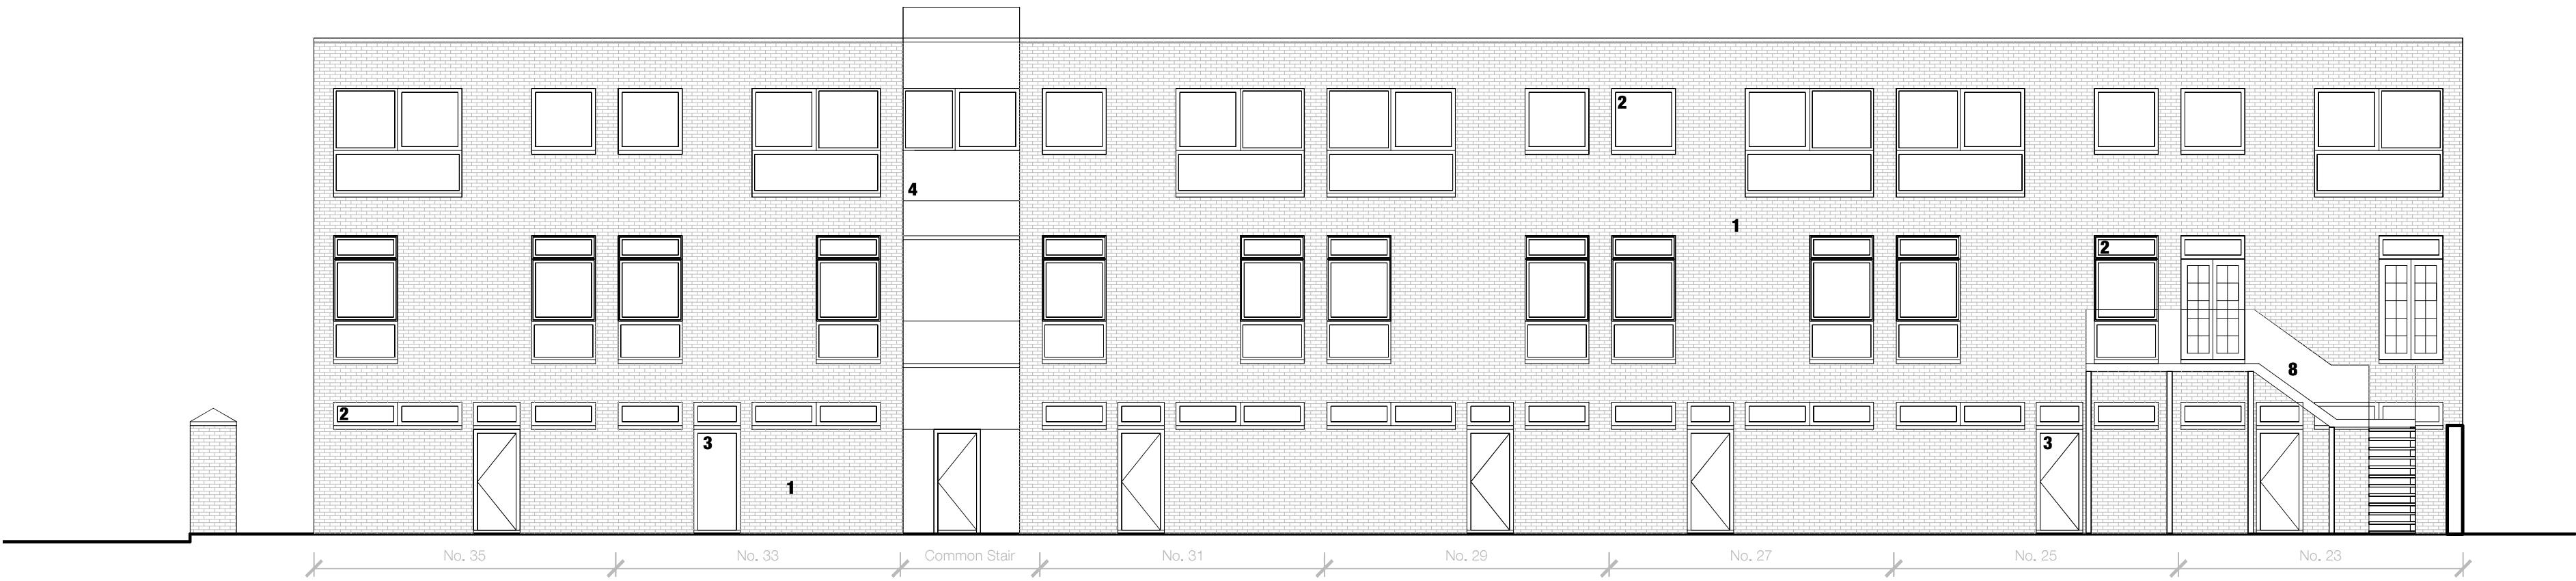

Existing South Elevation
Scale 1:100

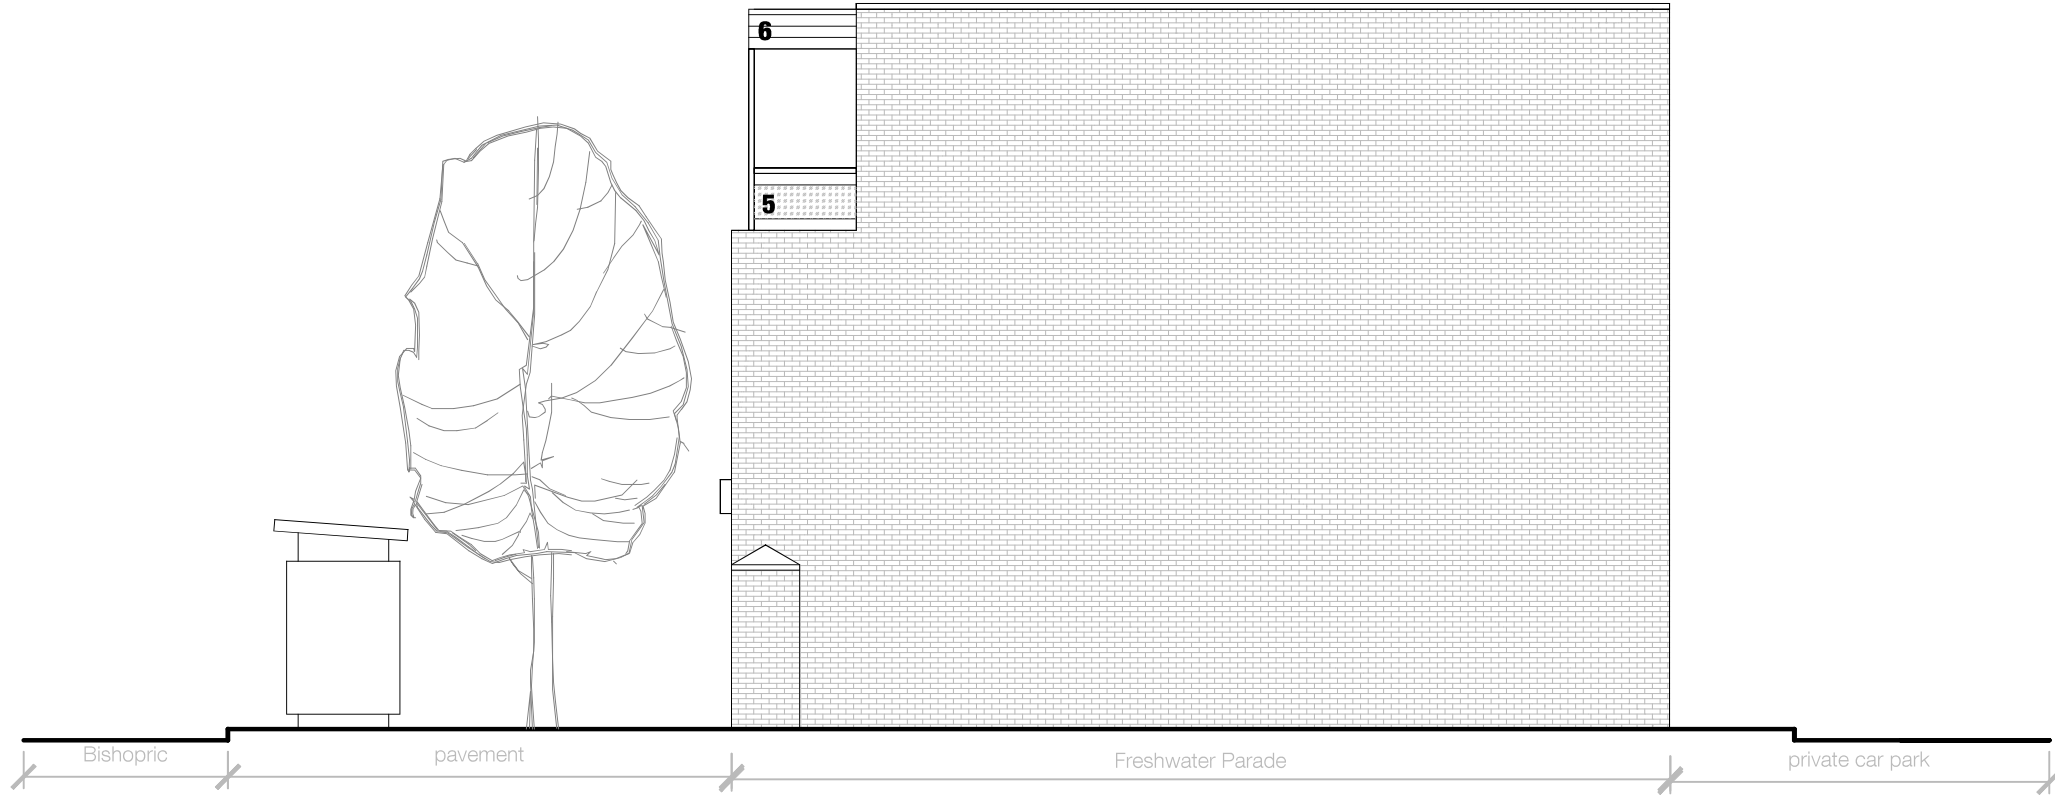

Existing West Elevation
Scale 1:100

- KEY
- 1 Brick - colour brown multi
 - 2 uPVC windows - colour white
 - 3 uPVC doors - colour white
 - 4 Render - colour white
 - 5 Frosted glass balustrade with black metal frame
 - 6 Timber fascia - colour painted white
 - 7 Rainwater pipe - colour black
 - 8 External metal stair
 - 9 Timber entrance door with vision panels
 - 10 Timber fixed frame glazing - colour painted white
 - 11 Shop windows and doors
 - 12 Singage
 - 13 Slate tiles

PLANNING

NOT FOR CONSTRUCTION

0 1 2 3 4 5 10 15
Scale 1:100 meters

Revision	Date	Reason	Initial	Notes
-	-	-	-	

This drawing is for information only and is subject to Planning Approval, Statutory undertaker searches, Building Control Approval and Detailed Design Development.

Do not scale drawing except for planning purposes. Figure dimensions to be worked to in all cases.

METASHAPE | ARCHITECTS

PROJECT
Freshwater Parade, Bishopric
Horsham, RH12 1QD

TITLE
Existing Elevations

SCALE
1:100 @ A1

DATE
October 2022

DRAWING No
2022-063/P1200

DRAWN
DK

REVIEWED
IPL

REVISION
-