






1 Location Plan
Scale: 1:1250

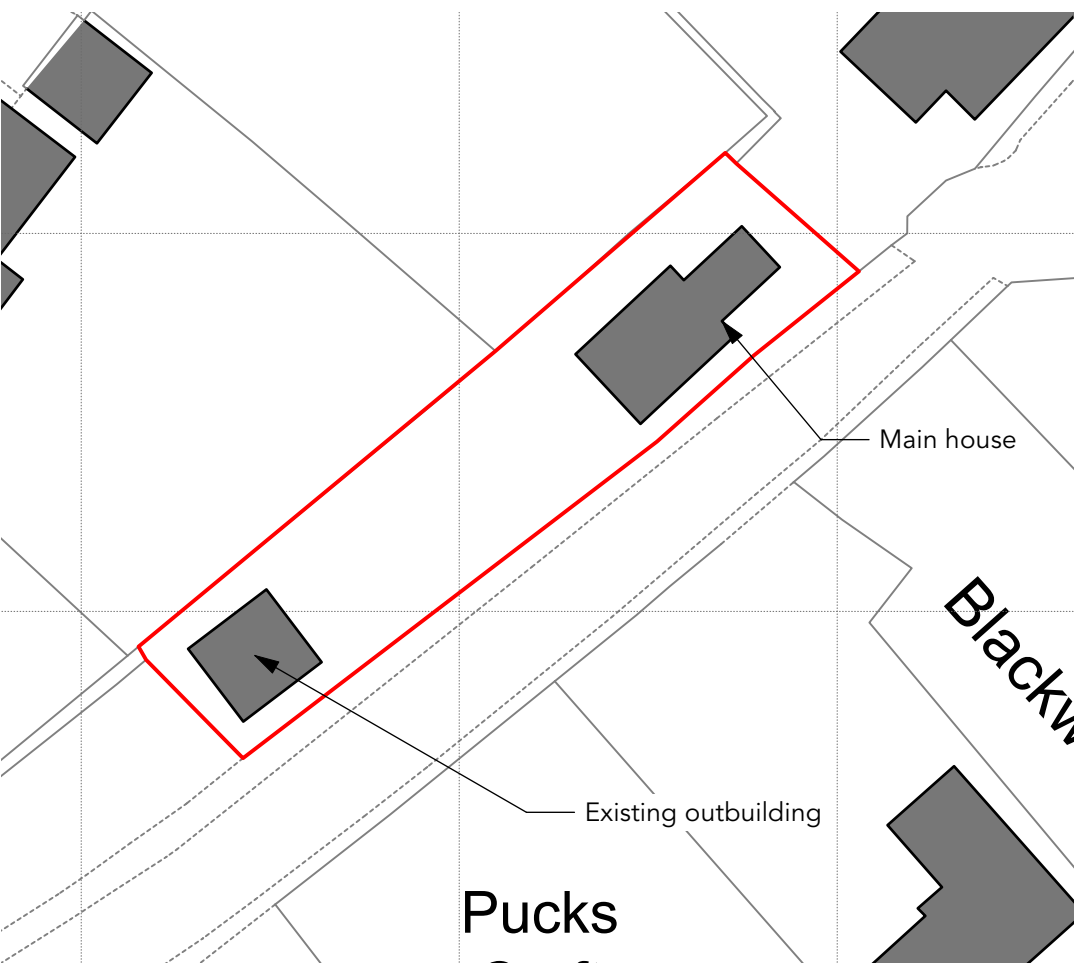


5 Block Plan Existing
Scale: 1:500

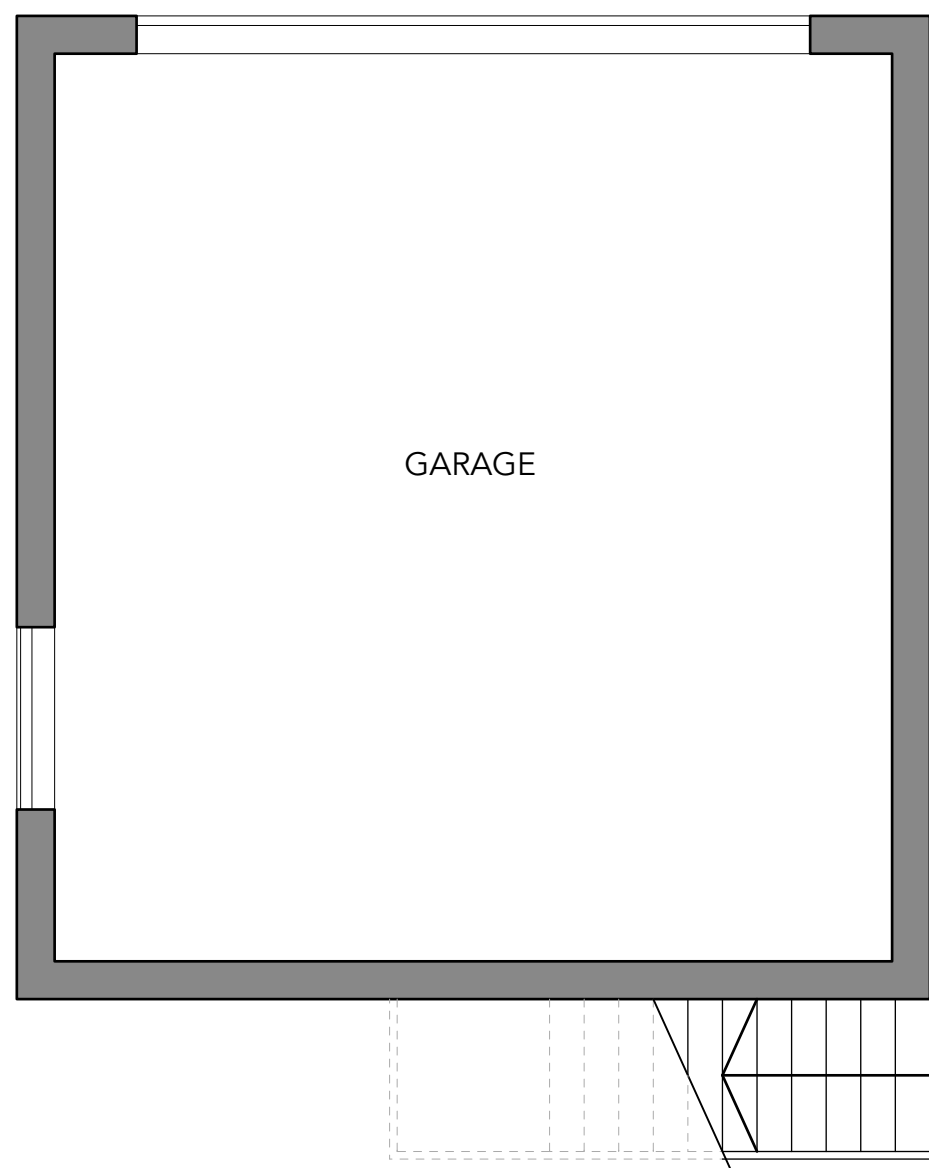


2 Ground Floor Plan
Scale: 1:50

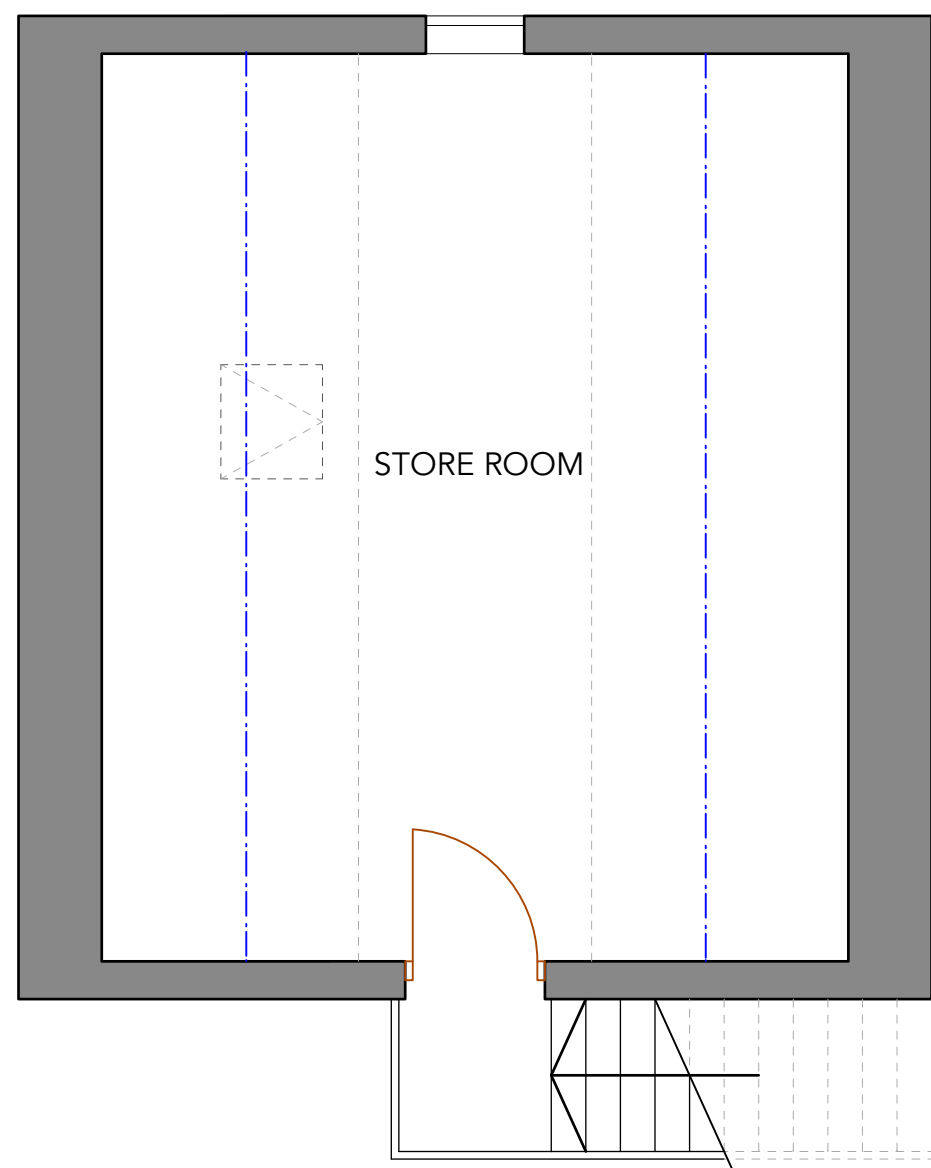


3 First Floor Plan
Scale: 1:50

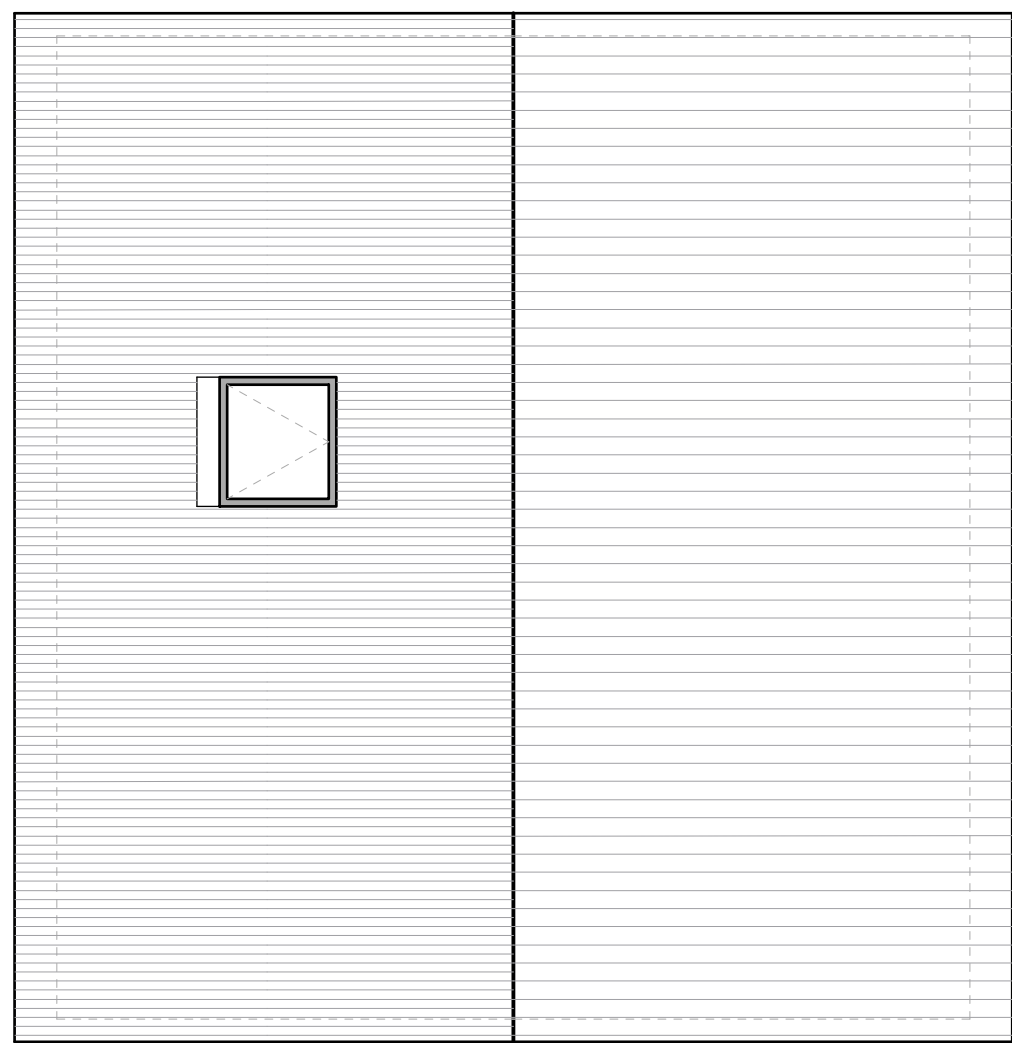


4 Roof Plan
Scale: 1:50

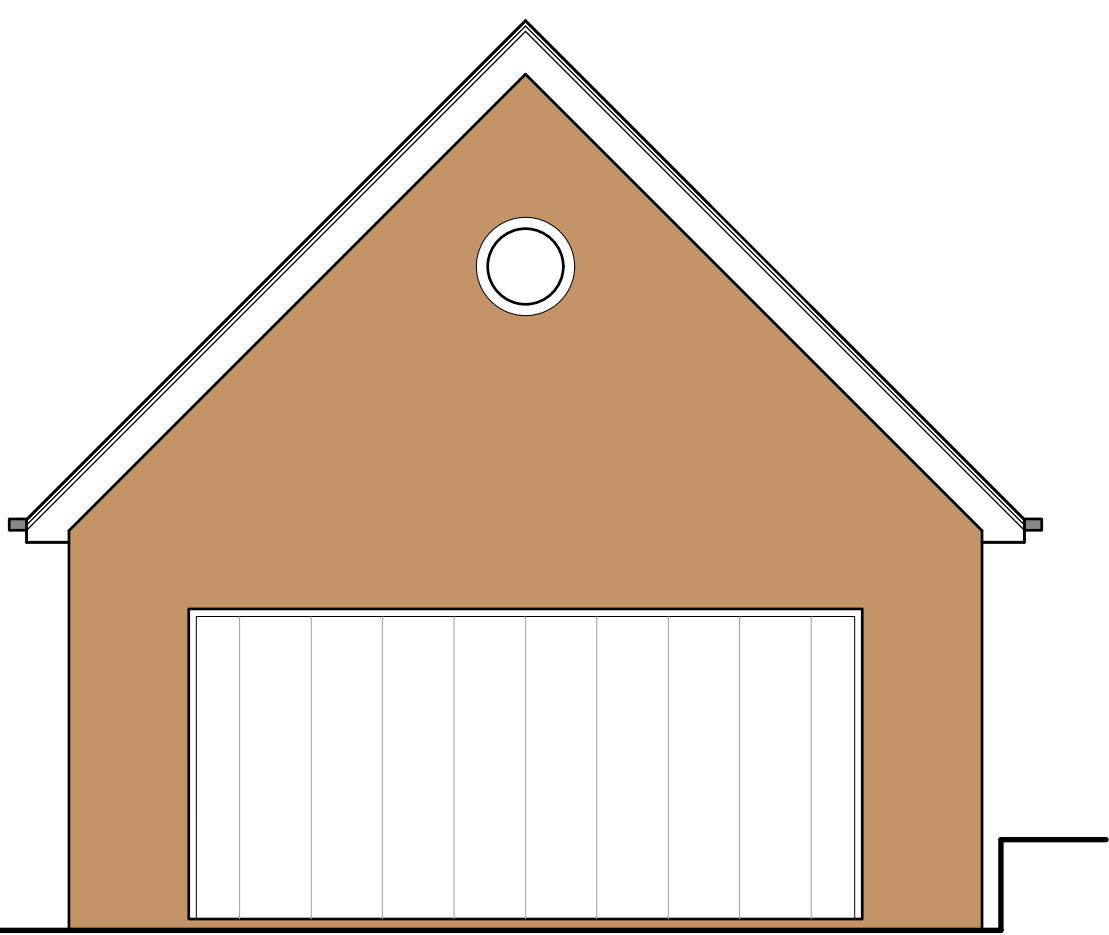


6 Front // North-East Elevation
Scale: 1:50

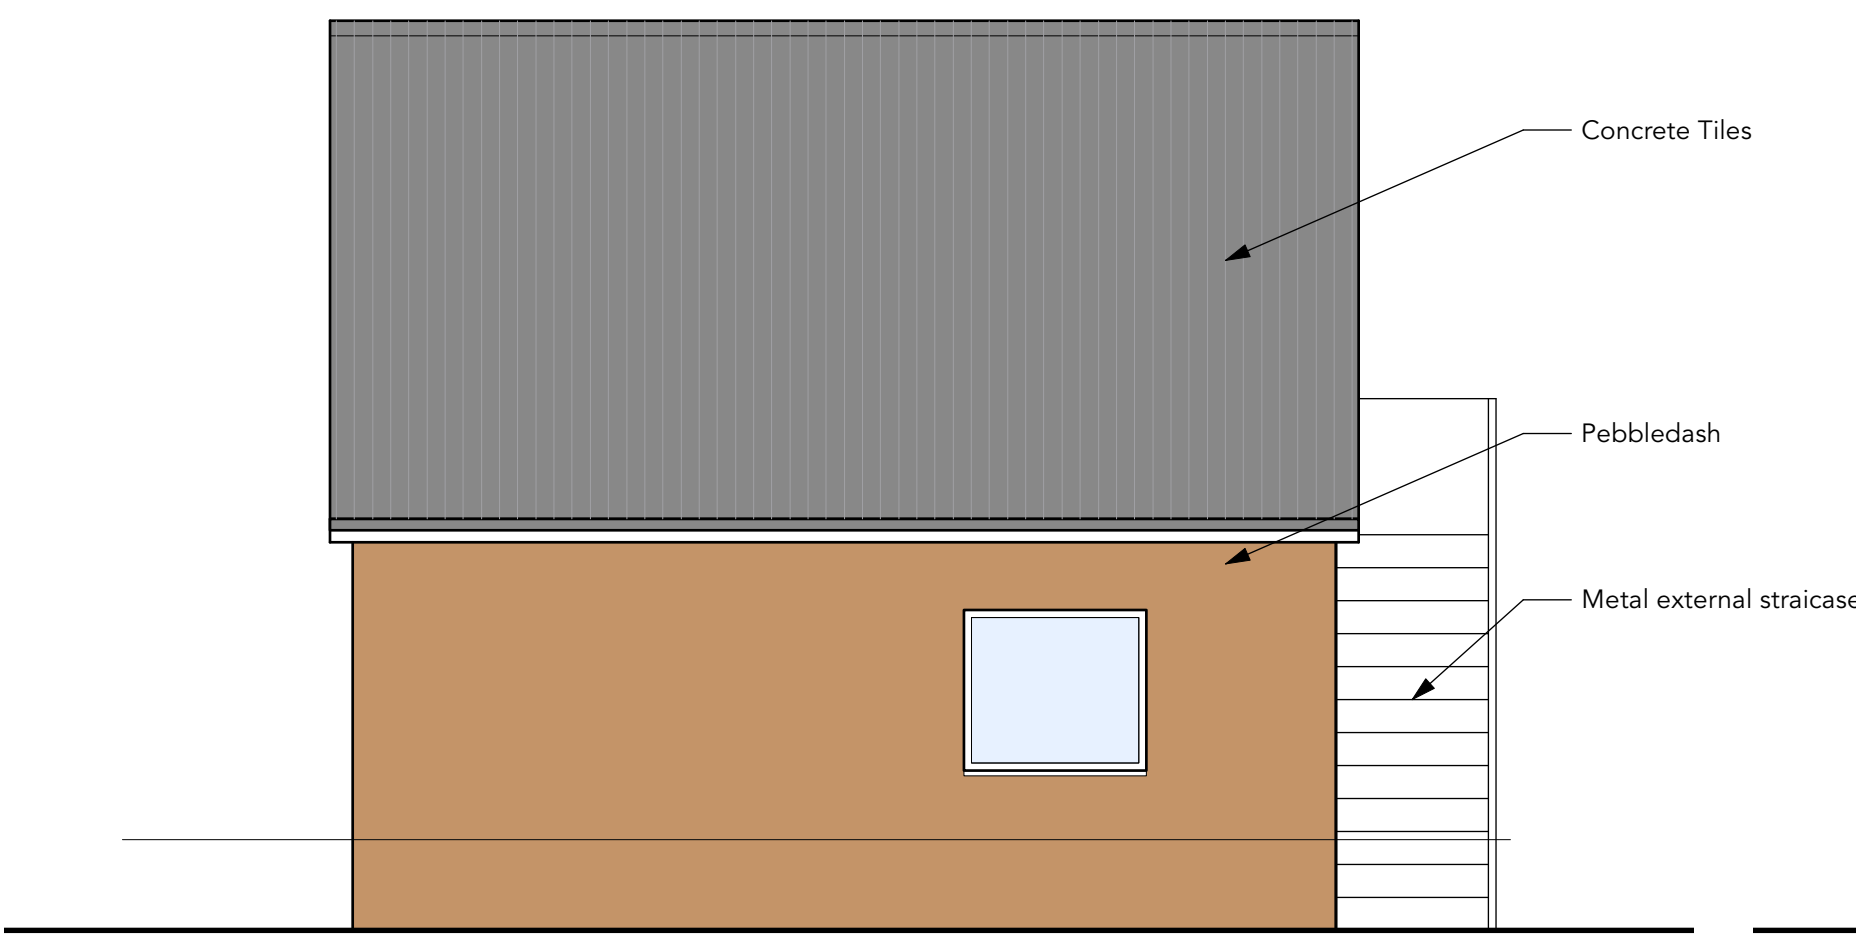

7 Side // North-West Elevation
Scale: 1:50

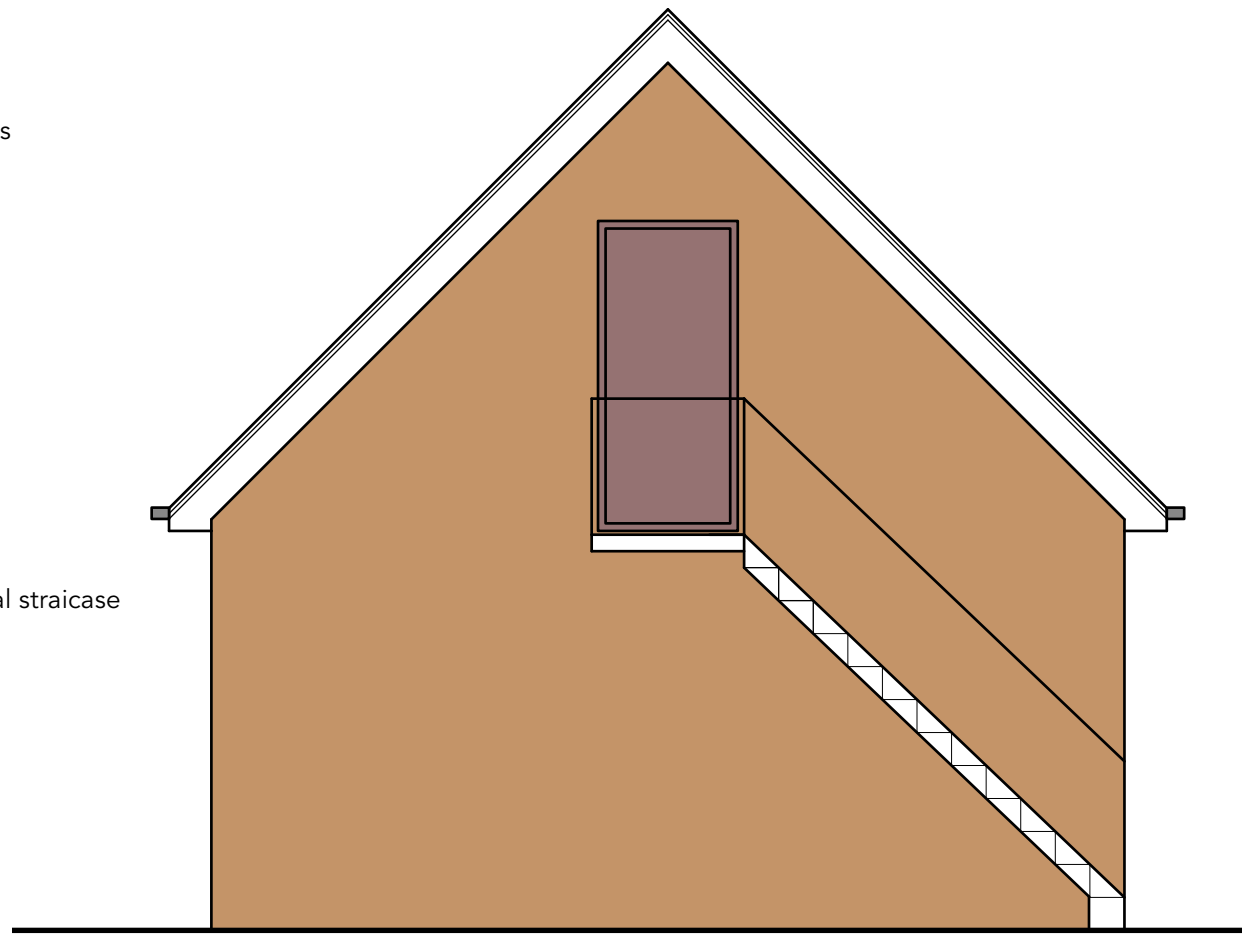

7 Rear // South-West Elevation
Scale: 1:50

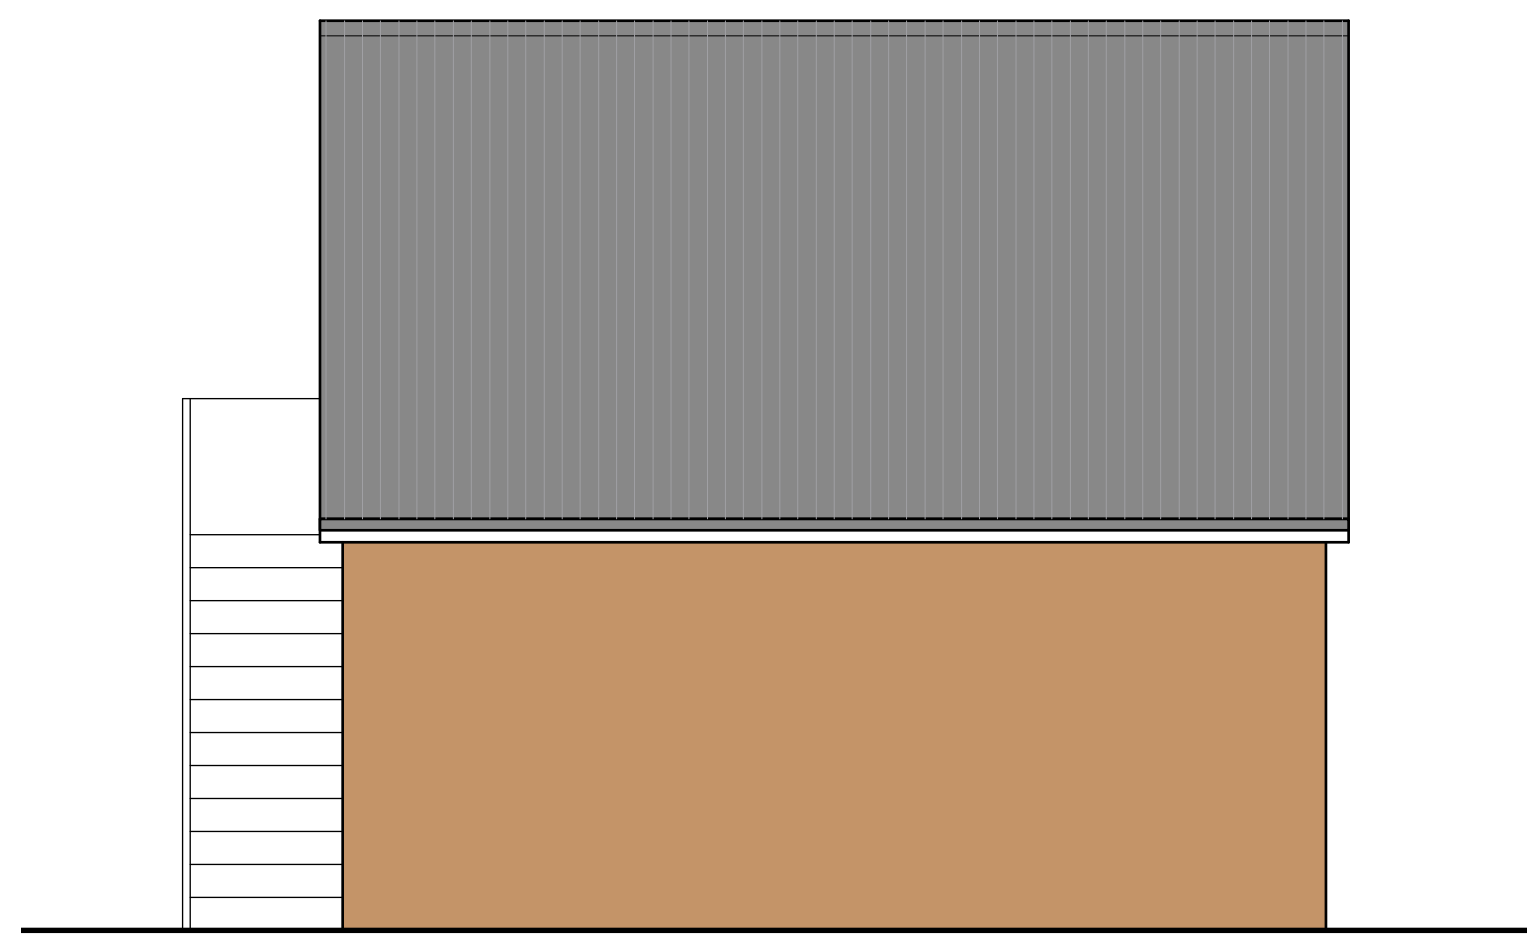

8 Side // North-West Elevation
Scale: 1:50

GENERAL NOTES (PRE-CONSTRUCTION):

1. Do not scale this drawing except for planning purposes.
2. All dimensions are in mm.
3. Beckmann Architecture to be notified immediately if any discrepancy is found.
4. All dimensions to be verified by contractor and/or subcontractors before work commences.
5. All details to be in accordance with relevant British Standards, manufacturer's recommendations and specifications.
6. This drawing to be read in conjunction with full drawings set.
7. This drawing is property of Beckmann Architecture Limited. Copyright reserved.
8. This drawing is to be printed in colour unless specified by the designer

DRAWING KEY

- | | | | |
|--|---------------------------|--|--------------------|
| | Application Site Boundary | | Headheight at 1.5m |
| | Demolition | | Headheight at 1.8m |
| | Existing | | Headheight at 2.1m |
| | Proposed | | |

DRAWING TITLE
EXISTING PLANS AND ELEVATIONS

DRAWING NUMBER
BA280-01-001

SCALE
1:50 / AS SHOWN @ A1 PLANNING

© Crown copyright 2026 Ordnance Survey 100053143

SITE ADDRESS
LAUREL COTTAGE, HORSHAM RD, RUSPER

PROJECT
REPLACEMENT OUTBUILDING

CLIENT
JONATHAN ELLIOTT

DATE	DRAWN	CHECKED	SIZE
MAR 26	CB	MSH	A1

BE // AR
BECKMANN ARCHITECTURE

07845698006 // OFFICE@BE-AR.CO.UK // BE-AR.CO.UK