




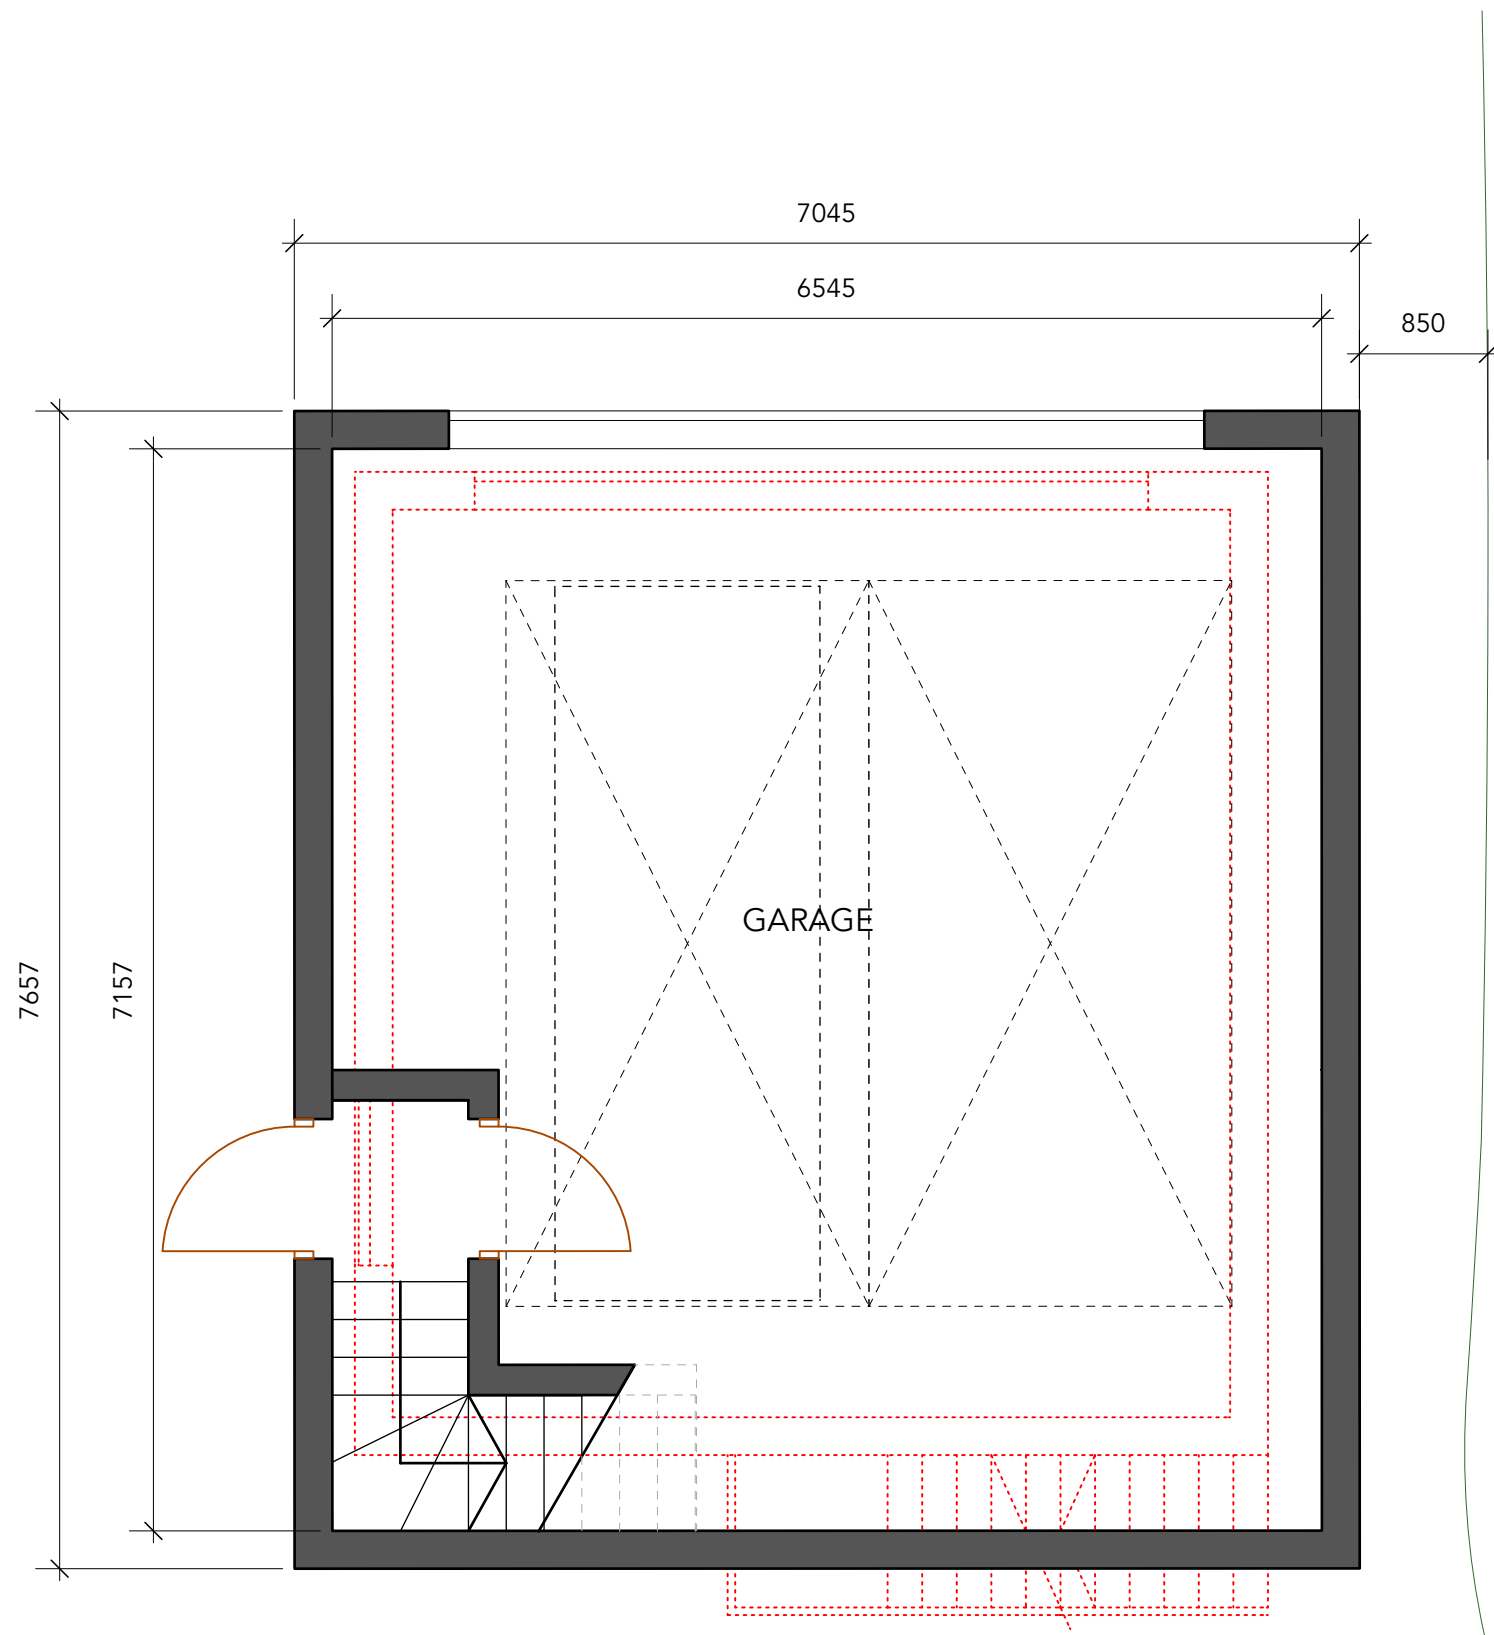


2 Ground Floor Plan
Scale: 1:50

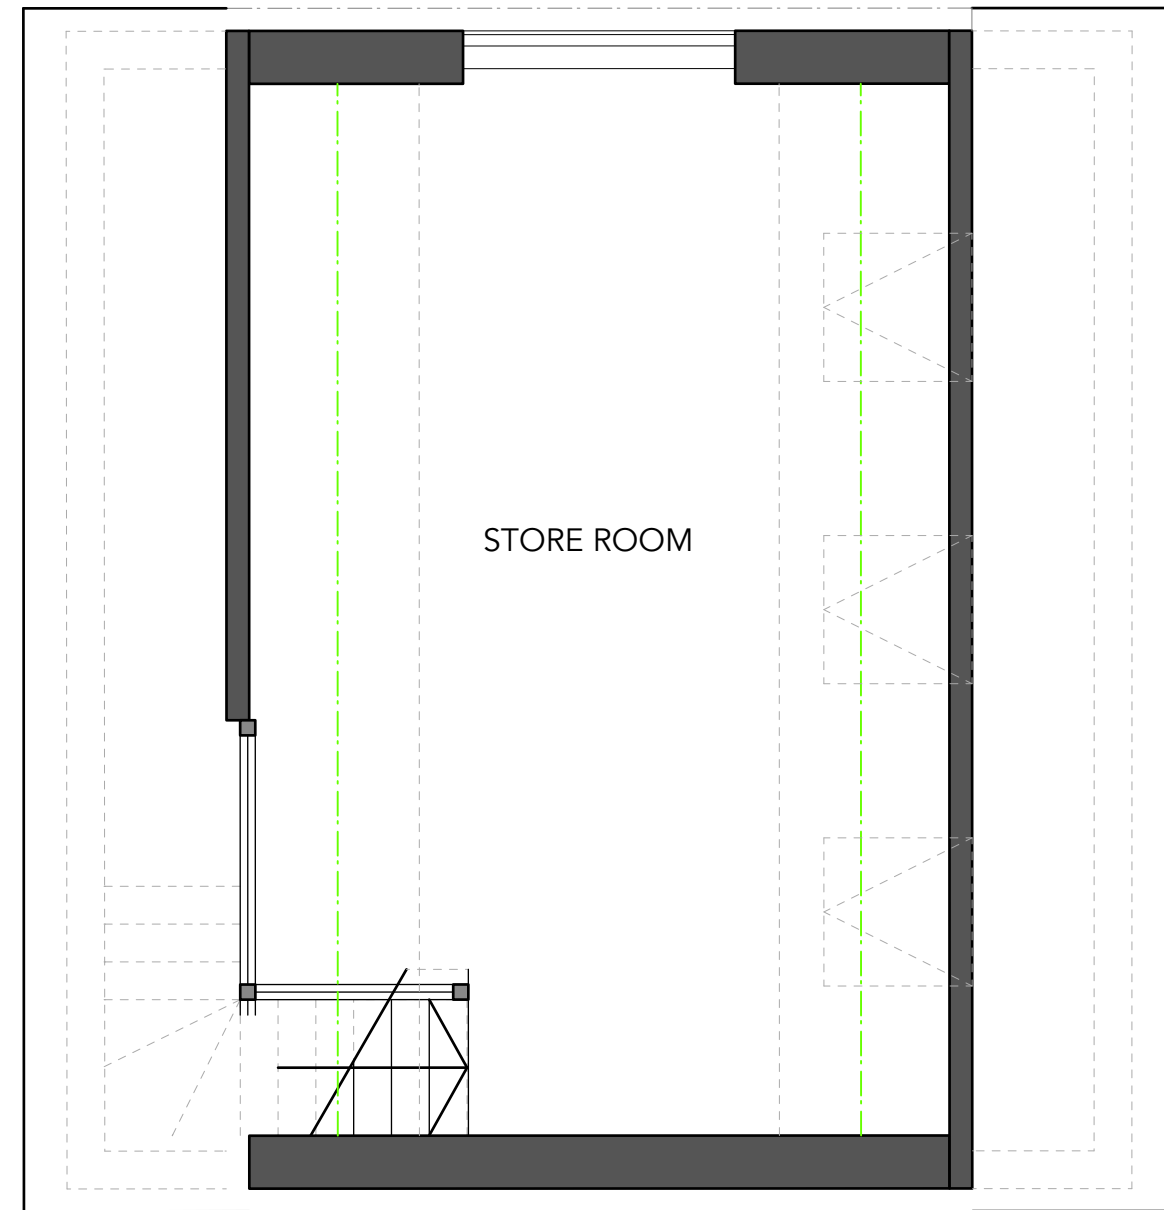


3 First Floor Plan
Scale: 1:50

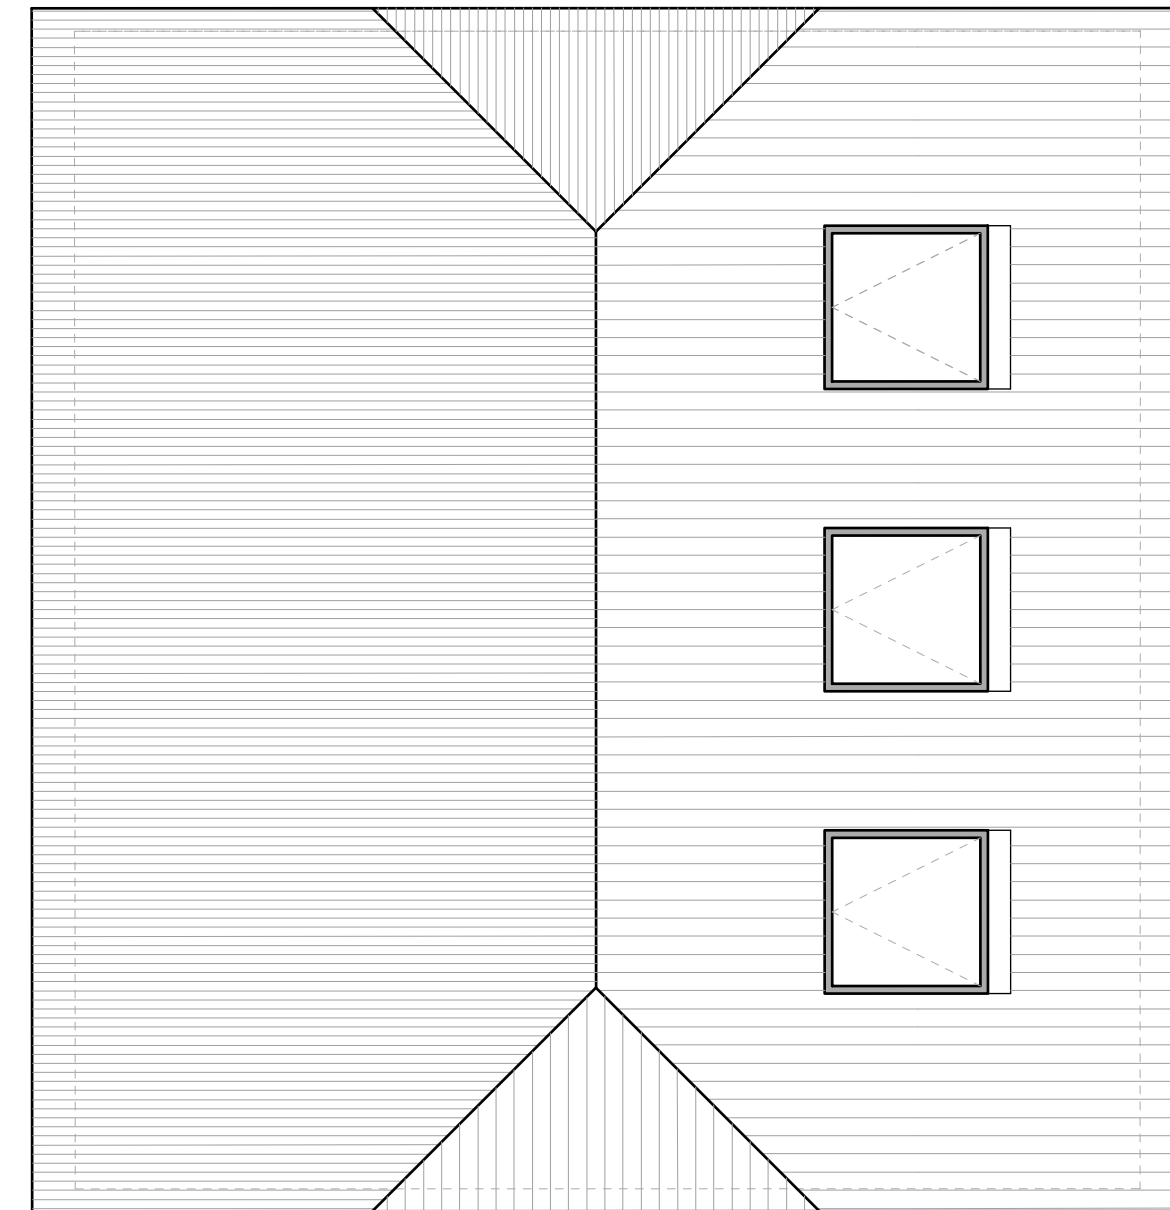


4 Roof Plan
Scale: 1:50

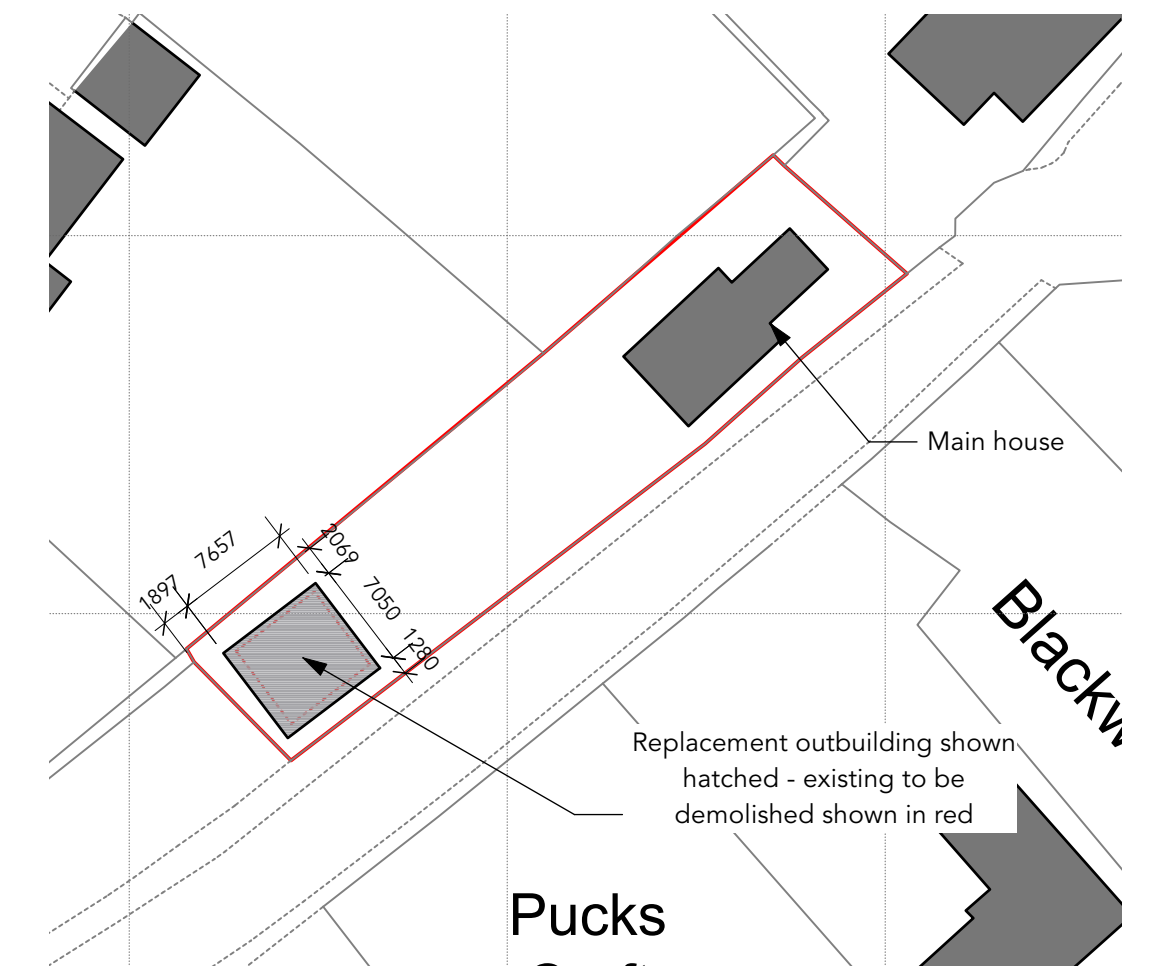


5 Block Plan Proposed
Scale: 1:500

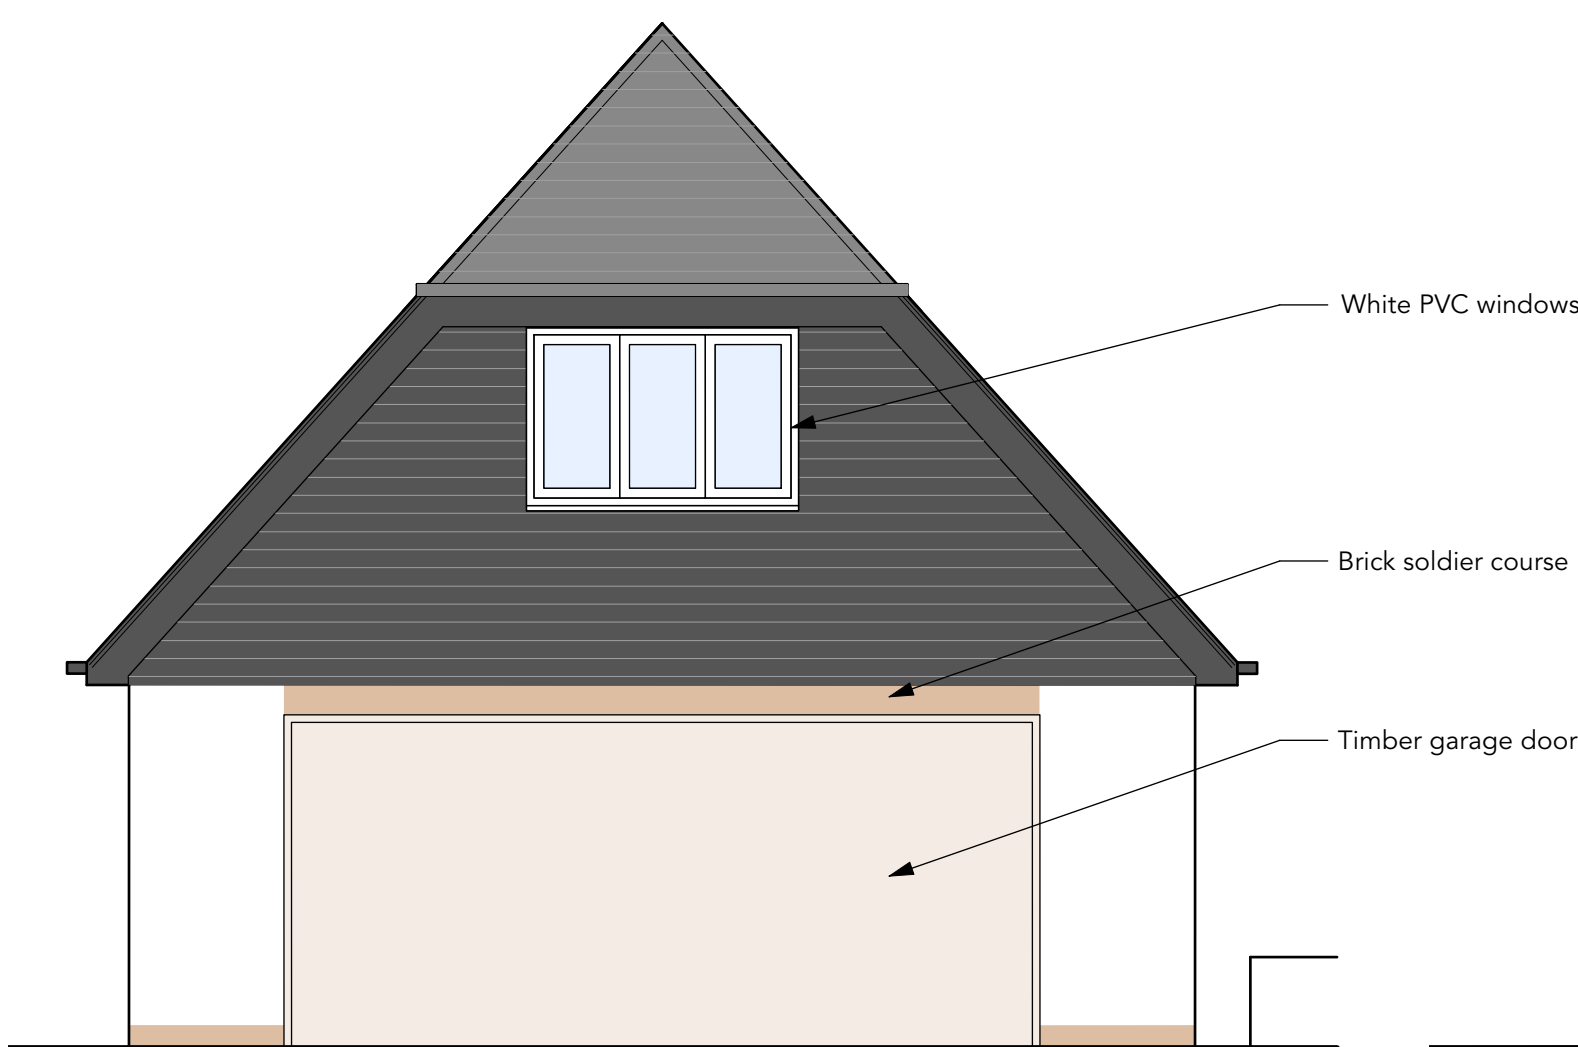


6 Front // North-East Elevation
Scale: 1:50

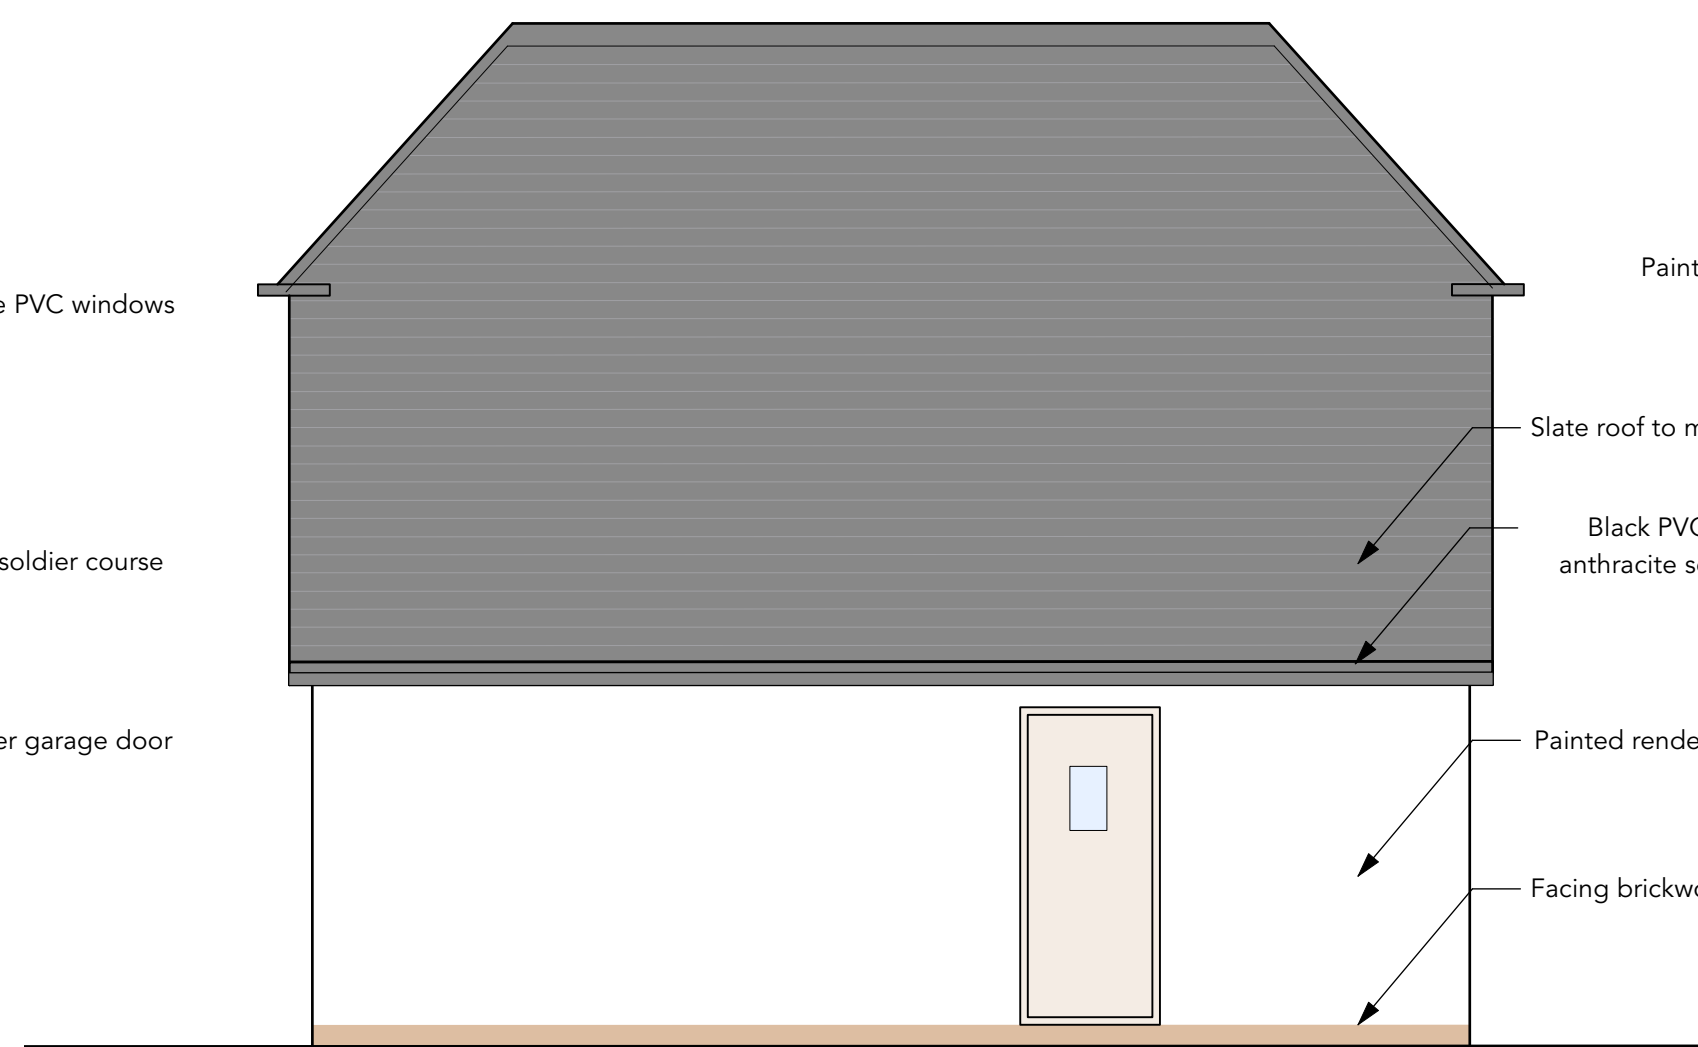

7 Side // North-West Elevation
Scale: 1:50

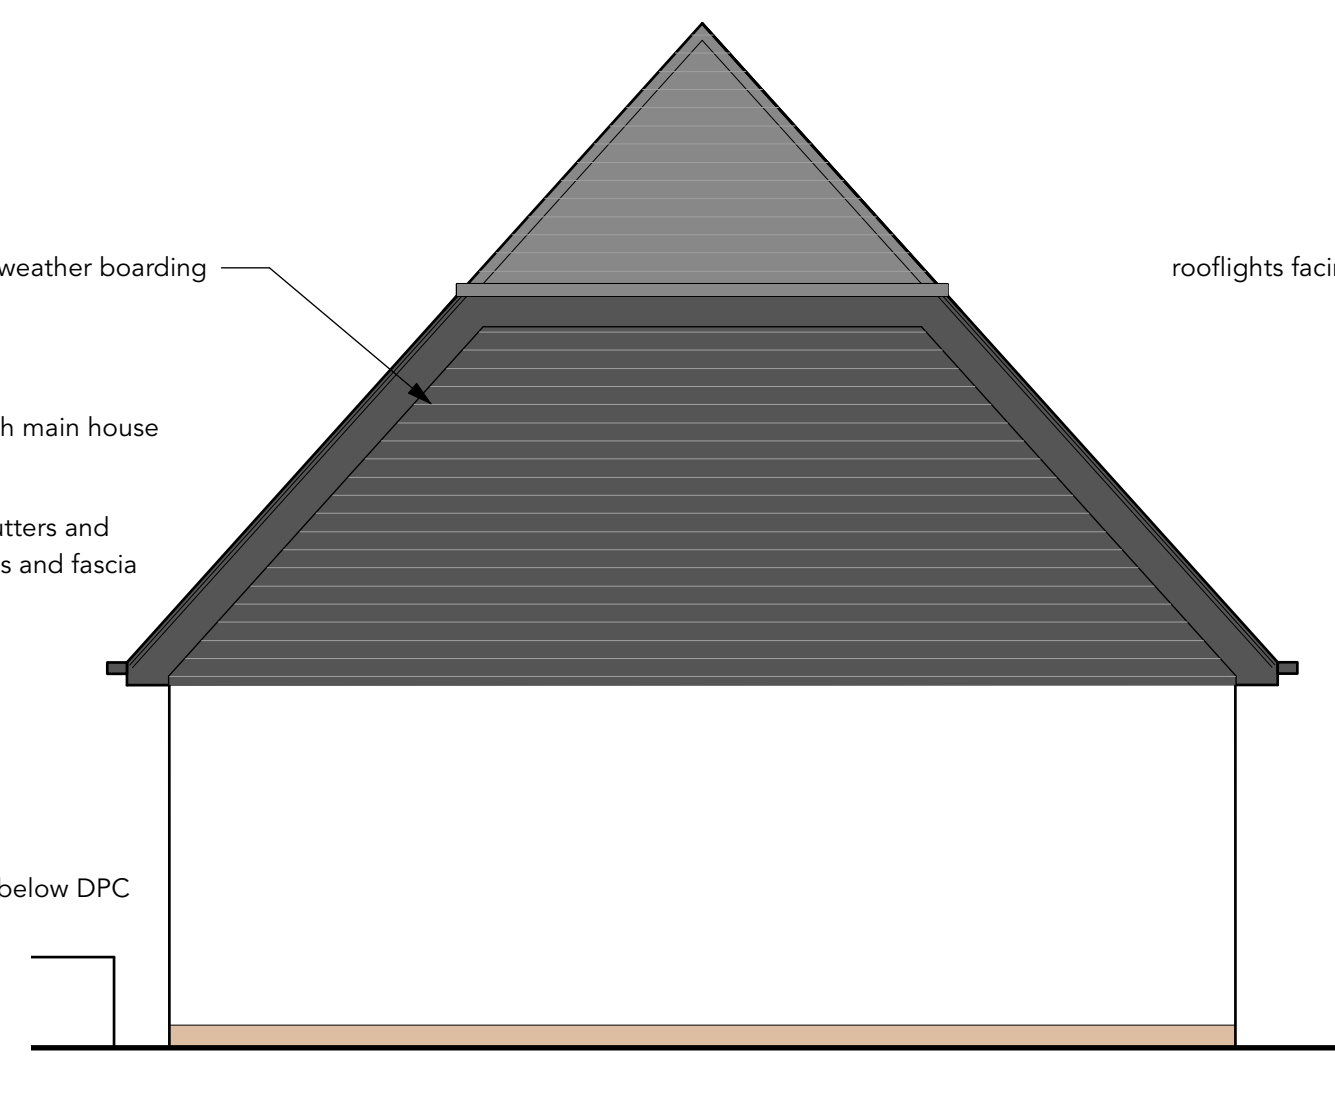

7 Rear // South-West Elevation
Scale: 1:50

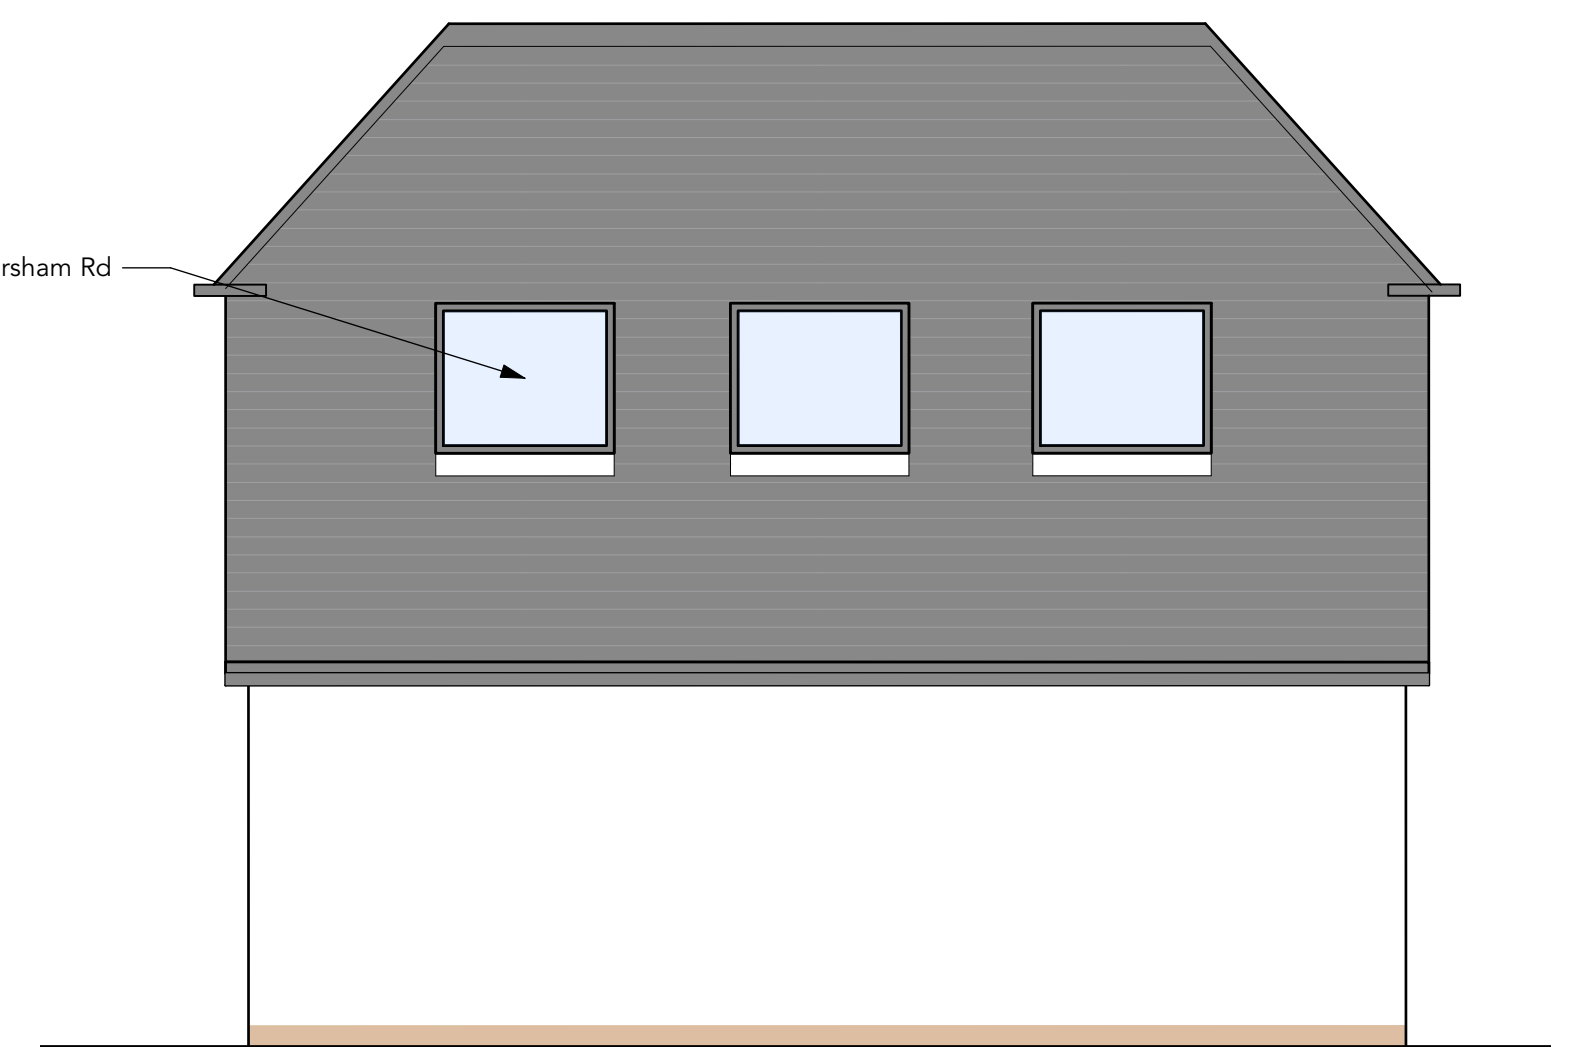

8 Side // North-West Elevation
Scale: 1:50

GENERAL NOTES (PRE-CONSTRUCTION):

- Do not scale this drawing except for planning purposes.
- All dimensions are in mm.
- Beckmann Architecture to be notified immediately if any discrepancy is found.
- All dimensions to be verified by contractor and/or subcontractors before work commences.
- All details to be in accordance with relevant British Standards, manufacturer's recommendations and specifications.
- This drawing to be read in conjunction with full drawings set.
- This drawing is property of Beckmann Architecture Limited. Copyright reserved.
- This drawing is to be printed in colour unless specified by the designer

DRAWING KEY

- | | |
|---------------------------|--------------------|
| Application Site Boundary | Headheight at 1.5m |
| Demolition | Headheight at 1.8m |
| Existing | Headheight at 2.1m |
| Proposed | |

DRAWING TITLE
PROPOSED PLANS AND ELEVATIONS

DRAWING NUMBER
BA280-03-001

SCALE
1:50 / AS SHOWN @ A1

STAGE
PLANNING

SITE ADDRESS
LAUREL COTTAGE, HORSHAM RD, RUSPER

PROJECT
REPLACEMENT OUTBUILDING

CLIENT
JONATHAN ELLIOTT

DATE	DRAWN	CHECKED	SIZE
MAR 26	CB	MSH	A1

BE // AR
BECKMANN ARCHITECTURE

07845698006 // OFFICE@BE-AR.CO.UK // BE-AR.CO.UK