



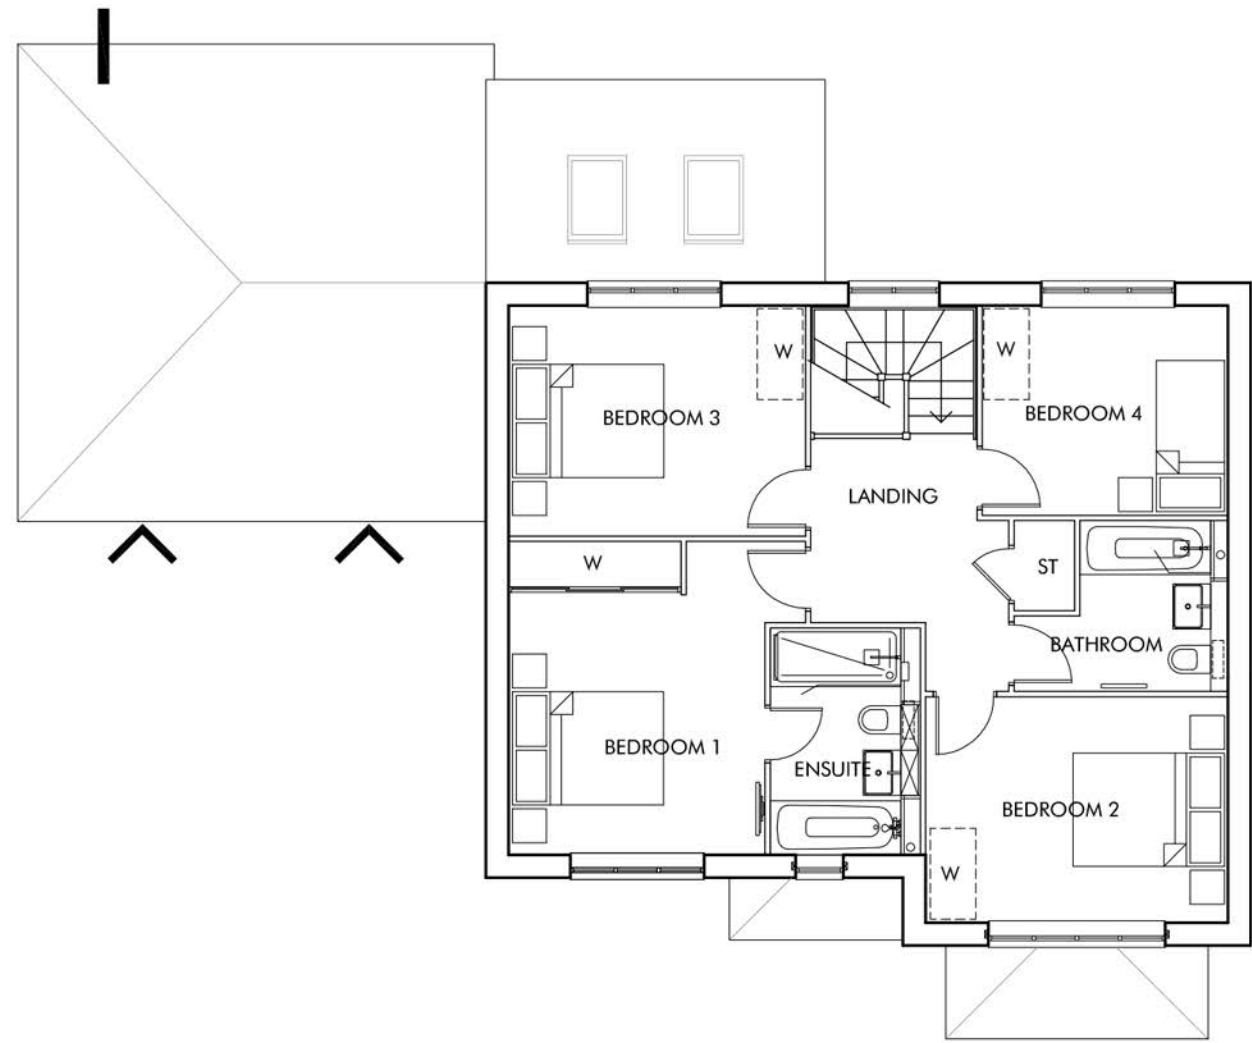

FIRST FLOOR PLAN

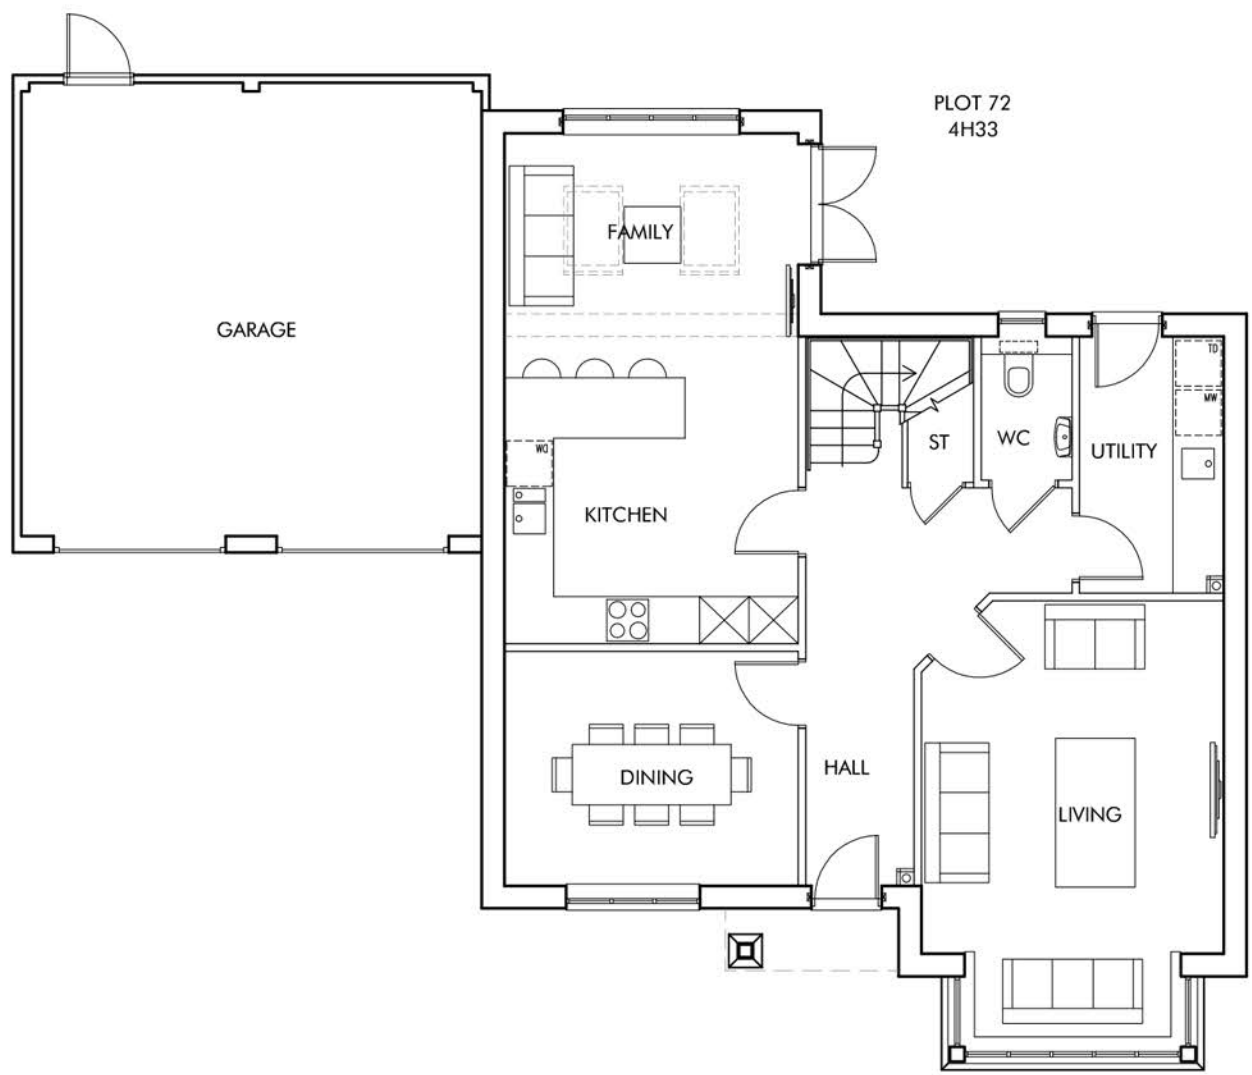

GROUND FLOOR PLAN




SIDE ELEVATION B



REAR ELEVATION C




SIDE ELEVATION D

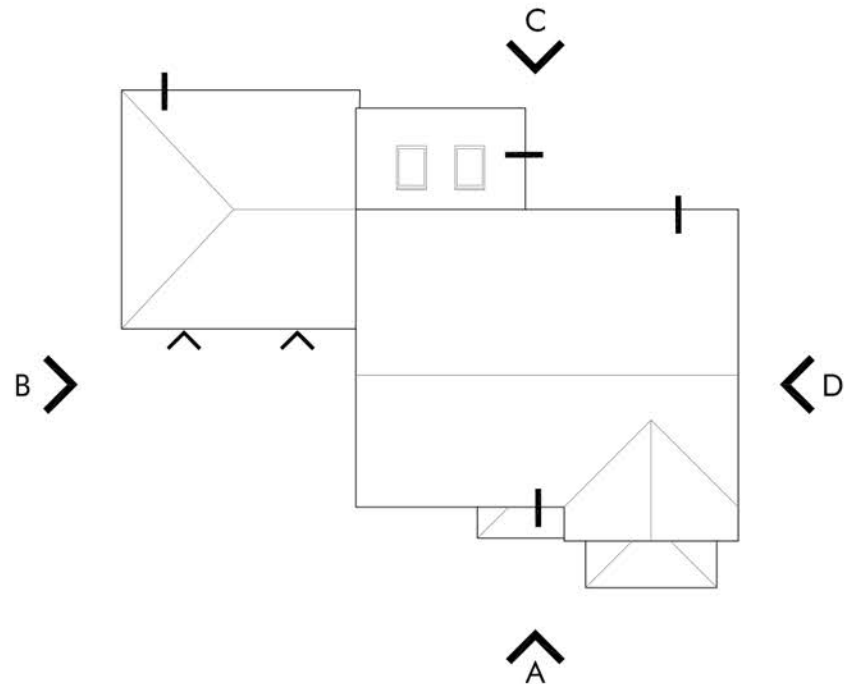

ROOF PLAN 1:200



KEY PLAN 1:2000

 

Berkeley
Designed for life

Omega
Architects

Unit 6, AC Court, High Street, Thomas Ditton, Surrey, KT7 0SR
T: 01372 470 313 W: www.omega-architects.co.uk

Client: BERKELEY HOMES

Project: SOUTHWATER, PHASE 5

Drawing Title: TYPE 4H33 - Plot 72
Plans & Elevations

Scale: 1:100 @ A1
(except where stated)

Revision	Drawn	Check	Date
A	GG	TJ	12.11.19
-	-	-	-
-	-	-	-

Project No	Class	Draw No	Status	Rev
2772	C	3008.1	PL	A

Omega Architects Ltd. Registered in England. Registered Address: 10, High Street, Epsom, Surrey, KT19 9JF

Copyright © Omega Architects Ltd. The contents of this document may not be copied or reproduced in whole or in part without the written consent of Omega Architects Ltd. All Rights Reserved. Designated by Omega Architects Ltd. All Rights Reserved. Designated by Omega Architects Ltd. All Rights Reserved.