


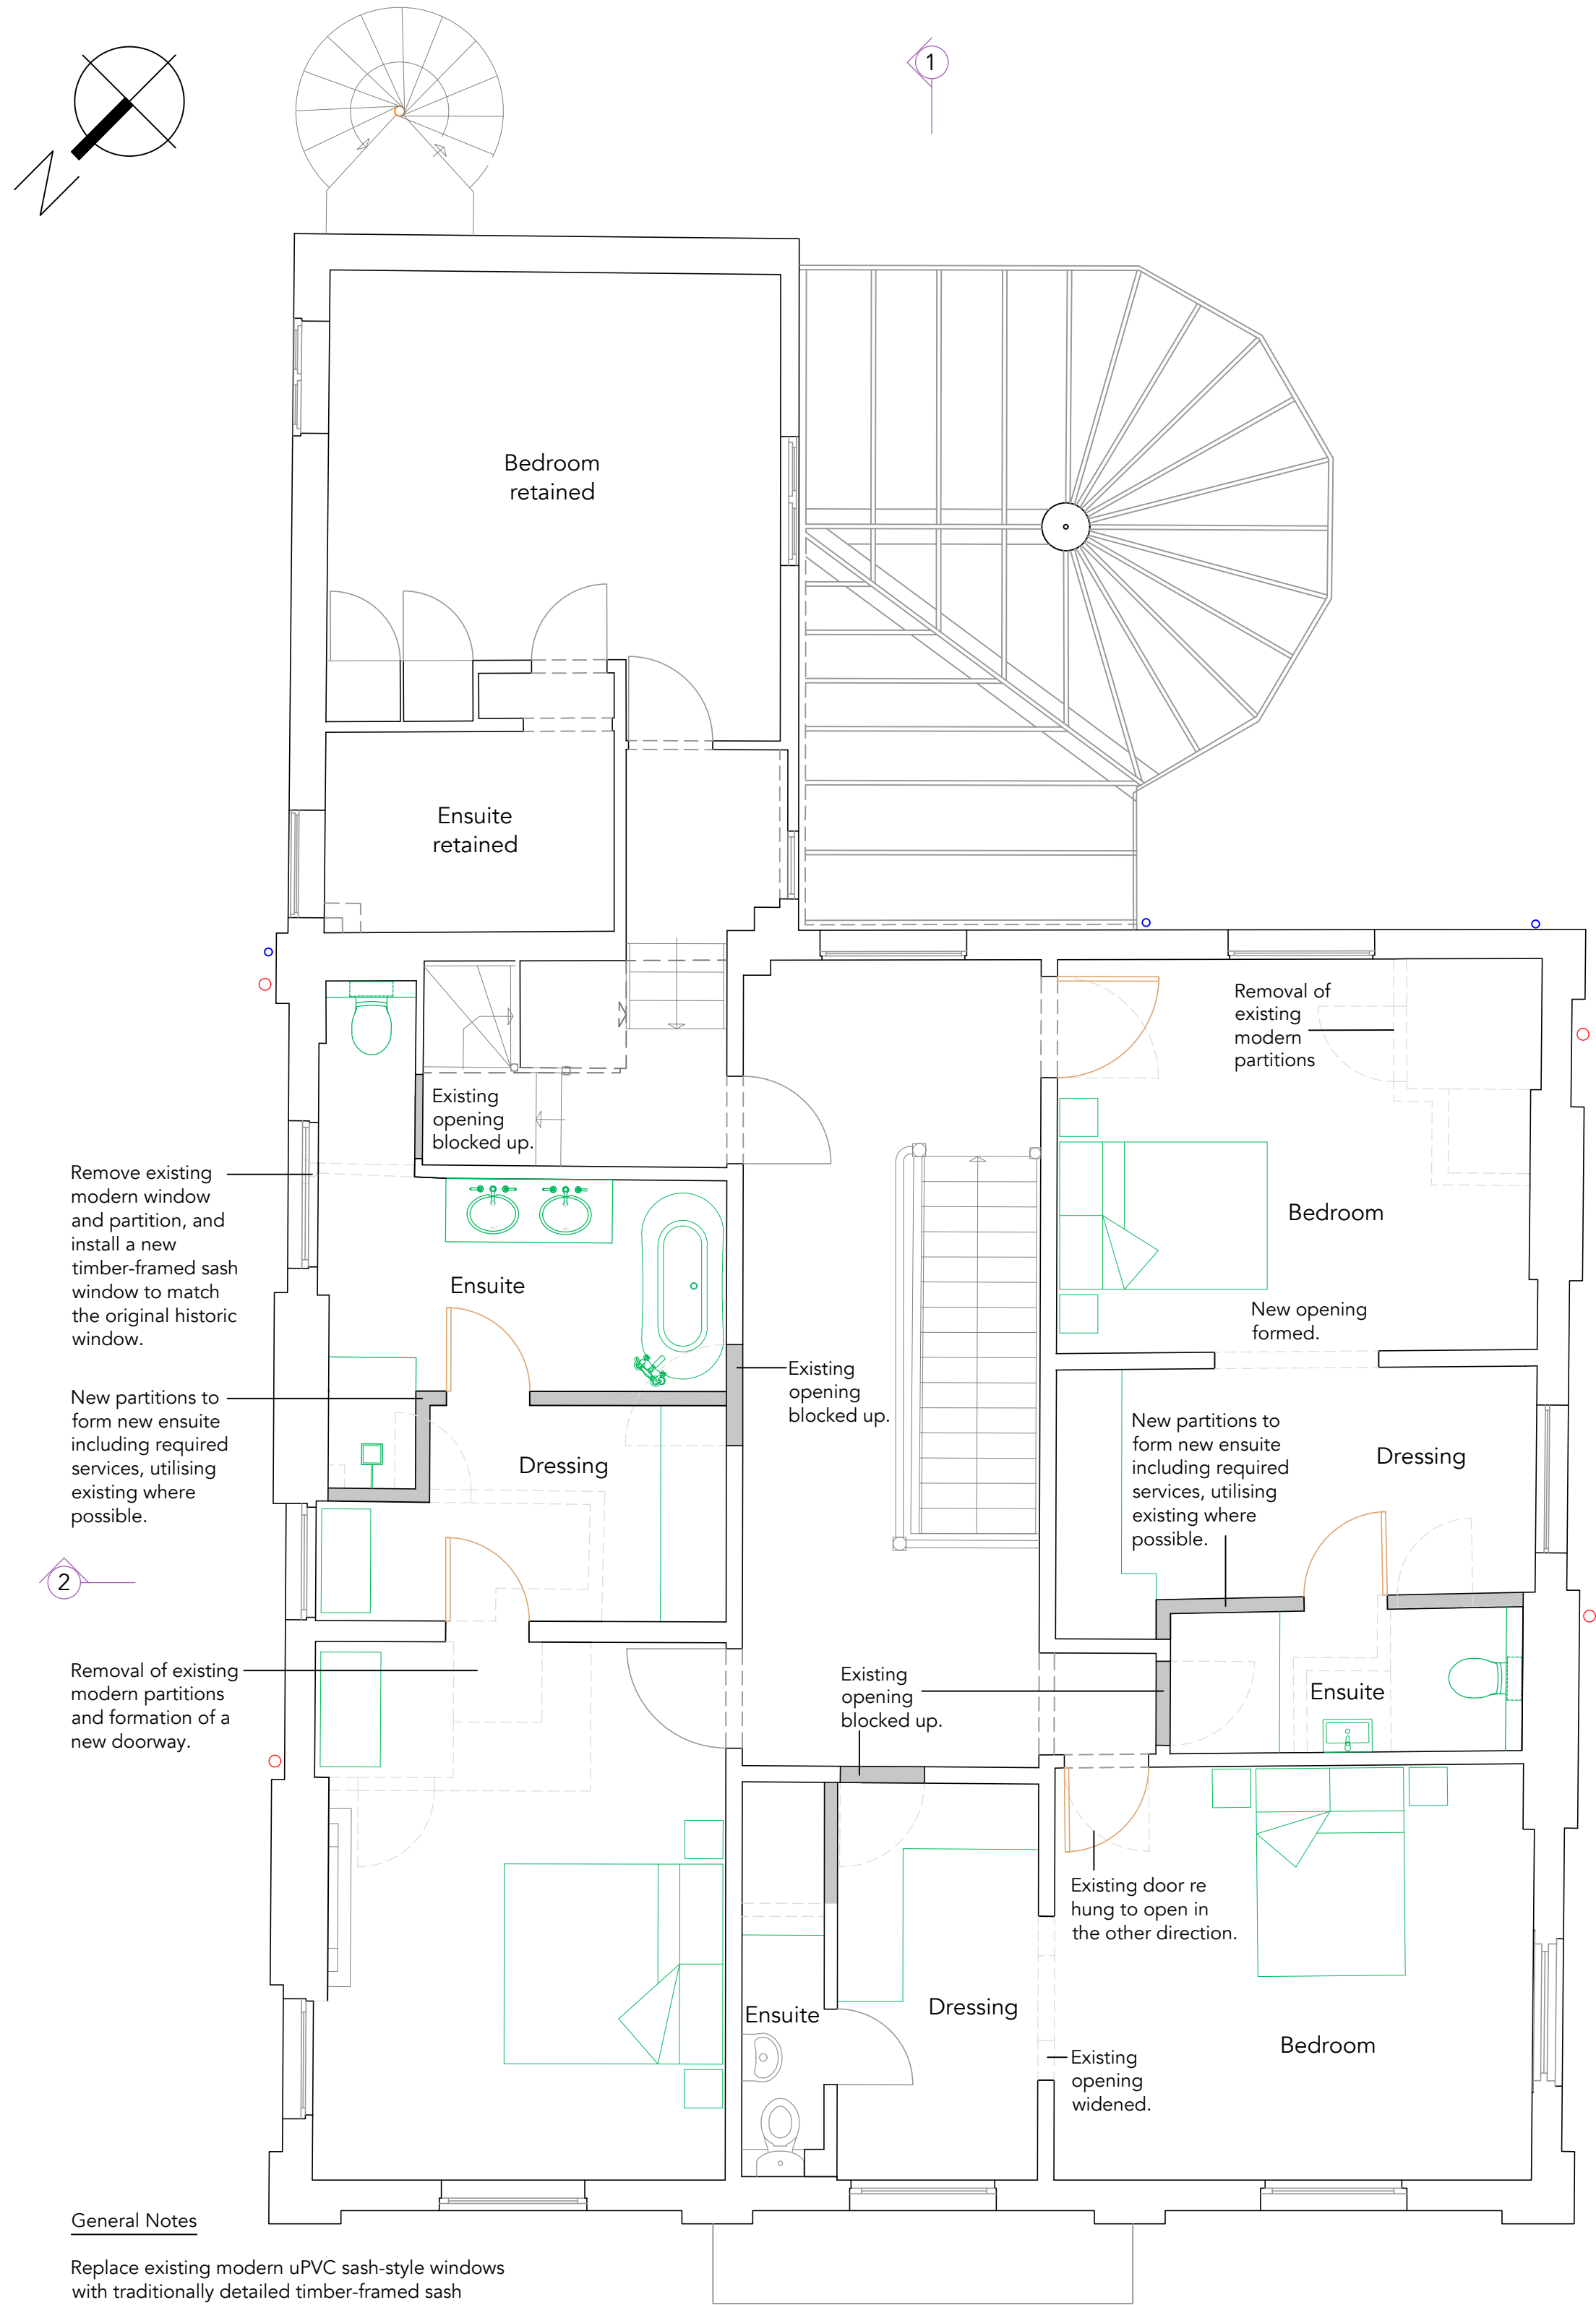


General Notes


Replace existing modern uPVC sash-style windows with traditionally detailed timber-framed sash windows to restore the building's historic appearance.

Remove redundant services and unsympathetic alterations associated with the former HMO use, making good historic fabric where affected.

First Floor Plan
1:50

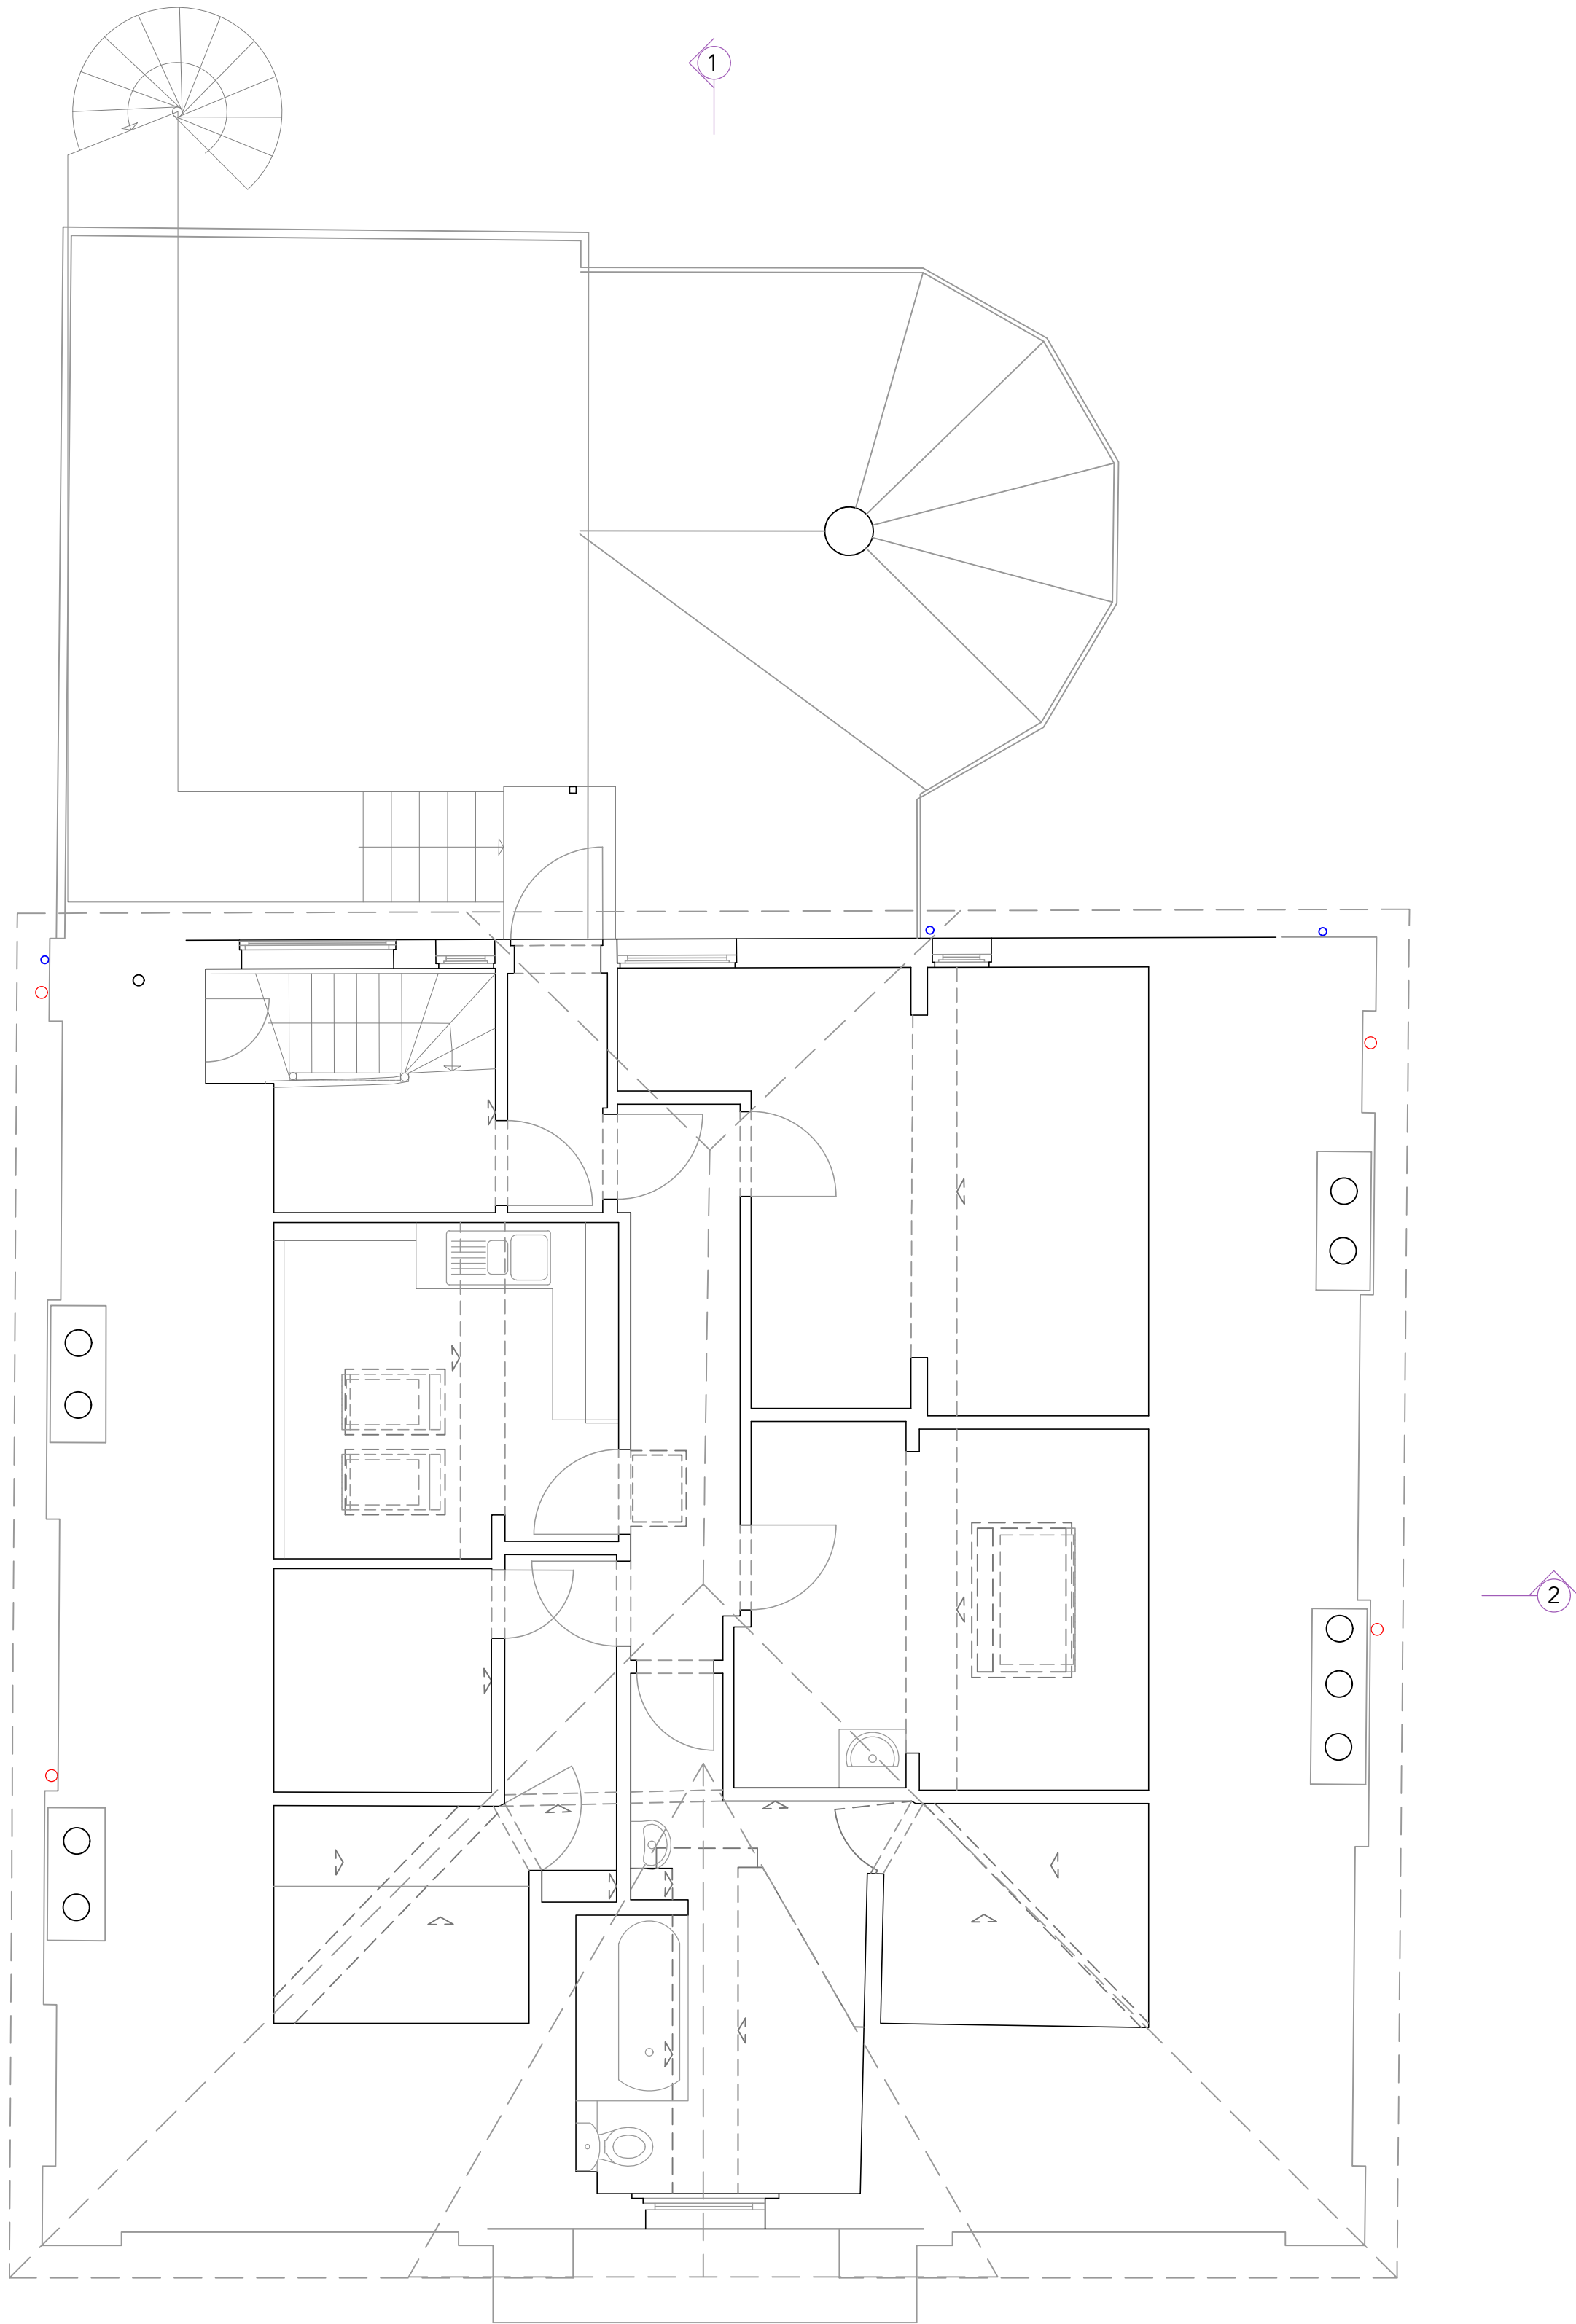

Second Floor / Roof Plan
1:50

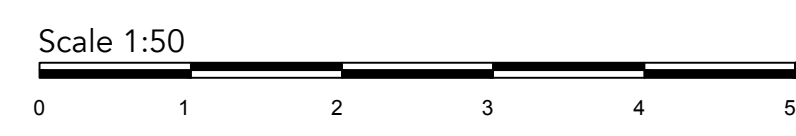

Notes:

Revisions:

This drawing is the property of Fuller Architects and is not to be copied, reproduced, retained or disclosed to any unauthorised person either wholly or in part without prior consent. Do not scale from this drawing except for Planning purposes. Use all figured dimensions only. All figured dimensions to be checked on site prior to construction. All discrepancies, errors and omissions to be reported to Fuller Architects prior to construction. Layout and dimensions existing building to be checked on site.

FULLER

• ARCHITECTS •

01903 774754
info@fuller-architects.co.uk
fuller-architects.co.uk
103-105 Sea Road, East Preston,
BN16 1NX

Job Title

Blatchford House, Kings Road, Horsham

Client

Mr & Mrs Miller

Drawing Name

First Floor Plan & Second Floor / Roof Plan - Proposed

Drawing Status

Planning

Drawn by

ML

Date

Jul 26

Checked by

DF

Date

Jul 26

Drawing Scale

1:50 at A1

Drawing No

260039/ 06

Revision