




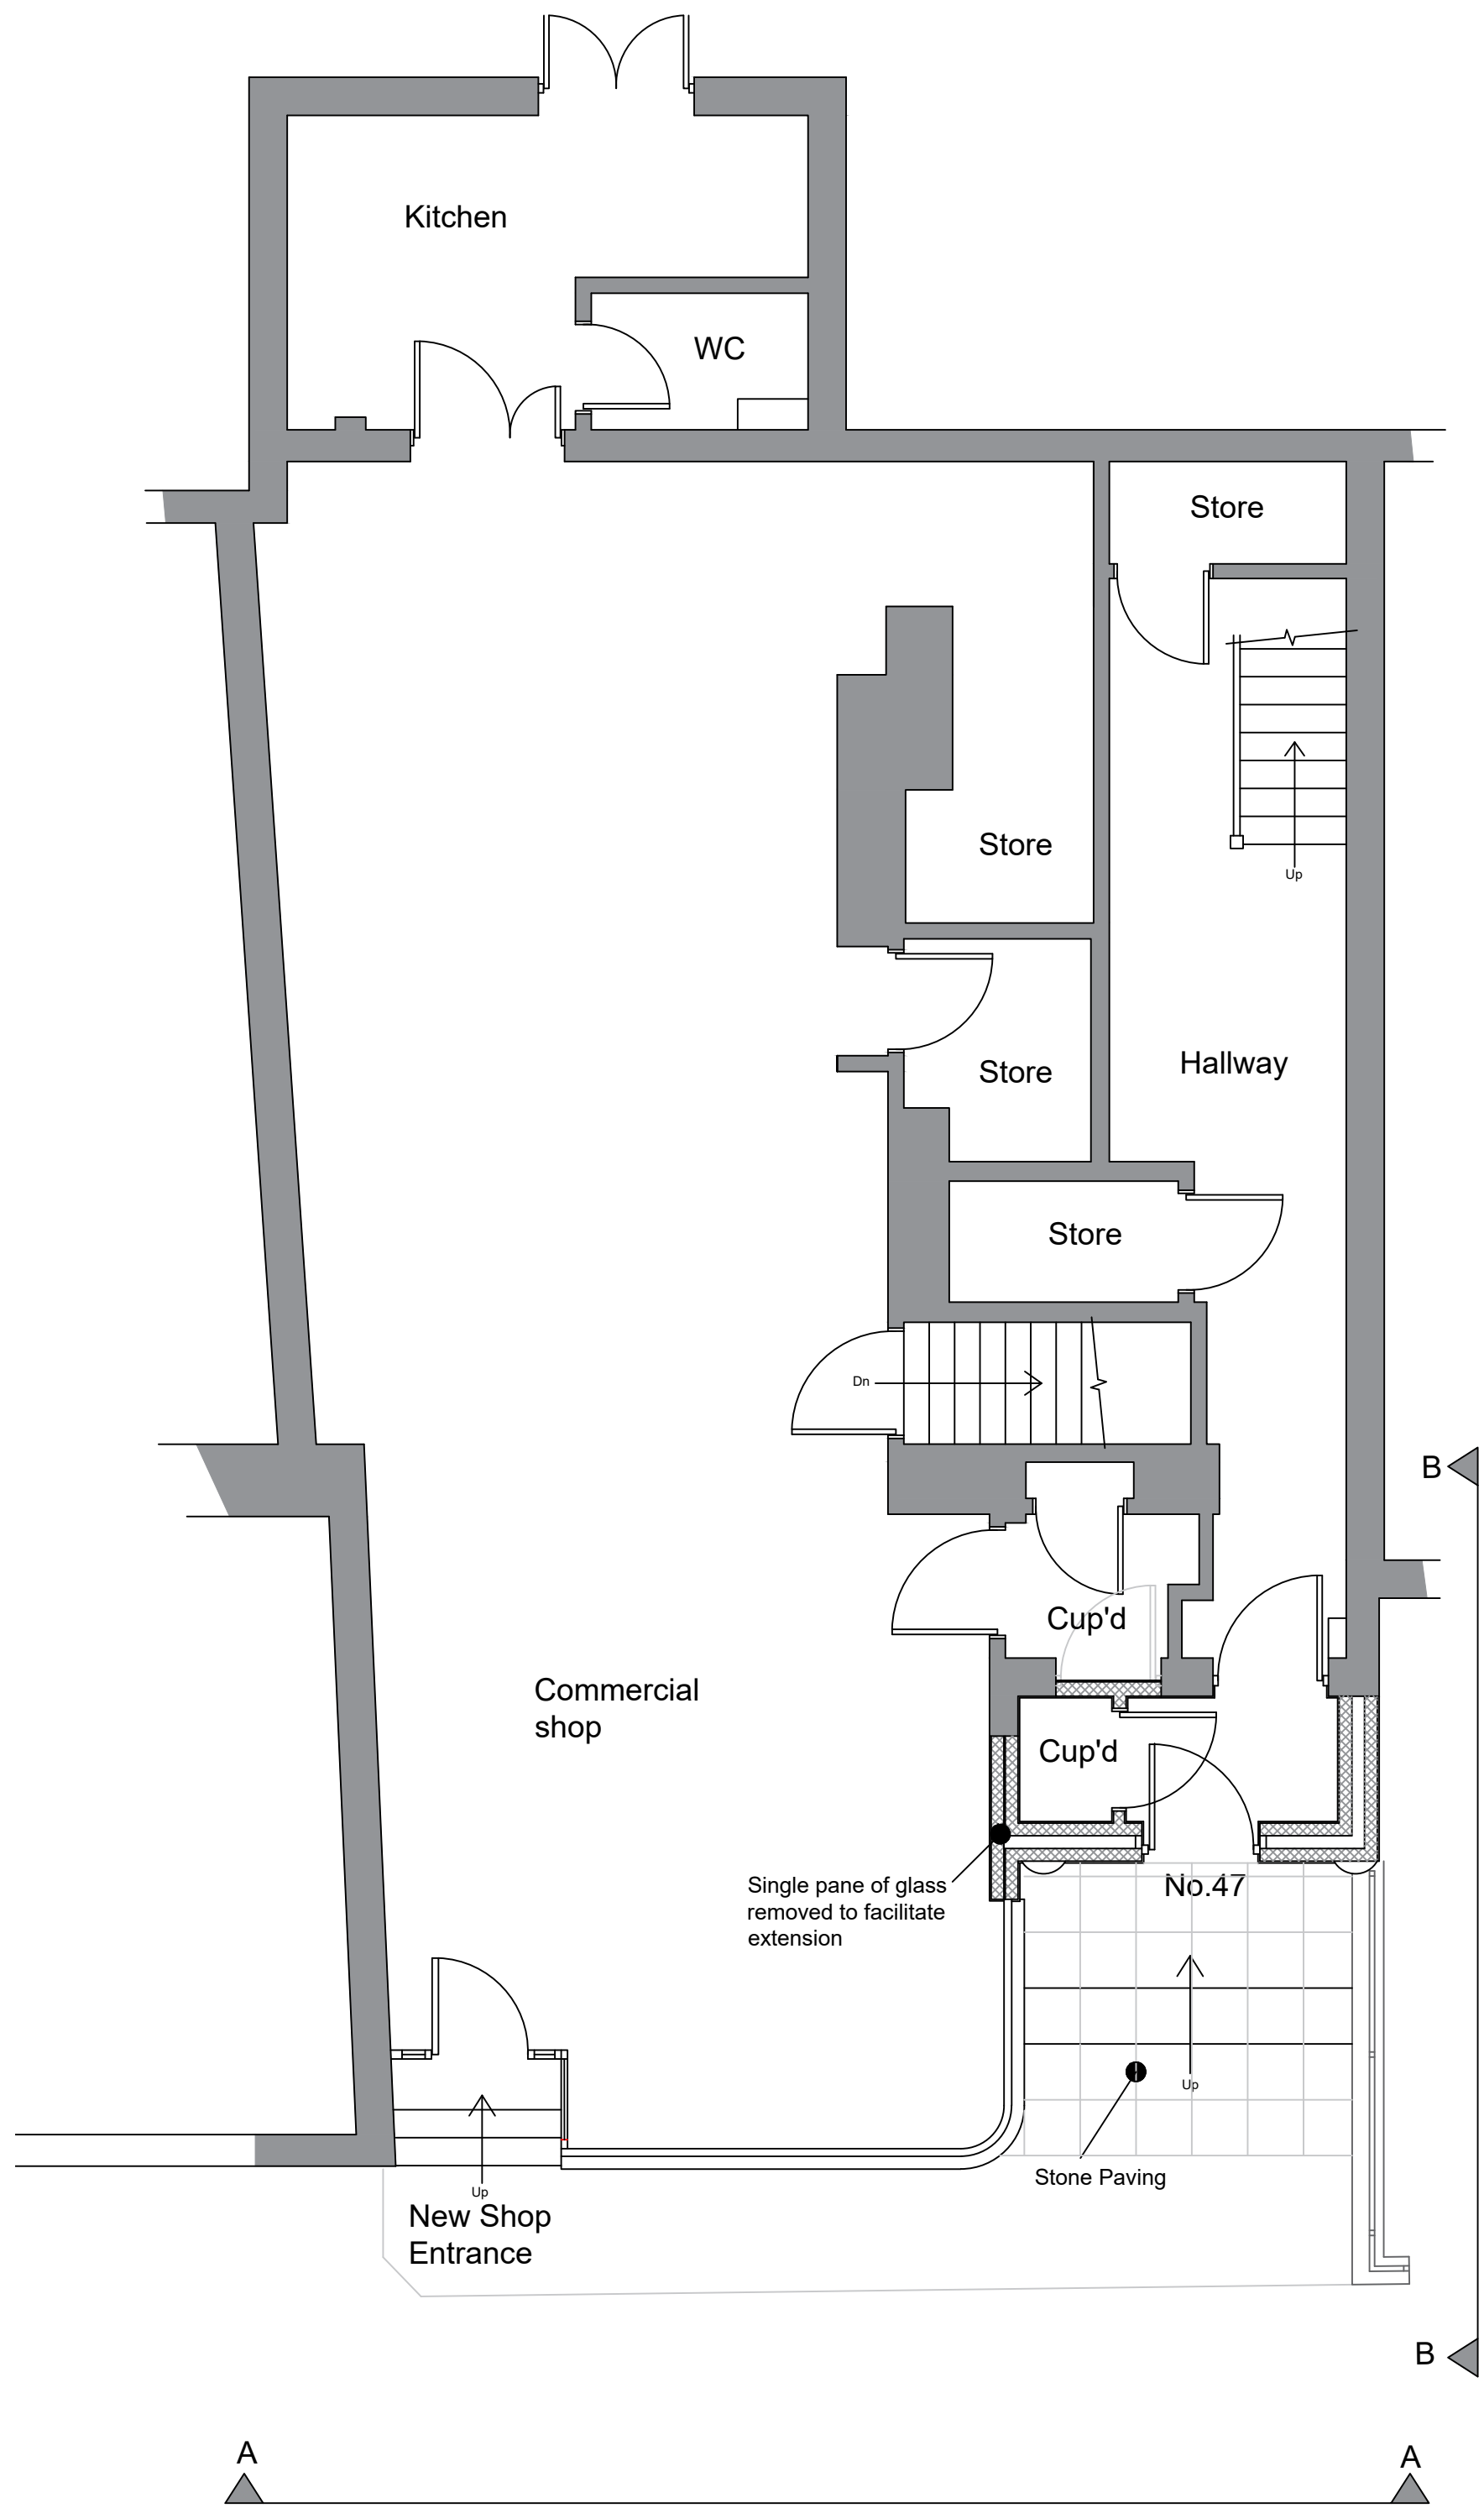


Proposed Ground Floor Layout (Scale 1:50)

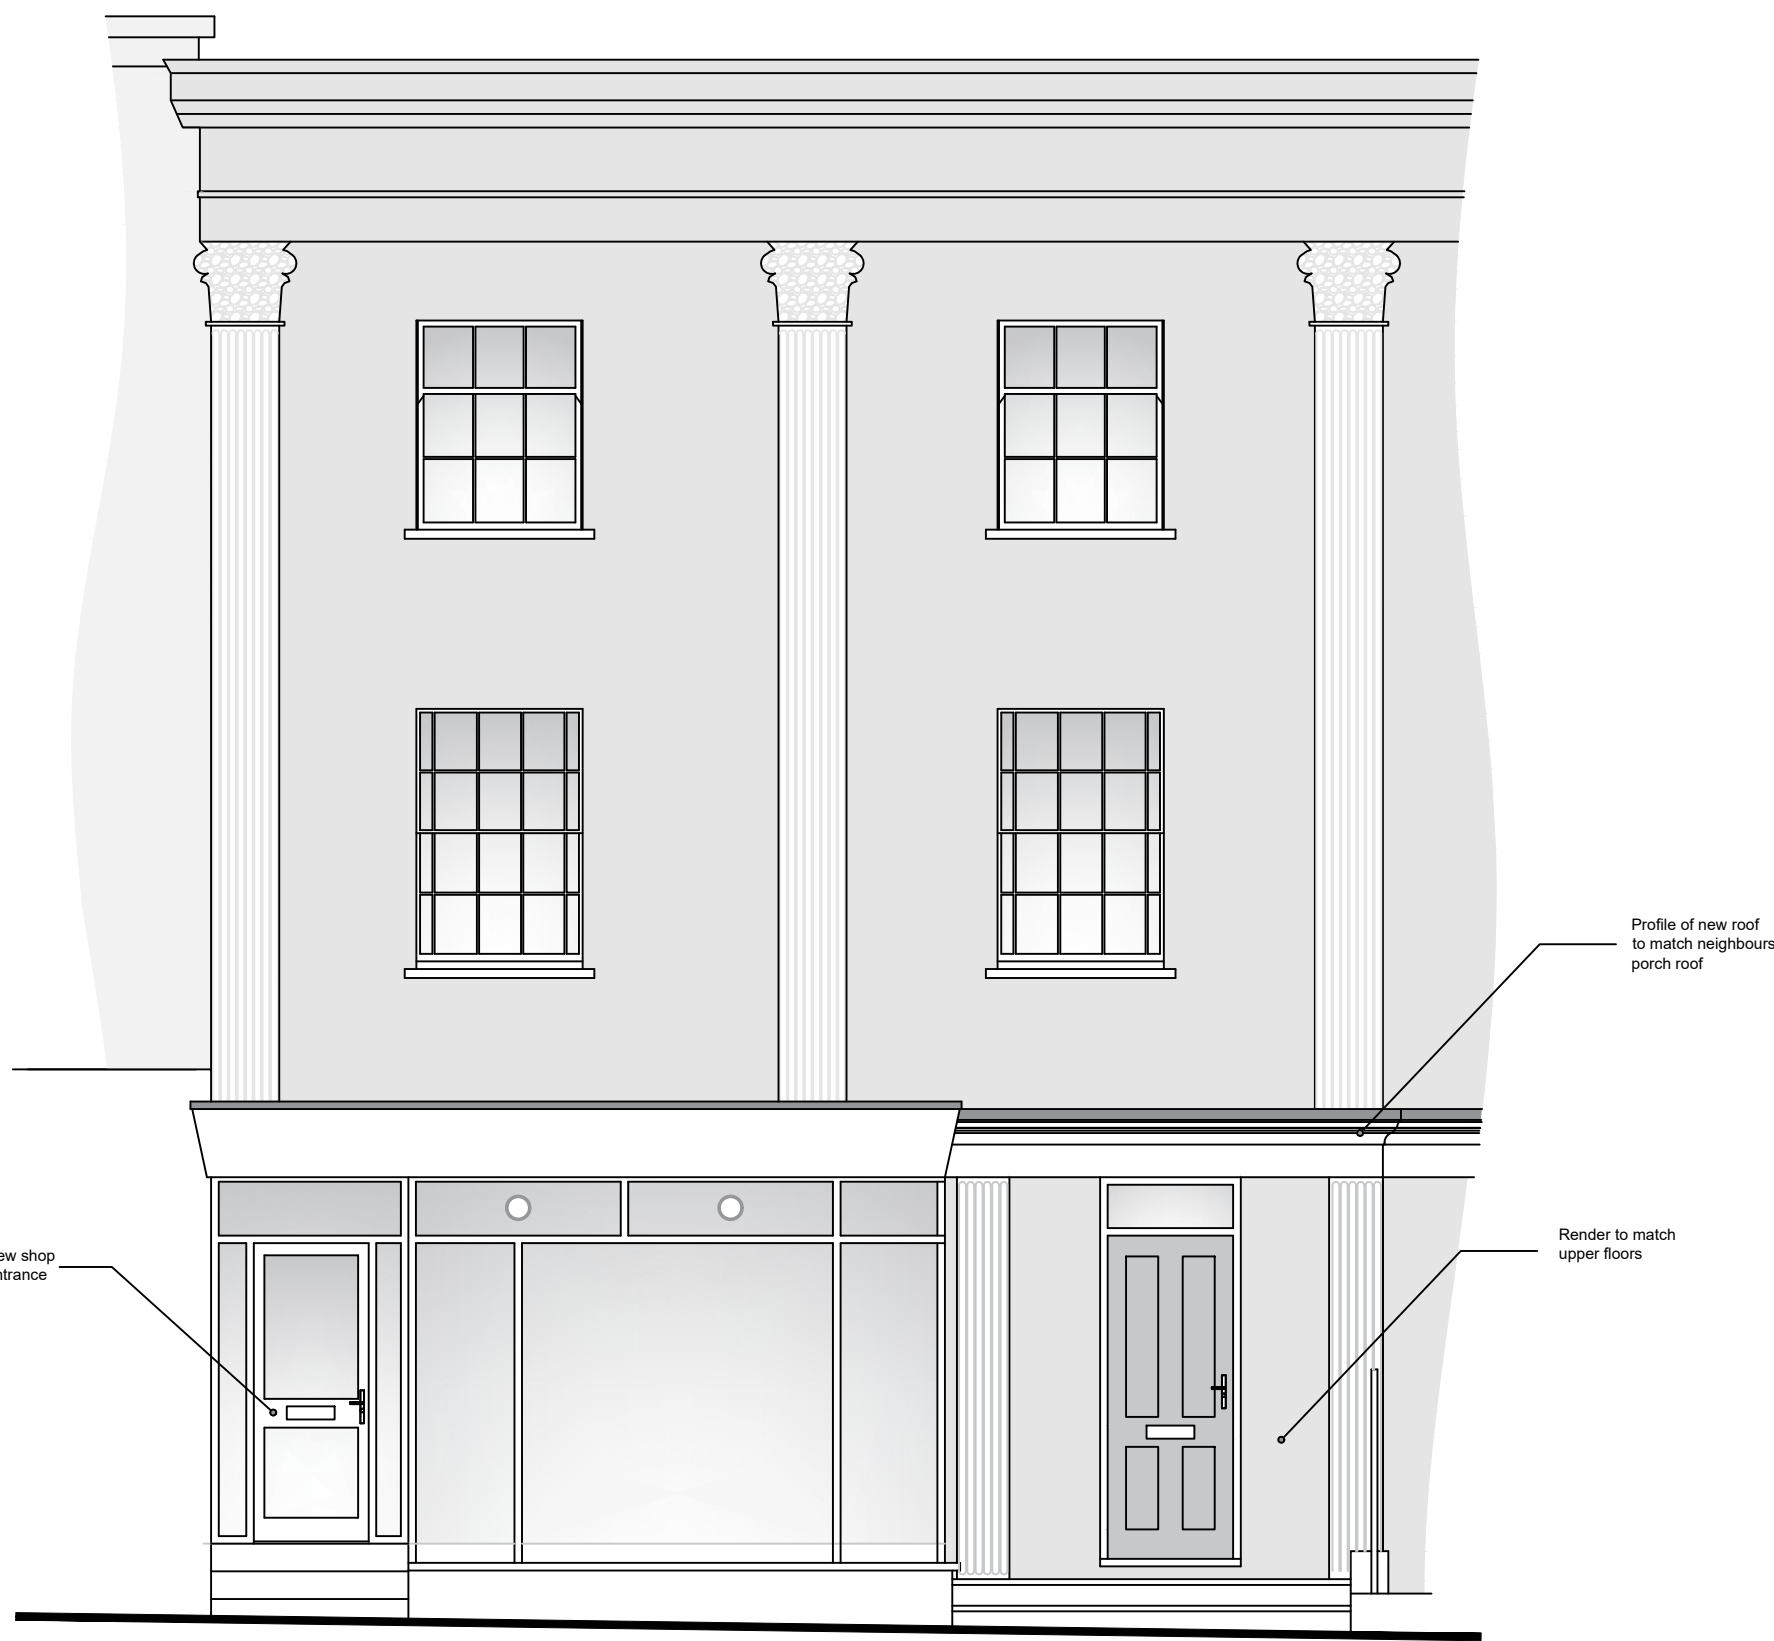


Proposed Front Elevation A - A (Scale 1:50)

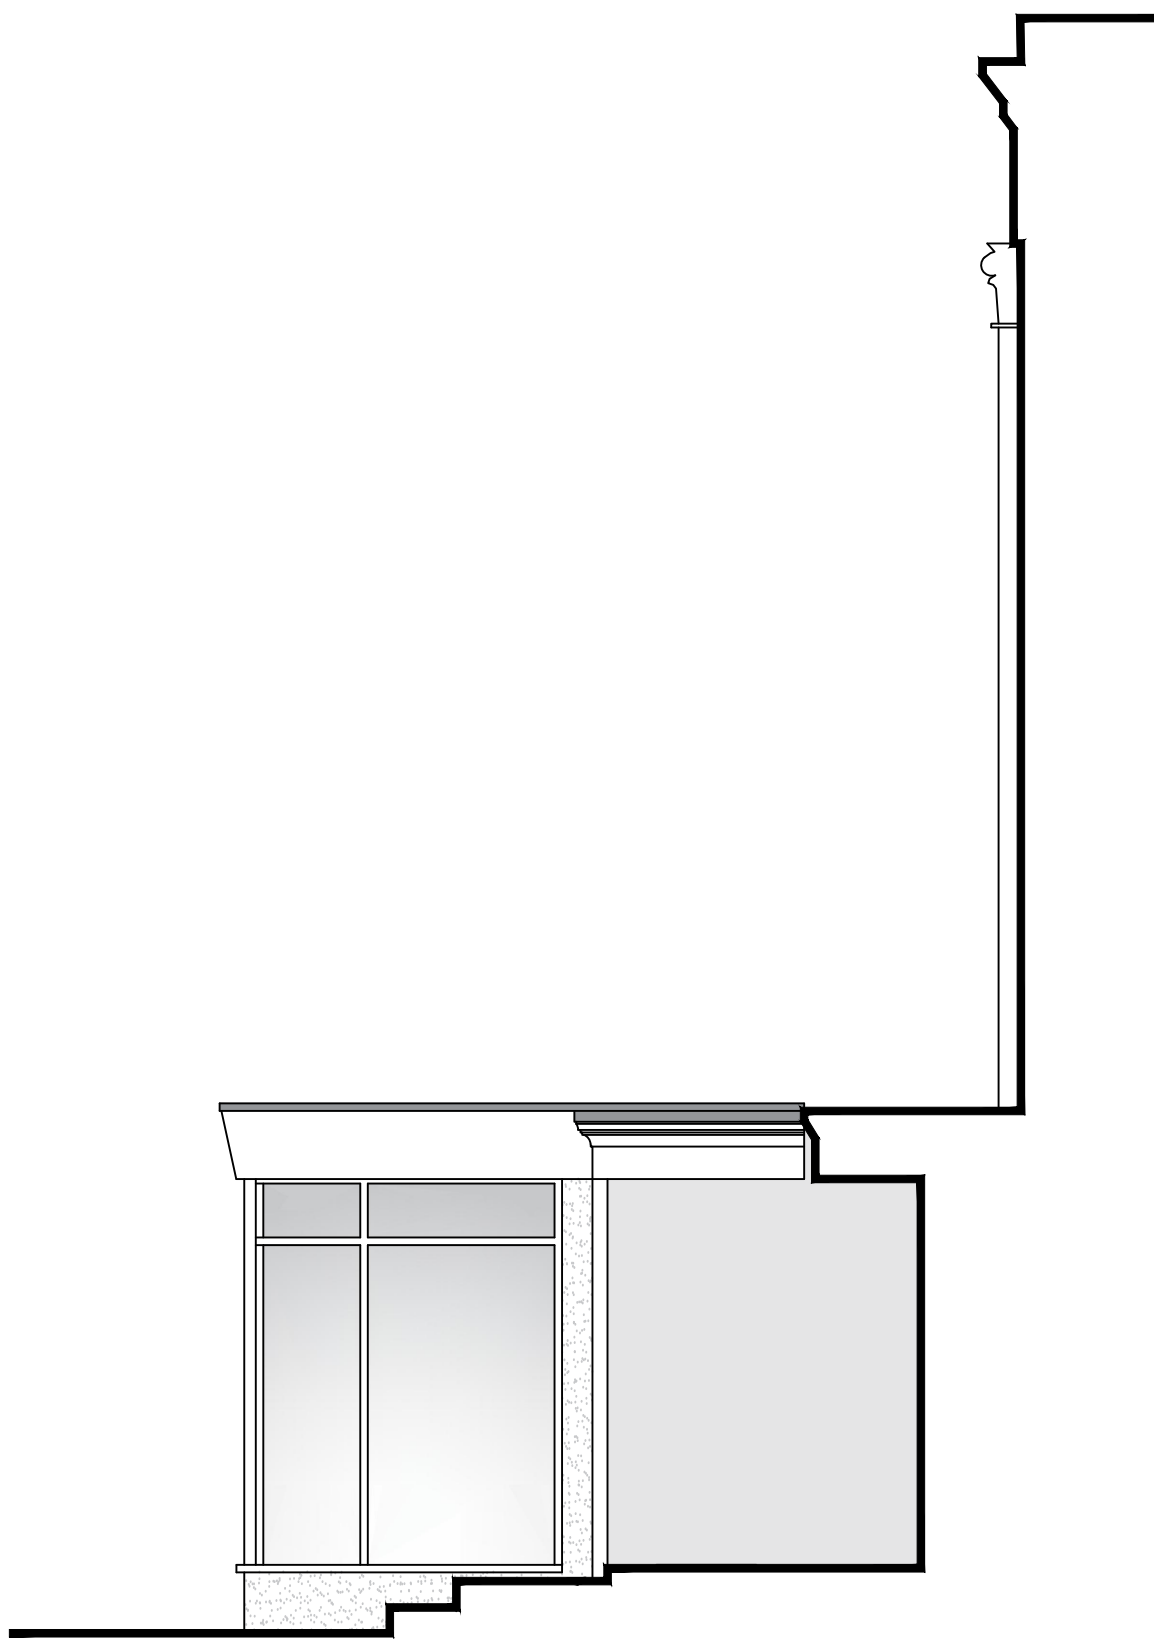

Proposed Side Elevation B - B (Scale 1:50)

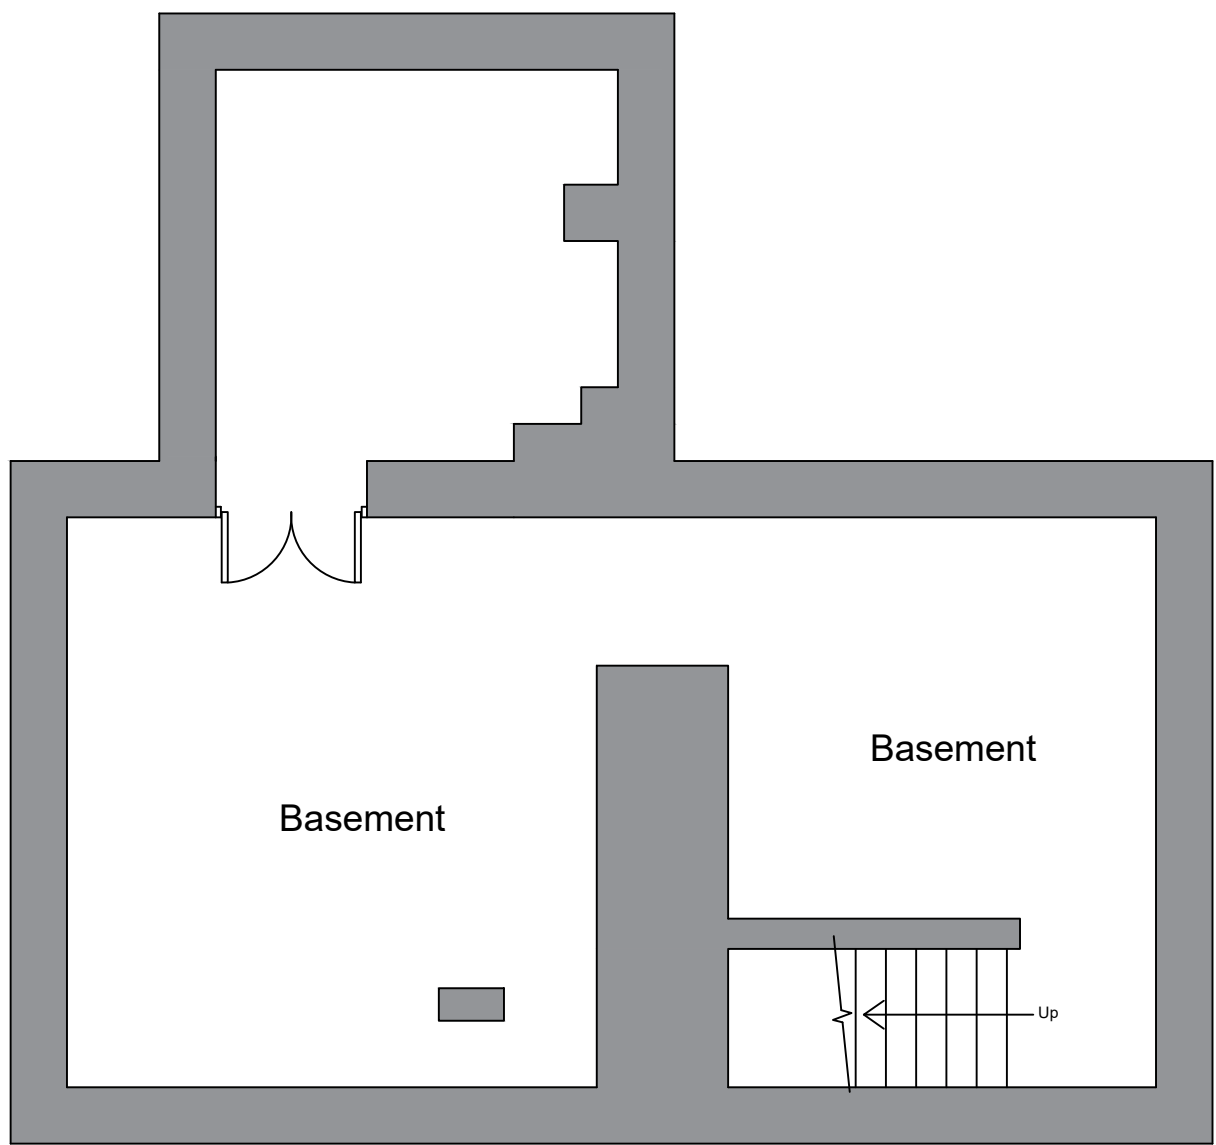

Proposed Basement (Scale 1:50)

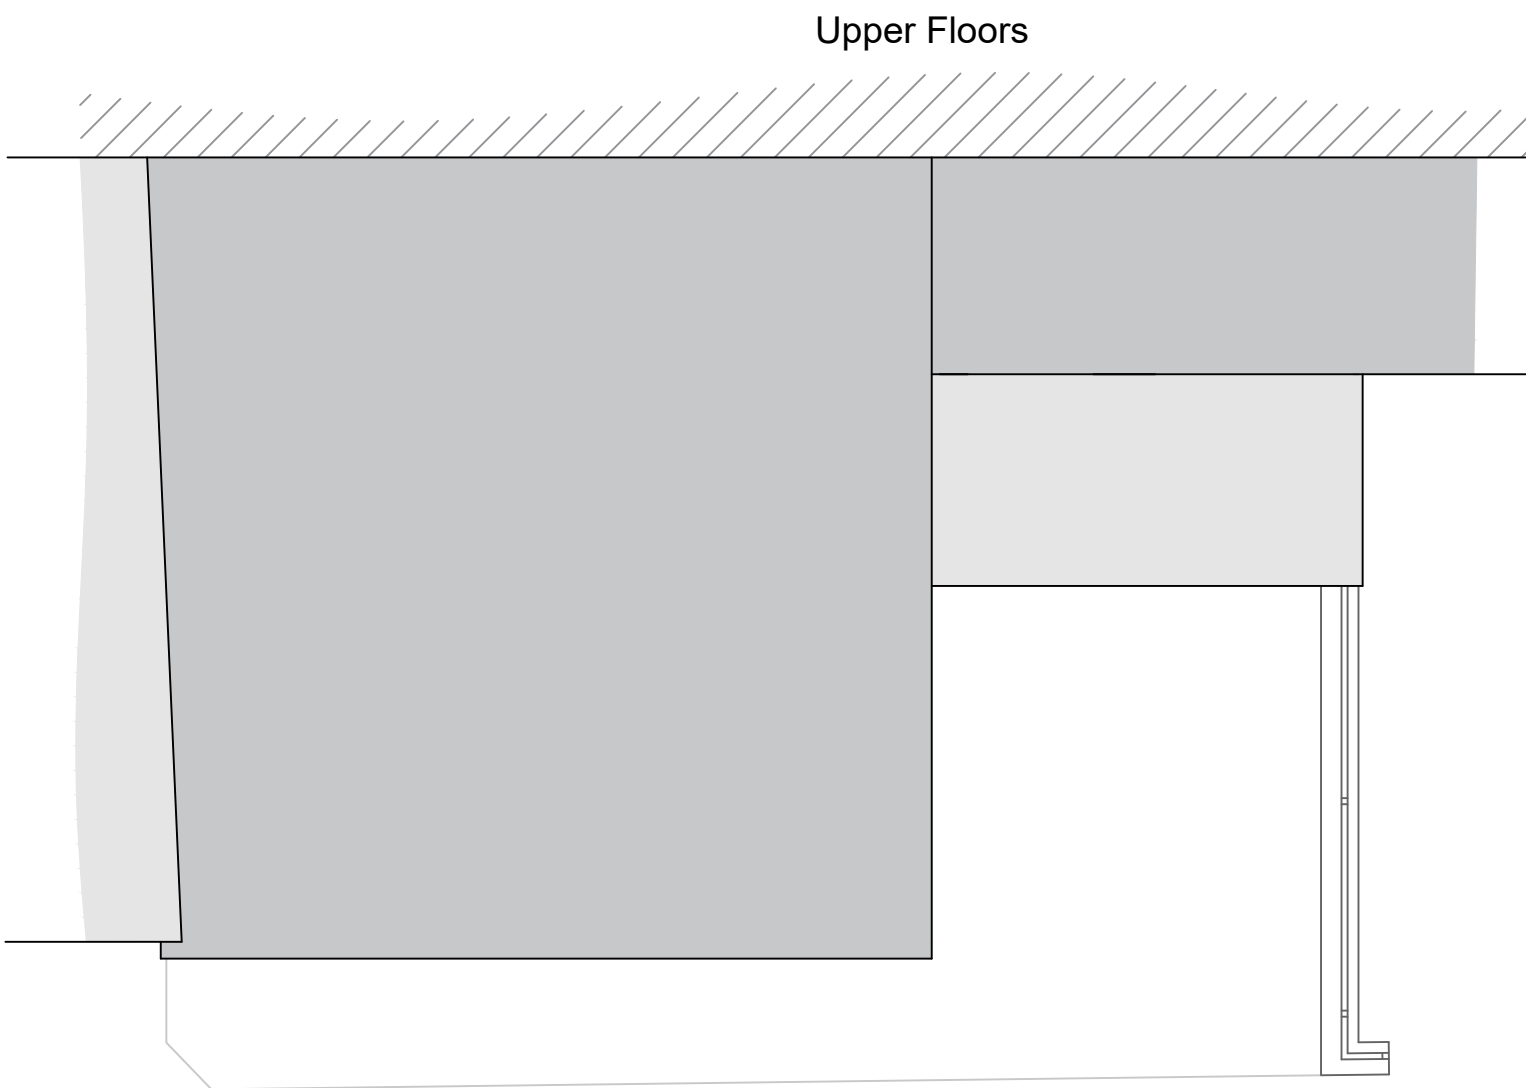

Proposed Roof Plan (Scale 1:50)

Scale Bar (1:50)
0m 5m

A		Feb 25	Shop entrance amended
revisions			
DOWNSVIEW ASSOCIATES Chartered Surveyors			
Little Acorns, Harrogate Lane, Gillingham, West Sussex, BN25 3JZ Tel: 01243 854111 Fax: 01243 854112 Email: info@downsview.co.uk			
PROJECT: 47 London Road, Hove, Brighton, West Sussex			
PURPOSE: Proposed Change of use, porch extension and alterations			
DESIGN: Proposed layouts and elevations			
DATE: As noted @ A1	DATE: Jan 2025	DESIGNER: A	
Drawing Number: 2025.490.02			